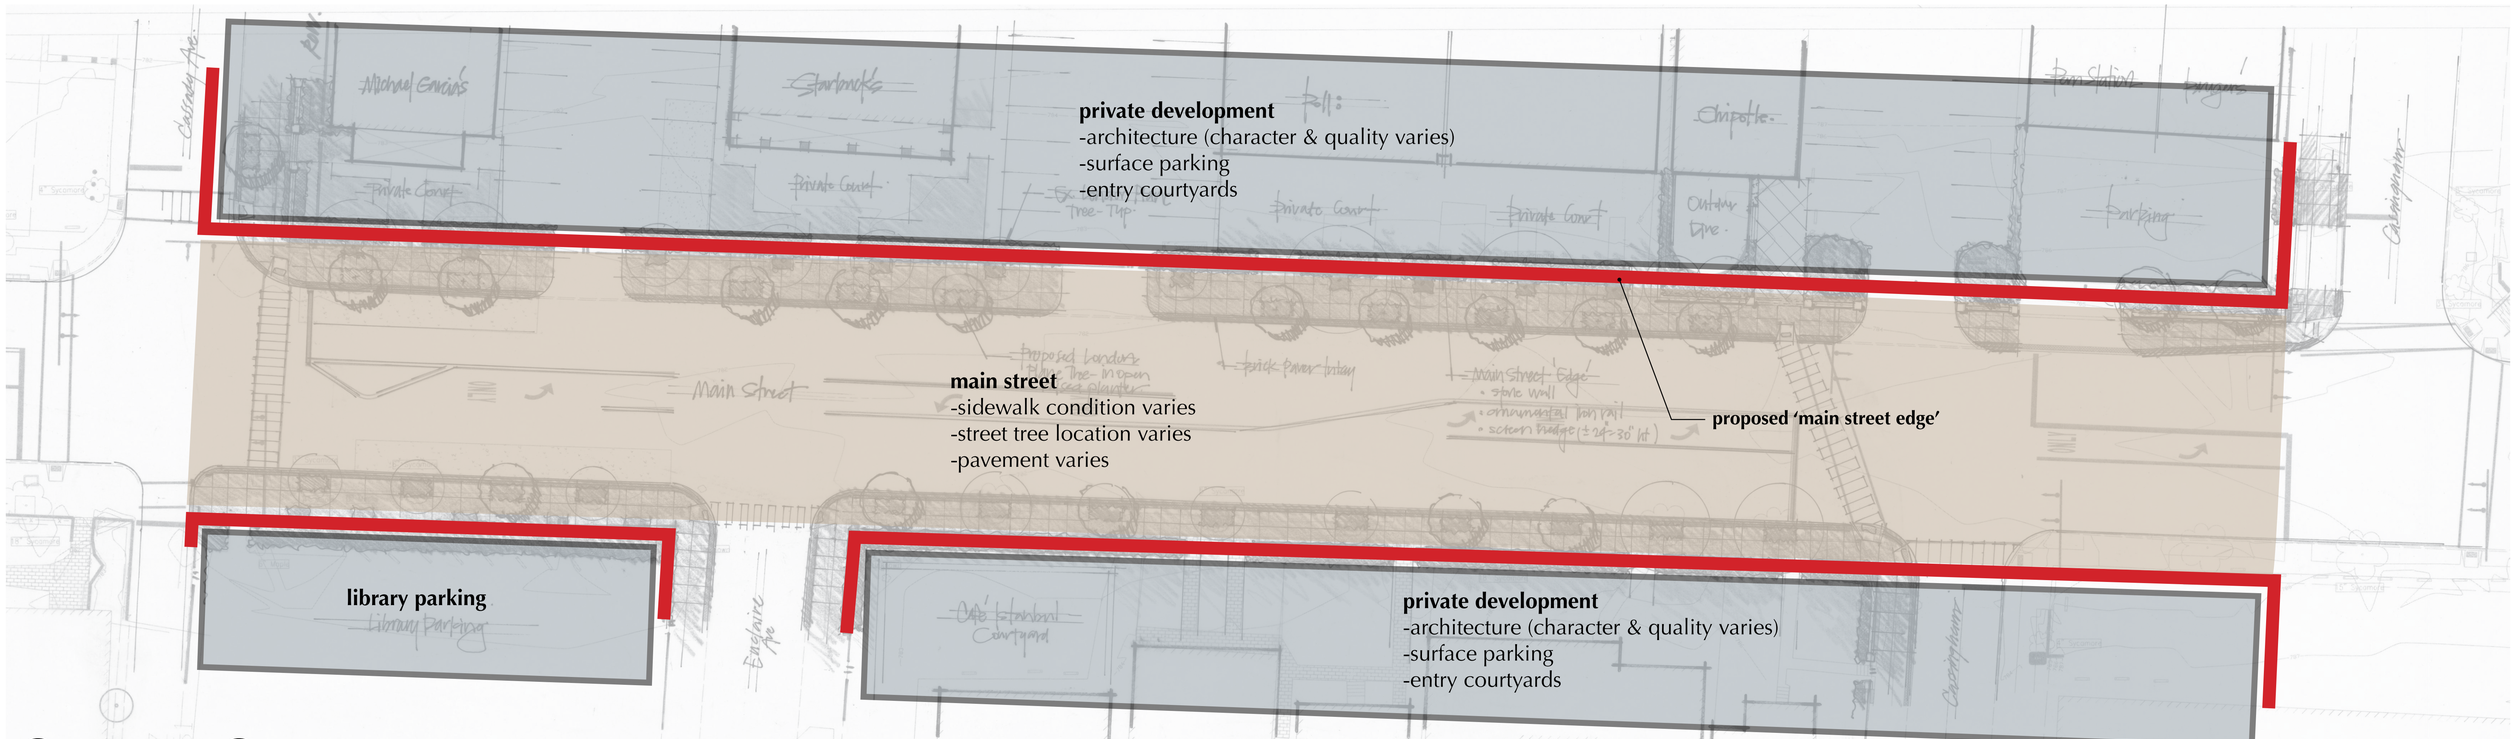

CASSADY TO CASSINGHAM MAIN STREET EDGE_DIAGRAM

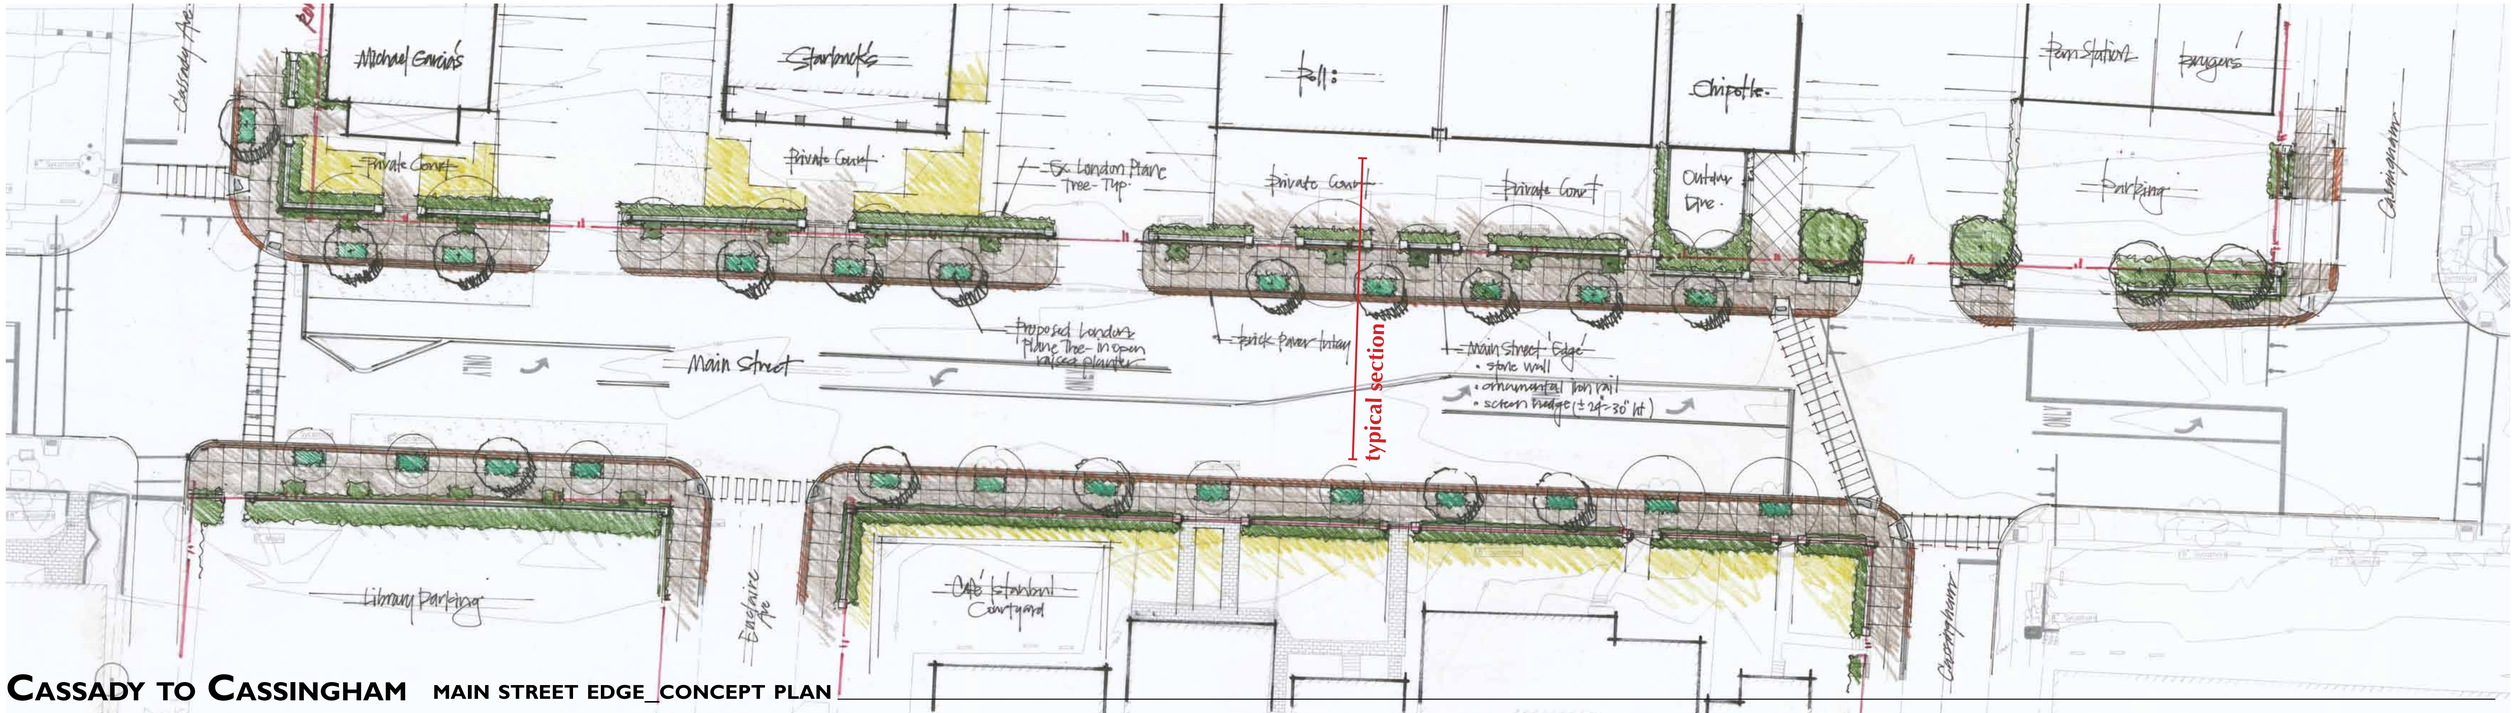

CASSADY TO CASSINGHAM MAIN STREET EDGE_CONCEPT PLAN

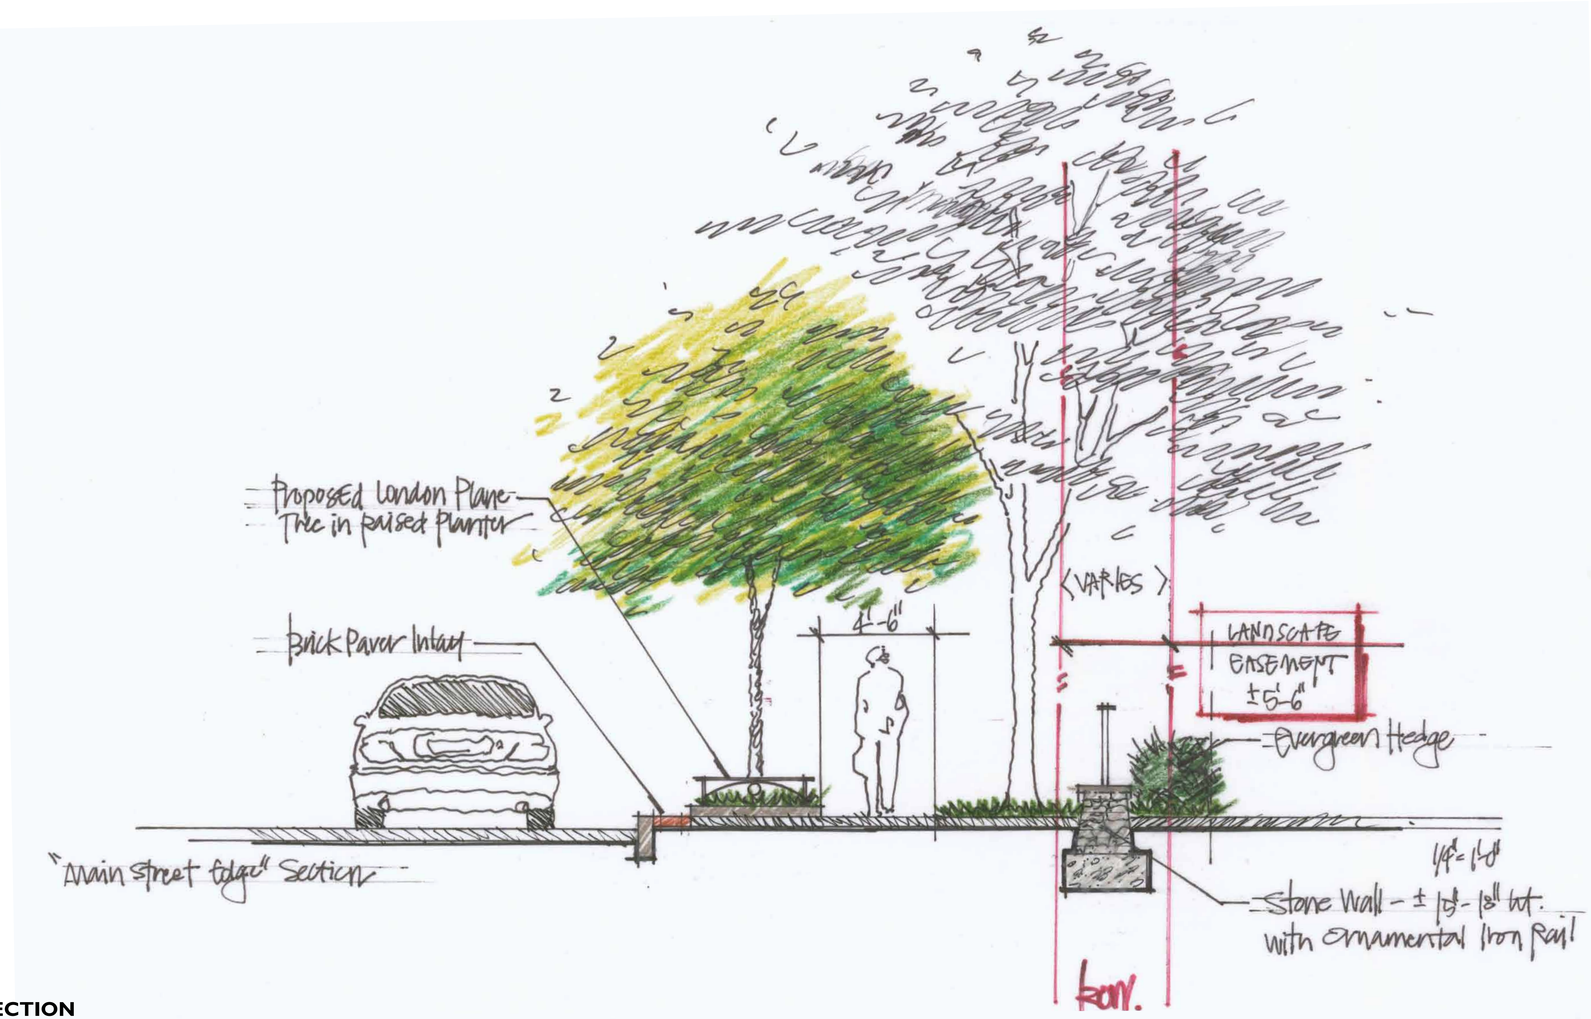

MAIN STREET EDGE_TYPICAL SECTION

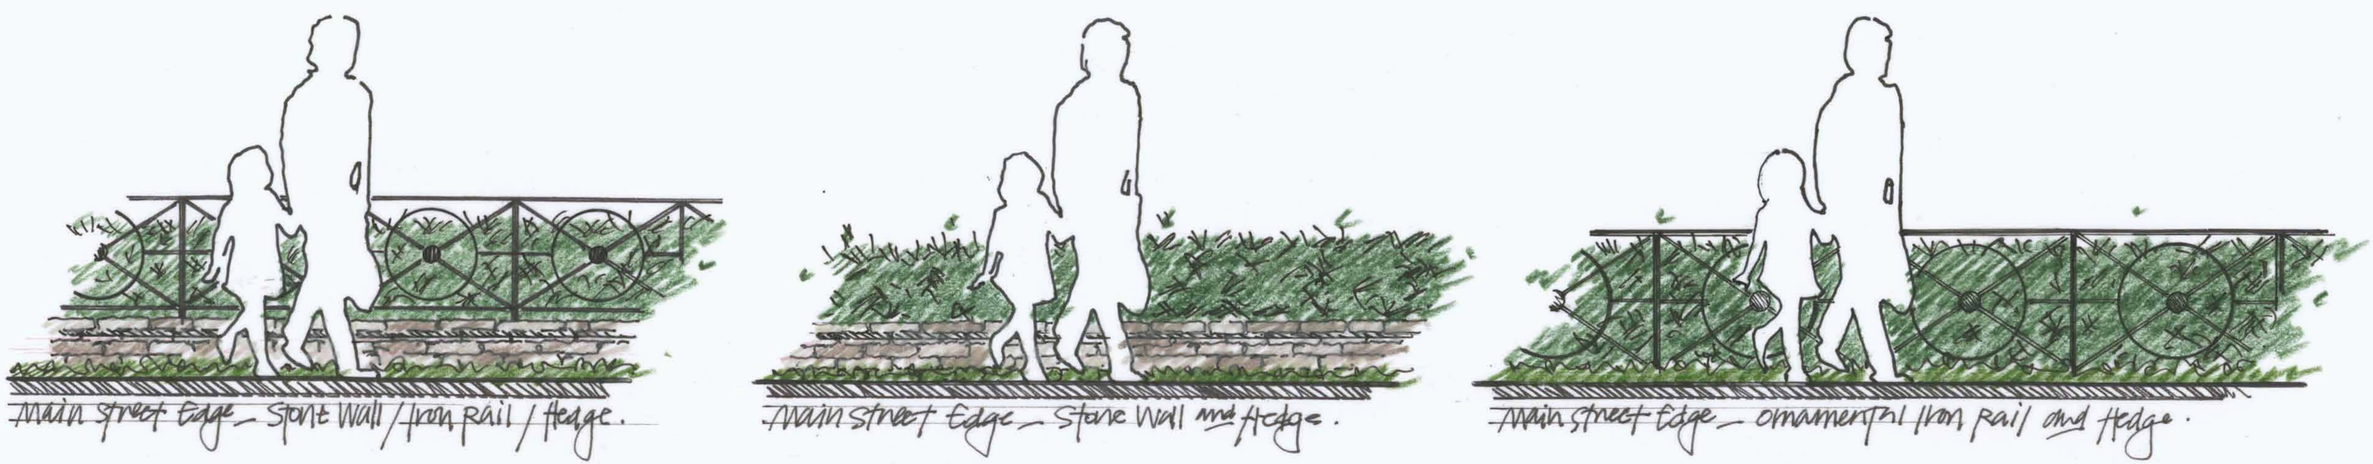

MAIN STREET EDGE_'COMPONENTS'

WEST-THRESHOLD
MAIN-PARKVIEW

BRICK CROSS WALK
DREXEL-MAIN

TYPICAL_STRIPED_CROSSWALK

EAST-THRESHOLD
MAIN-GOULD

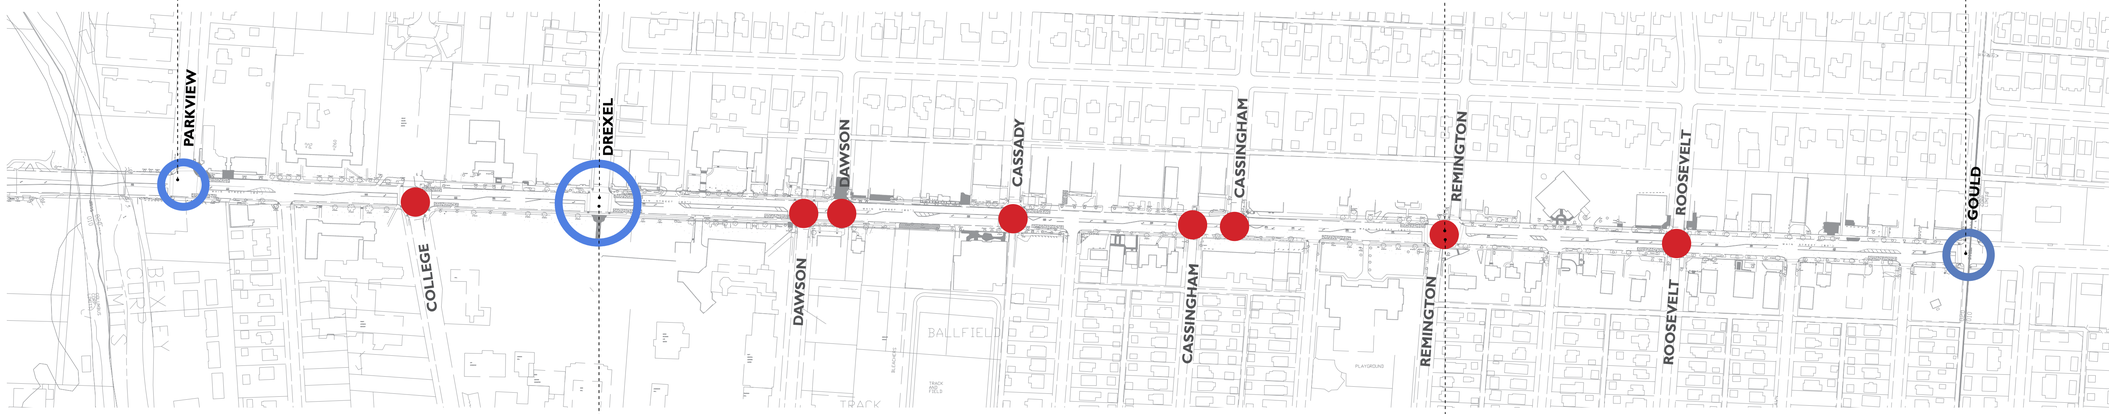

MAIN STREET CROSSINGS_DIAGRAM

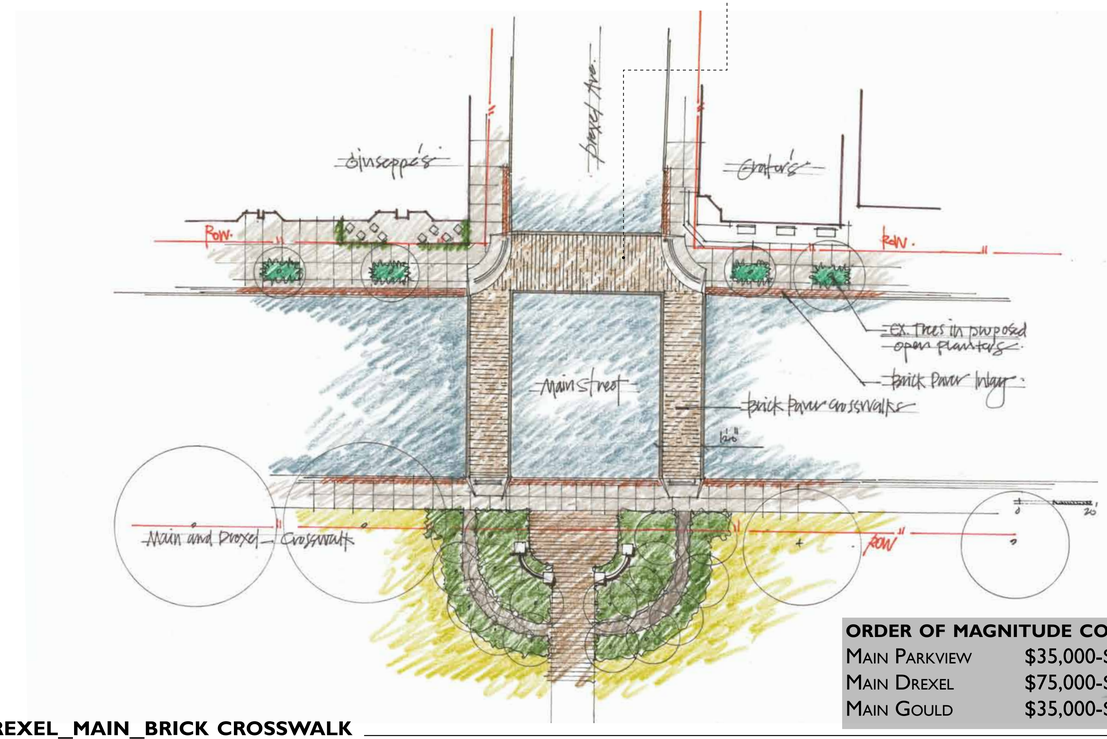

ORDER OF MAGNITUDE COST

Main Parkview	$35,000-$45, 000
Main Drexel	$75,000-$85,000
Main Gould	$35,000-$45, 000

DREXEL_MAIN_BRICK CROSSWALK

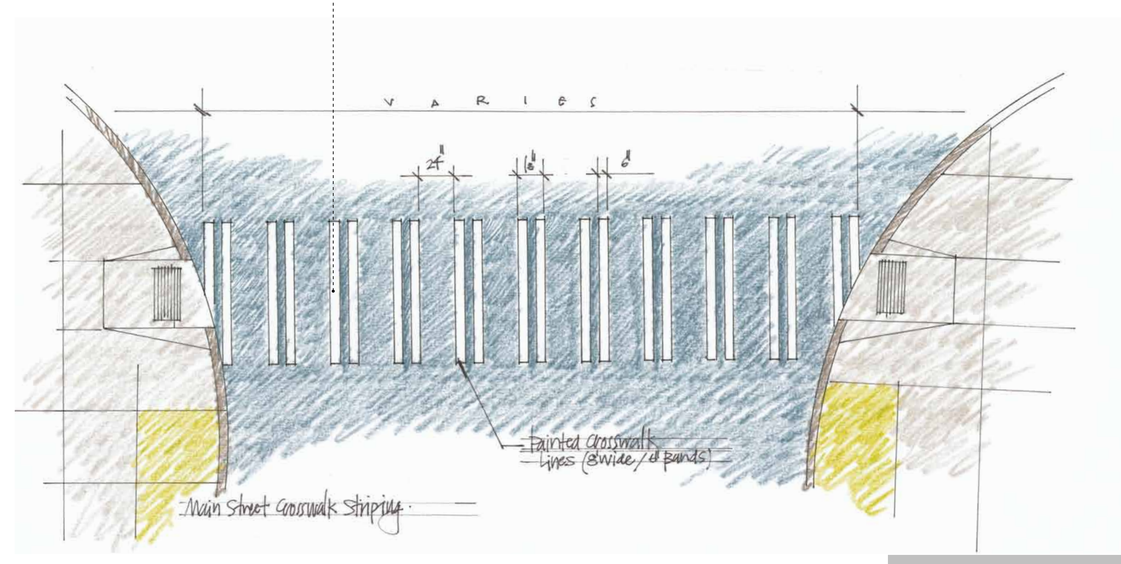

ORDER OF MAGNITUDE COST
MAIN: $1,050 EA ($12,600)
SIDE: $750 EA ($13,500)

TYPICAL_STRIPED CROSSWALK

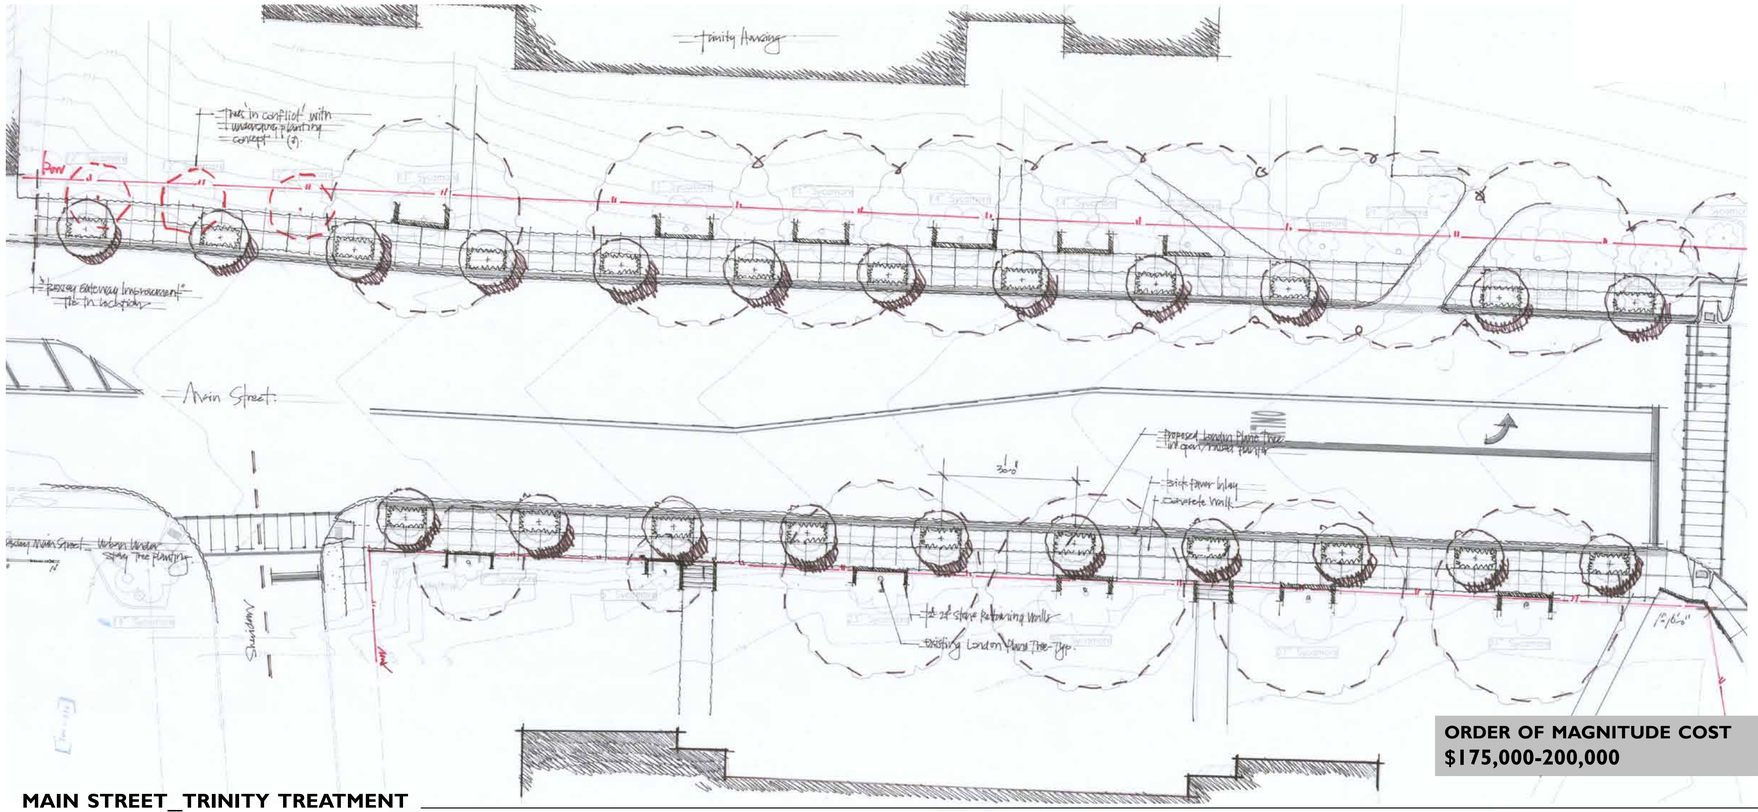

ORDER OF MAGNITUDE COST
$175,000-200,000

MAIN STREET_TRINITY TREATMENT

EXISTING_TRINITY FRONTAGE

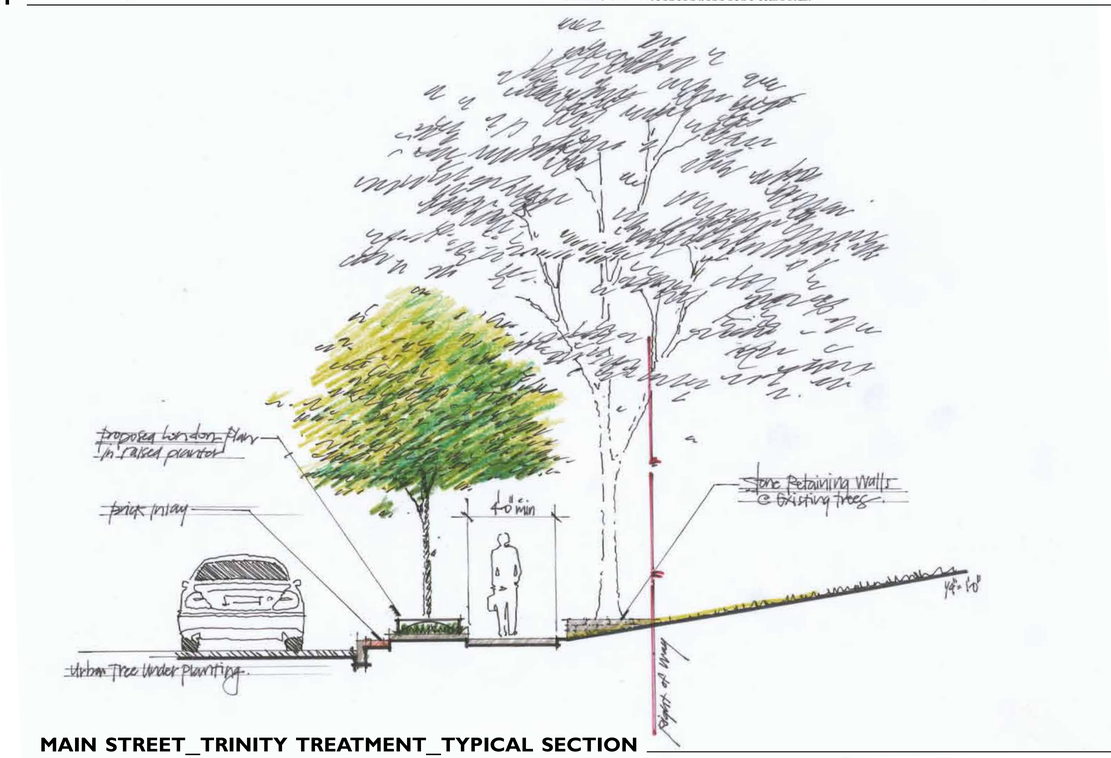

MAIN STREET_TRINITY TREATMENT_TYPICAL SECTION

THE GATEWAY_TREATMENT

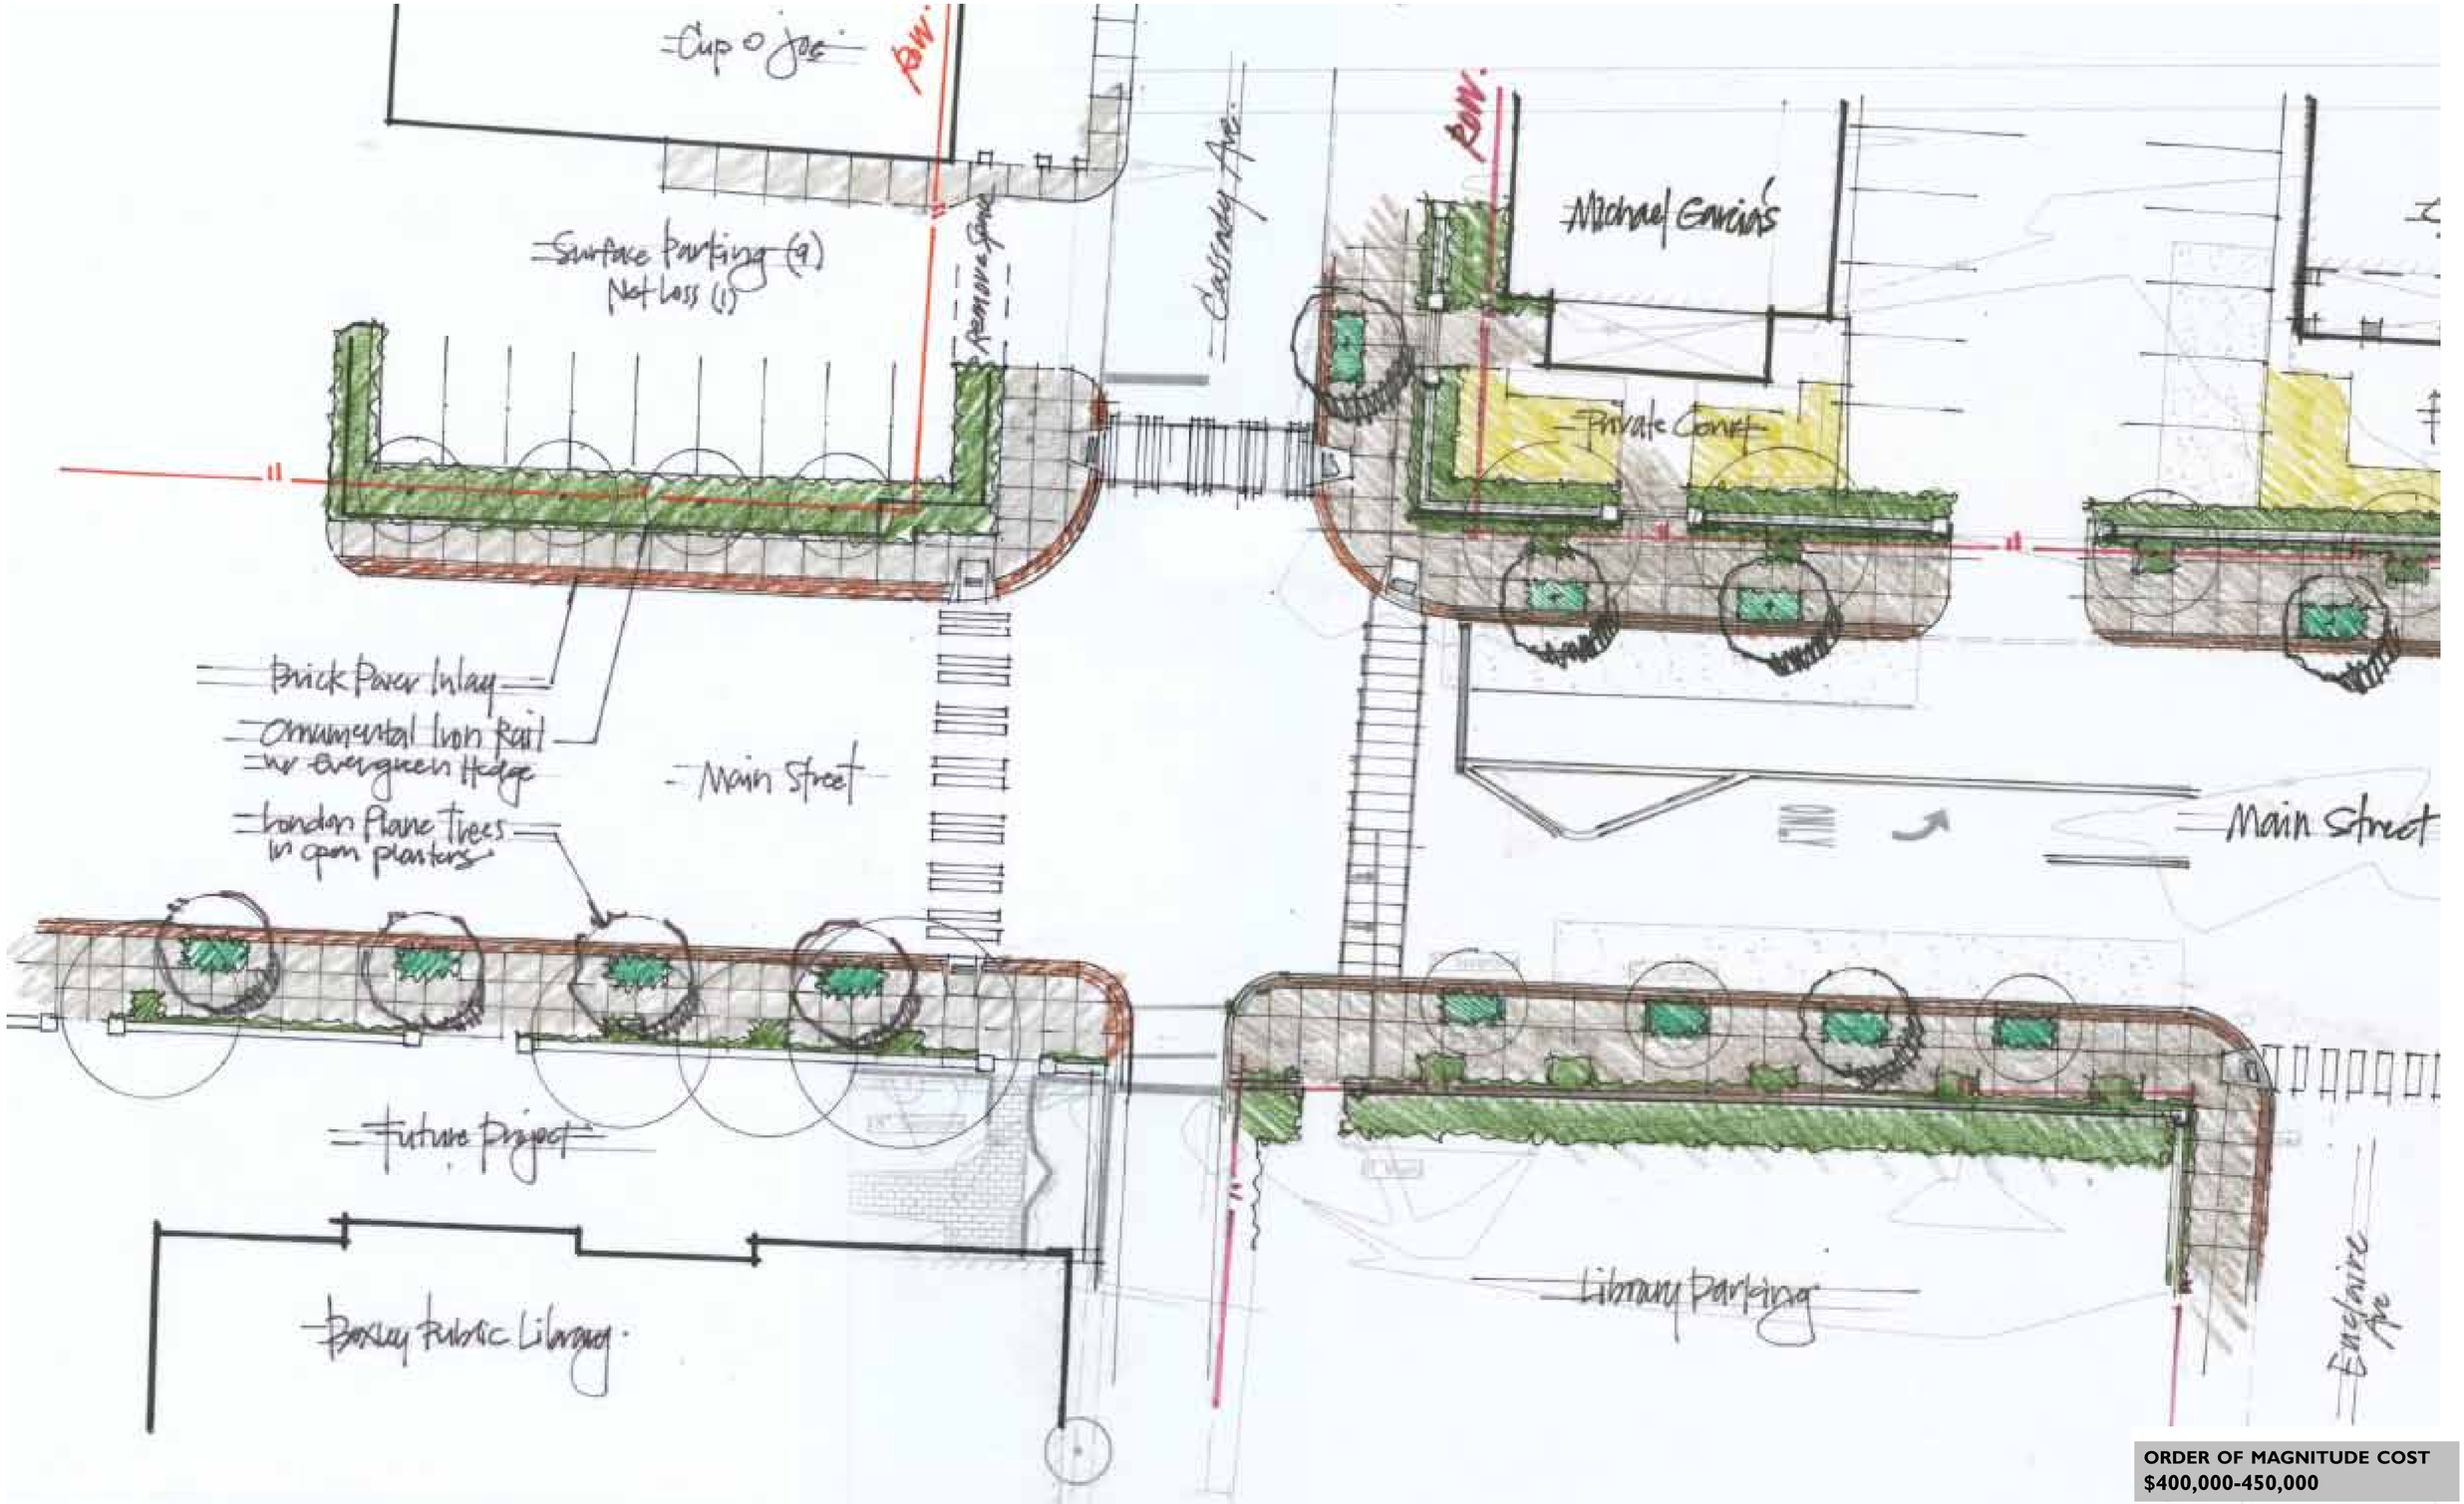

ORDER OF MAGNITUDE COST
$400,000-450,000

CORNER_CASSADY_MAIN_PLAN

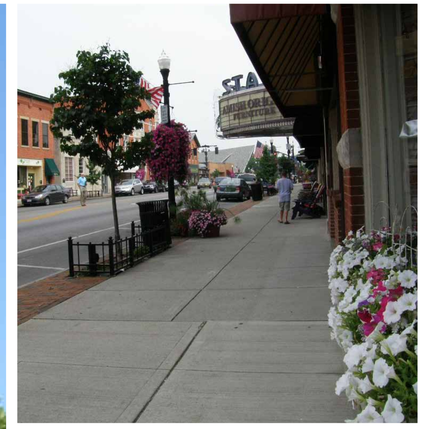

Tatbells Flowers

AMISH ORIGINALS
FURNITURE CO.

CURB APPEAL CT
IMPERIAL WAY
STOP
MAIN ST