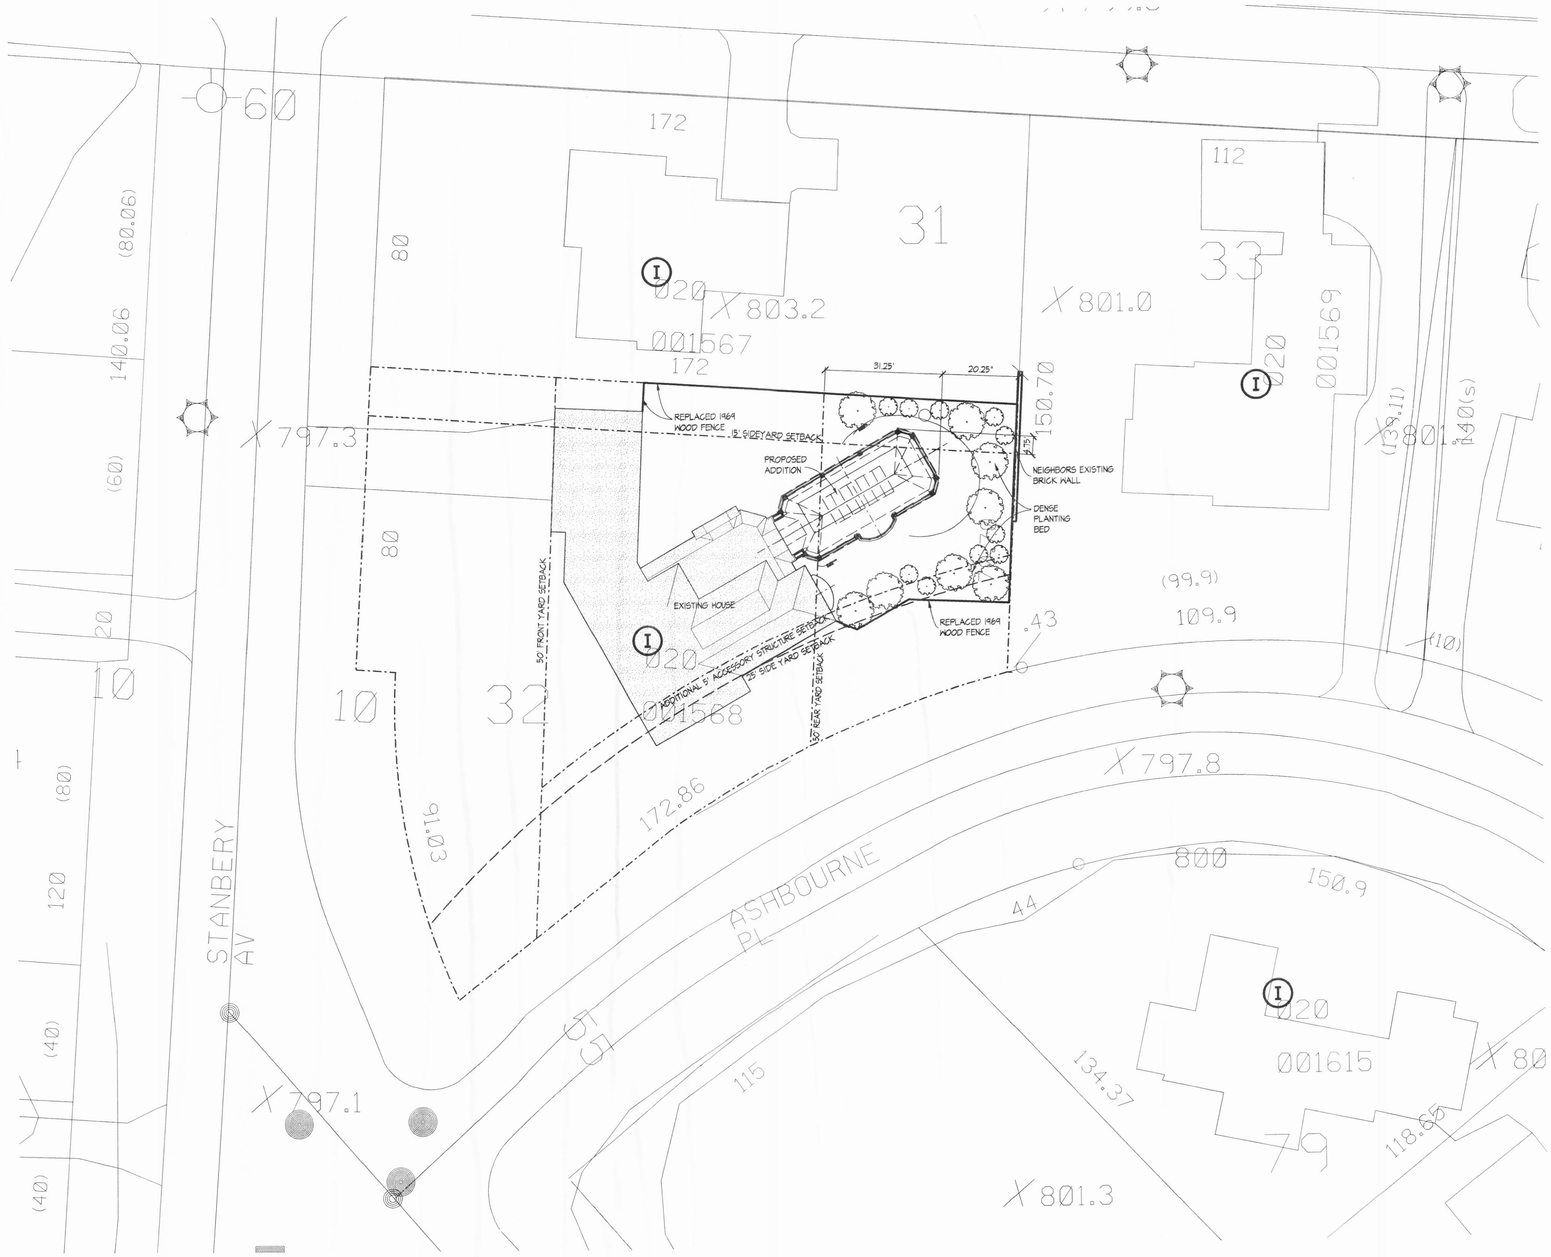

SITE PLAN

SCALE: 1" = 20'

NORTH

BEHAL | SAMPSON | DIETZ

ARCHITECTURE & CONSTRUCTION

990 WEST THIRD AVENUE
COLUMBUS, OHIO 43212
TELEPHONE 614-464-1933
FASCIMILE 614-298-2149
WWW.BSDARCHITECTS.COM

JEFFREY RESIDENCE

	DESCRIPTION	DATE
1	REVISION	
2	REVISION	
3	REVISION/CONTRACT SET	
	BID/PERMIT SET	
	ZONING/ARCH. REVIEW	06-08-1

INDOOR POOL ADDITION TO THE

JEFFREY RESIDENCE

296 ASHBOURNE PLACE
BEXLEY, OHIO 43209

DRAWN BY	REVIEWED BY	JOB NUMBER
GS/MM	JB	12130

SITE PLAN

G.1

SOUTH ELEVATION
SCALE: 1/4" = 1'-0"

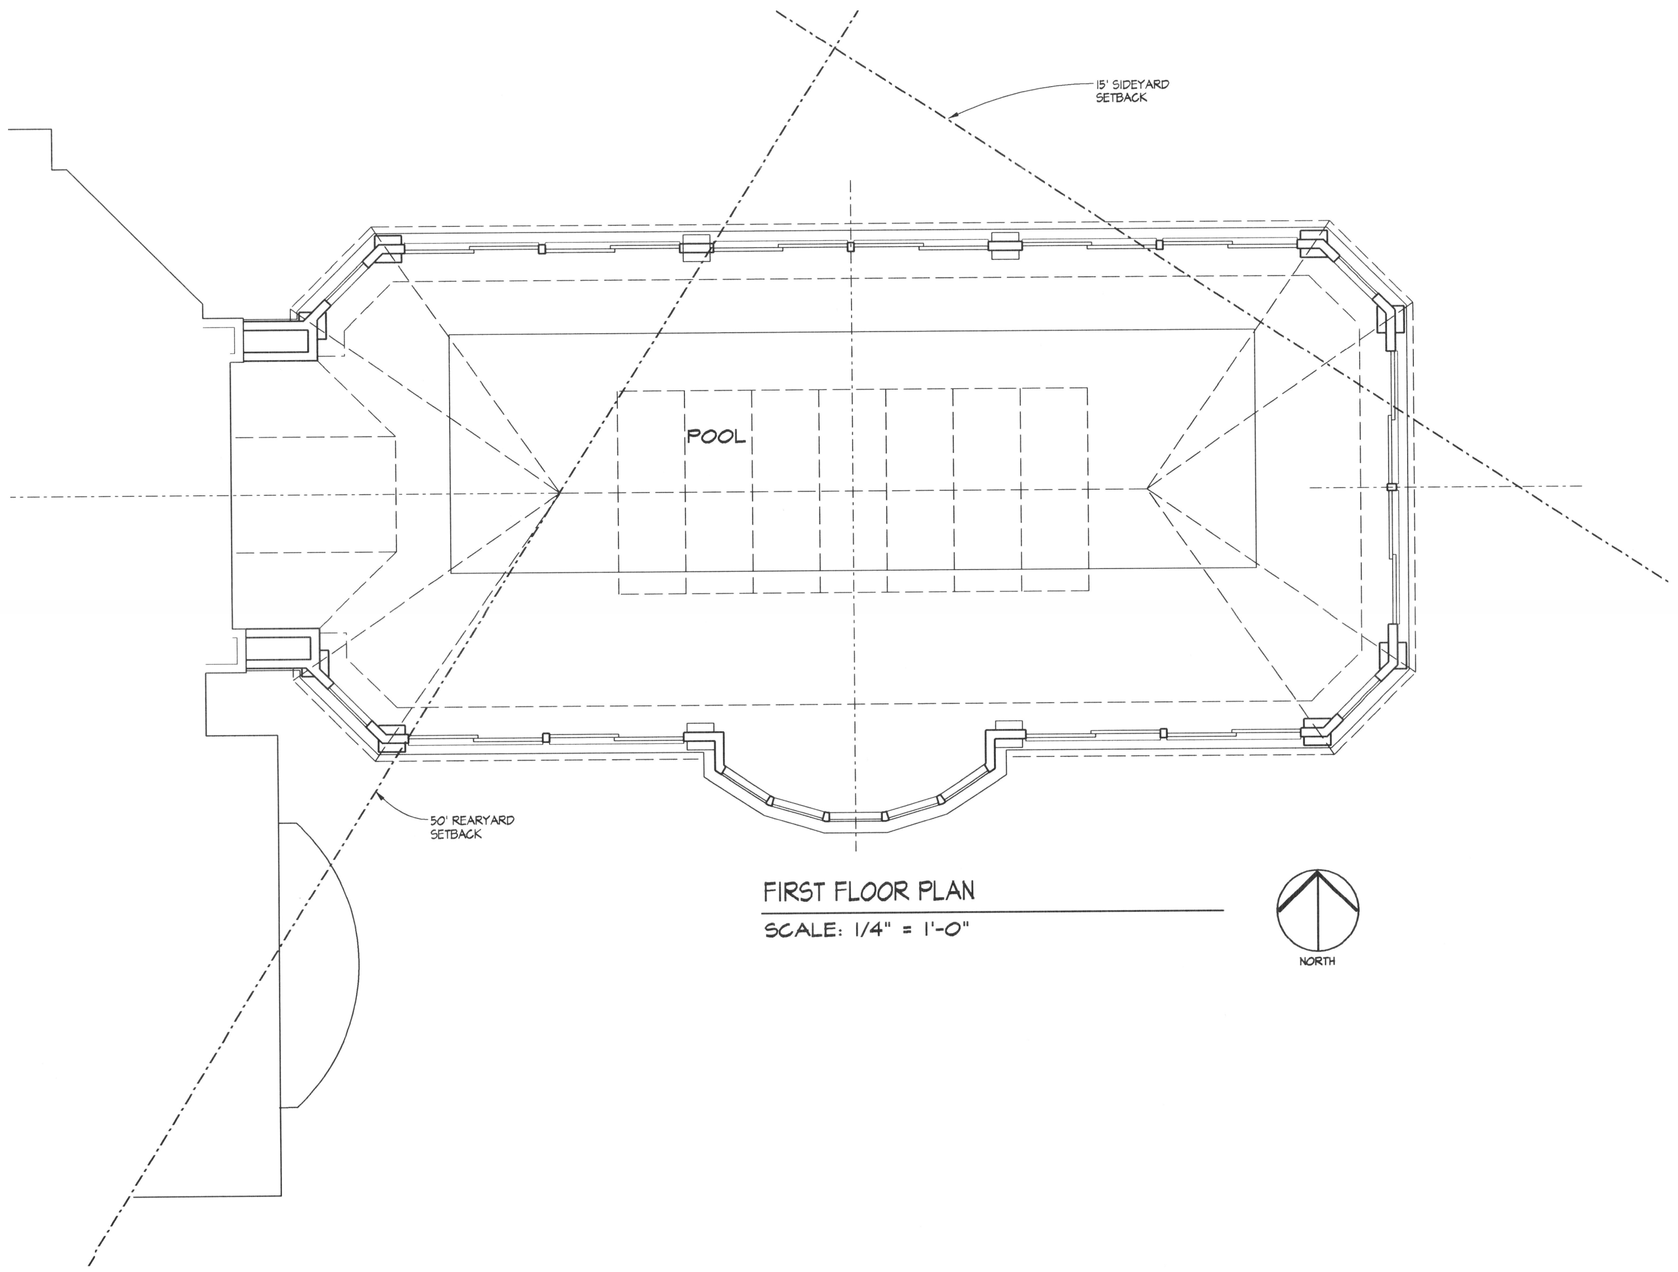

FIRST FLOOR PLAN
SCALE: 1/4" = 1'-0"

BEHAL | SAMPSON | DIETZ
ARCHITECTURE & CONSTRUCTION
990 WEST THIRD AVENUE
COLUMBUS, OHIO 43212
TELEPHONE 614-464-1933
FASCIMILE 614-298-2149
WWW.BSDARCHITECTS.COM

JEFFREY RESIDENCE

	DESCRIPTION	DATE
1	REVISION	
2	REVISION	
3	REVISION/CONTRACT SET	
	BID/PERMIT SET	
	ZONING/ARCH REVIEW	06-08-12

INDOOR POOL ADDITION TO THE

JEFFREY RESIDENCE

296 ASHBOURNE PLACE
BEXLEY, OHIO 43209

DRAWN BY	REVIEWED BY	JOB NUMBER
GS/MM	JB	12130

PLAN / ELEVATION — A.1