PETE FOSTER

Residential Design
LLC

Stukey Residence
161 Ashbourne Road
Bexley, Ohio
May 30, 2012

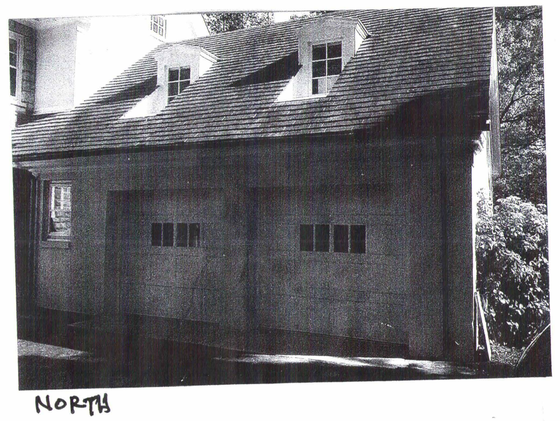

NORTH

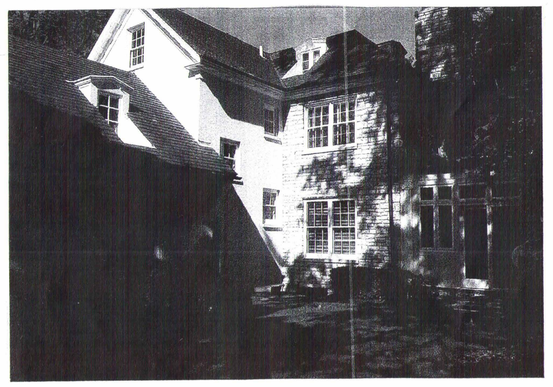

SOUTH

East Elevation

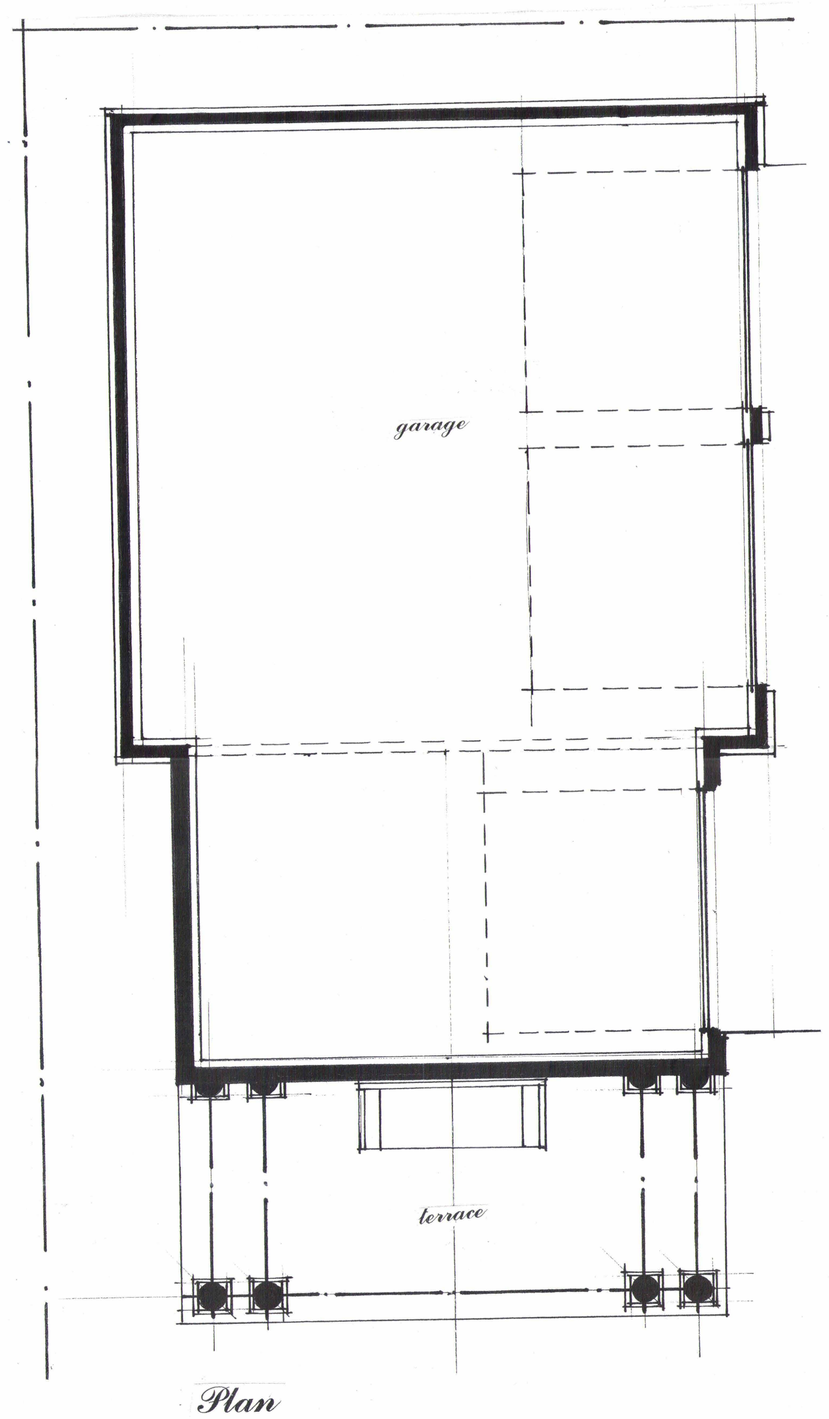

Plan

South Elevation

South Elevation

West Elevation