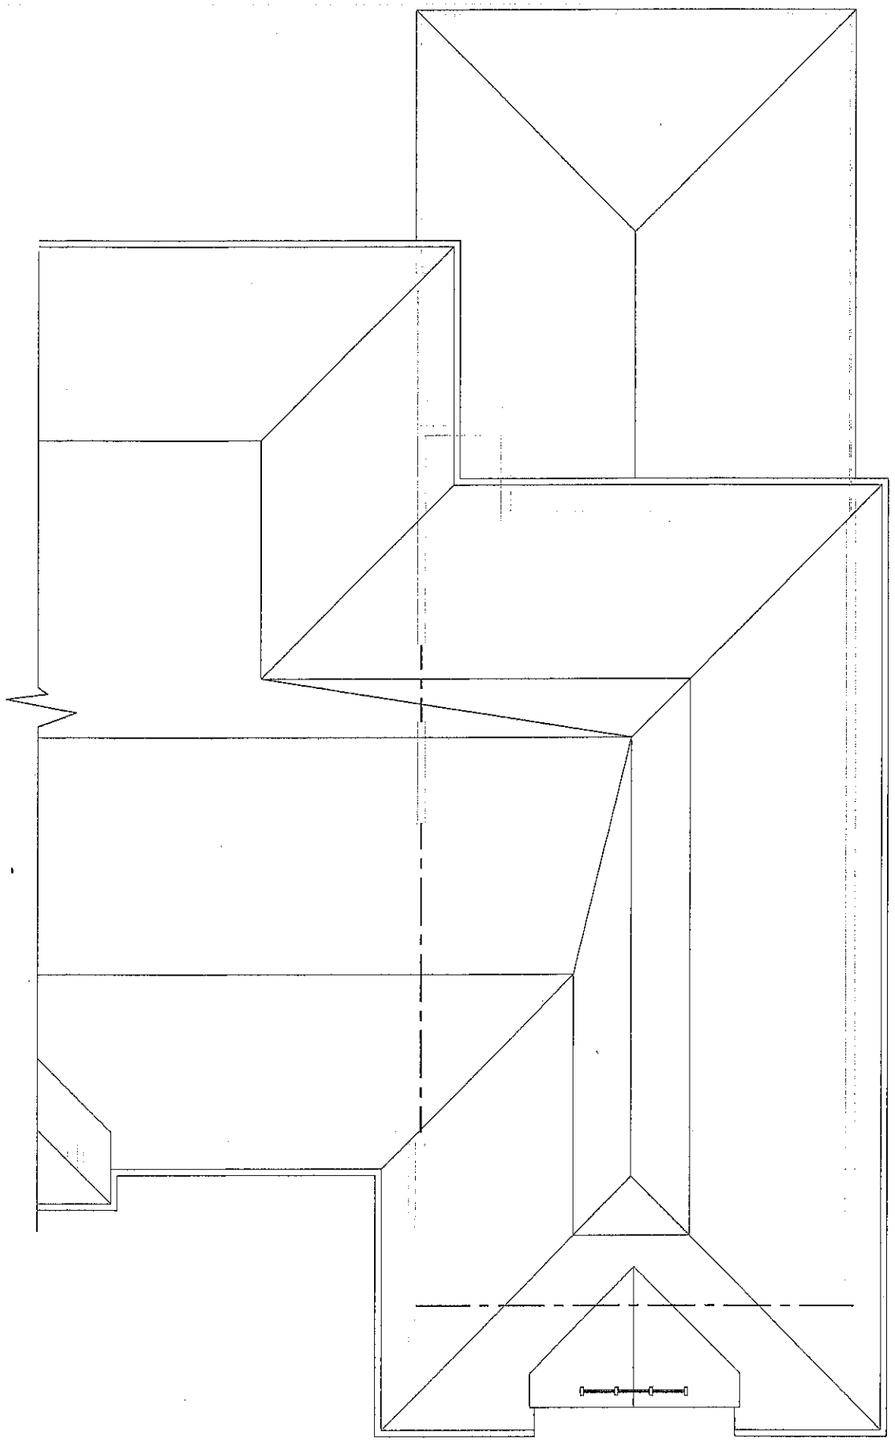

A **EXISTING ROOF PLAN**

SCALE: 1/8" = 1'-0" (BASED ON 11"x17")

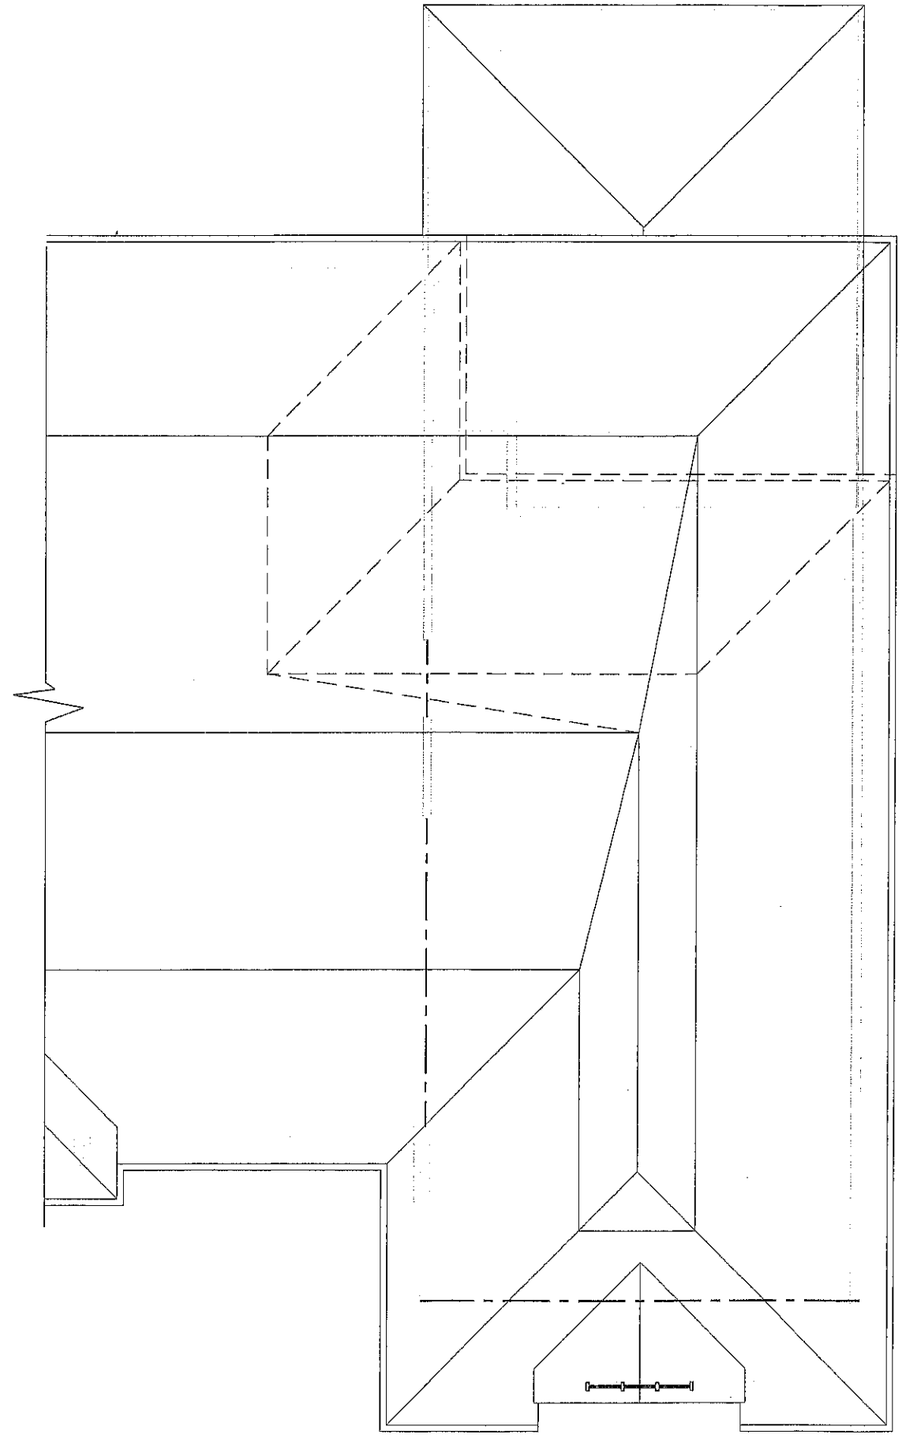

B **PROPOSED ROOF PLAN**

SCALE: 1/8" = 1'-0" (BASED ON 11"x17")

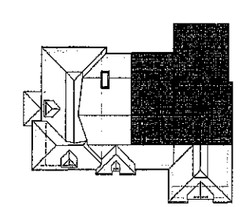

KEY PLAN

N.T.S.

THESE DRAWINGS AND SPECIFICATIONS PREPARED BY COLUMBUS CONSULTING ARE INSTRUMENTS OF SERVICE FOR USE SOLELY WITH RESPECT TO THIS PROJECT AND, UNLESS OTHERWISE PROVIDED, COLUMBUS CONSULTING SHALL BE DEEMED THE AUTHOR OF DOCUMENTS AND SHALL RETAIN ALL COMMON LAW STATUTORY AND OTHER RESERVED RIGHTS, INCLUDING THE COPYRIGHT. THE ARCHITECTS DRAWINGS, SPECIFICATIONS OR OTHER DOCUMENTS SHALL NOT BE USED BY THE OWNER OR OTHERS ON OTHER PROJECTS, FOR ADDITIONS TO THIS PROJECT OR FOR COMPLETION OF THIS PROJECT BY OTHERS.

SECOND FLOOR ADDITION

SCHIFF RESIDENCE

400 S. PARKVIEW, BEXLEY, OHIO 43209

CC: COLUMBUS CONSULTING
1050 BRYDEN ROAD, COLUMBUS, OH. 43205 T: 614-361-0447 F: 614-257-1502

ISSUE	REVISION	DATE
REVIEW		09/18/2012
PERMIT		

04

12.0700.00

A **EXISTING EAST ELEVATION**

SCALE: 1/8" = 1'-0" (BASED ON 11"x17")

B **PROPOSED EAST ELVATION**

SCALE: 1/8" = 1'-0" (BASED ON 11"x17")

THESE DRAWINGS AND SPECIFICATIONS PREPARED BY COLUMBUS CONSULTING ARE INSTRUMENTS OF SERVICE FOR USE SOLELY WITH RESPECT TO THIS PROJECT AND, UNLESS OTHERWISE PROVIDED, COLUMBUS CONSULTING SHALL BE DEEMED THE AUTHOR OF DOCUMENTS AND SHALL RETAIN ALL COMMON LAW STATUTORY AND OTHER RESERVED RIGHTS, INCLUDING THE COPYRIGHT. THE ARCHITECTS DRAWINGS, SPECIFICATIONS OR OTHER DOCUMENTS SHALL NOT BE USED BY THE OWNER OR OTHERS ON OTHER PROJECTS, FOR ADDITIONS TO THIS PROJECT OR FOR COMPLETION OF THIS PROJECT BY OTHERS.

SECOND FLOOR ADDITION

SCHIFF RESIDENCE

400 S. PARKVIEW, BEXLEY, OHIO 43209

CC: COLUMBUS CONSULTING
1050 BRYDEN ROAD, COLUMBUS, OH. 43205 T: 614-361-0447 F: 614-257-1502

ISSUE	REVISION	DATE
REVIEW		09/18/2012
PERMIT		

05

12.0700.00

A **EXISTING SOUTH ELEVATION**

SCALE: 1/8" = 1'-0" (BASED ON 11"x17")

B **PROPOSED SOUTH ELEVATION**

SCALE: 1/8" = 1'-0" (BASED ON 11"x17")

THESE DRAWINGS AND SPECIFICATIONS PREPARED BY COLUMBUS CONSULTING ARE INSTRUMENTS OF SERVICE FOR USE SOLELY WITH RESPECT TO THIS PROJECT AND, UNLESS OTHERWISE PROVIDED, COLUMBUS CONSULTING SHALL BE DEEMED THE AUTHOR OF DOCUMENTS AND SHALL RETAIN ALL COMMON LAW STATUTORY AND OTHER RESERVED RIGHTS, INCLUDING THE COPYRIGHT. THE ARCHITECTS DRAWINGS, SPECIFICATIONS OR OTHER DOCUMENTS SHALL NOT BE USED BY THE OWNER OR OTHERS ON OTHER PROJECTS, FOR ADDITIONS TO THIS PROJECT OR FOR COMPLETION OF THIS PROJECT BY OTHERS.

SECOND FLOOR ADDITION

SCHIFF RESIDENCE

400 S. PARKVIEW, BEXLEY, OHIO 43209

CC: COLUMBUS CONSULTING
1050 BRYDEN ROAD, COLUMBUS, OH. 43205 T: 614-361-0447 F: 614-257-1502

ISSUE	REVISION	DATE
REVIEW		*05/18/2012*
PERMIT		

06

12.0700.00