2012 PROPOSED PLAN

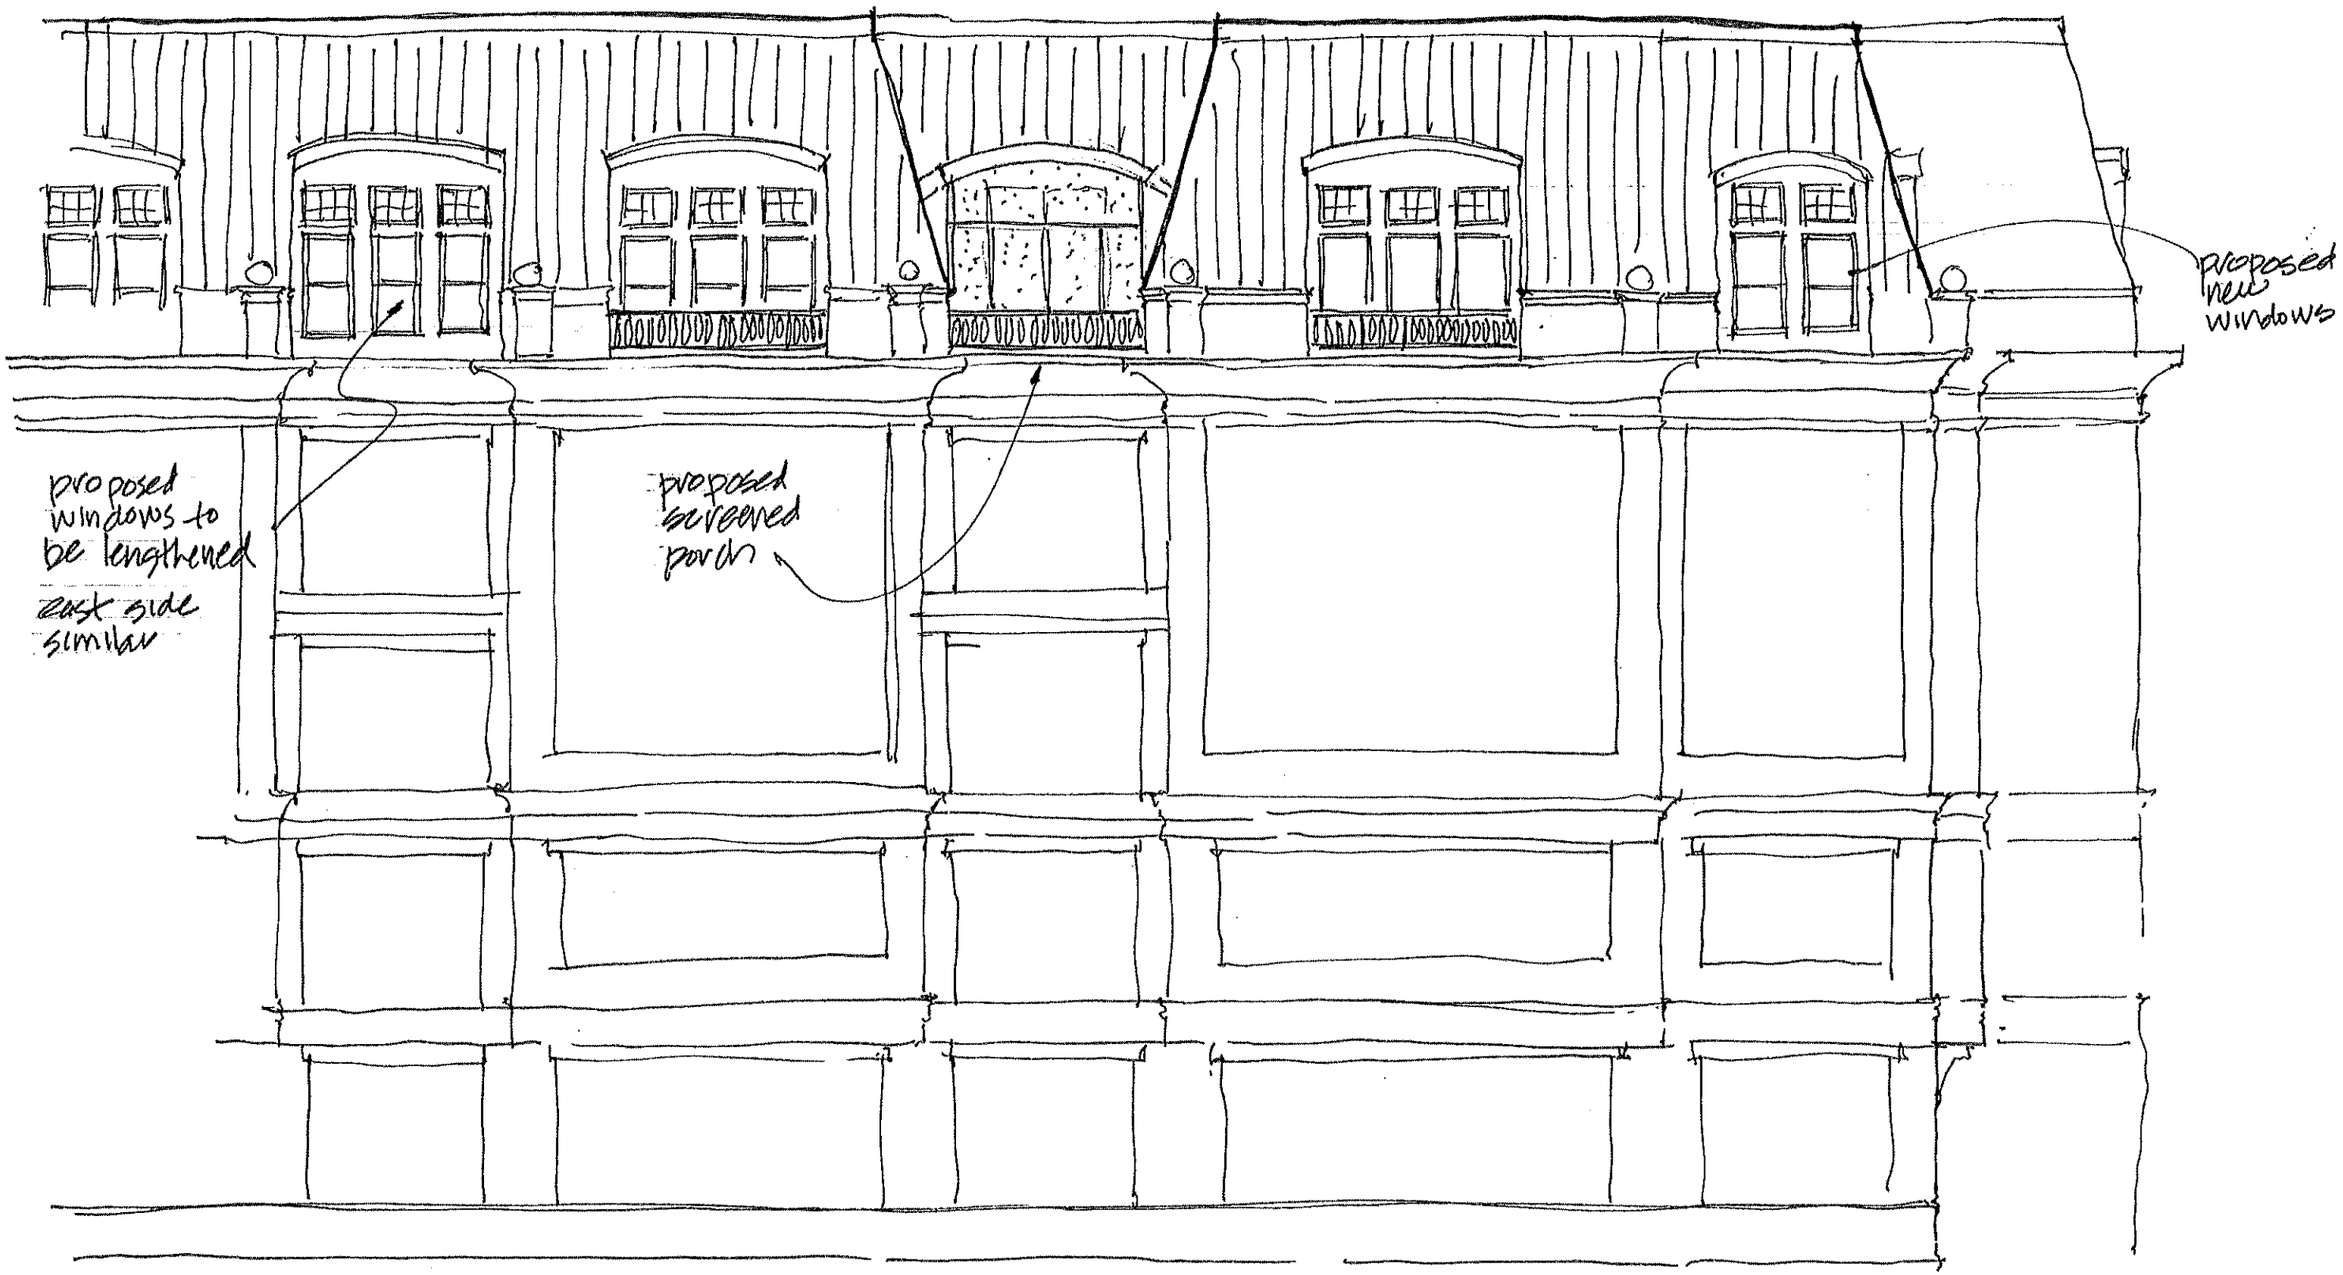

Behal Sampson Dietz

500 South Parkview
Penthouse 5
partial south elevation 1/8"-1'-0"

2012 PROPOSED PLAN

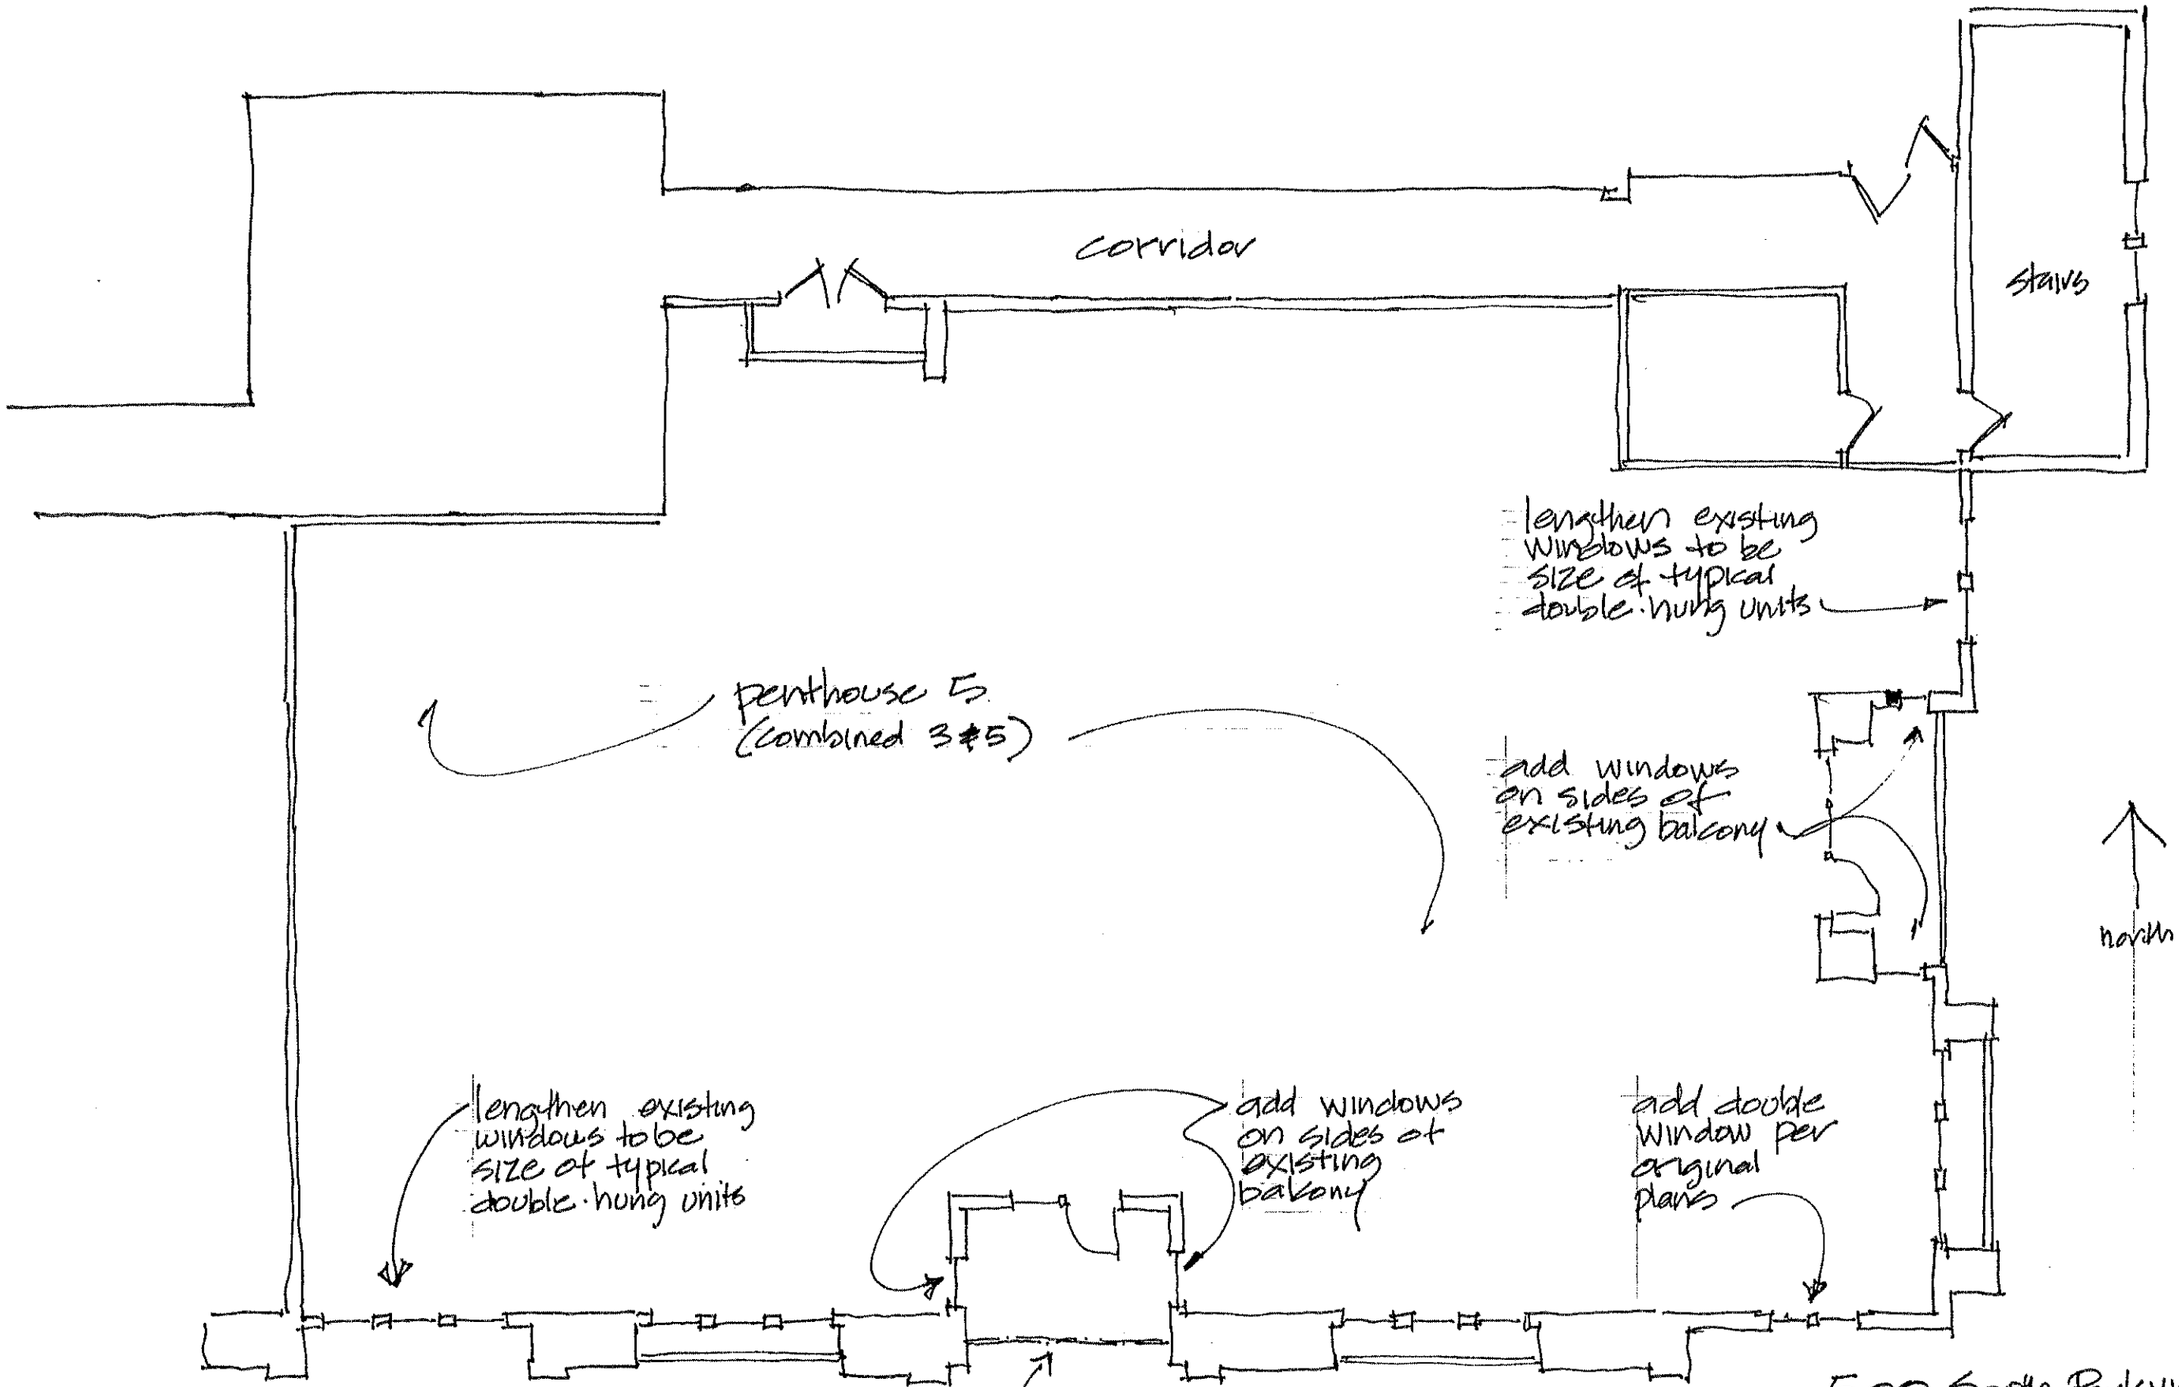

Behal Sampson Dietz

500 South Parkview
Penthouse 5
partial floor plan 1/8"=1'-0"

2006 PLAN

EAST ELEVATION

SCALE: 1/8" = 1'-0"

AREA OF SOUTHEAST FACADE = 3200 SF

TOTAL UNPROTECTED

2 A5.51

AREA OF EAST FACADE OF STAIR = 1532 SF

2006 PLAN

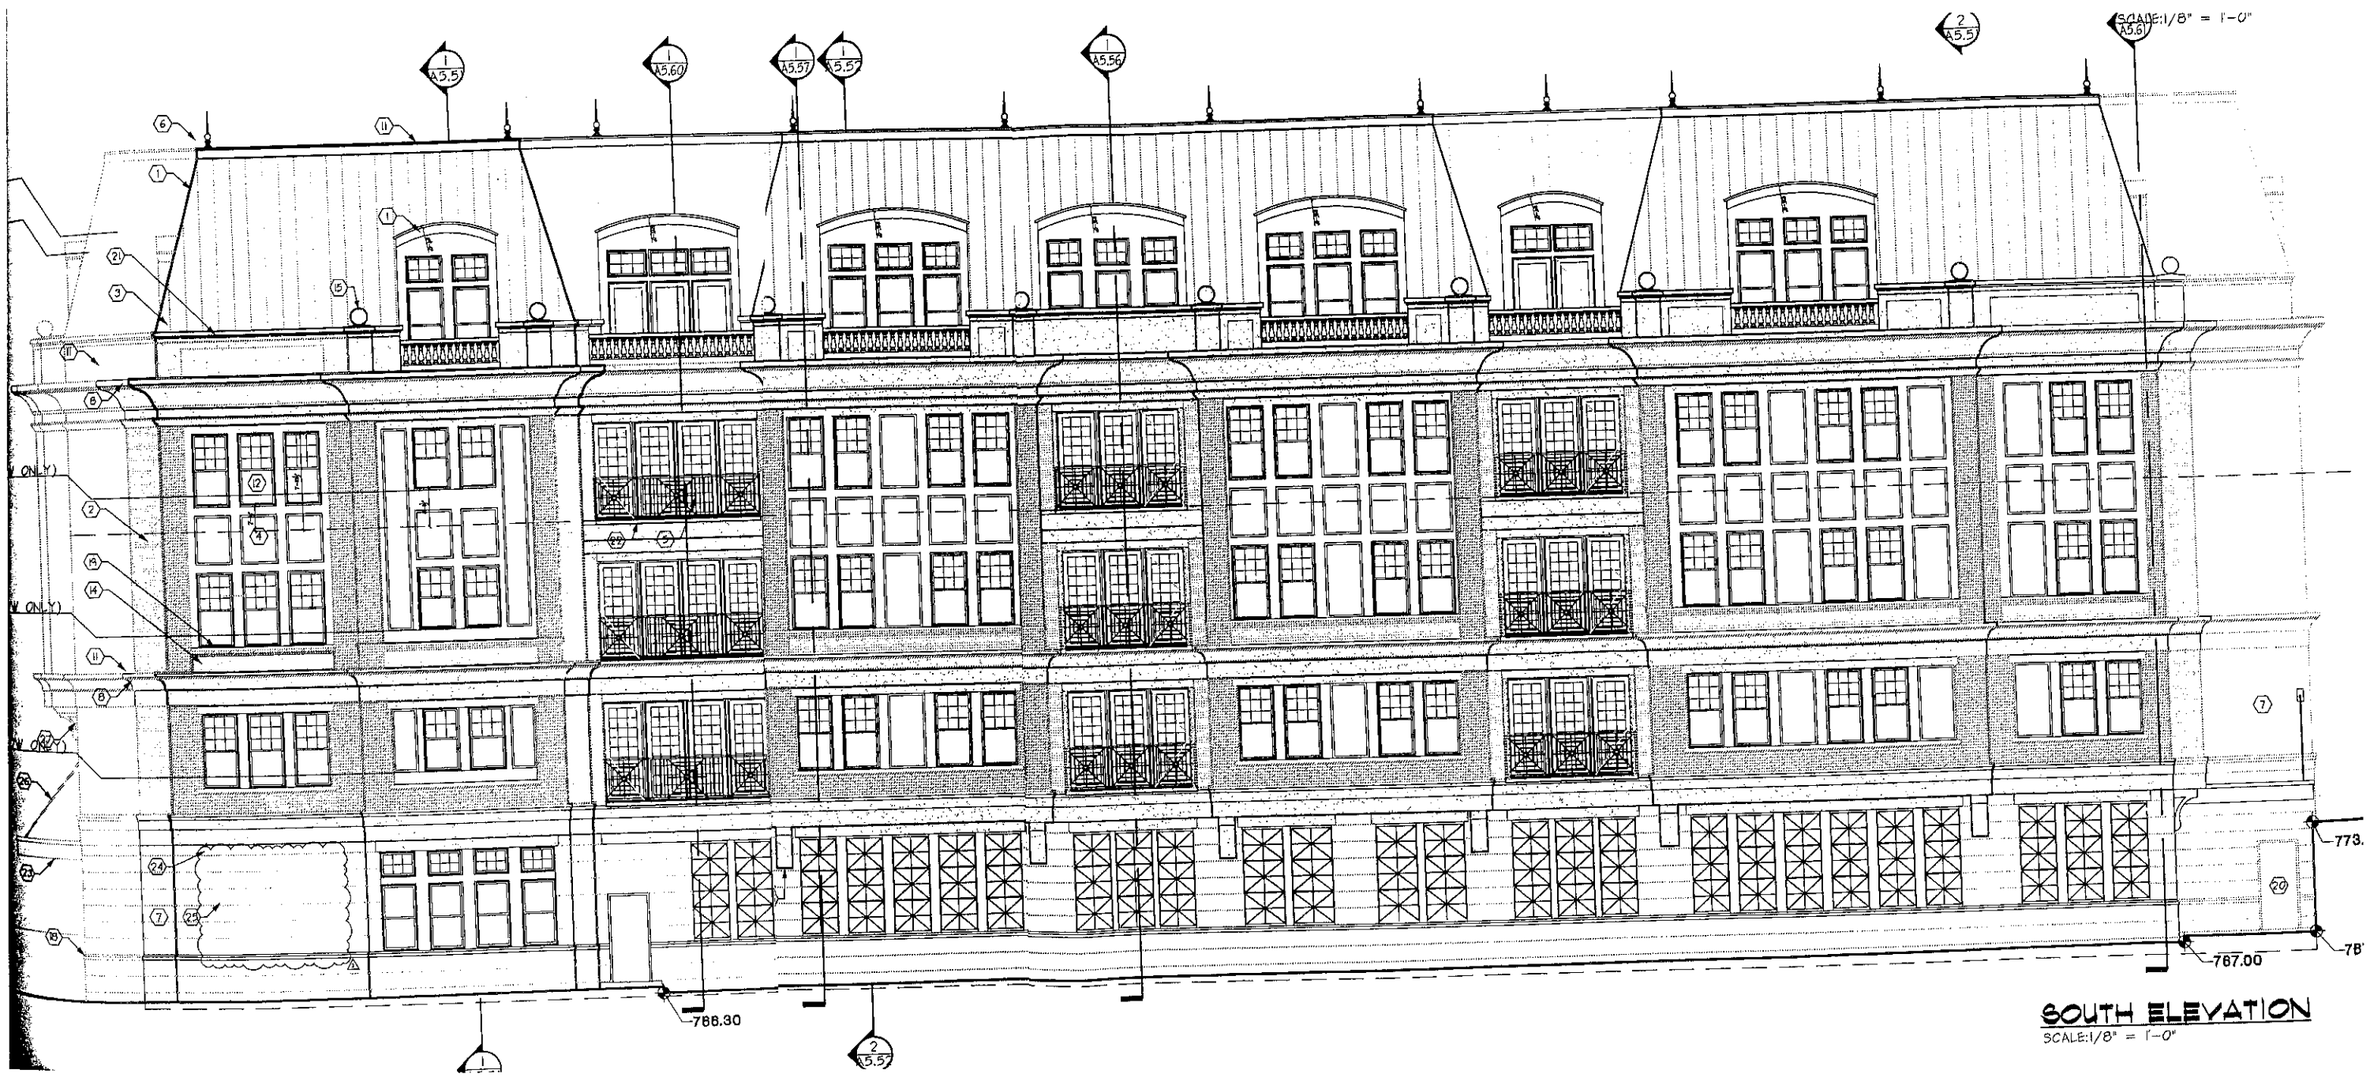

SOUTH ELEVATION
SCALE:1/8" = 1'-0"