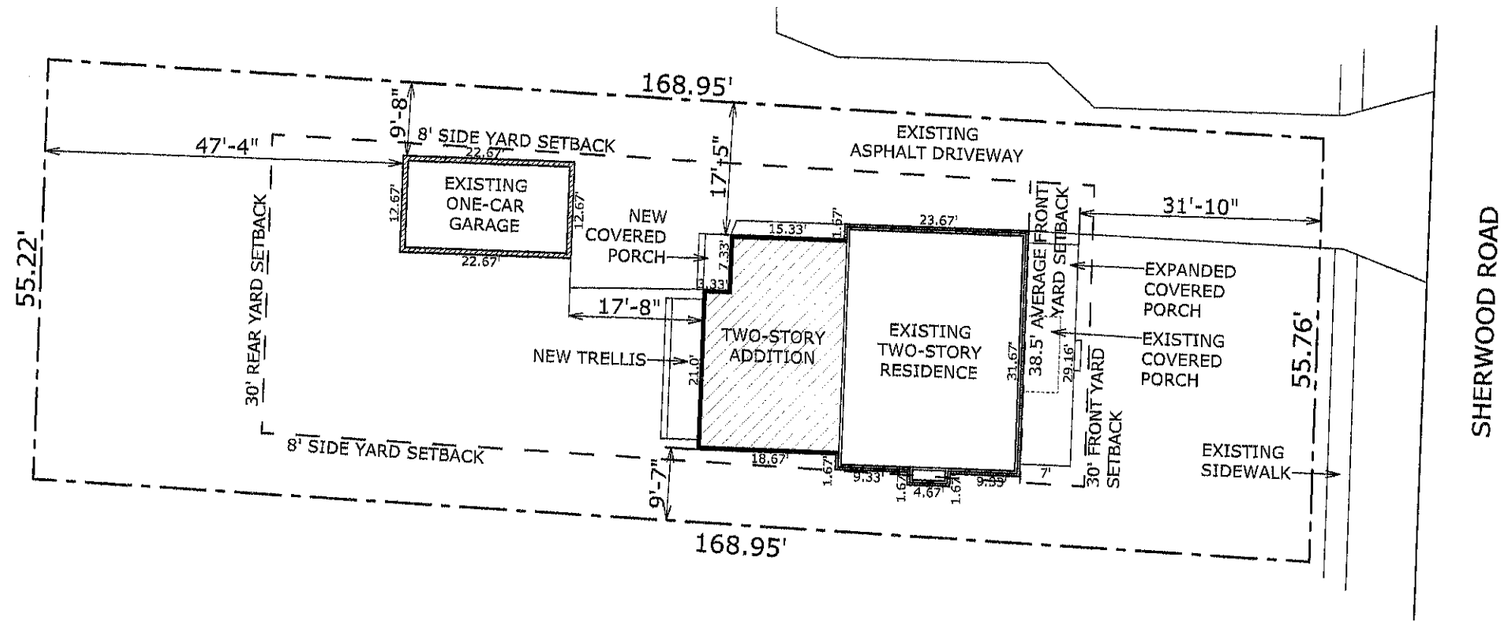

SITE PLAN

SCALE: 1" = 20'-0"

102212	PRELIMINARY
000000	BIDDING
000000	CONSTRUCTION
000000	REVISIONS

An Addition Project For

Mark Talis
2767 Sherwood Road
Bexley, Ohio 43209

BOLYARD ARCHITECTURE + DESIGN STUDIO

60 Franklin Street
Dublin, Ohio 43017
614.774.2490 Phone
614.633.1053 Fax
www.bolyardstudio.com

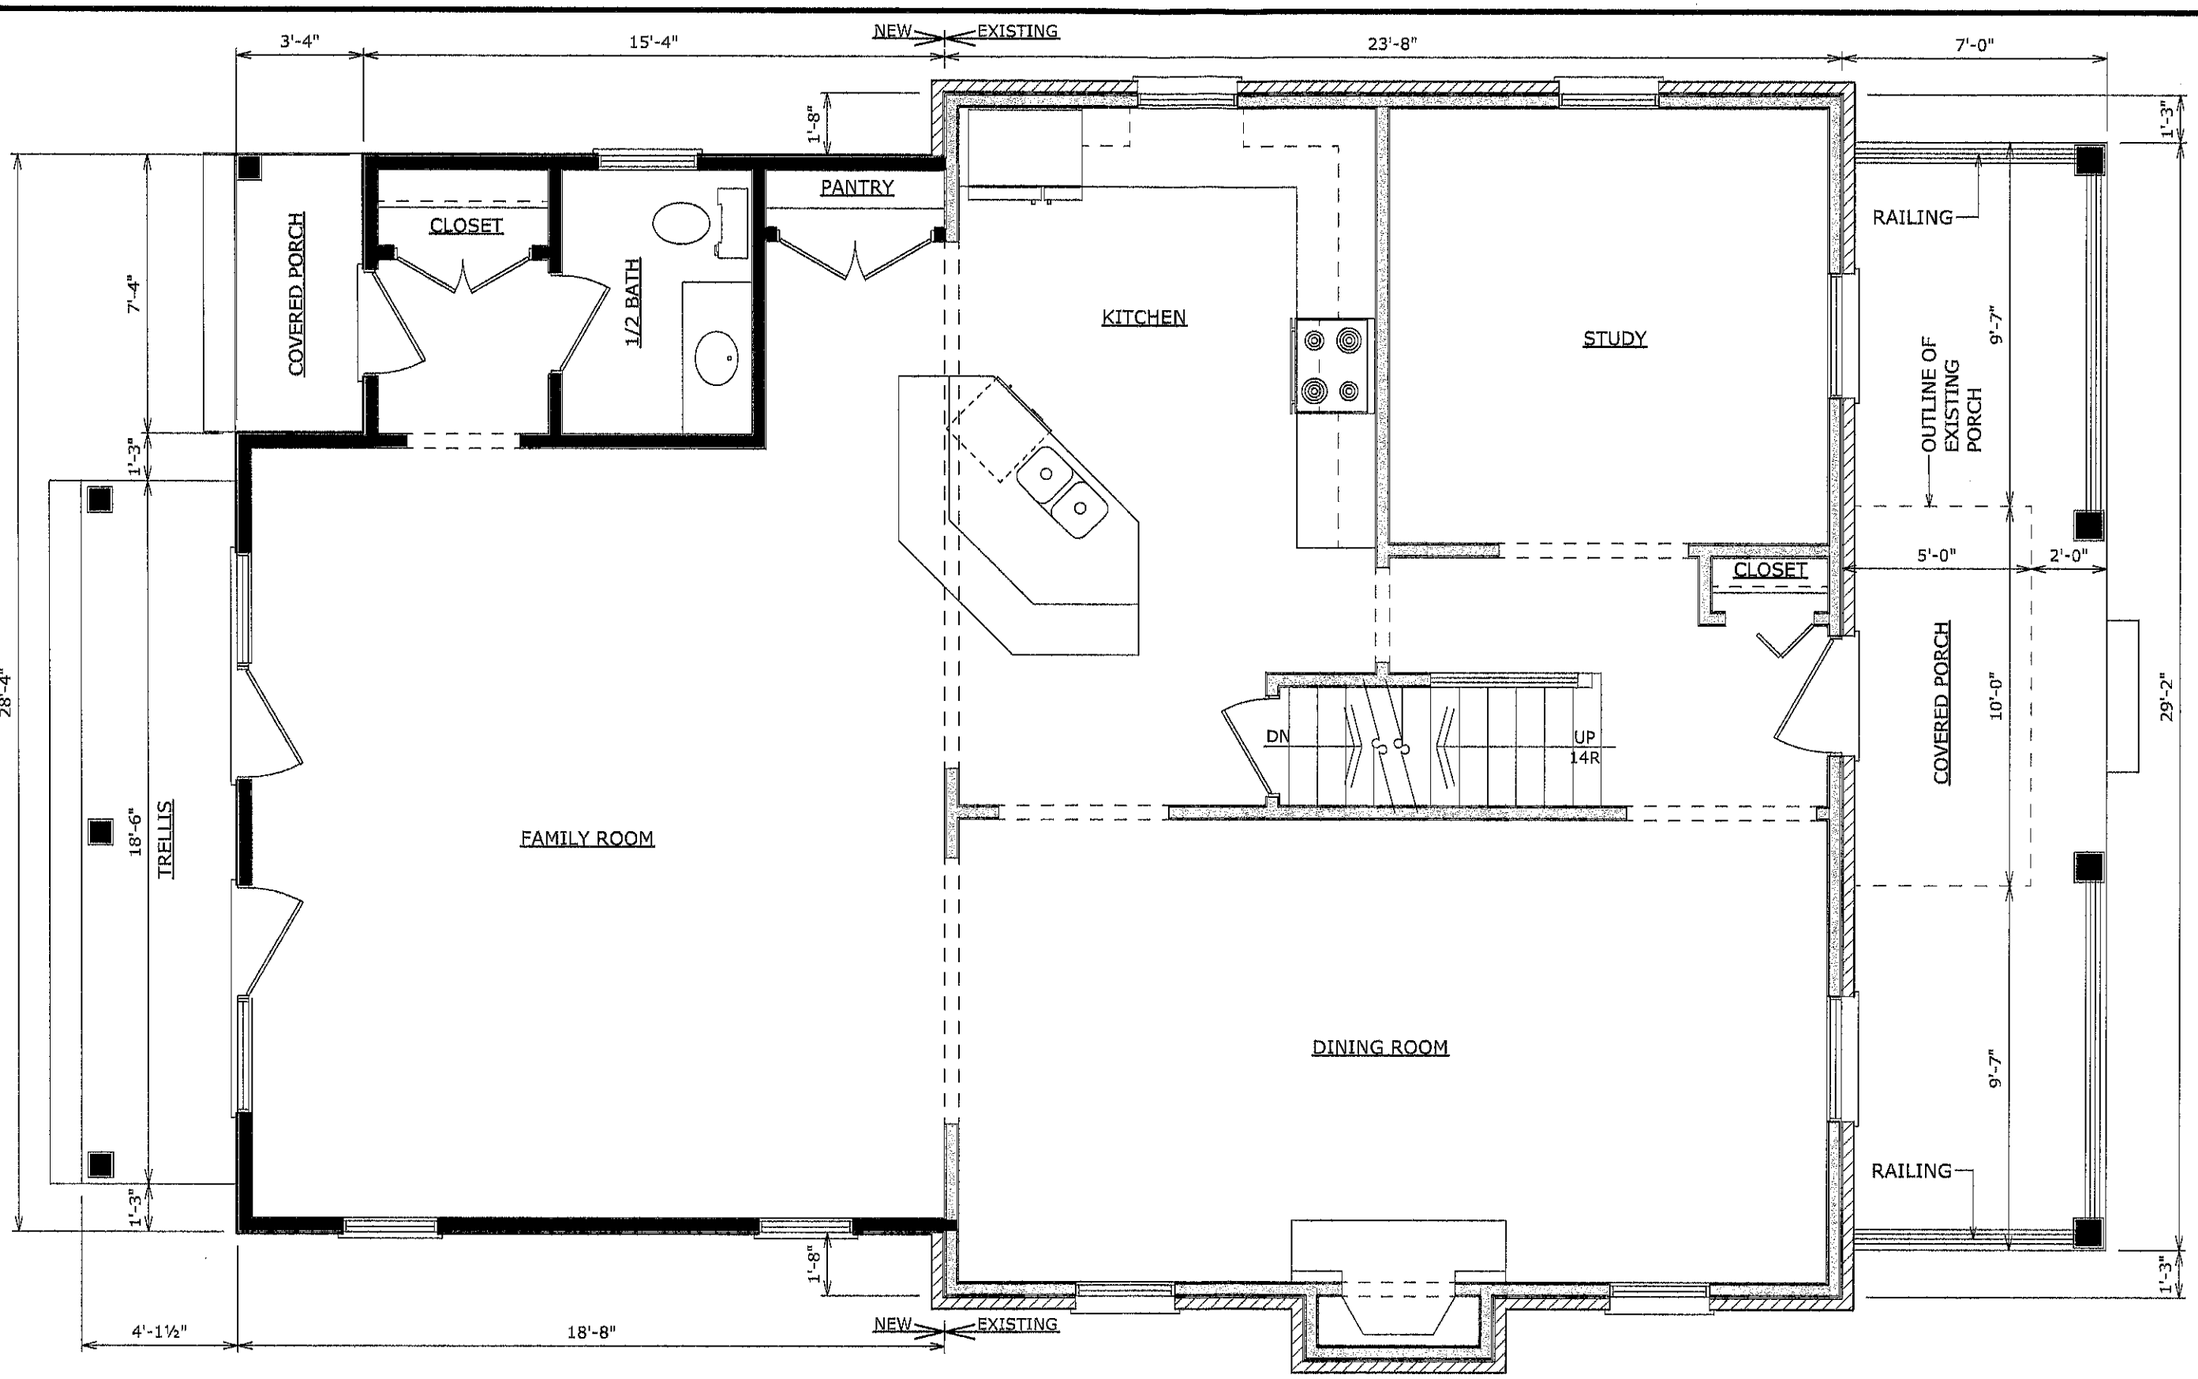

EXISTING 2X4 WALL

NEW 2X4 WALL

FIRST FLOOR PLAN

SCALE: 1/4" = 1'-0"

EXISTING - 757.8 SQ. FT.
ADDITION - 507.2 SQ. FT.

102212	PRELIMINARY
000000	BIDDING
000000	CONSTRUCTION
000000	REVISIONS

An Addition Project For

Mark Talis
2767 Sherwood Road
Bexley, Ohio 43209

BOLYARD ARCHITECTURE + DESIGN STUDIO

60 Franklin Street
Dublin, Ohio 43017
614.774.2490 Phone
614.633.1053 Fax
www.bolyardstudio.com

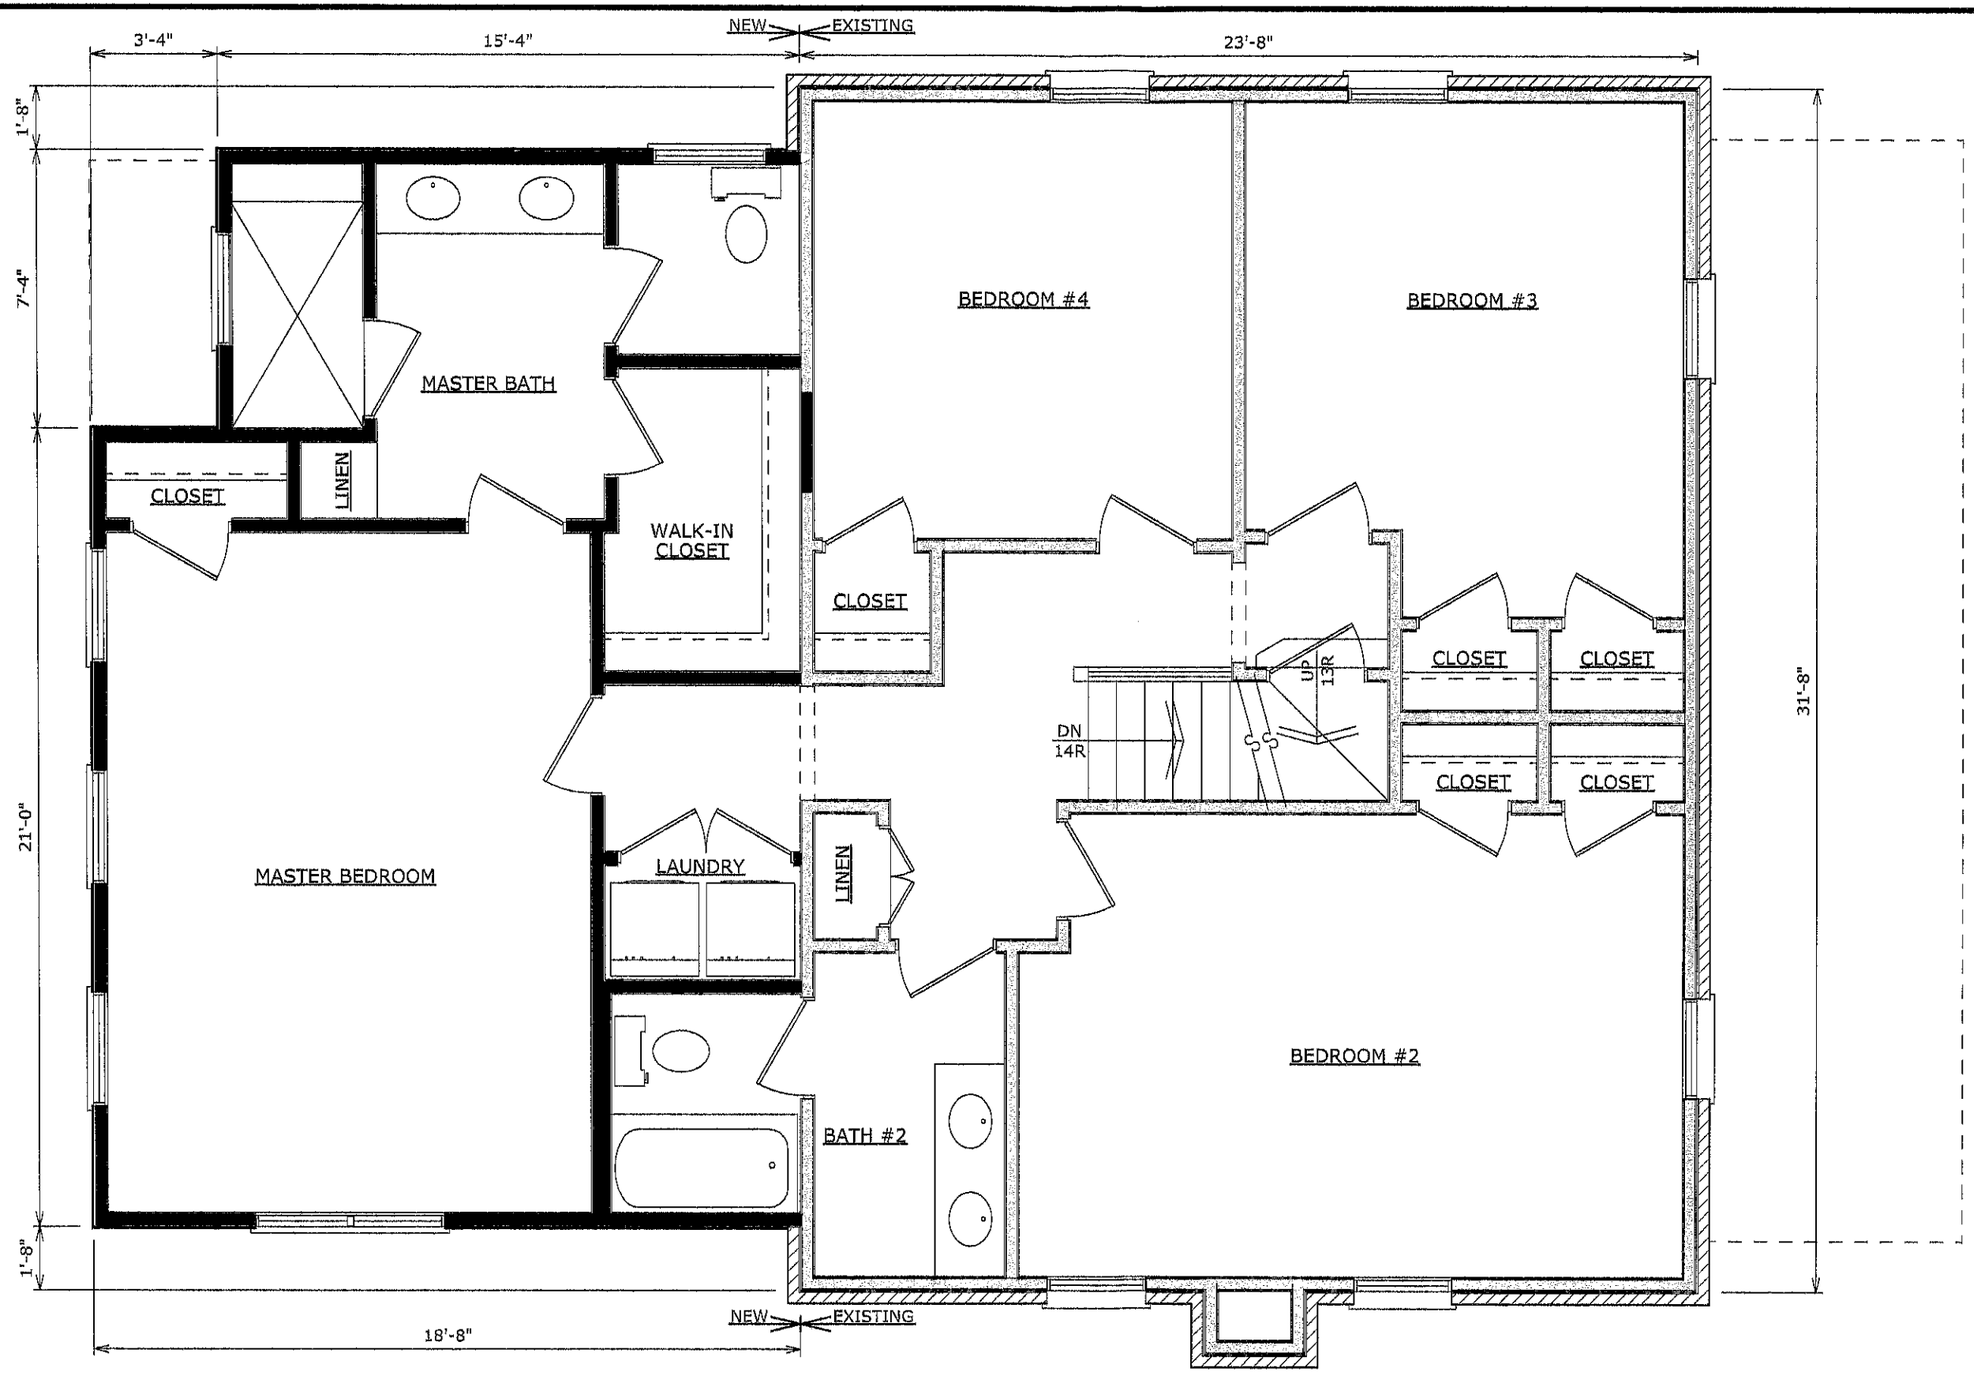

EXISTING 2X4 WALL

NEW 2X4 WALL

SECOND FLOOR PLAN

SCALE: 1/4" = 1'-0"

EXISTING - 724.7 SQ. FT.
ADDITION - 507.2 SQ. FT.

102212	PRELIMINARY
000000	BIDDING
000000	CONSTRUCTION
000000	REVISIONS

An Addition Project For

Mark Talis
2767 Sherwood Road
Bexley, Ohio 43209

BOLYARD ARCHITECTURE + DESIGN STUDIO

60 Franklin Street
Dublin, Ohio 43017
614.774.2490 Phone
614.633.1053 Fax
www.bolyardstudio.com

FRONT ELEVATION

SCALE: 1/4" = 1'-0"

CODED NOTES

1	EXISTING BRICK
2	VINYL SIDING
3	FASCIA - TO MATCH EXISTING
4	GUTTER - TO MATCH EXISTING
5	RAKE - TO MATCH EXISTING
6	1X6 FRIEZE BOARD
7	1X4 TRIM
8	NEW WINDOW
9	NEW DOOR
10	ASPHALT SHINGLES - TO MATCH EXISTING
11	PAINTED COLUMN
12	VINYL RAILING SYSTEM
13	VINYL SHUTTERS
14	EXPOSED CONCRETE FOUNDATION
15	1X6 TRIM
16	2X6 TRELLIS FRAMING

102212	PRELIMINARY
000000	BIDDING
000000	CONSTRUCTION
000000	REVISIONS

An Addition Project For

Mark Talis
2767 Sherwood Road
Bexley, Ohio 43209

BOLYARD ARCHITECTURE + DESIGN STUDIO

60 Franklin Street
Dublin, Ohio 43017
614.774.2490 Phone
614.633.1053 Fax
www.bolyardstudio.com

RIGHT ELEVATION

SCALE: 1/4" = 1'-0"

102212	PRELIMINARY
000000	BIDDING
000000	CONSTRUCTION
000000	REVISIONS

An Addition Project For

Mark Talis
2767 Sherwood Road
Bexley, Ohio 43209

BOLYARD ARCHITECTURE + DESIGN STUDIO

60 Franklin Street
Dublin, Ohio 43017
614.774.2490 Phone
614.633.1053 Fax
www.bolyardstudio.com

REAR ELEVATION

SCALE: 1/4" = 1'-0"

CODED NOTES

1	EXISTING BRICK
2	VINYL SIDING
3	FASCIA - TO MATCH EXISTING
4	GUTTER - TO MATCH EXISTING
5	RAKE - TO MATCH EXISTING
6	1X6 FRIEZE BOARD
7	1X4 TRIM
8	NEW WINDOW
9	NEW DOOR
10	ASPHALT SHINGLES - TO MATCH EXISTING
11	PAINTED COLUMN
12	VINYL RAILING SYSTEM
13	VINYL SHUTTERS
14	EXPOSED CONCRETE FOUNDATION
15	1X6 TRIM
16	2X6 TRELLIS FRAMING

102212	PRELIMINARY
000000	BIDDING
000000	CONSTRUCTION
000000	REVISIONS

An Addition Project For
Mark Talis
2767 Sherwood Road
Bexley, Ohio 43209

BOLYARD ARCHITECTURE + DESIGN STUDIO

60 Franklin Street
Dublin, Ohio 43017
614.774.2490 Phone
614.633.1053 Fax
www.bolyardstudio.com

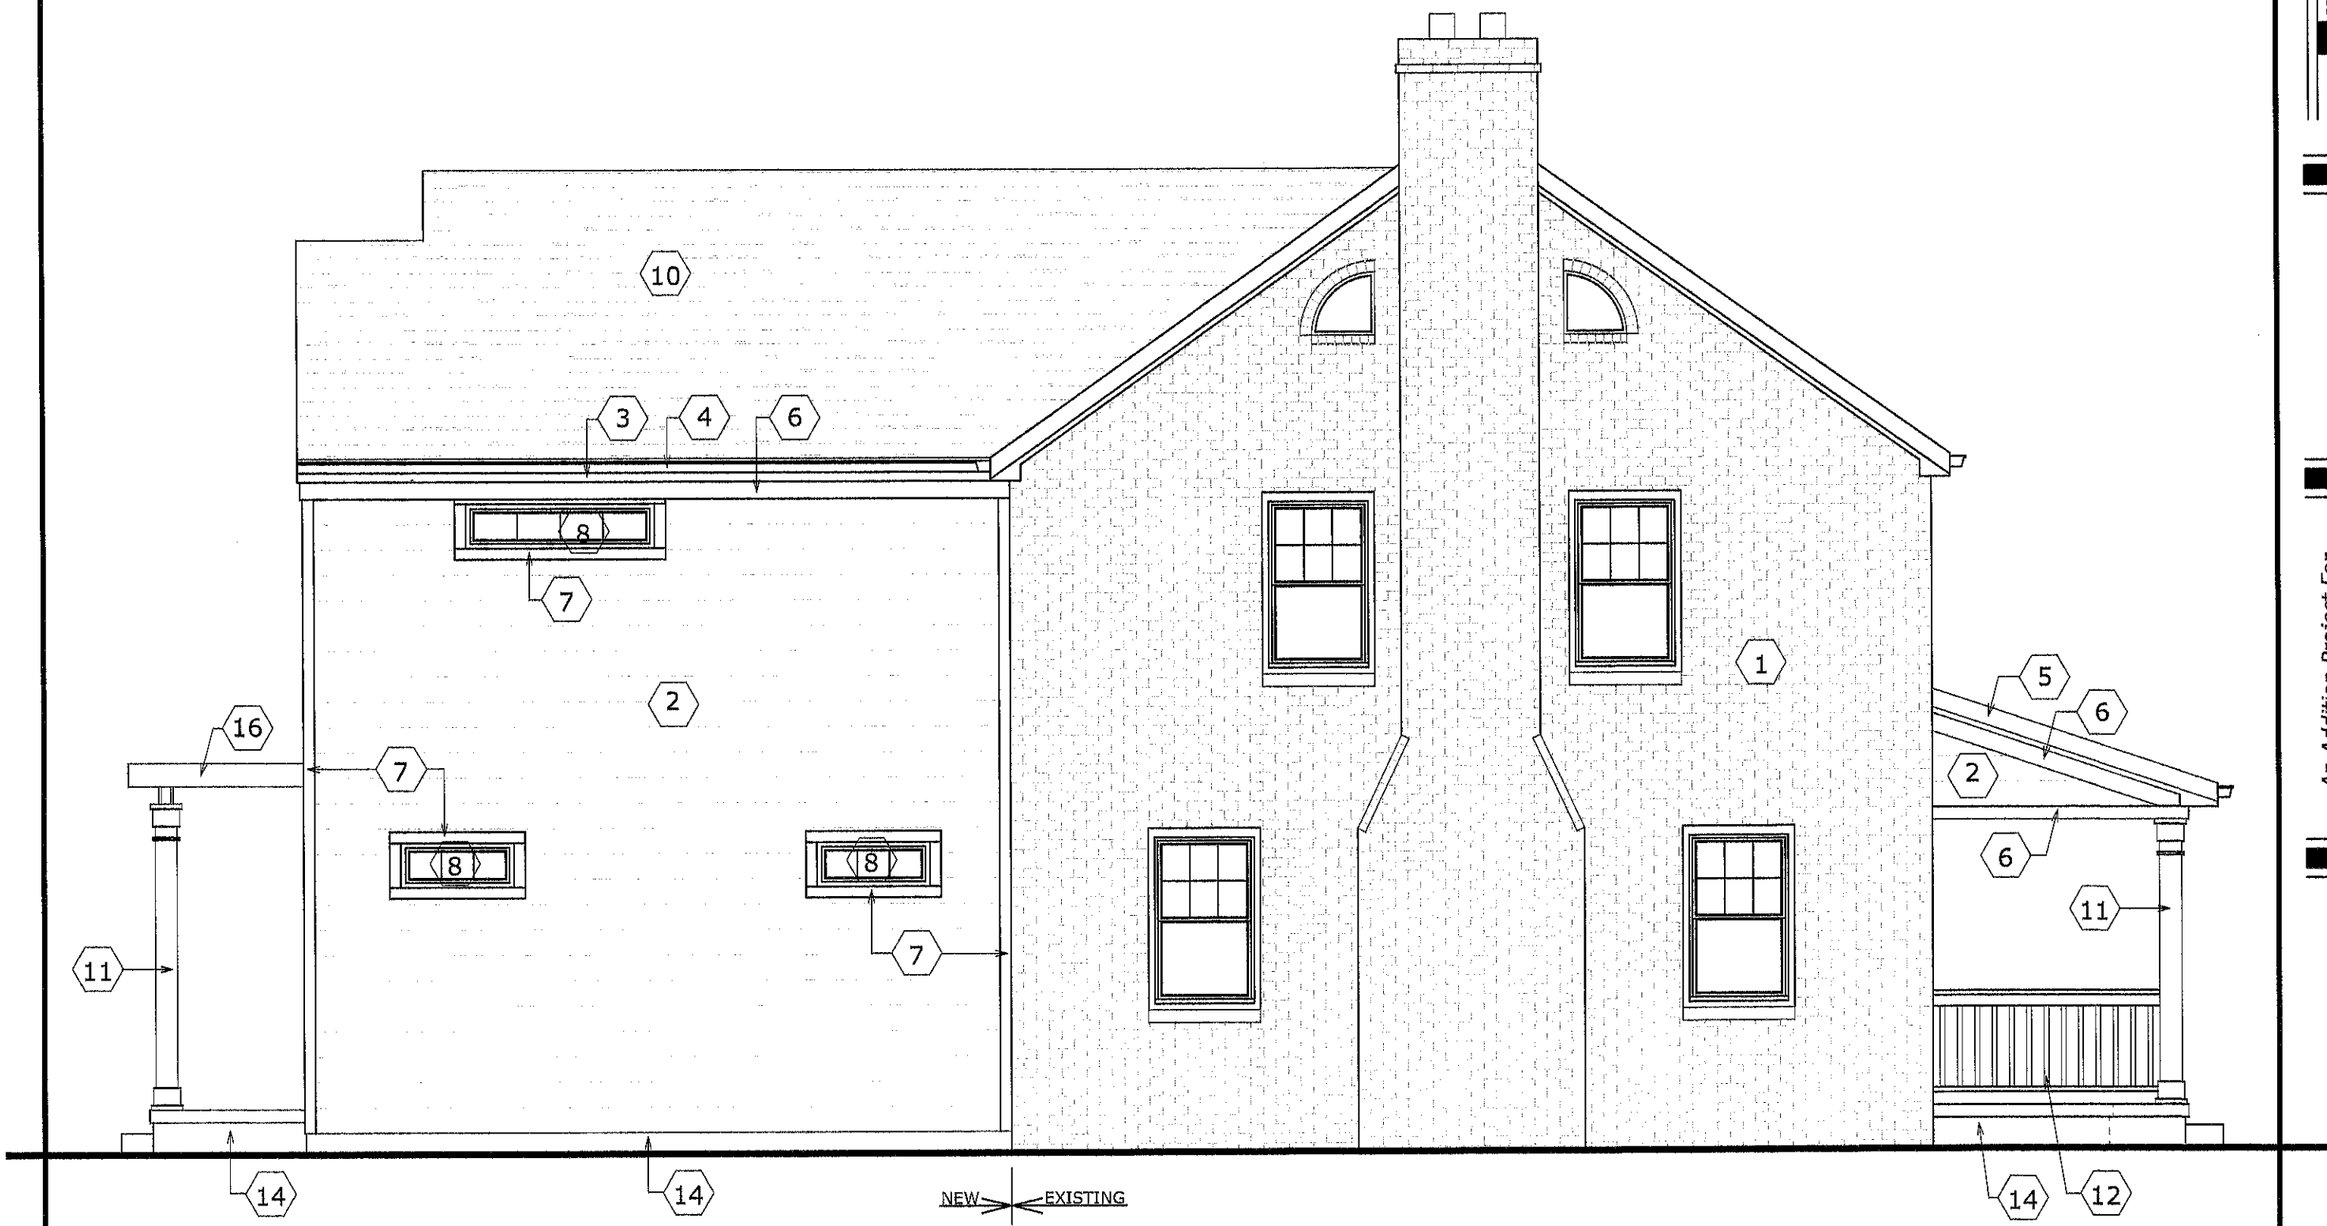

LEFT ELEVATION

SCALE: 1/4" = 1'-0"

102212	PRELIMINARY
000000	BIDDING
000000	CONSTRUCTION
000000	REVISIONS

An Addition Project For
Mark Talis
2767 Sherwood Road
Bexley, Ohio 43209

BOLYARD ARCHITECTURE + DESIGN STUDIO

60 Franklin Street
Dublin, Ohio 43017
614.774.2490 Phone
614.633.1053 Fax
www.bolyardstudio.com