BEHAL SAMPSON DIETZ
990 WEST THIRD AVE.
COLUMBUS, OHIO 43212

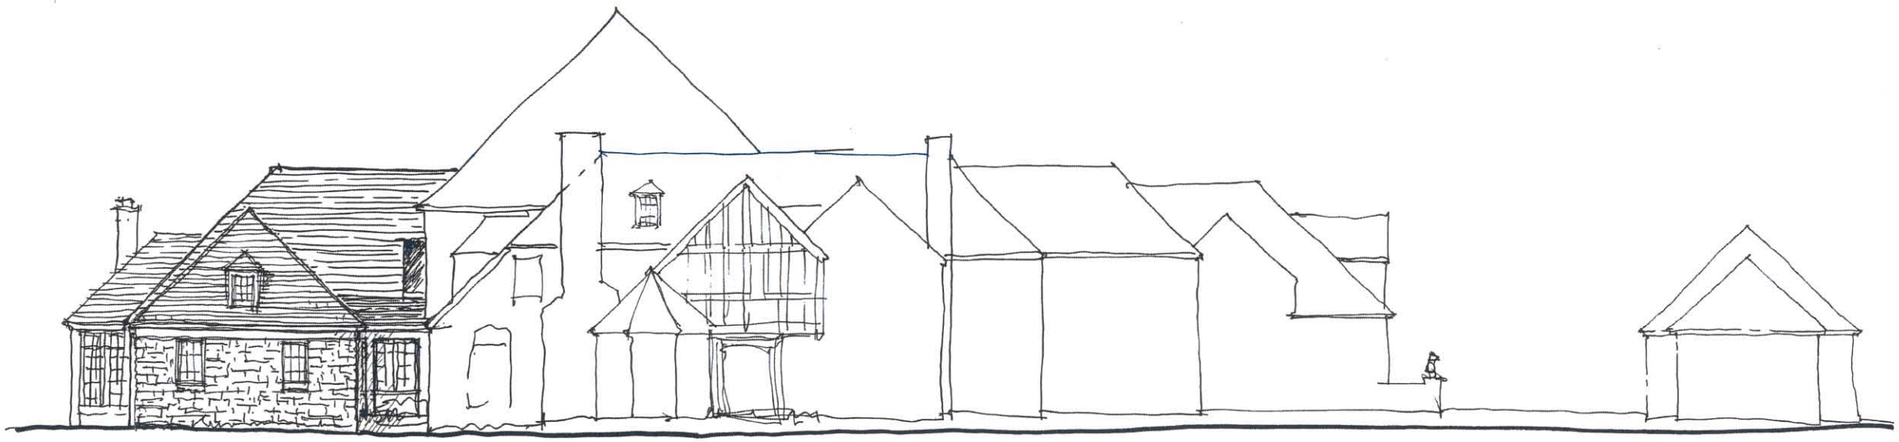

EAST ELEVATION

SOUTH ELEVATION

NORTH ELEVATION

ENTRY COURT ELEVATION

BELFORD RESIDENCE
361 PARKVIEW AVENUE
BEXLEY, OHIO

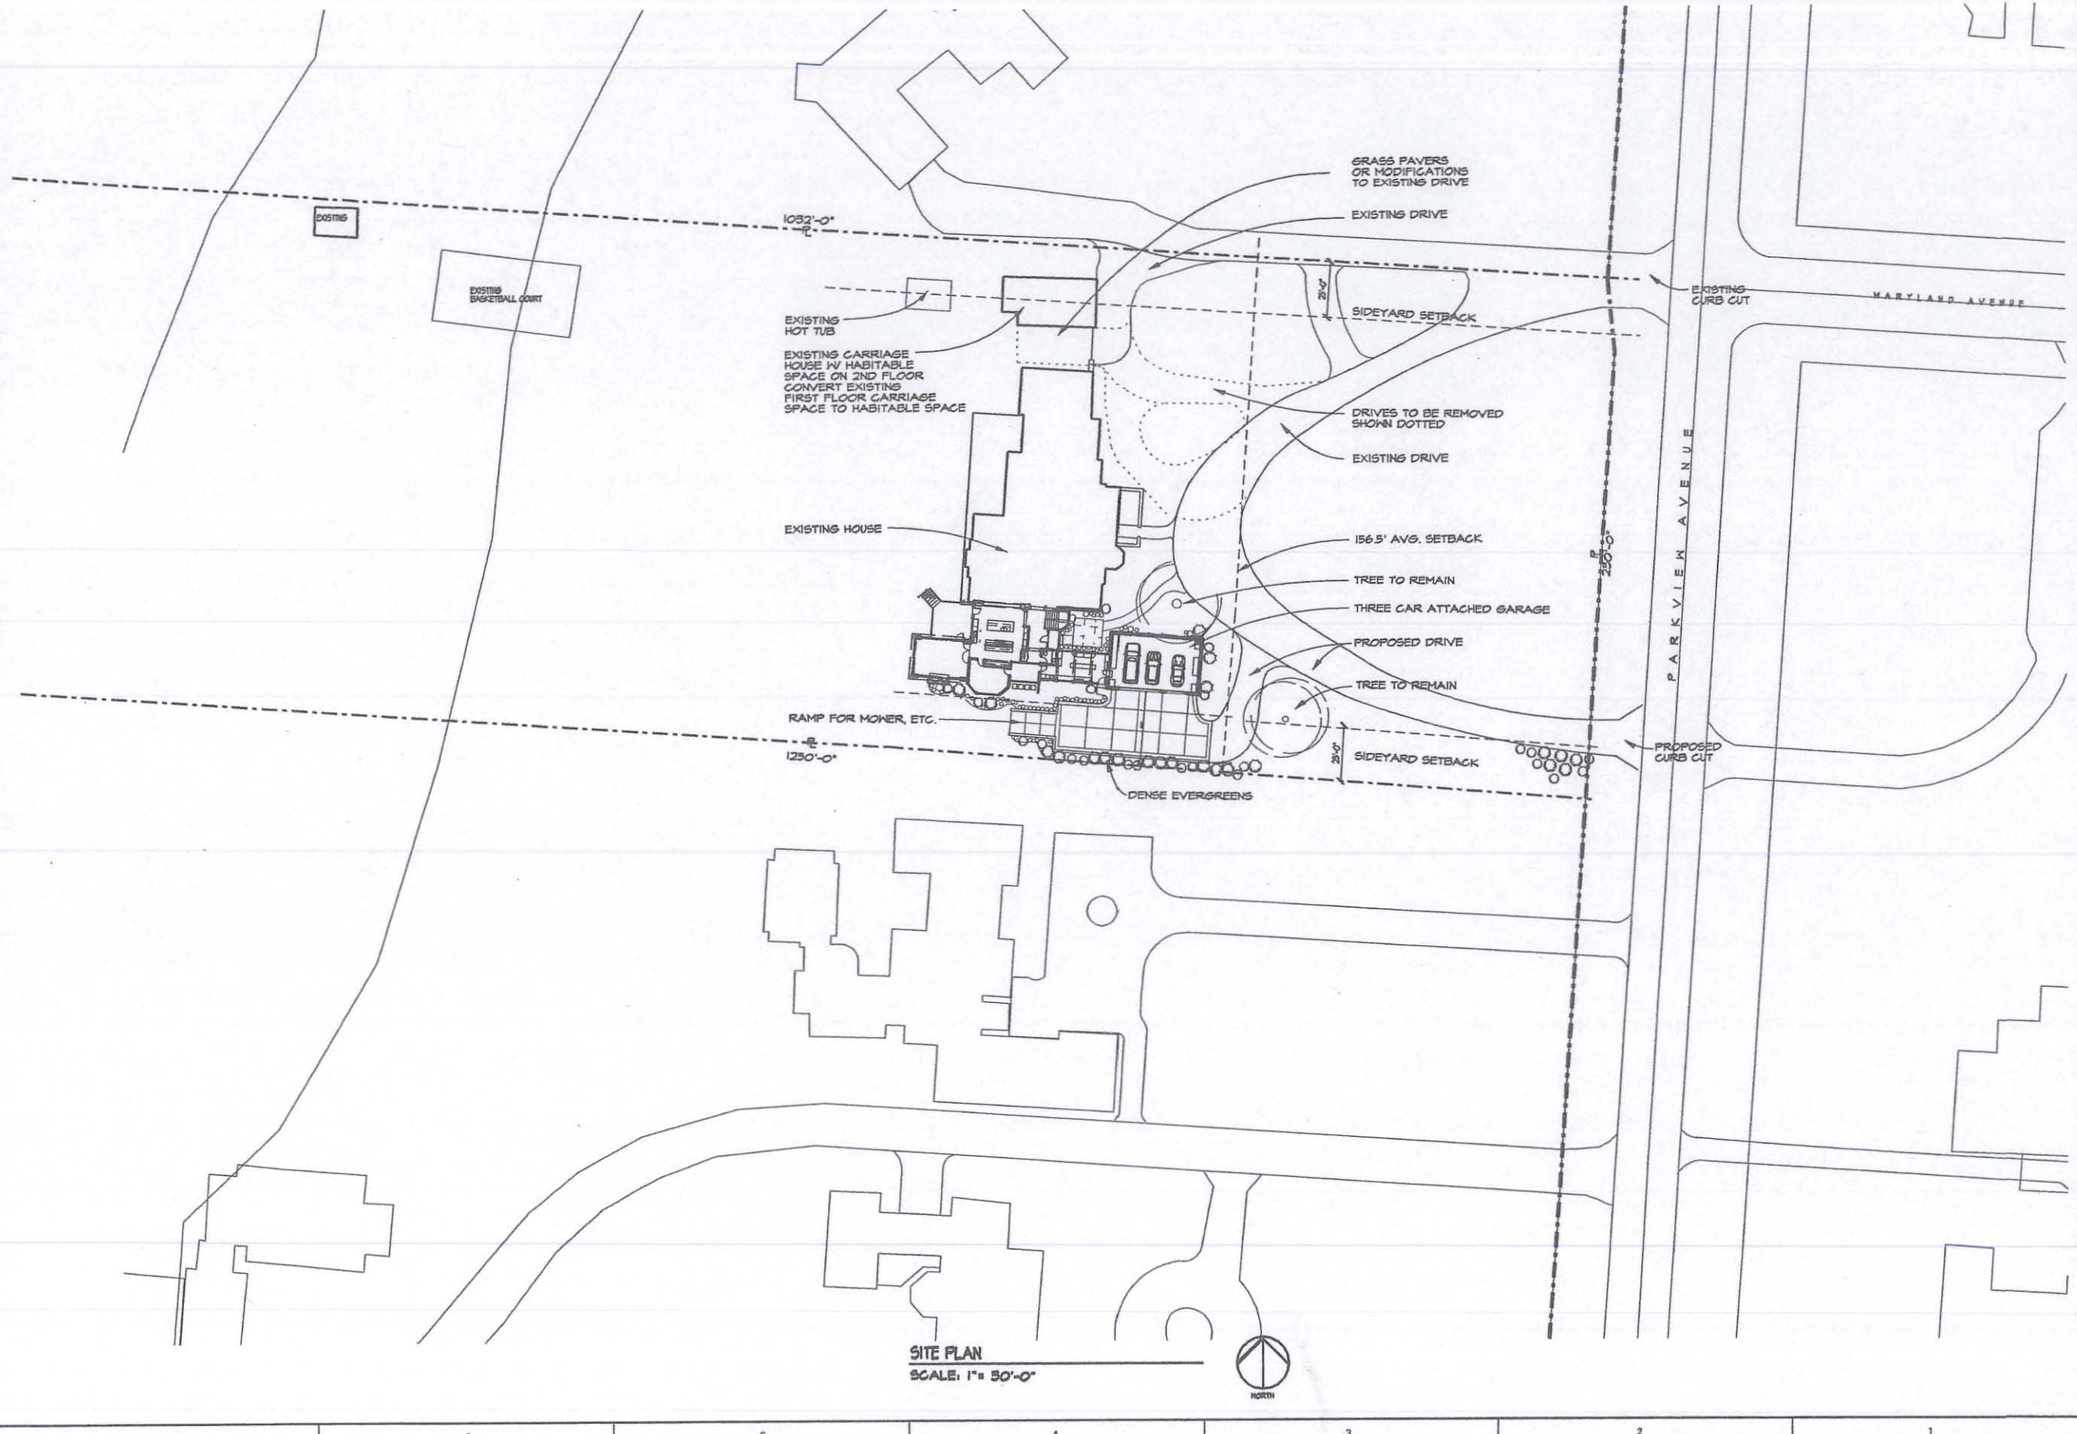

SITE PLAN
SCALE: 1" = 50'-0"

BEHAL | SAMPSON | DIETZ
ARCHITECTURE & CONSTRUCTION
890 WEST THIRD AVENUE
COLUMBUS, OHIO 43212
TELEPHONE 614-464-1333
FACSIMILE 614-298-2149
www.BSDARCHITECTS.COM

BELFORD RESIDENCE

	DESCRIPTION	DATE
1	REVISION	
2	REVISION	
3	REVISION/CONTRACT SET	
	BID/PERMIT SET	
	BZA SUBMISSION	4-18-2013 **

ADDITION TO THE
BELFORD RESIDENCE
361 N. PARKVIEW AVENUE
BEXLEY, OHIO 43209

DRAWN BY	REVIEWED BY	JOB NUMBER
GS/AWN	JB	12172

SITE PLAN — SD1.0

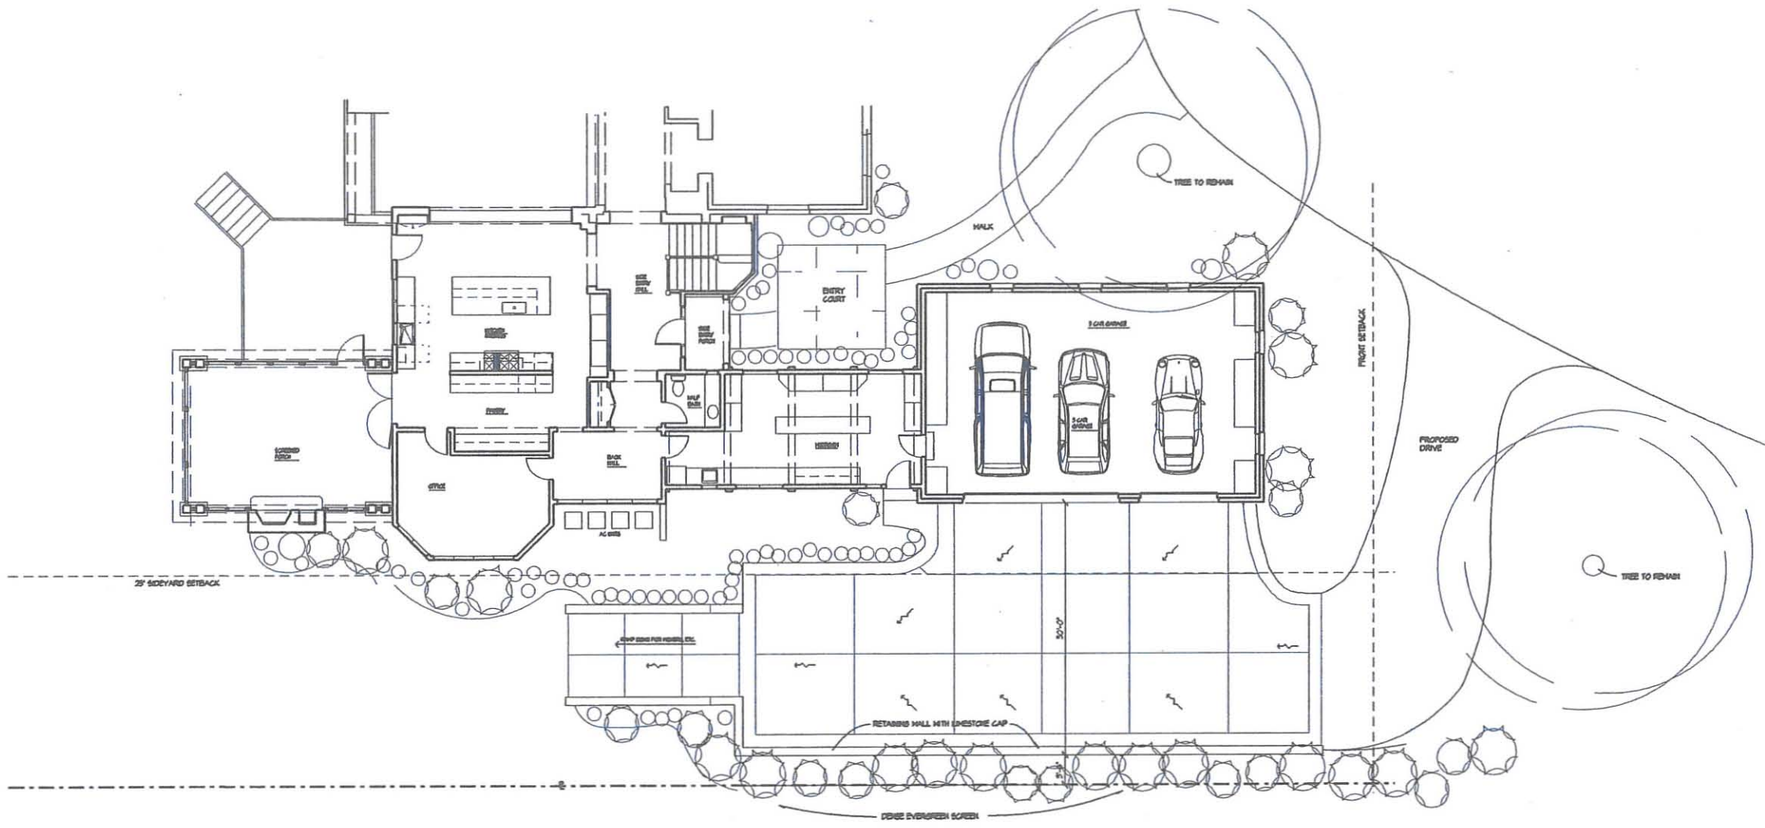

FIRST FLOOR ADDITION PLAN

SCALE: 1/8"= 1'- 0"

NORTH

BEHAL | SAMPSON | DIETZ
ARCHITECTURE & CONSTRUCTION
860 WEST THIRD AVENUE
COLUMBUS, OHIO 43212
TELEPHONE 614-464-1833
FACSIMILE 614-298-2148
WWW.BSDARCHITECTS.COM

BELFORD RESIDENCE

	DESCRIPTION	DATE
3	REVISION	
2	REVISION	
1	REVISION/CONTRACT SET	
	BID/PERMIT SET	
	BZA SUBMISSION	4-18-2013 **

ADDITION TO THE

BELFORD RESIDENCE

361 N. PARKVIEW AVENUE
BEXLEY, OHIO 43209

DRAWN BY	REVIEWED BY	JOB NUMBER
GS/AWN	JB	12172

ADDITION PLAN — A1.1

←4
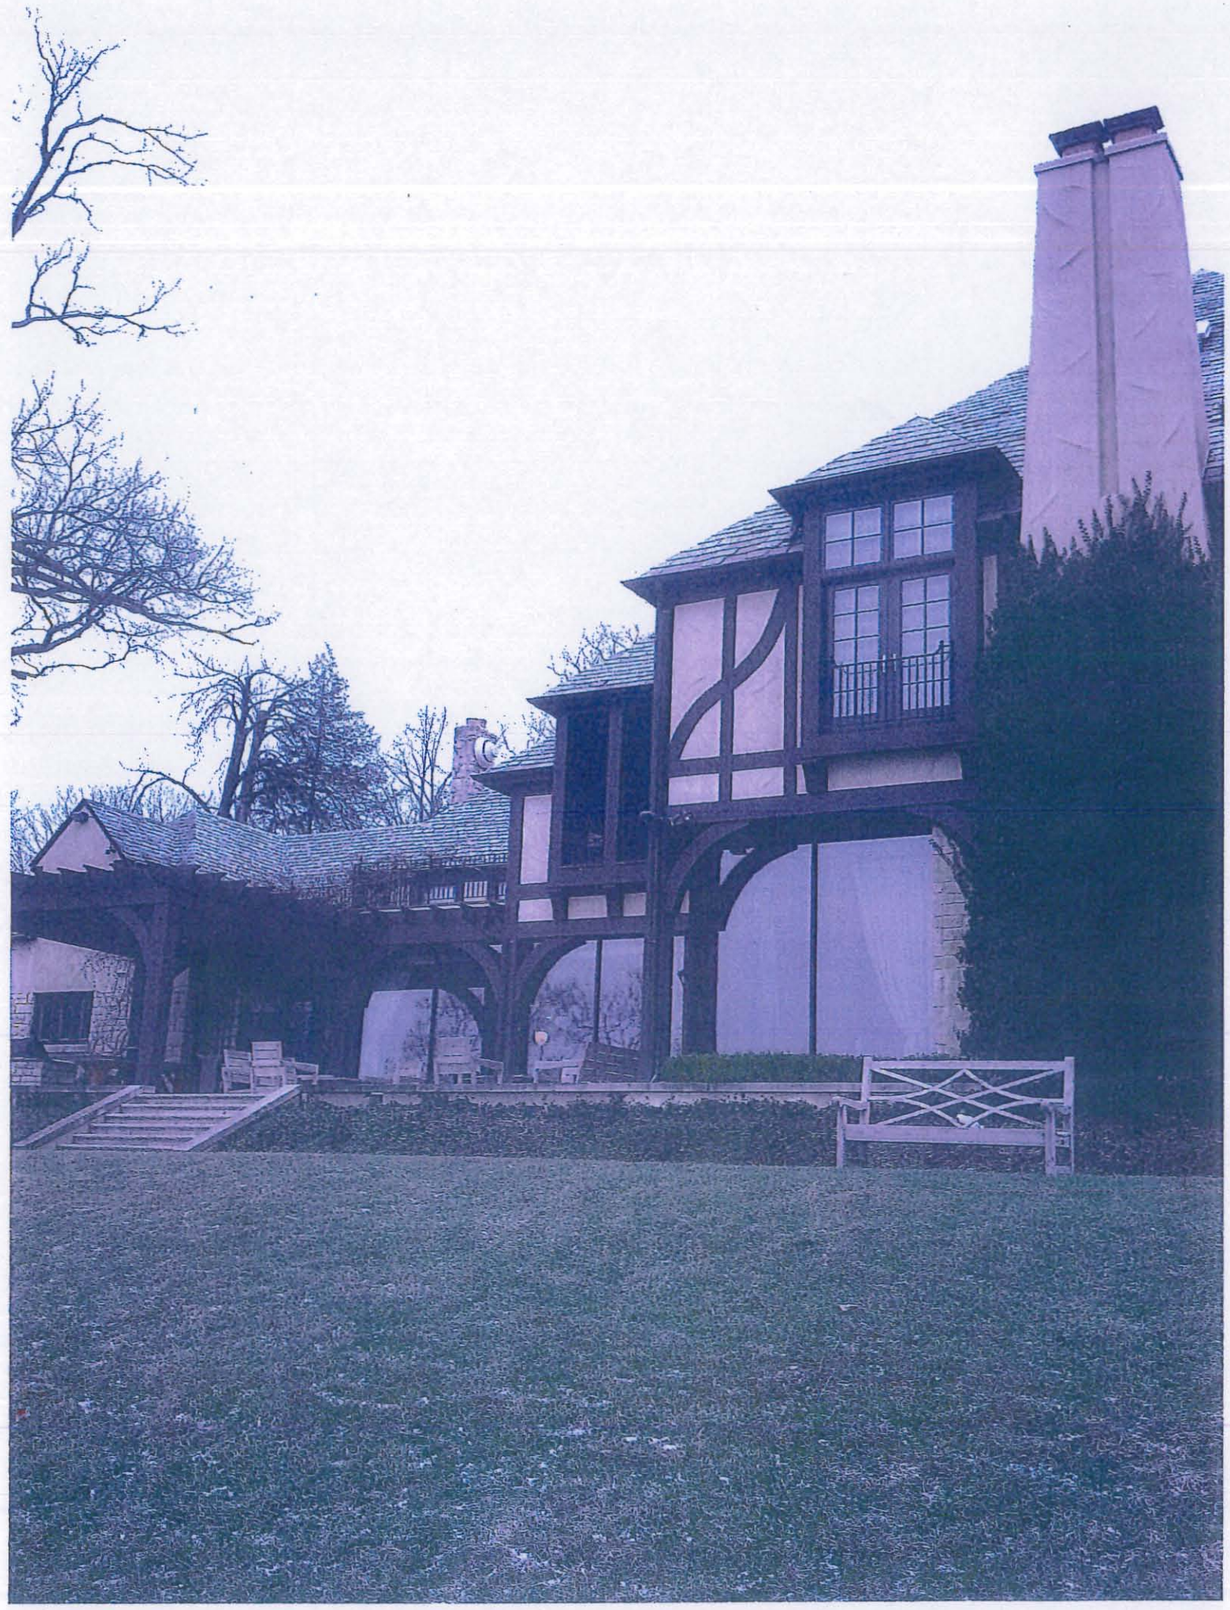
5→