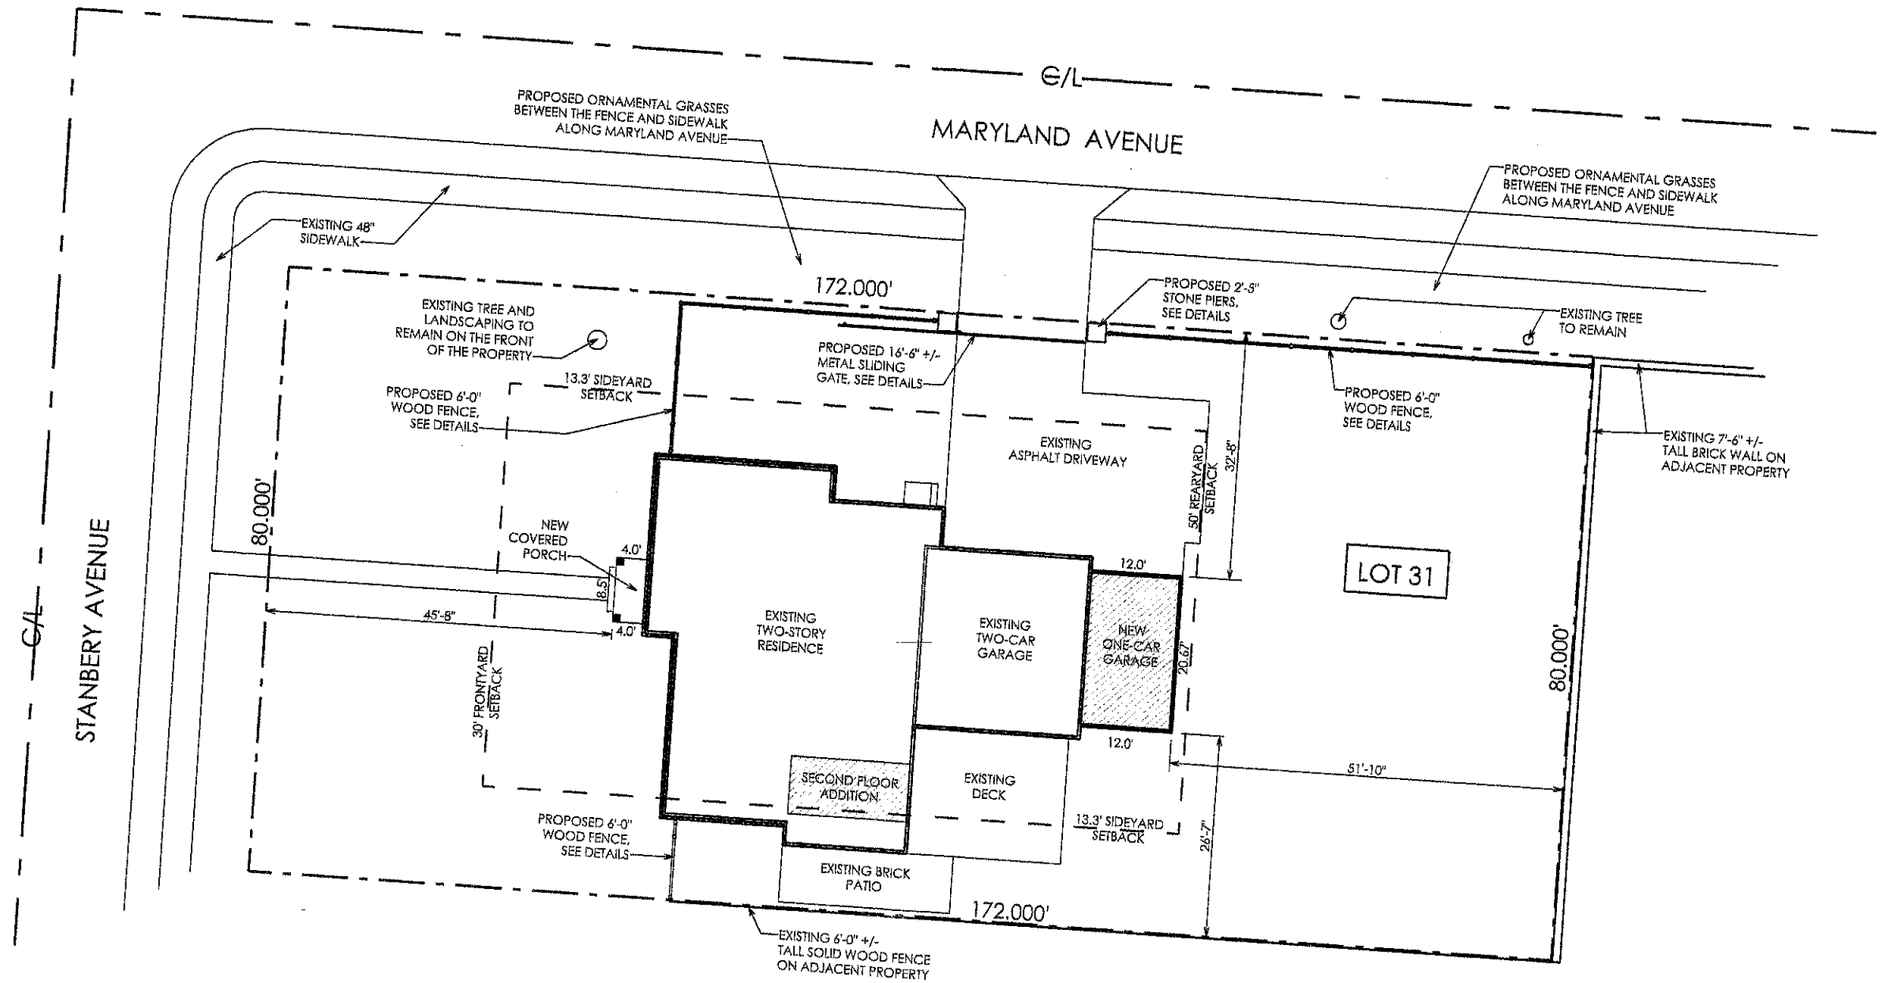

NORTH

SITE PLAN

SCALE: 1" = 20'-0"

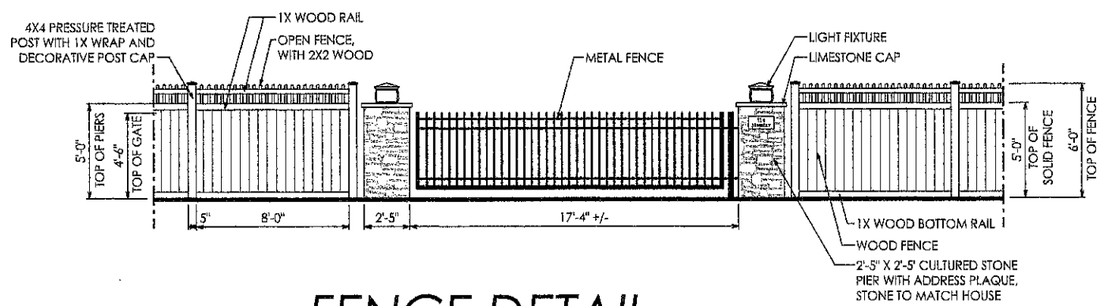

FENCE DETAIL

SCALE: 1/8" = 1'-0"

WOOD FENCE TO BE PAINTED OR STAINED DARK BROWN

082113	PRELIMINARY
000000	BIDDING
000000	CONSTRUCTION
000000	REVISIONS

A Renovation Project For

Soren and Lyndsia Petsch
314 Stanbery Avenue
Bexley, Ohio 43209

BOLYARD ARCHITECTURE + DESIGN STUDIO

75 S. High Street . Suite 4
Dublin, Ohio 43017
614.774.2490 Phone
614.633.1053 Fax
www.bolyardstudio.com

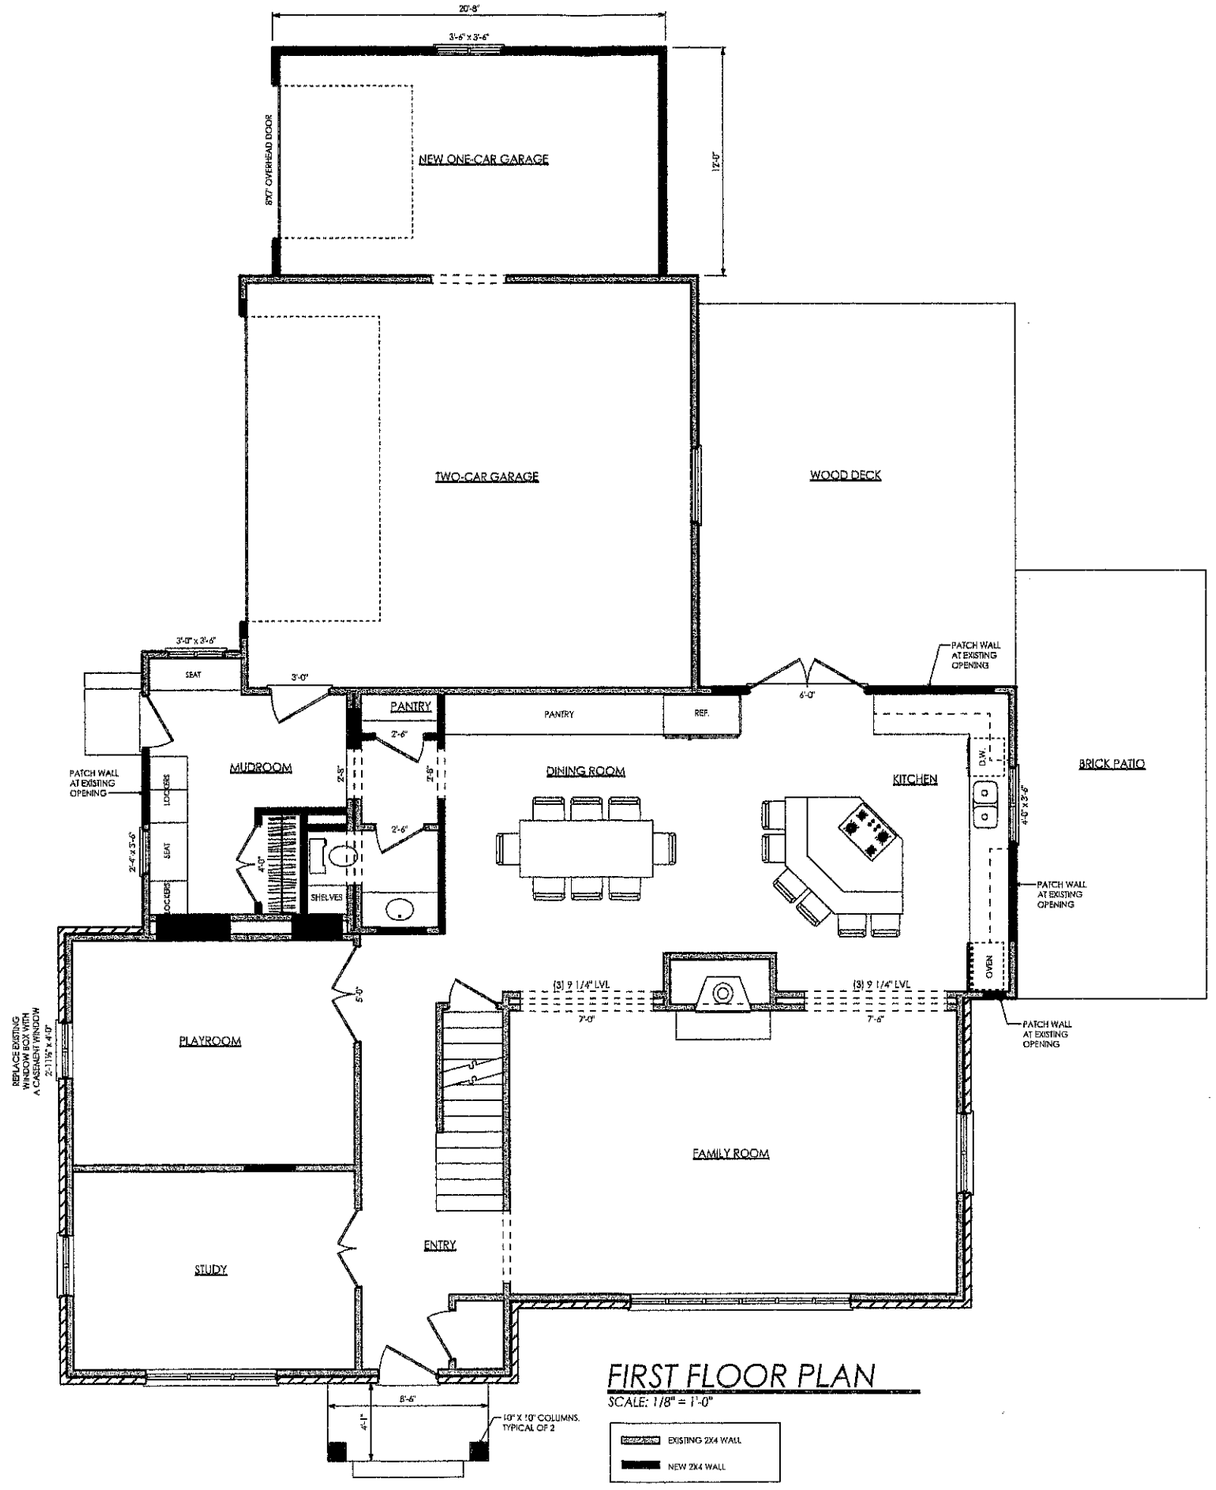

FIRST FLOOR PLAN

SCALE: 1/8" = 1'-0"

082113	PRELIMINARY
000000	BIDDING
000000	CONSTRUCTION
000000	REVISIONS

A Renovation Project For
Soren and Lyndsia Petsch
314 Stanbery Avenue
Bexley, Ohio 43209

BOLYARD ARCHITECTURE + DESIGN STUDIO

75 S. High Street, Suite 4
Dublin, Ohio 43017
614.774.2490 Phone
614.633.1053 Fax
www.bolyardstudio.com

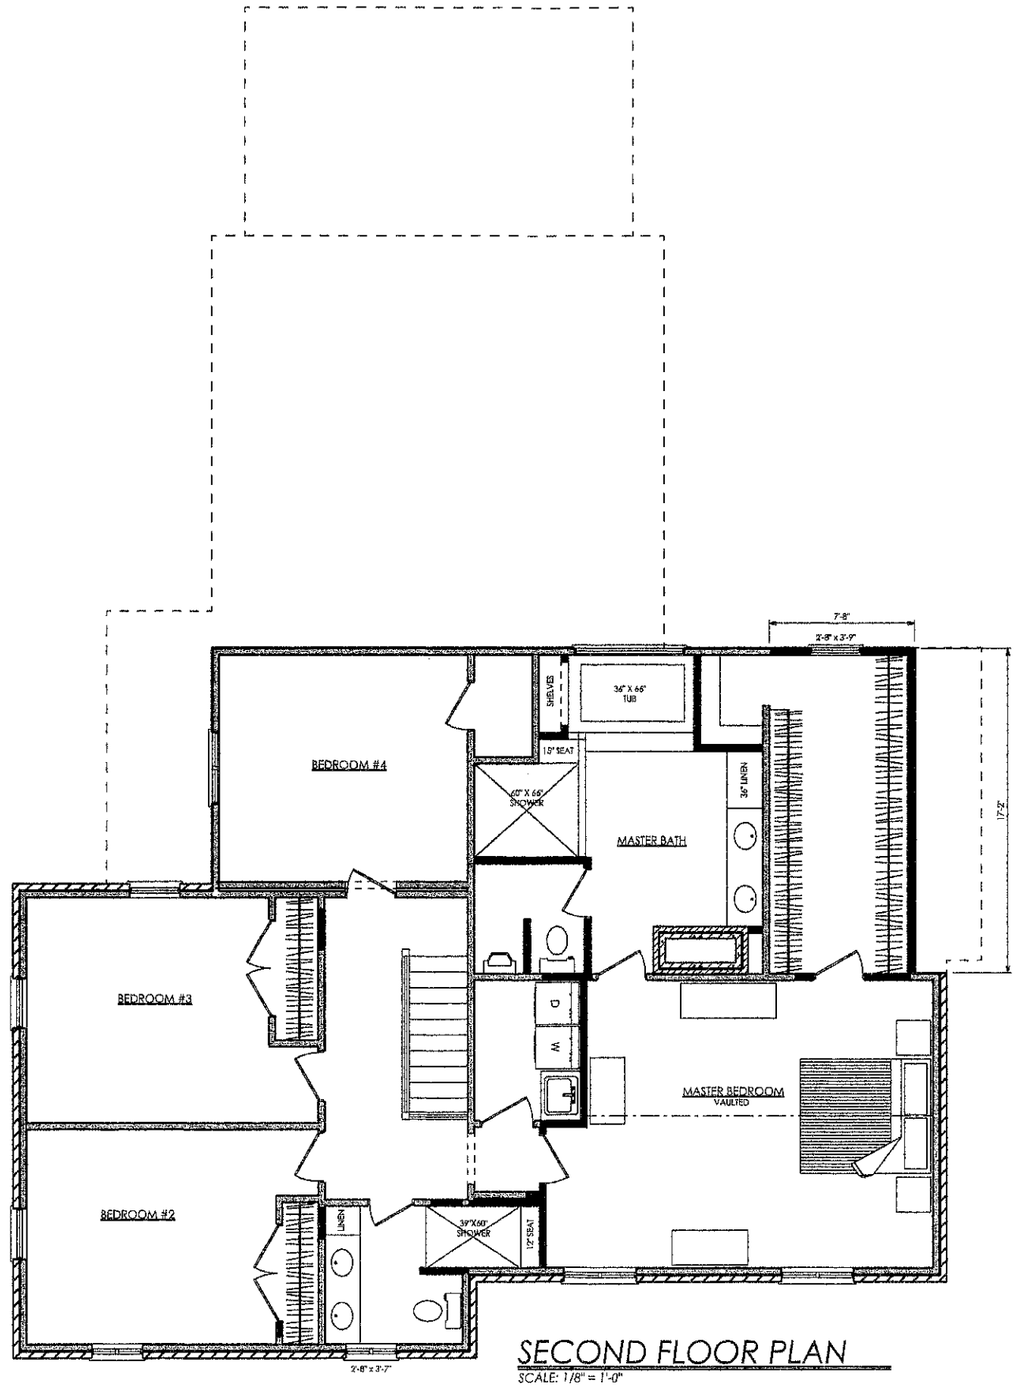

SECOND FLOOR PLAN

SCALE: 1/8" = 1'-0"

082113	PRELIMINARY
000000	BIDDING
000000	CONSTRUCTION
000000	REVISIONS

A Renovation Project For

Soren and Lyndsia Petsch
314 Stanbery Avenue
Bexley, Ohio 43209

BOLYARD ARCHITECTURE + DESIGN STUDIO

75 S. High Street . Suite 4
Dublin, Ohio 43017
614.774.2490 Phone
614.633.1053 Fax
www.bolyardstudio.com

CODED NOTES

1	STUCCO - TO MATCH EXISTING	9	1 X 4 TRIM - TO MATCH EXISTING
2	ASPHALT SHINGLES - TO MATCH EXISTING	10	6" CROWN AND 1 X 10 FRIEZE BOARD
3	NEW DOOR	11	METAL ROOF
4	NEW WINDOW	12	10" COLUMN
5	1 X 6 RAKE - TO MATCH EXISTING	13	CONCRETE PORCH AND STEP
6	1X6 FASCIA - TO MATCH EXISTING	14	PATCH WALL AT EXISTING OPENING
7	NEW SHUTTERS - TO MATCH EXISTING	15	NOT USED
8	GUTTERS - TO MATCH EXISTING	16	NOT USED

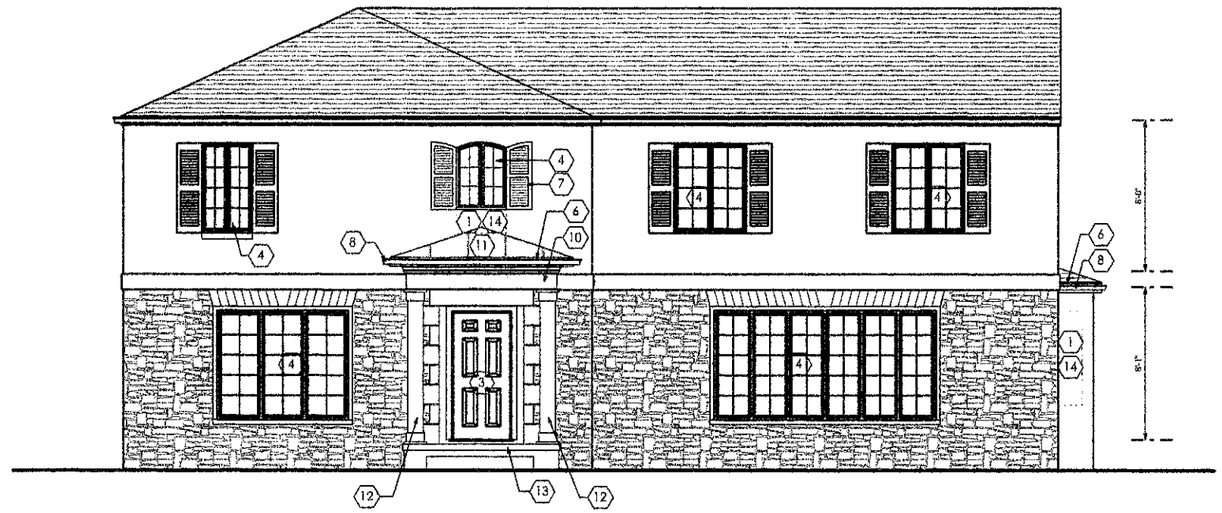

FRONT ELEVATION

SCALE: 1/8" = 1'-0"

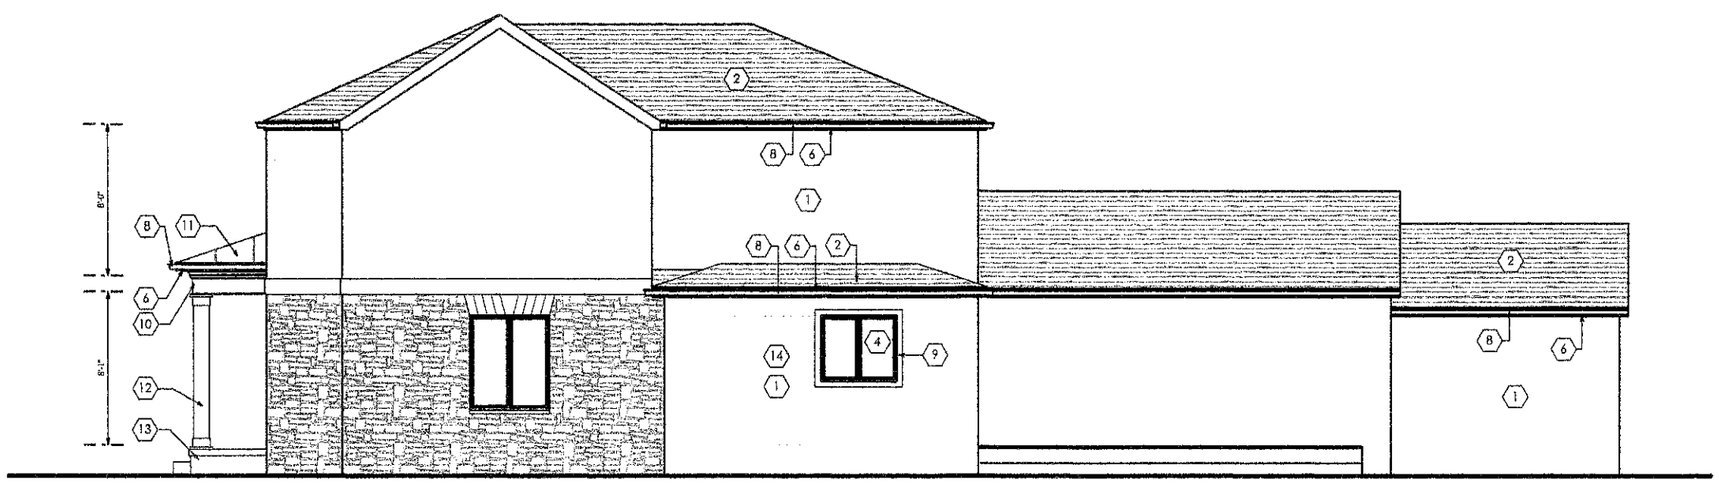

RIGHT ELEVATION

SCALE: 1/8" = 1'-0"

082113	PRELIMINARY
000000	BIDDING
000000	CONSTRUCTION
000000	REVISIONS

A Renovation Project For

Soren and Lyndsia Petsch
314 Stanbery Avenue
Bexley, Ohio 43209

BOLYARD ARCHITECTURE + DESIGN STUDIO

75 S. High Street . Suite 4
Dublin, Ohio 43017
614.774.2490 Phone
614.633.1053 Fax
www.bolyardstudio.com

CODED NOTES

1	STUCCO - TO MATCH EXISTING	9	1 X 4 TRIM - TO MATCH EXISTING
2	ASPHALT SHINGLES - TO MATCH EXISTING	10	5" CROWN AND 1 X 10 FRIEZE BOARD
3	NEW DOOR	11	METAL ROOF
4	NEW WINDOW	12	10" COLUMN
5	1 X 6 RAKE - TO MATCH EXISTING	13	CONCRETE PORCH AND STEP
6	1X6 FASCIA - TO MATCH EXISTING	14	PATCH WALL AT EXISTING OPENING
7	NEW SHUTTERS - TO MATCH EXISTING	15	NOT USED
8	GUTTERS - TO MATCH EXISTING	16	NOT USED

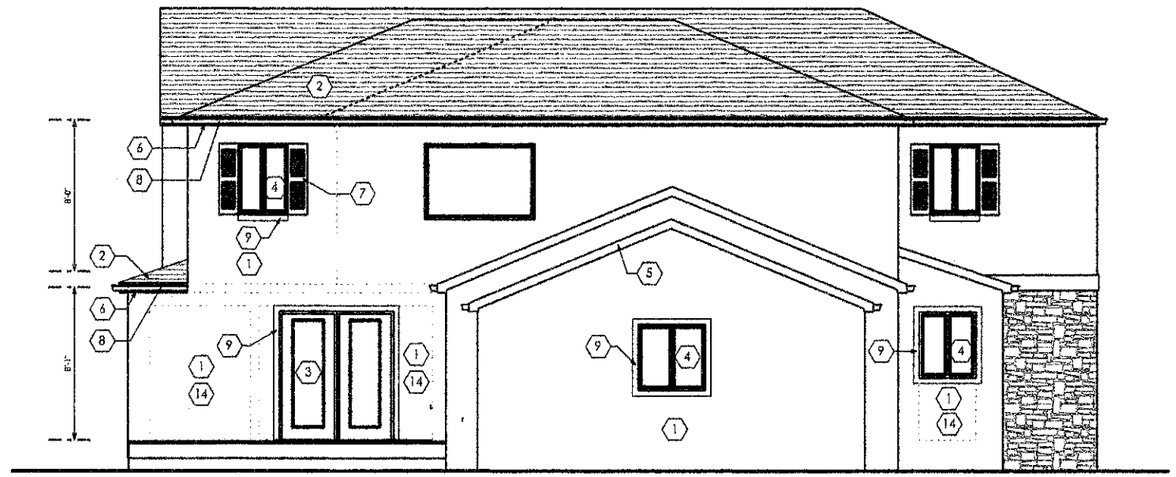

REAR ELEVATION

SCALE: 1/8" = 1'-0"

LEFT ELEVATION

SCALE: 1/8" = 1'-0"

082113	PRELIMINARY
000000	BIDDING
000000	CONSTRUCTION
000000	REVISIONS

A Renovation Project For

Soren and Lyndsia Petsch
314 Stanbery Avenue
Bexley, Ohio 43209

BOLYARD ARCHITECTURE + DESIGN STUDIO

75 S. High Street . Suite 4
Dublin, Ohio 43017
614.774.2490 Phone
614.633.1053 Fax
www.bolyardstudio.com

EXISTING FRONT ELEVATION

SCALE: 1/8" = 1'-0"

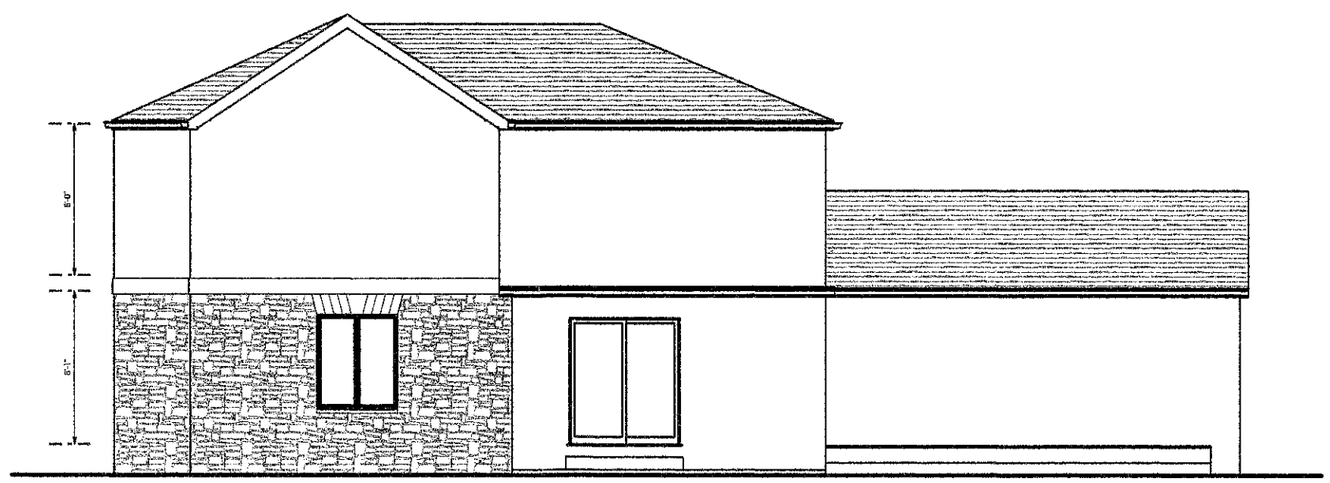

EXISTING RIGHT ELEVATION

SCALE: 1/8" = 1'-0"

000000	PRELIMINARY
000000	BIDDING
000000	CONSTRUCTION
000000	REVISIONS

A Renovation Project For

Soren and Lyndsia Petsch
314 Stanbery Avenue
Bexley, Ohio 43209

BOLYARD ARCHITECTURE + DESIGN STUDIO

75 S. High Street, Suite 4
Dublin, Ohio 43017
614.774.2490 Phone
614.633.1053 Fax
www.bolyardstudio.com

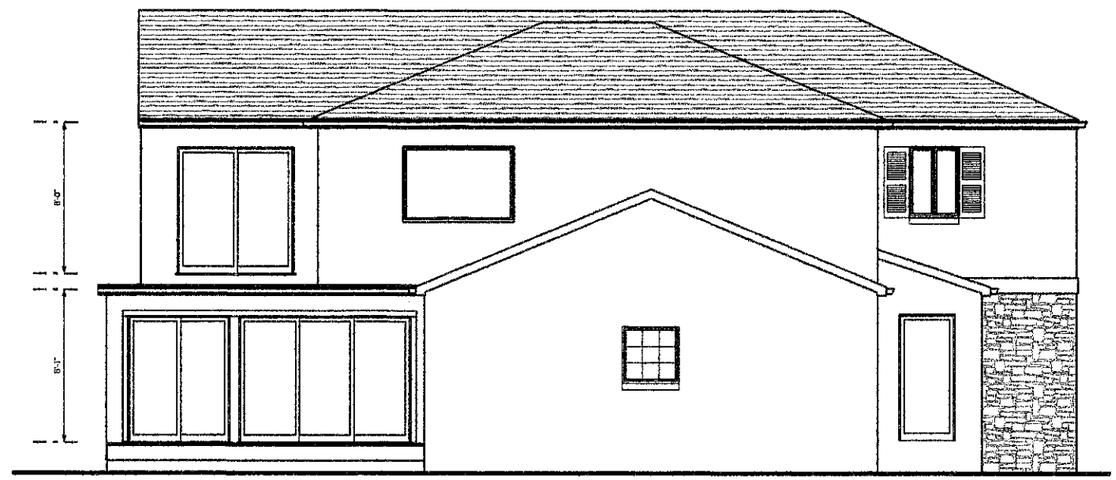

EXISTING REAR ELEVATION

SCALE: 1/8" = 1'-0"

EXISTING LEFT ELEVATION

SCALE: 1/8" = 1'-0"

000000	PRELIMINARY
000000	BIDDING
000000	CONSTRUCTION
000000	REVISIONS

A Renovation Project For

Soren and Lyndsia Petsch
314 Stanbery Avenue
Bexley, Ohio 43209

BOLYARD ARCHITECTURE + DESIGN STUDIO

75 S. High Street, Suite 4
Dublin, Ohio 43017
614.774.2490 Phone
614.633.1053 Fax
www.bolyardstudio.com