PAGES

A1 - A7 EXISTING STRUCTURE

A8 - A13 NEW STRUCTURE

A14 - A18 ELEVATIONS

L1 LANDSCAPE

EXISTING SITE PLAN

SCALE: 1" = 40'-0"

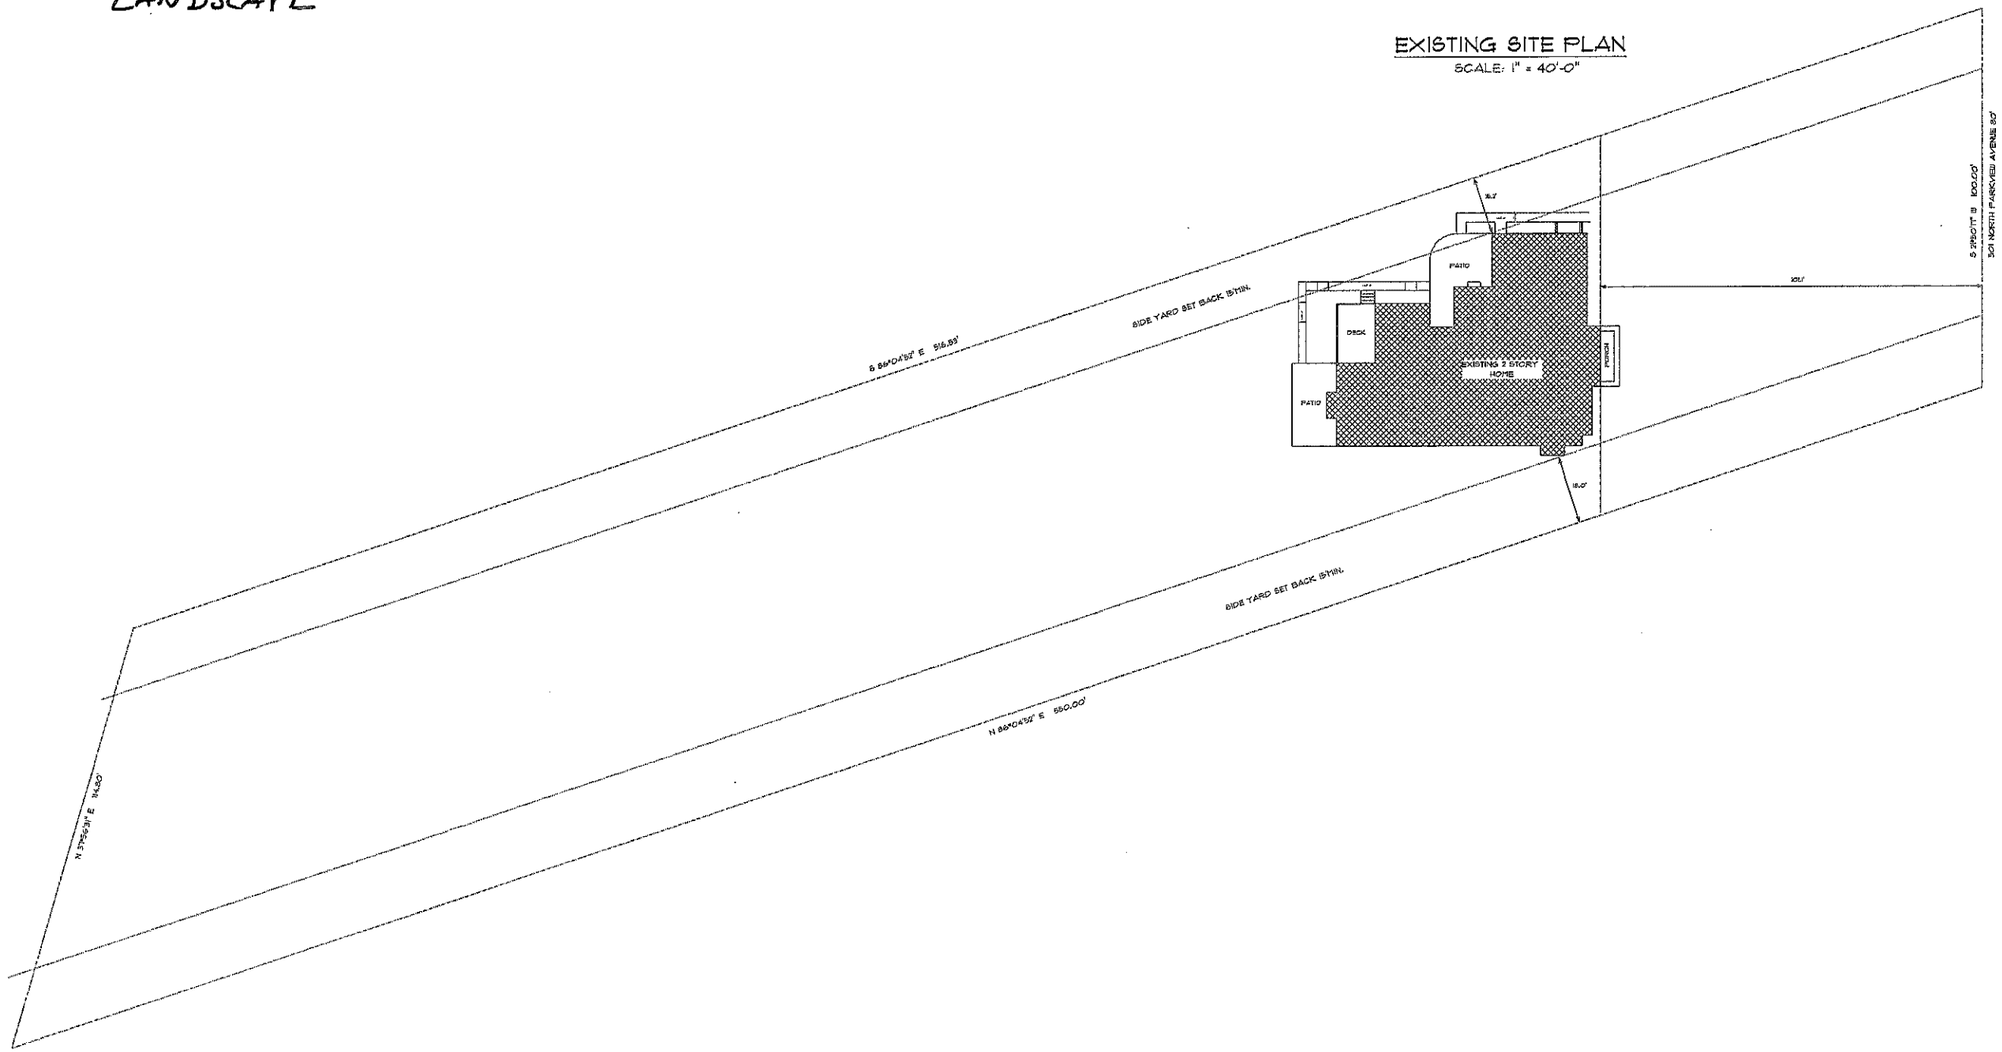

Design Plans are for use by agents of Dave Fox Remodeling, Inc. only. Use of or modification by any other party is strictly prohibited.
Copyright2008-2009 Dave Fox Remodeling, Inc.

EXISTING SITE PLAN

SCALE: 1" = 20'-0"

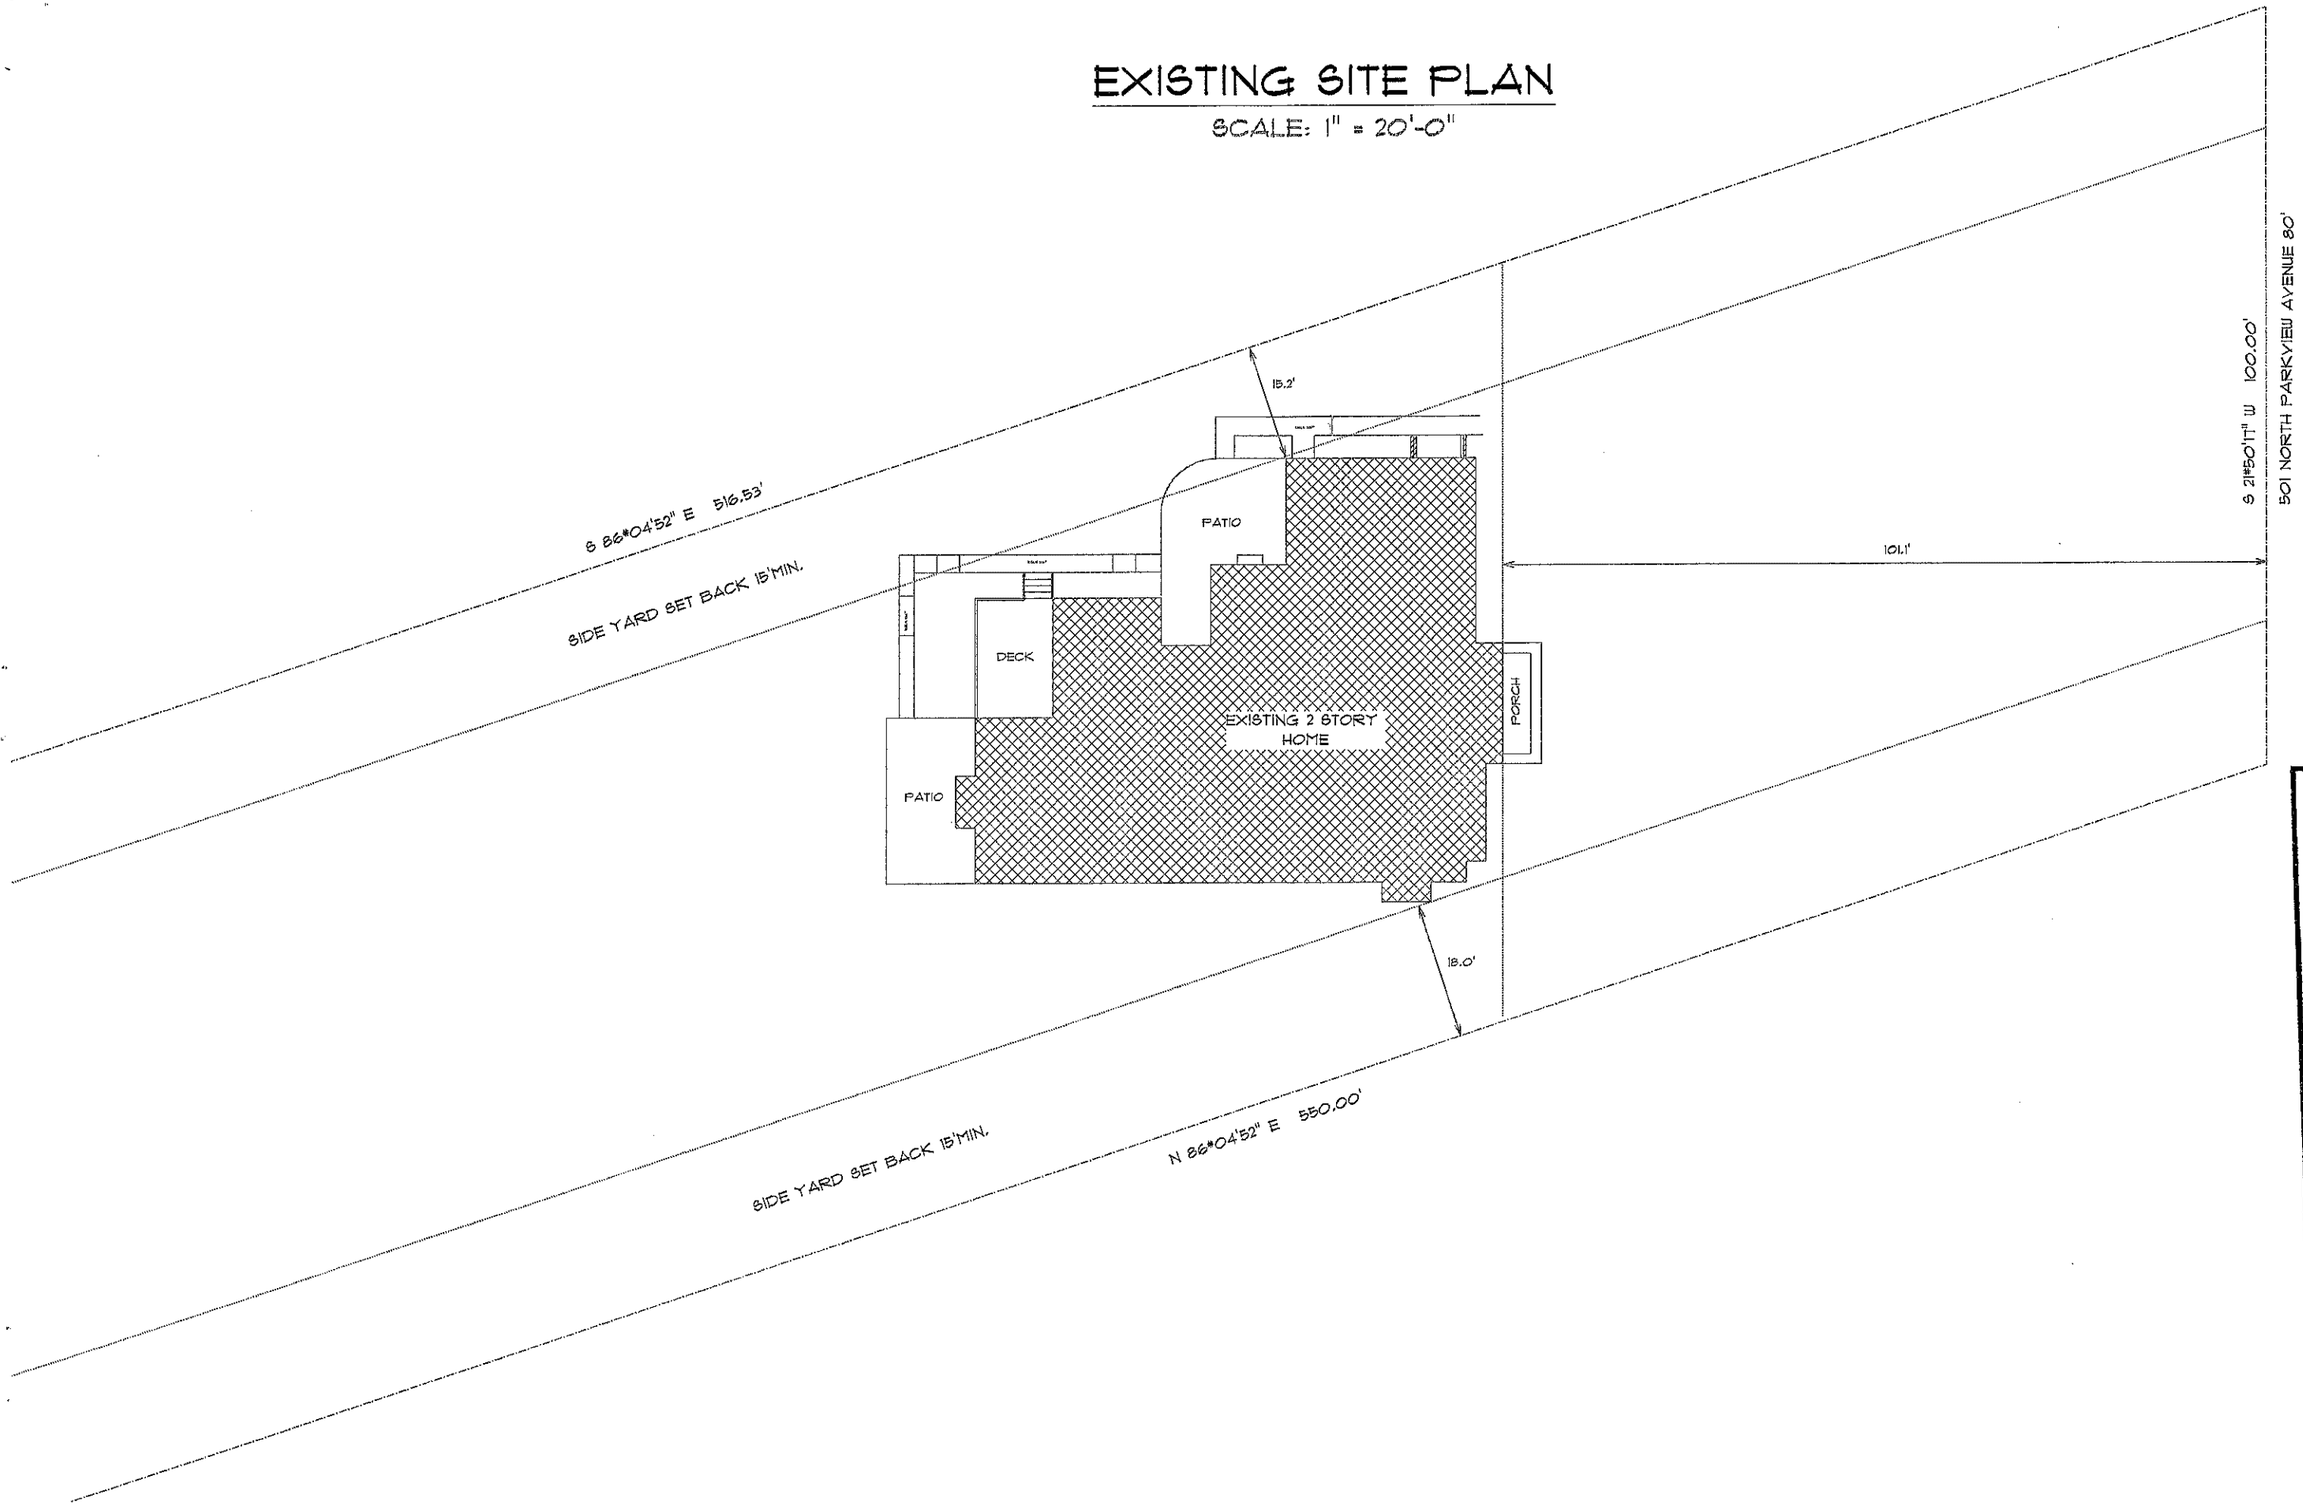

Design Plans are for use by agents of Dave Fox Remodeling, Inc. only. Use of or modification by any other party is strictly prohibited.
Copyright2008-2009 Dave Fox Remodeling, Inc.

A-2

EXISTING FOUNDATION PLAN

SCALE: 1/8" = 1'-0"

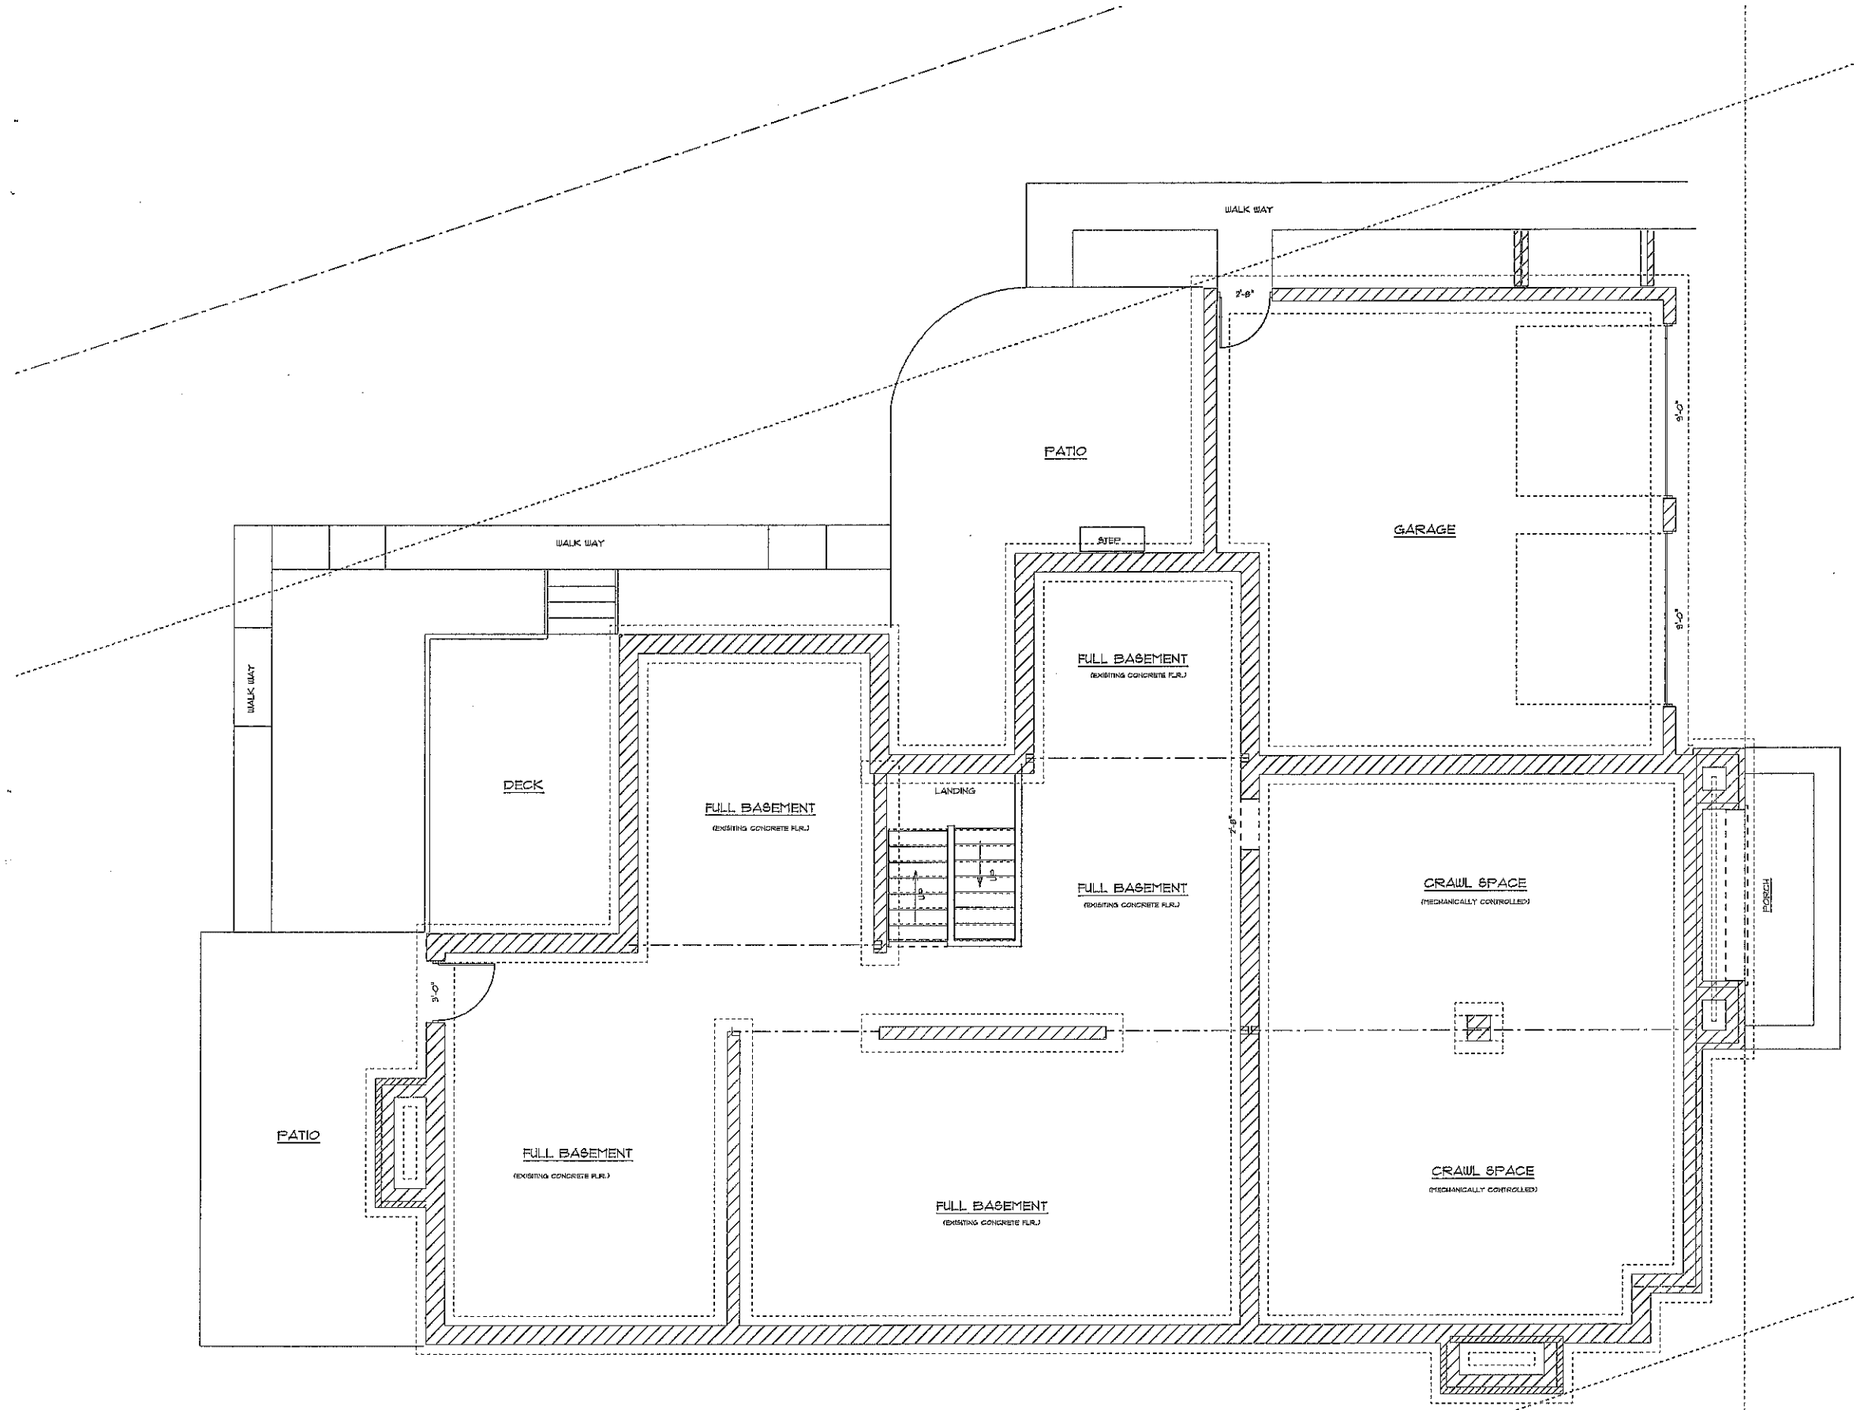

Design Plans are for use by agents of Dave Fox Remodeling, Inc. only. Use of or modification by any other party is strictly prohibited.
Copyright2008-2009 Dave Fox Remodeling, Inc.

EXISTING FIRST FLOOR PLAN

SCALE: 1/8" = 1'-0"

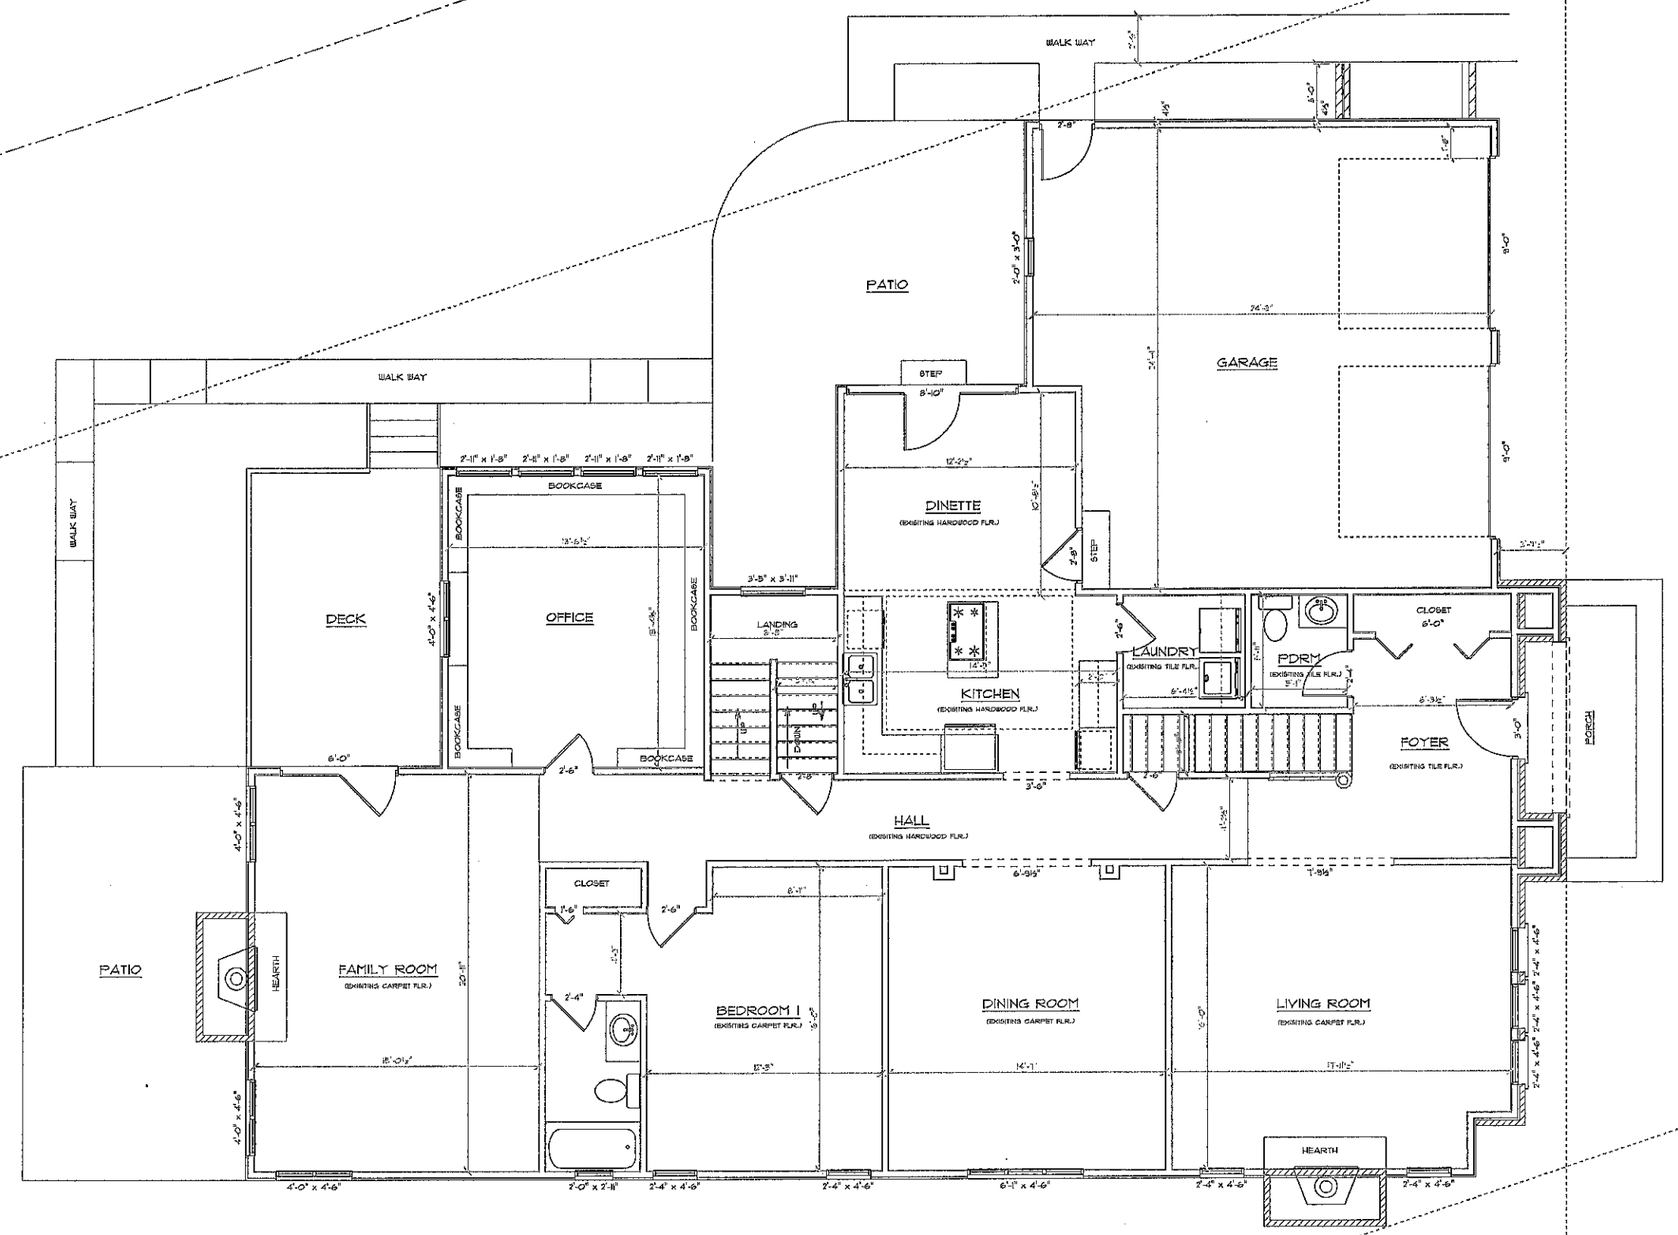

Design Plans are for use by agents of Dave Fox Remodeling, Inc. only. Use of or modification by any other party is strictly prohibited.
Copyright2008-2009 Dave Fox Remodeling, Inc.

EXISTING SECOND FLOOR PLAN

SCALE: 1/8" = 1'-0"

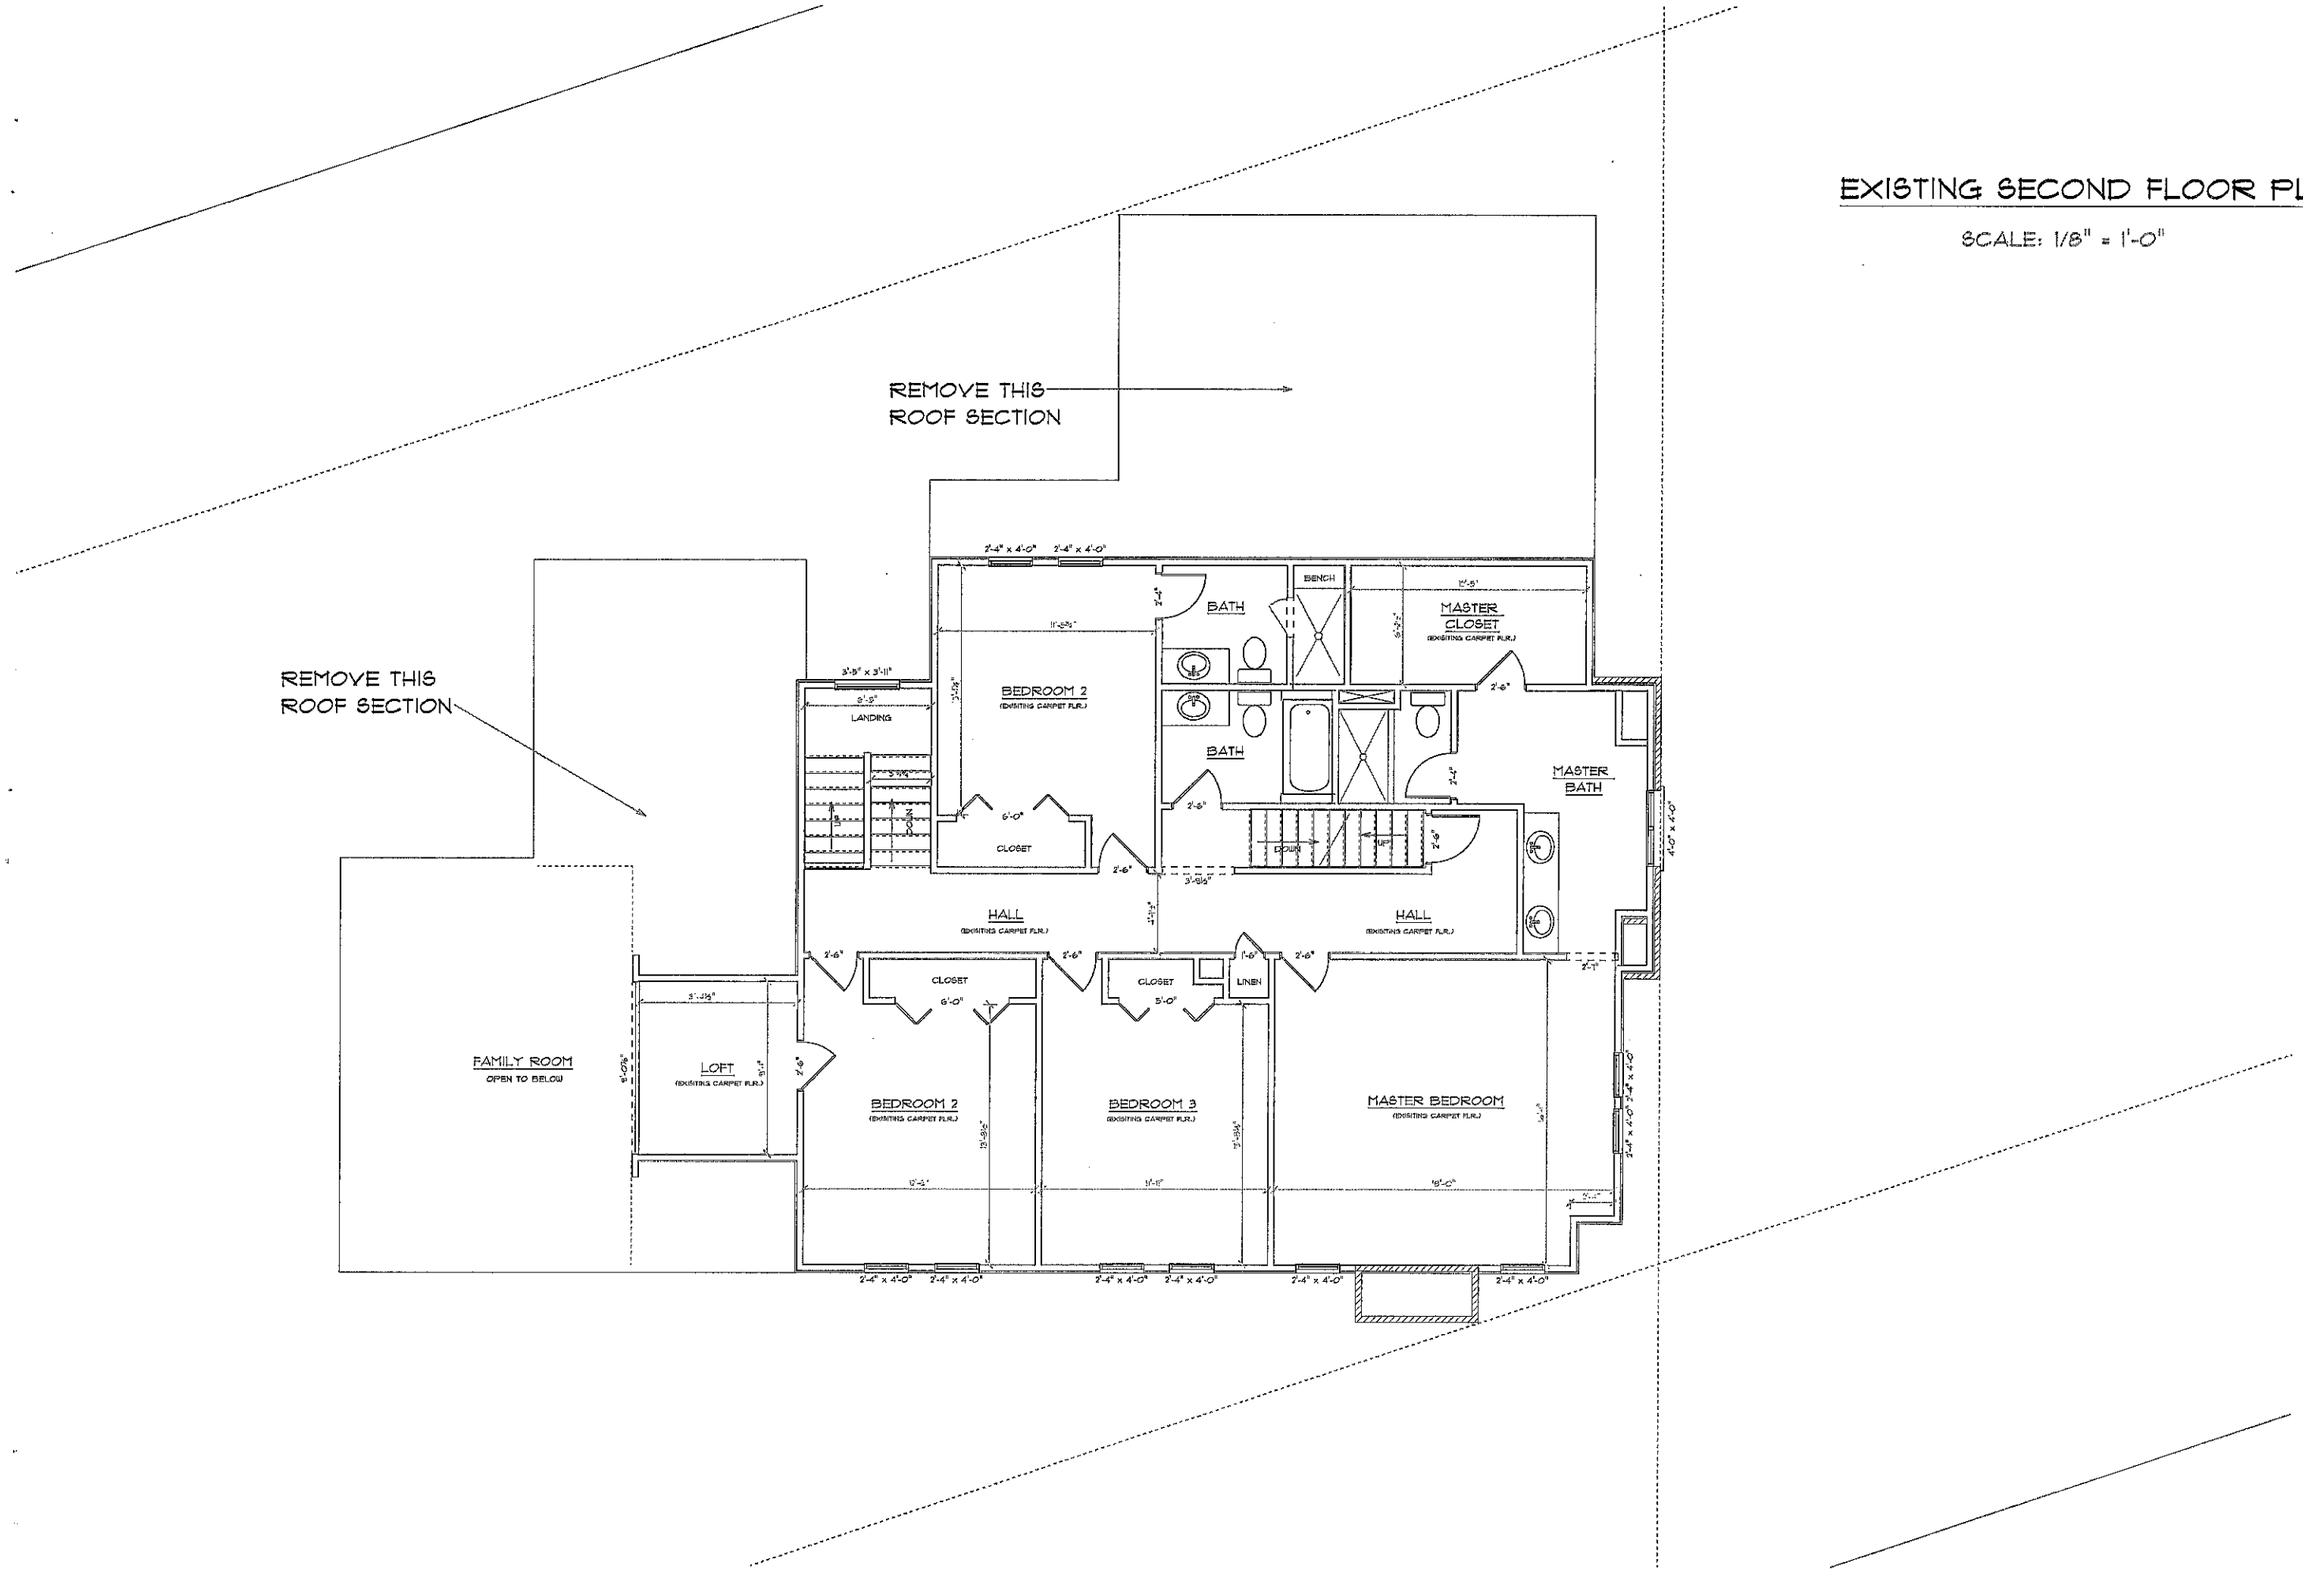

Design Plans are for use by agents of Dave Fox Remodeling, Inc. only. Use of or modification by any other party is strictly prohibited.
Copyright2008-2009 Dave Fox Remodeling, Inc.

EXISTING THIRD FLOOR PLAN

SCALE: 1/8" = 1'-0"

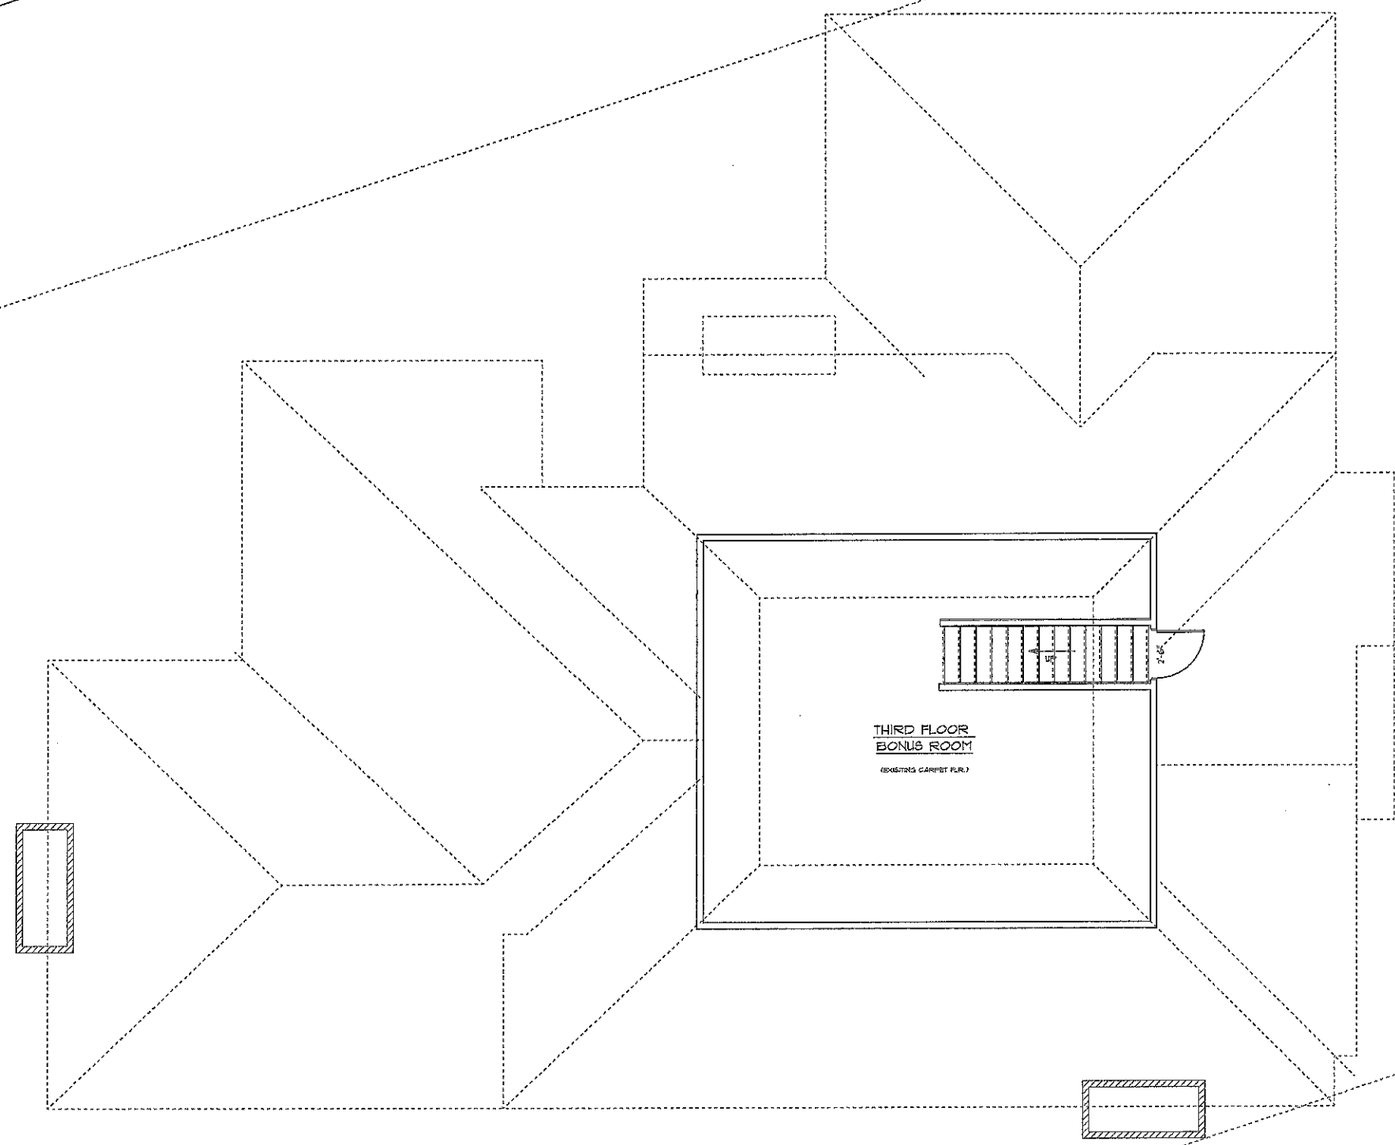

Design Plans are for use by agents of Dave Fox Remodeling, Inc. only. Use of or modification by any other party is strictly prohibited.
Copyright2008-2009 Dave Fox Remodeling, Inc.

A-6

EXISTING ROOF PLAN

SCALE: 1/8" = 1'-0"

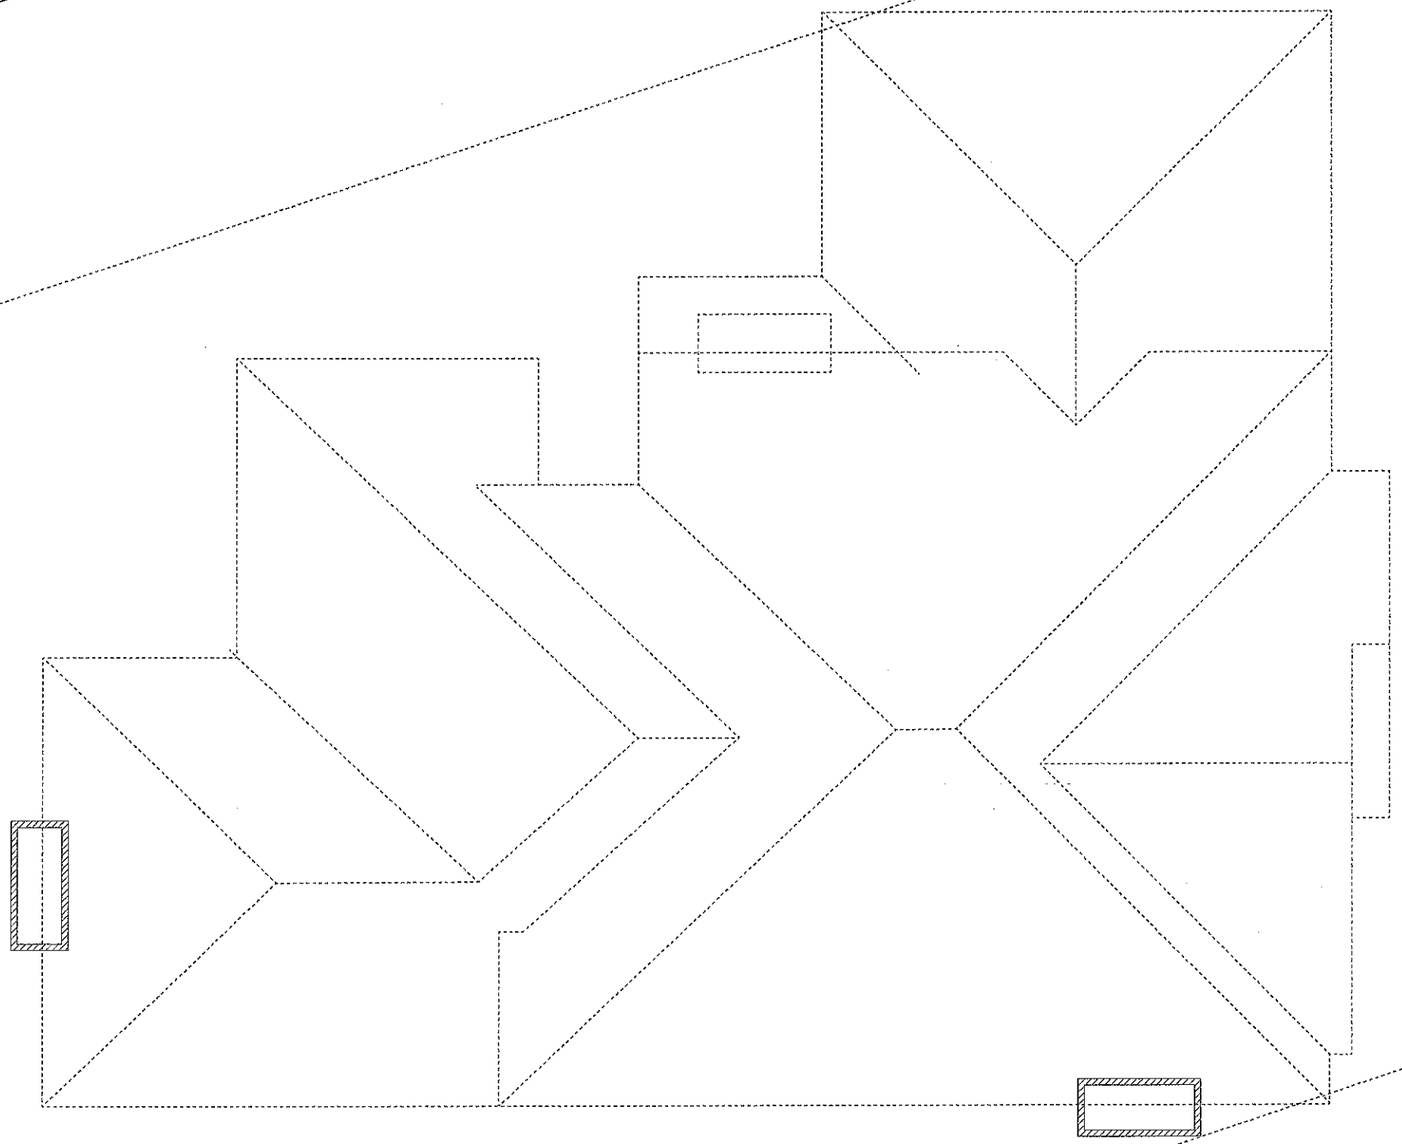

Design Plans are for use by agents of Dave Fox Remodeling, Inc. only. Use of or modification by any other party is strictly prohibited.
Copyright2008-2009 Dave Fox Remodeling, Inc.

NEW SITE PLAN
SCALE: 1" = 40'-0"

Design Plans are for use by agents of Dave Fox Remodeling, Inc. only. Use of or modification by any other party is strictly prohibited.
Copyright2008-2009 Dave Fox Remodeling, Inc.

A-8

NEW SITE PLAN

SCALE: 1" = 20'-0"

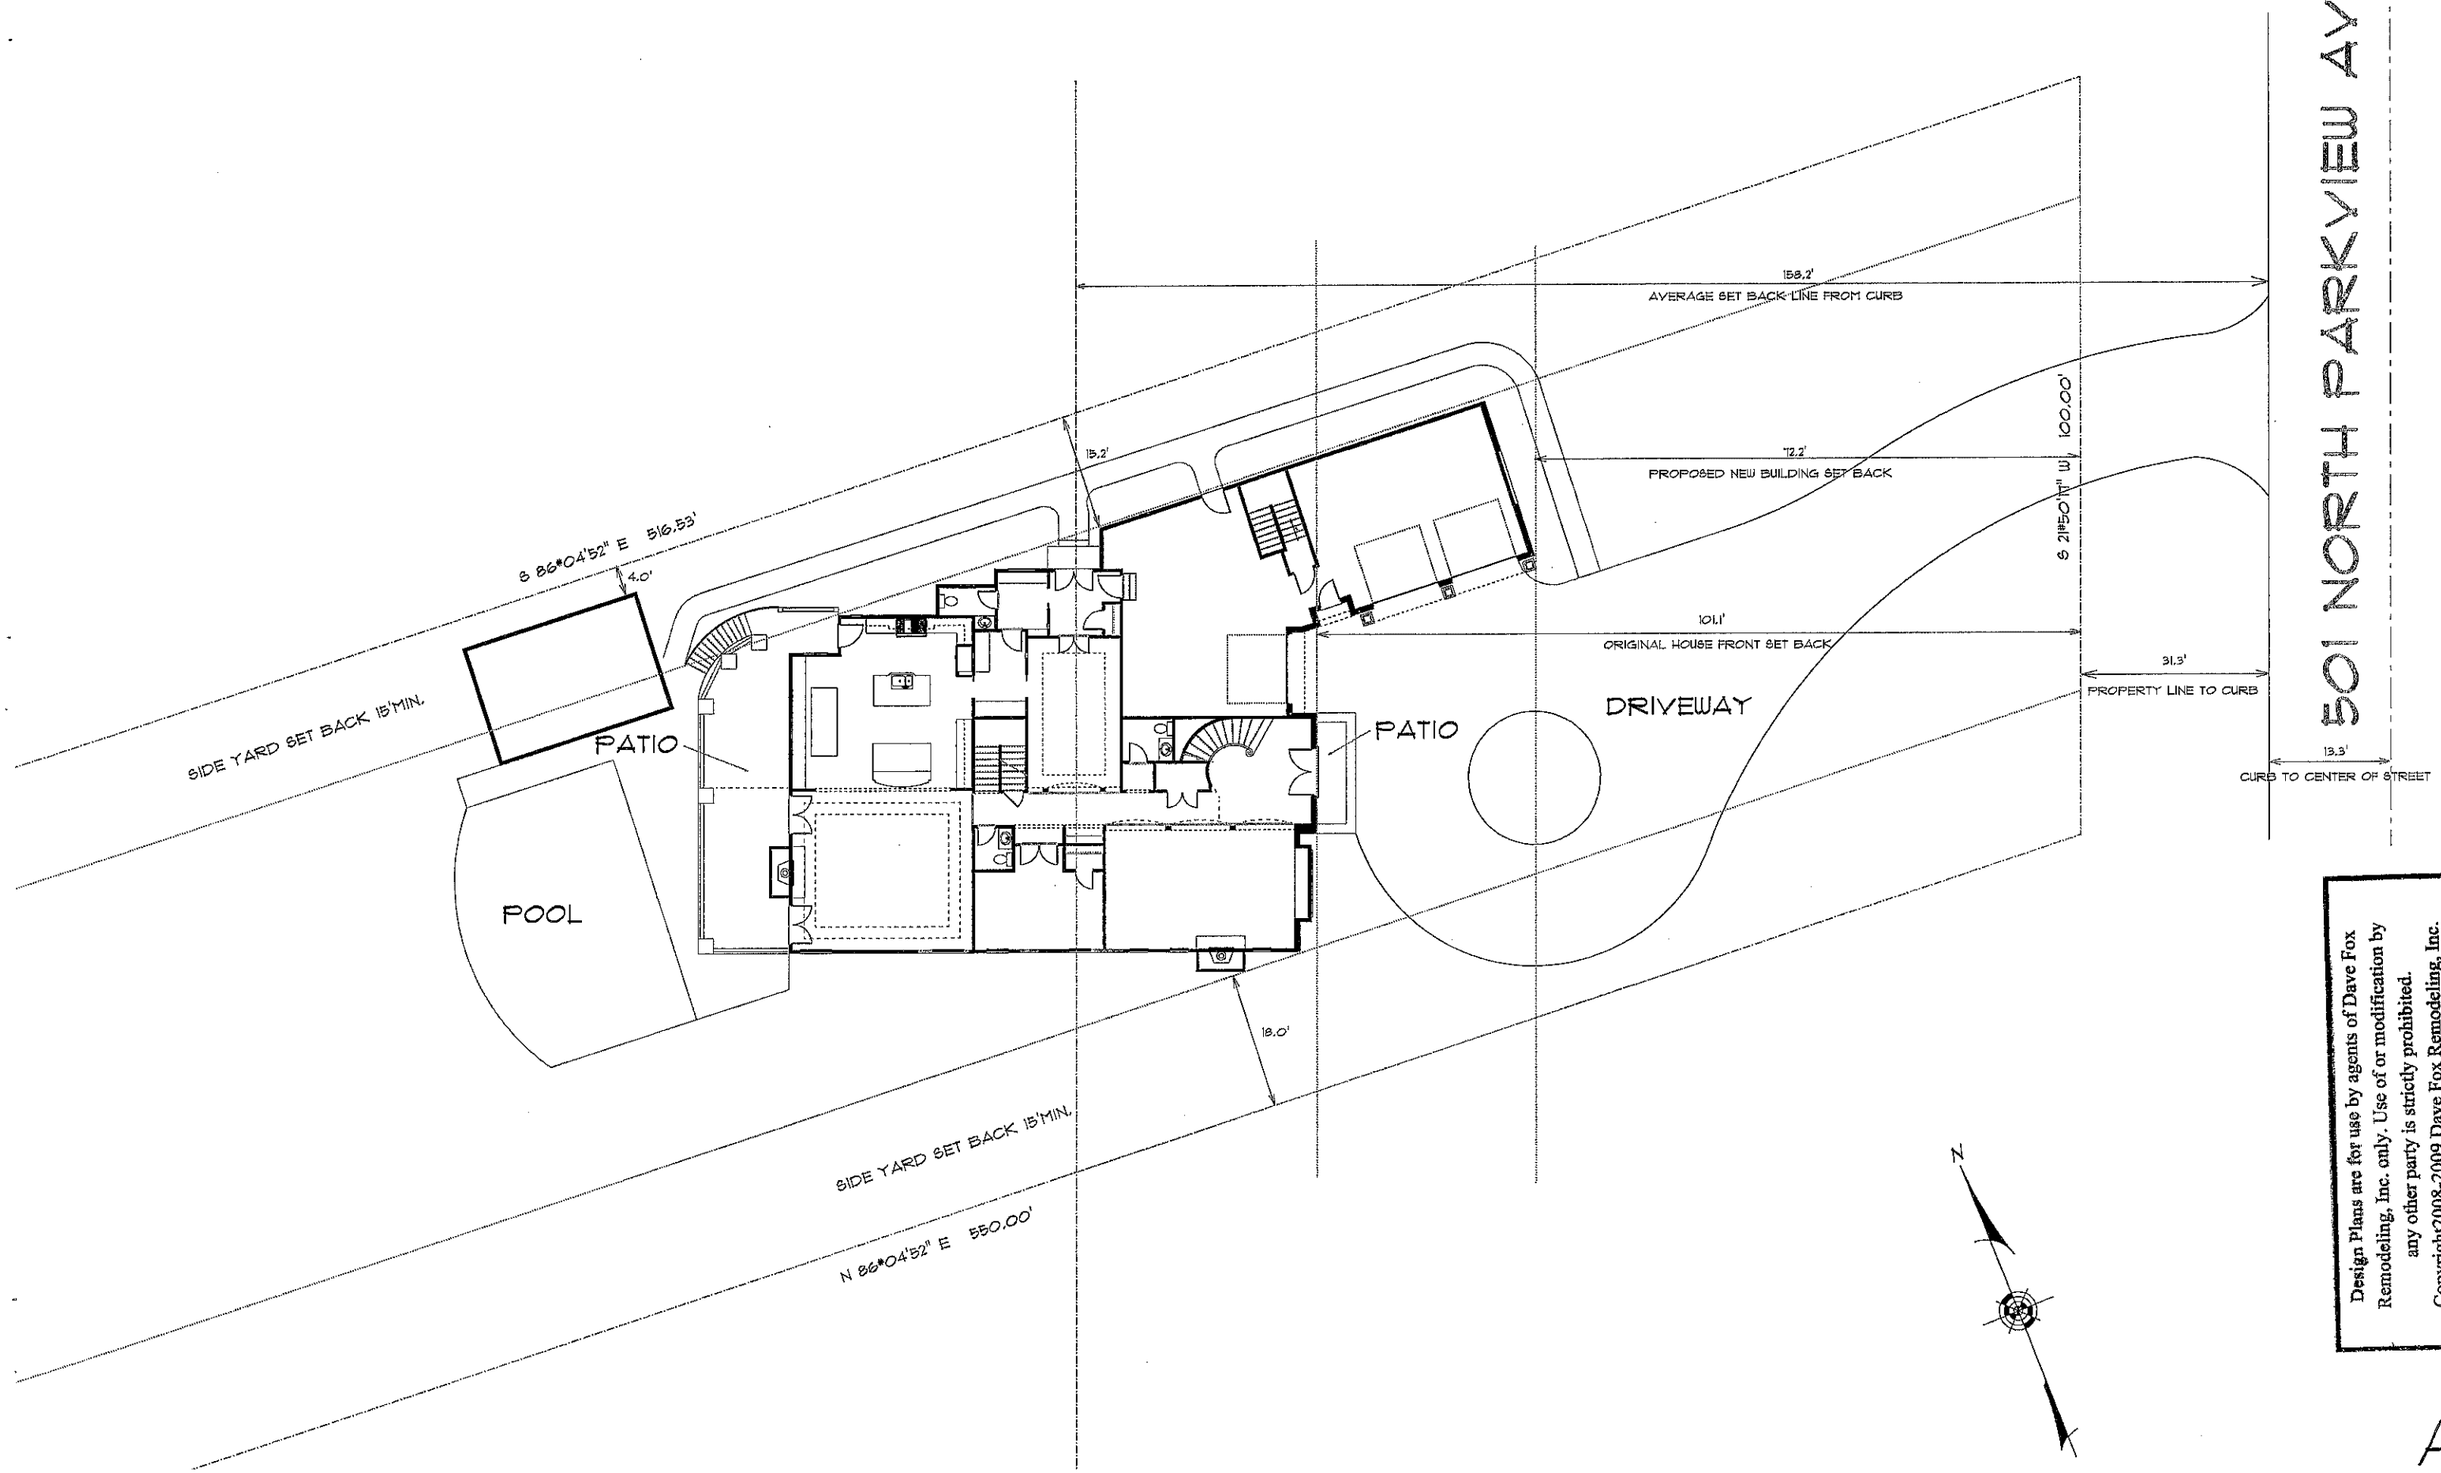

Design Plans are for use by agents of Dave Fox Remodeling, Inc. only. Use of or modification by any other party is strictly prohibited. Copyright2008-2009 Dave Fox Remodeling, Inc.

A-9

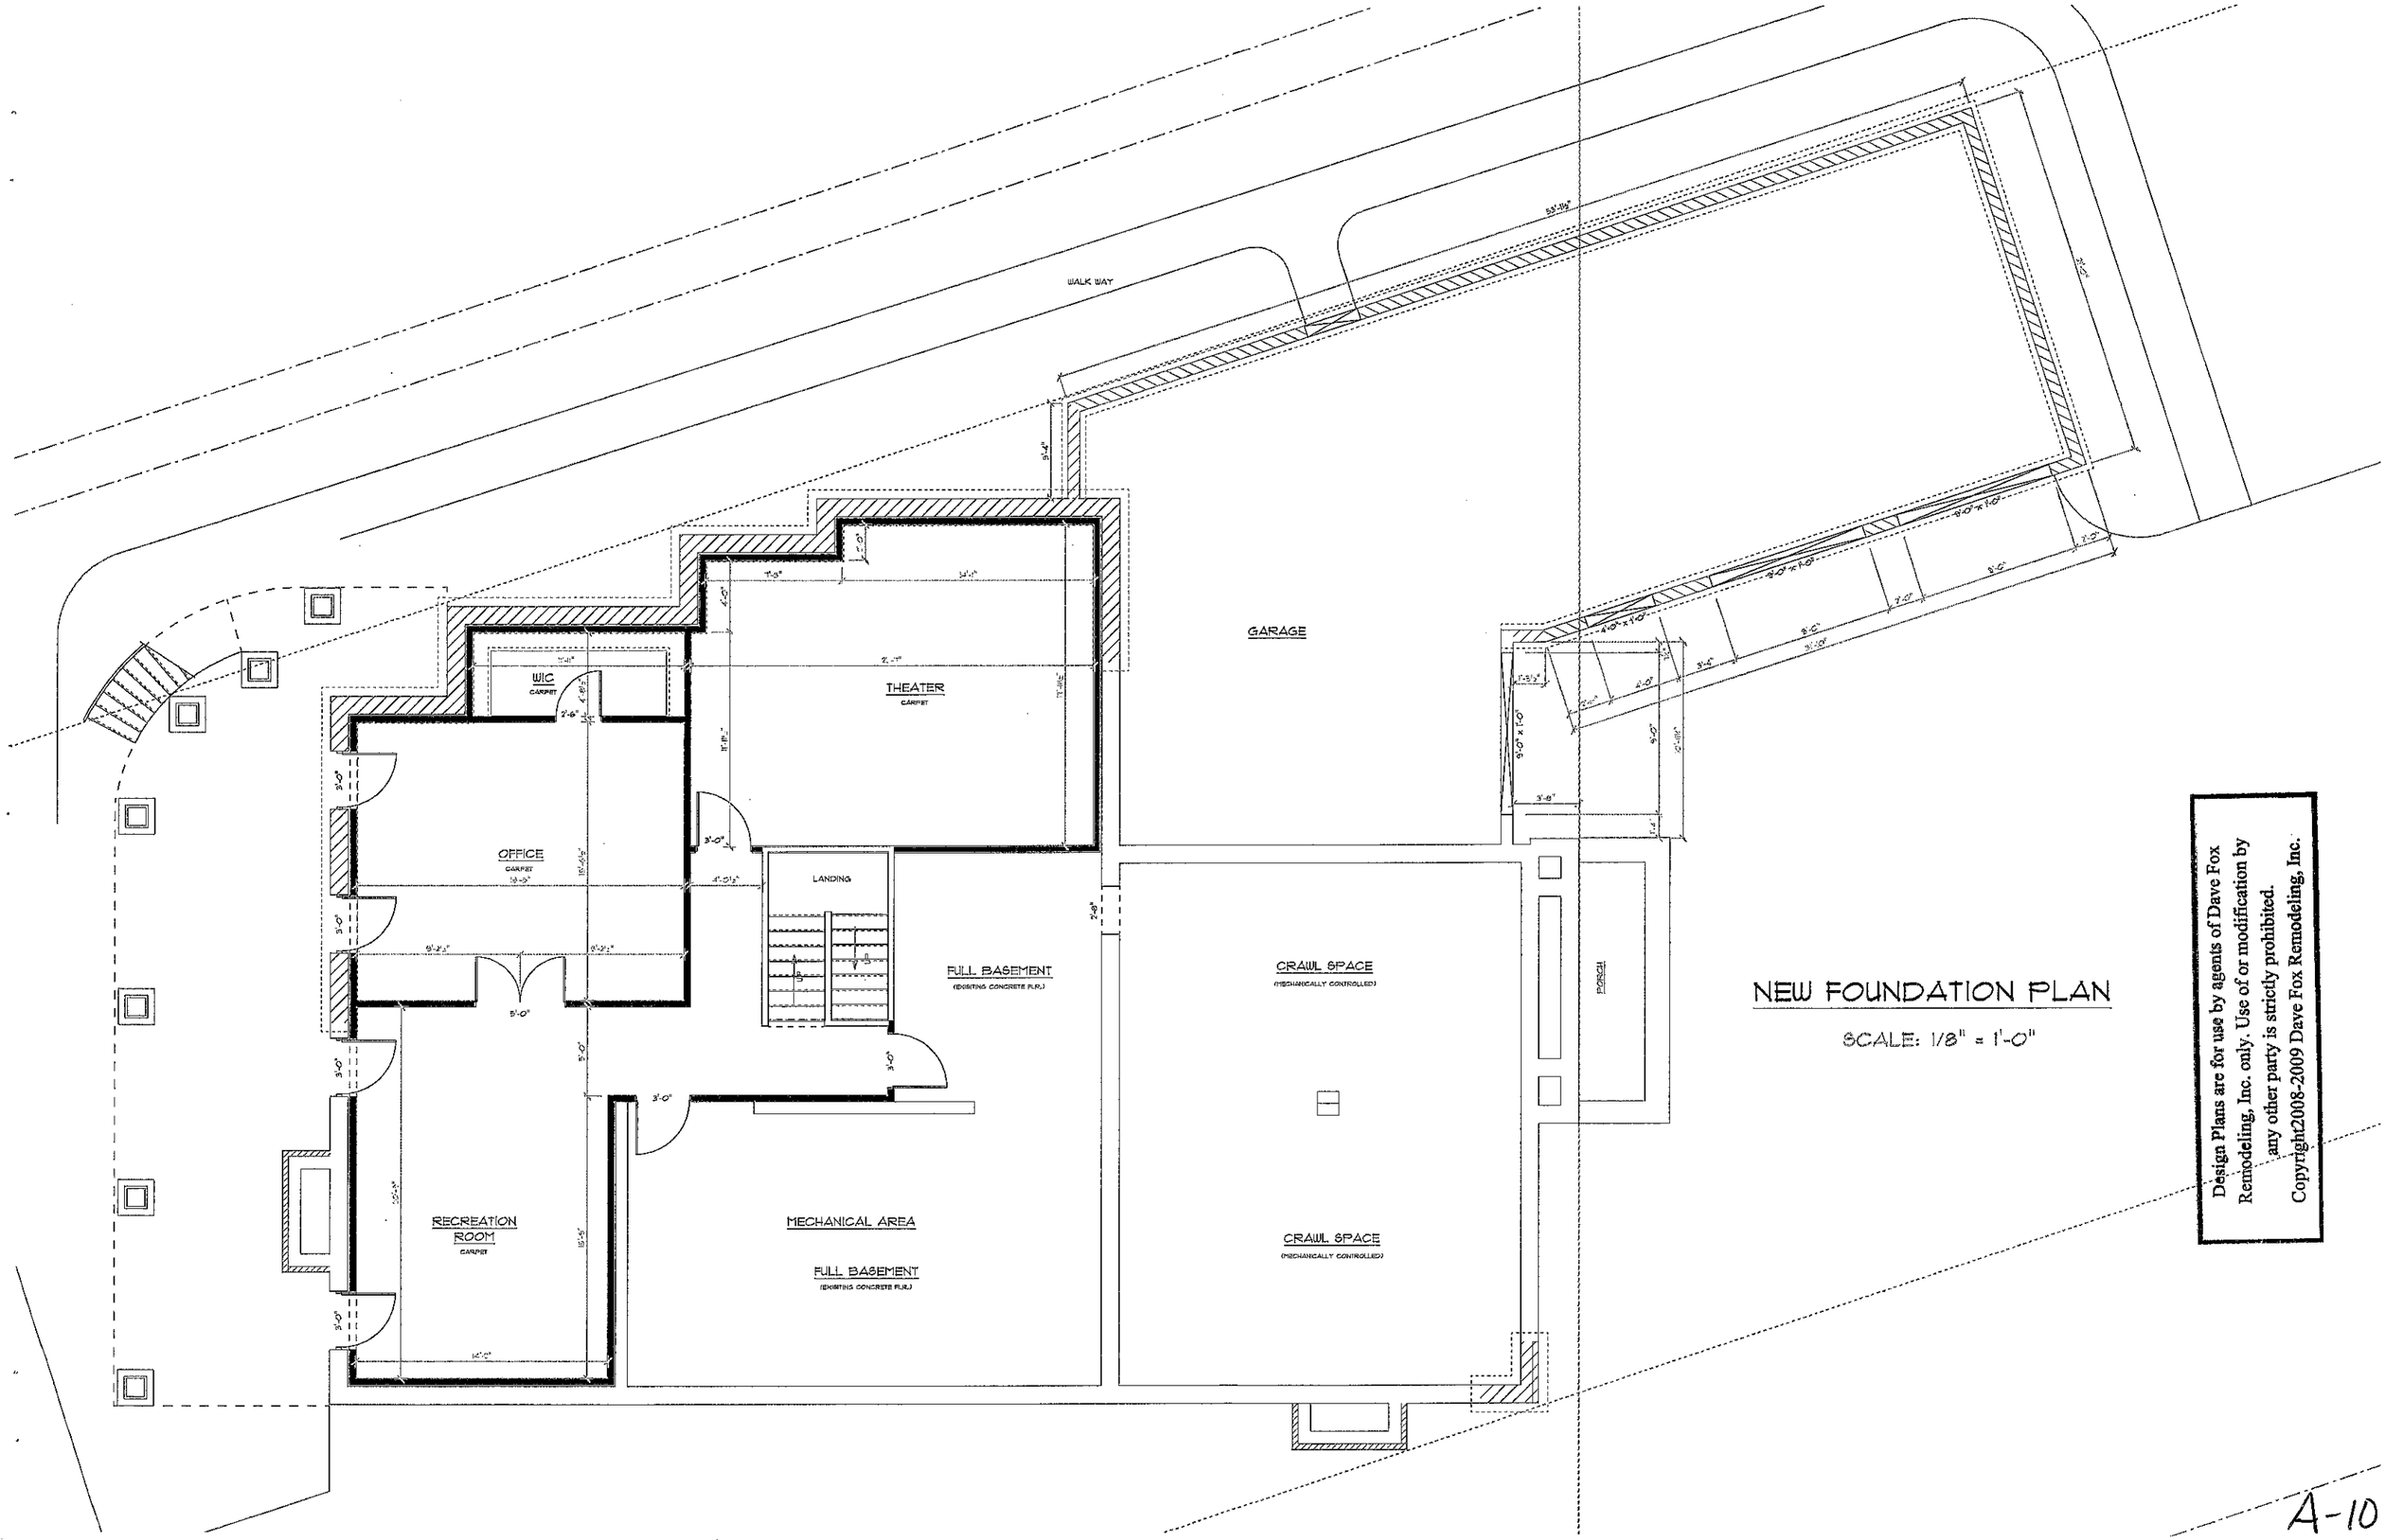

NEW FOUNDATION PLAN

SCALE: 1/8" = 1'-0"

Design Plans are for use by agents of Dave Fox Remodeling, Inc. only. Use of or modification by any other party is strictly prohibited.
Copyright2008-2009 Dave Fox Remodeling, Inc.

A-10

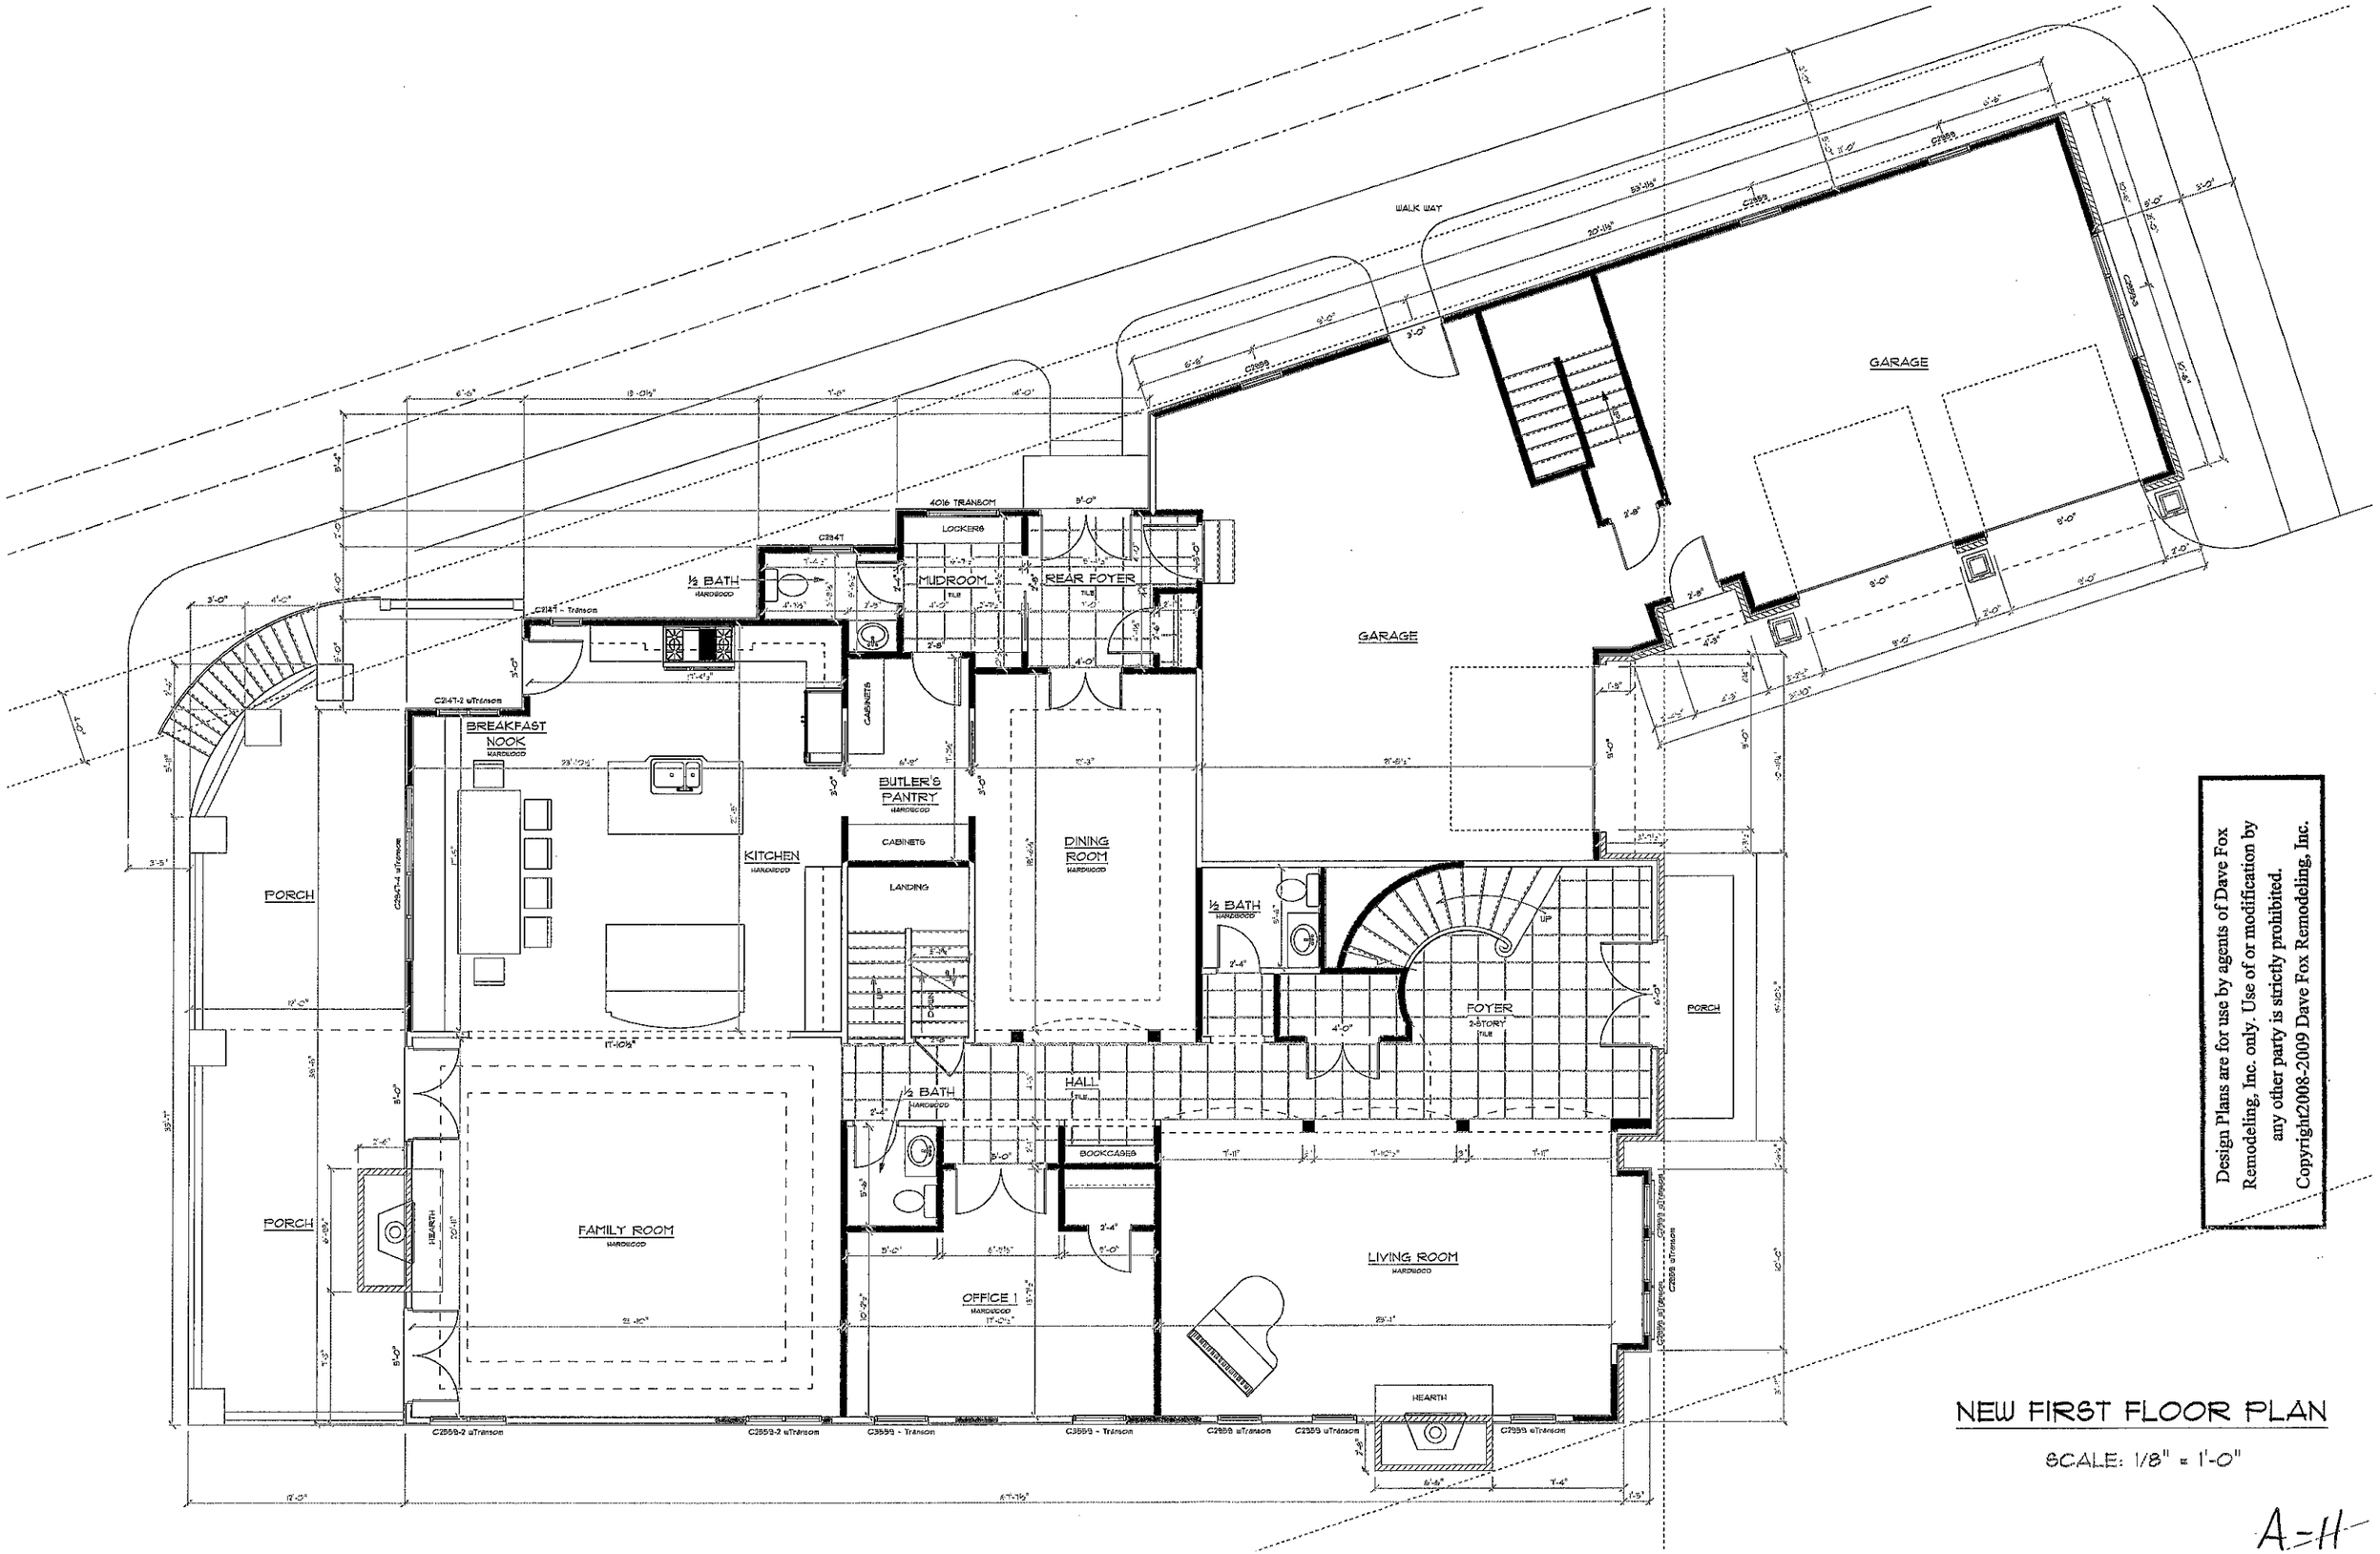

Design Plans are for use by agents of Dave Fox Remodeling, Inc. only. Use of or modification by any other party is strictly prohibited.
Copyright2008-2009 Dave Fox Remodeling, Inc.

NEW FIRST FLOOR PLAN

SCALE: 1/8" = 1'-0"

A-11

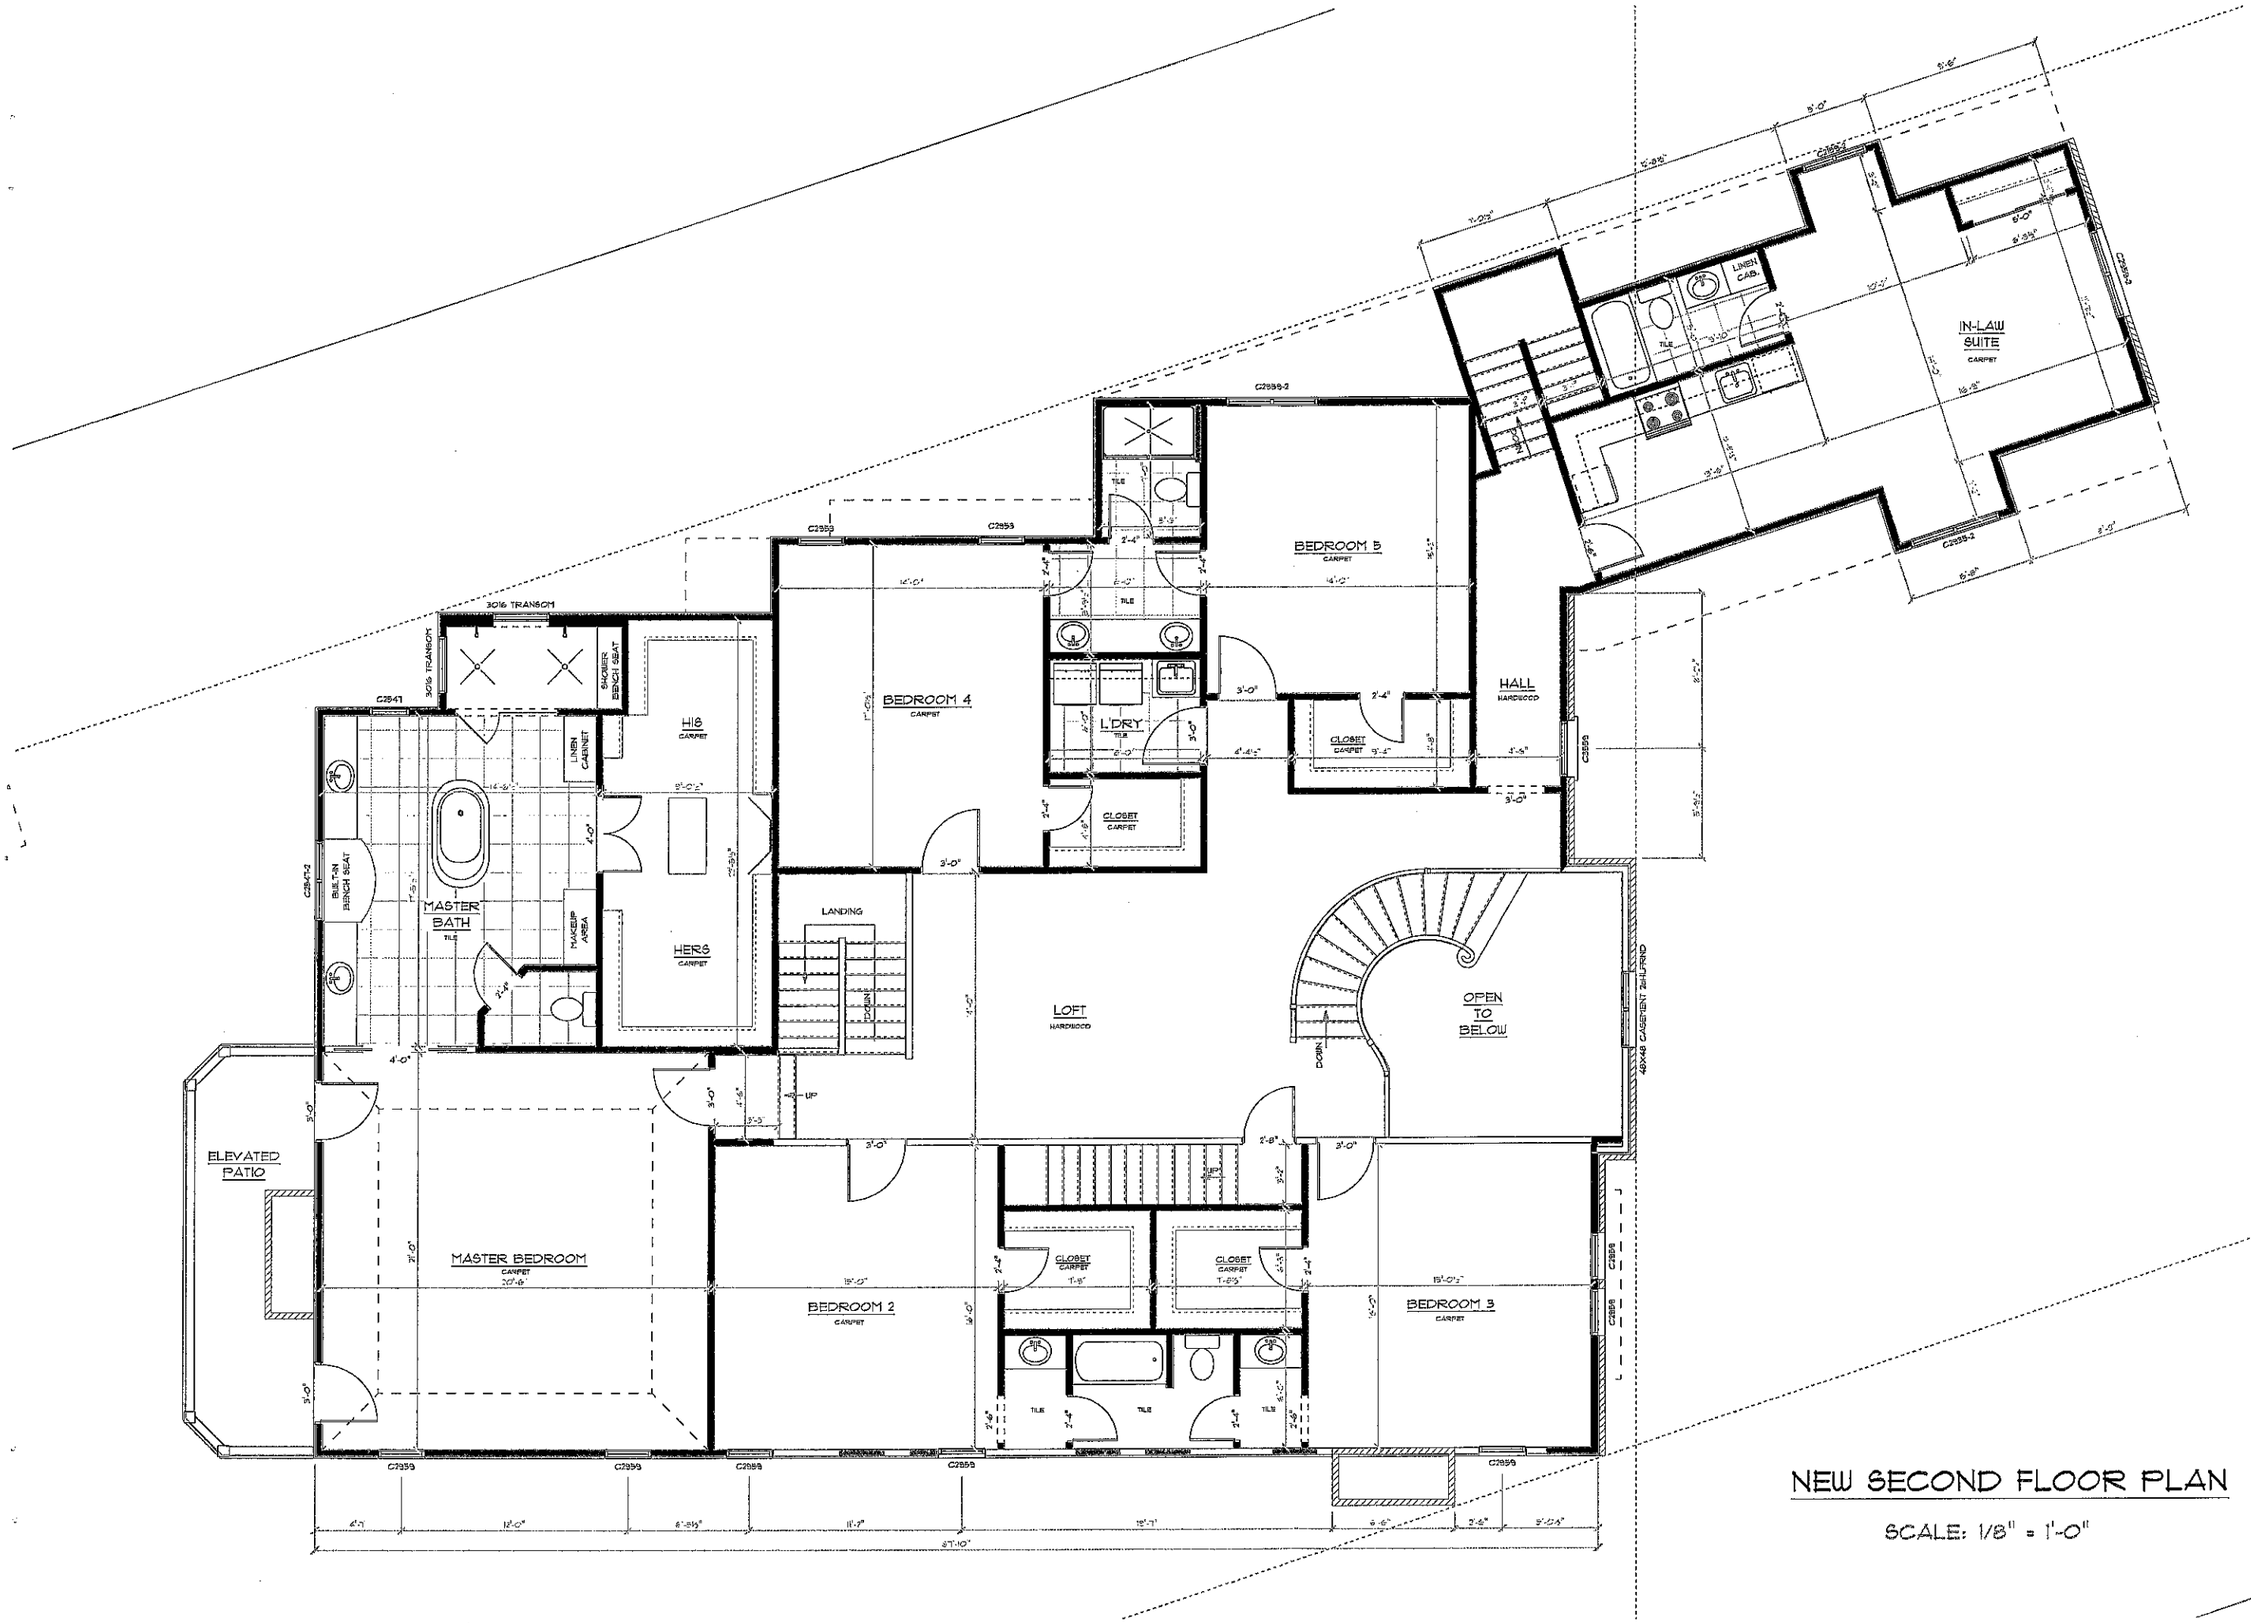

NEW SECOND FLOOR PLAN

SCALE: 1/8" = 1'-0"

Design Plans are for use by agents of Dave Fox Remodeling, Inc. only. Use of or modification by any other party is strictly prohibited.
Copyright2008-2009 Dave Fox Remodeling, Inc.

A-12

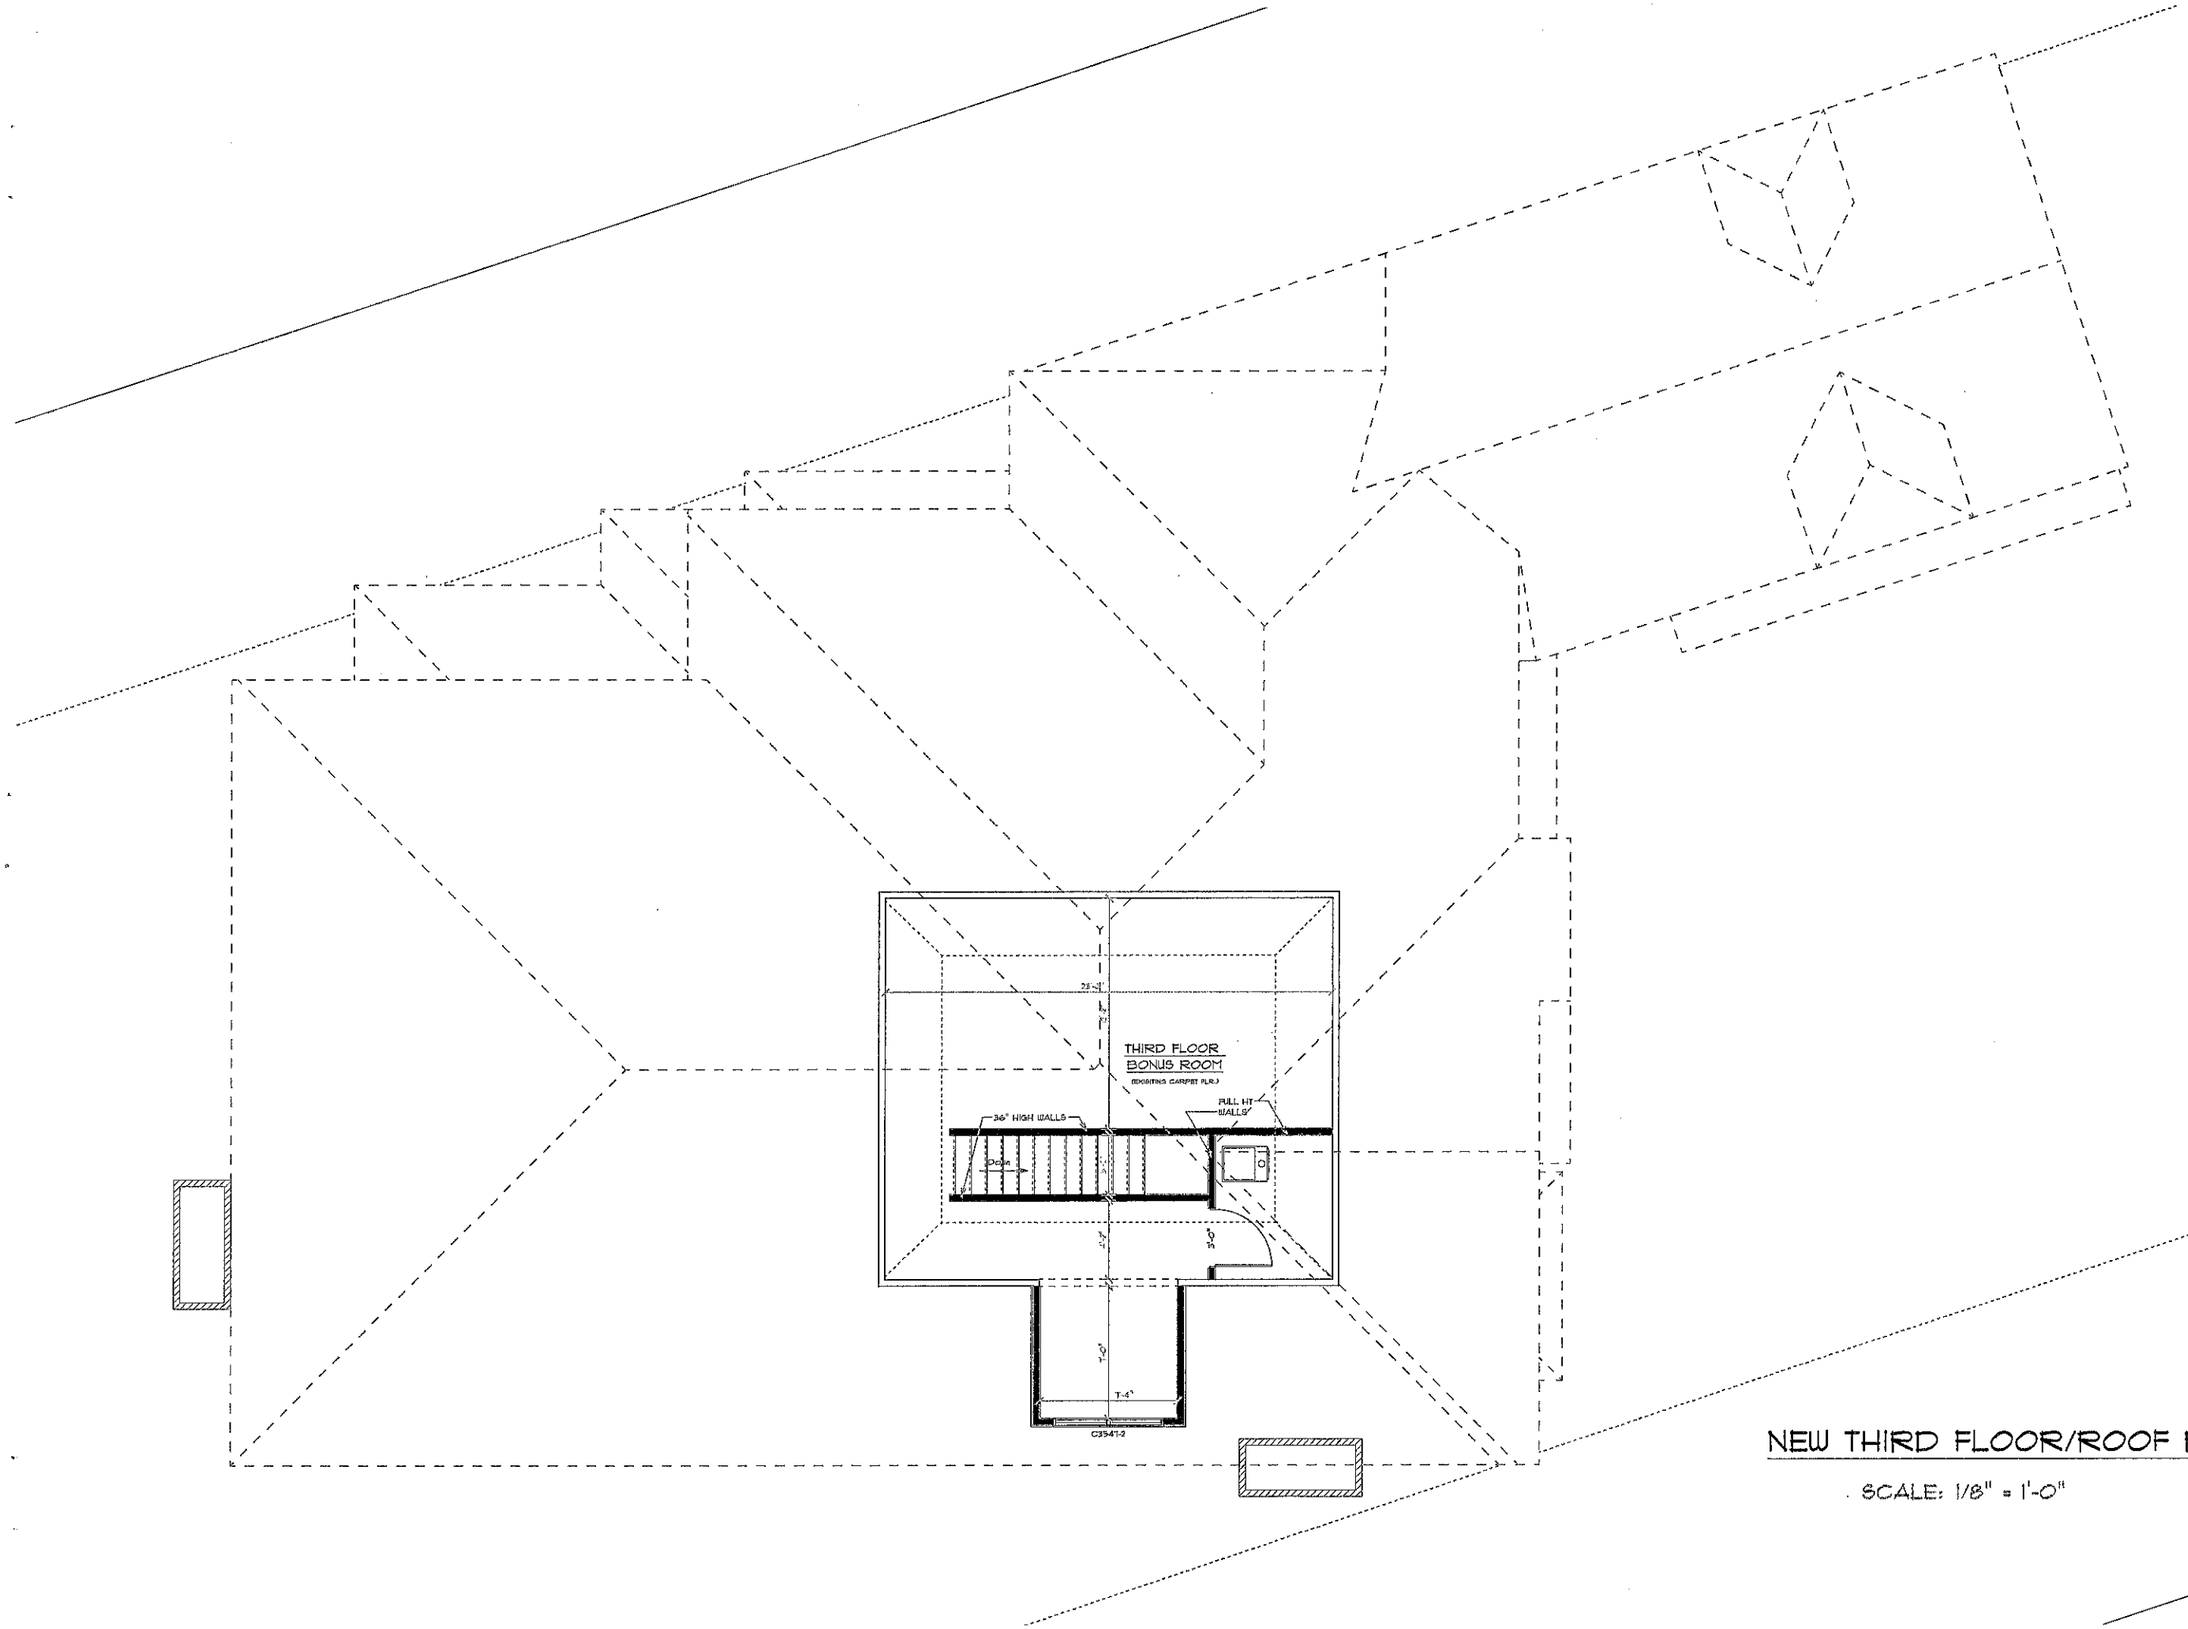

NEW THIRD FLOOR/ROOF PLAN

SCALE: 1/8" = 1'-0"

Design Plans are for use by agents of Dave Fox Remodeling, Inc. only. Use of or modification by any other party is strictly prohibited.
Copyright2008-2009 Dave Fox Remodeling, Inc.

A-13

NORTH ELEVATION
SCALE: 1/8" = 1'-0"

Design Plans are for use by agents of Dave Fox Remodeling, Inc. only. Use of or modification by any other party is strictly prohibited.
Copyright2008-2009 Dave Fox Remodeling, Inc.

SOUTH ELEVATION
SCALE: 1/8" = 1'-0"

Design Plans are for use by agents of Dave Fox Remodeling, Inc. only. Use of or modification by any other party is strictly prohibited.
Copyright2008-2009 Dave Fox Remodeling, Inc.

EAST ELEVATION
SCALE: 1/8" = 1'-0"

Design Plans are for use by agents of Dave Fox Remodeling, Inc. only. Use of or modification by any other party is strictly prohibited.
Copyright2008-2009 Dave Fox Remodeling, Inc.

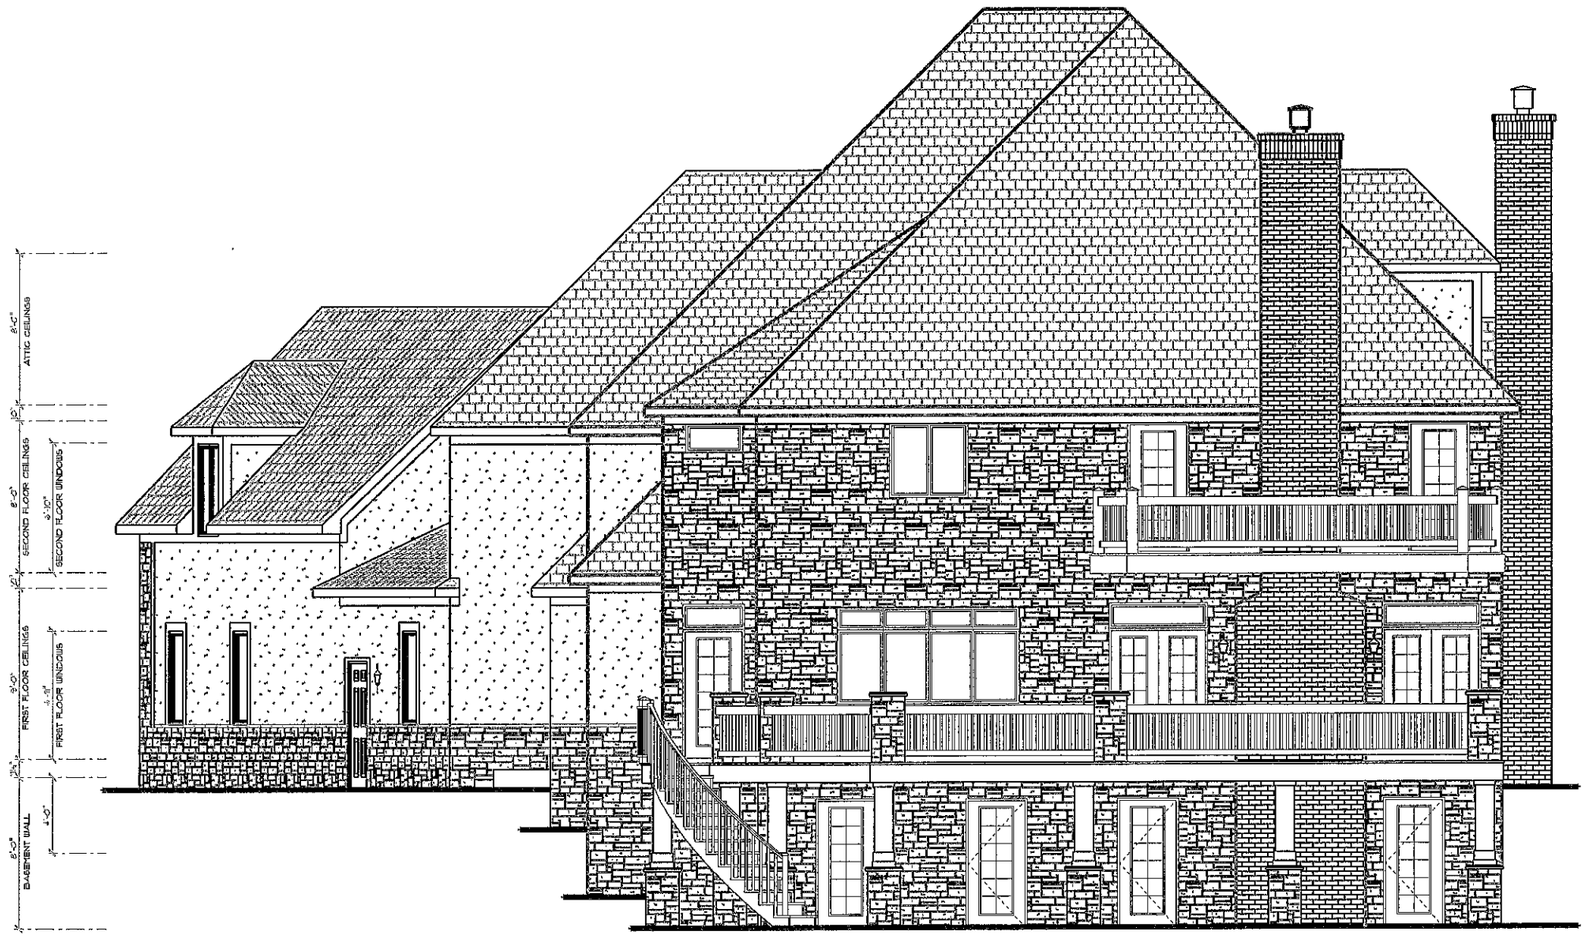

WEST ELEVATION
SCALE: 1/8" = 1'-0"

Design Plans are for use by agents of Dave Fox Remodeling, Inc. only. Use of or modification by any other party is strictly prohibited.
Copyright2008-2009 Dave Fox Remodeling, Inc.

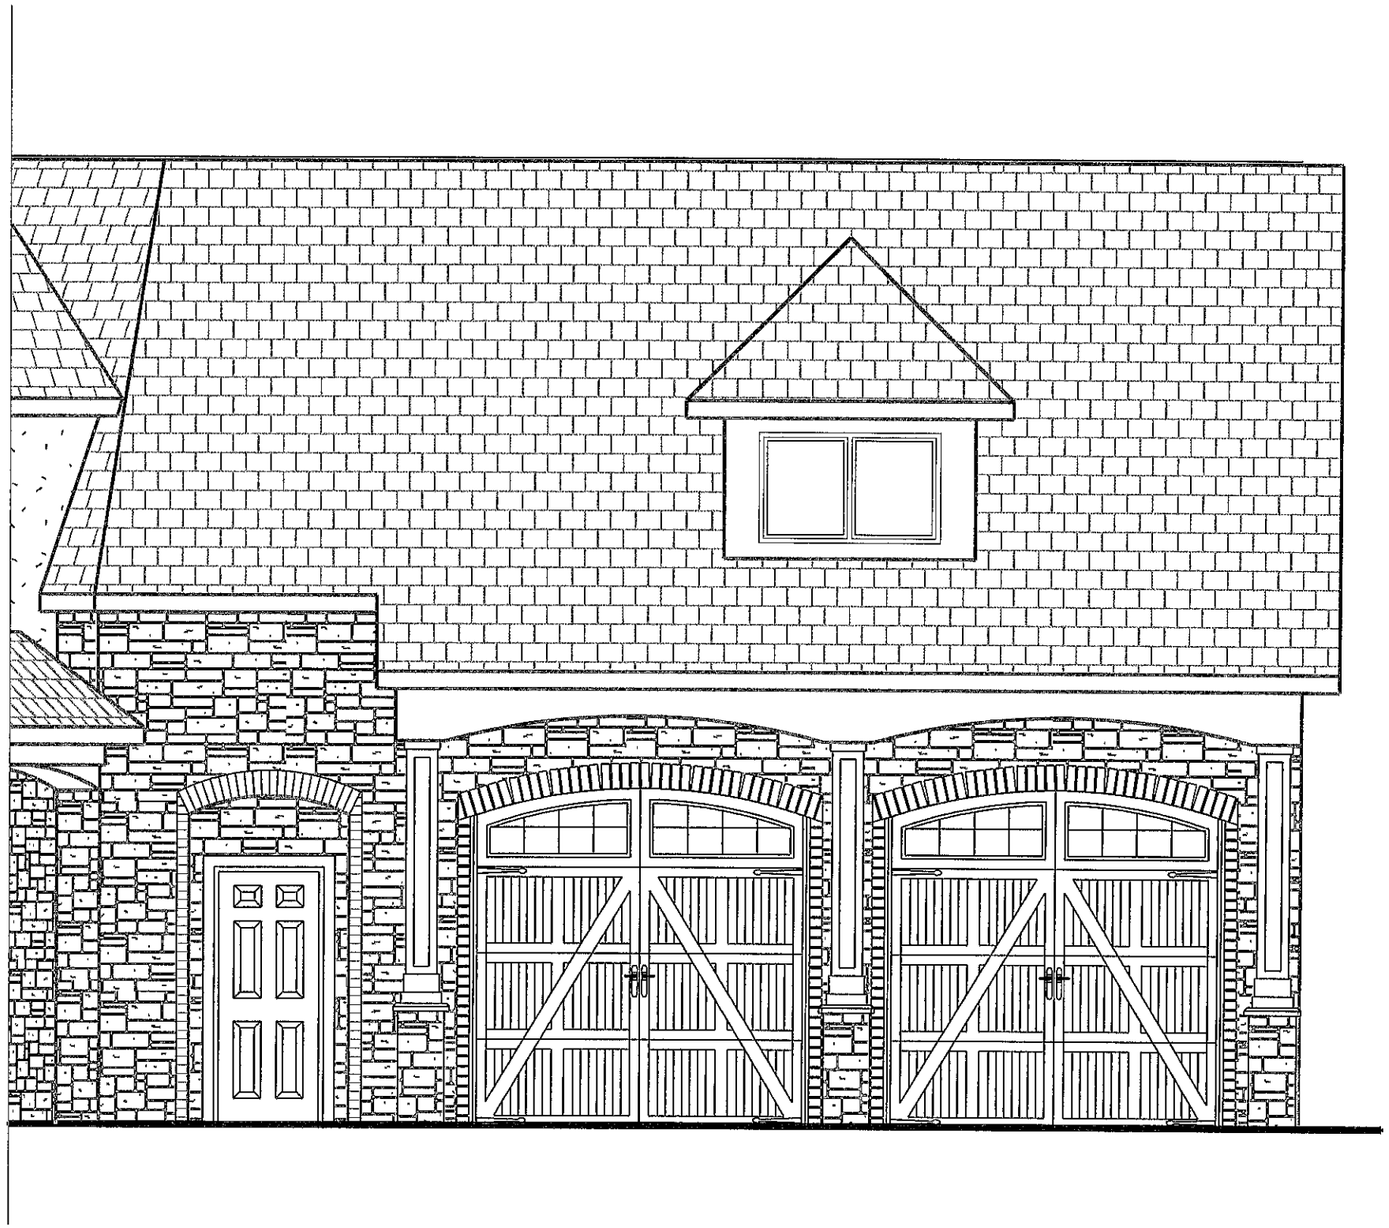

PARTIAL GARAGE ELEVATION

SCALE: 1/4" = 1'-0"

Design Plans are for use by agents of Dave Fox Remodeling, Inc. only. Use of or modification by any other party is strictly prohibited.
Copyright2008-2009 Dave Fox Remodeling, Inc.

ENTRY WALL/FENCE
not to scale

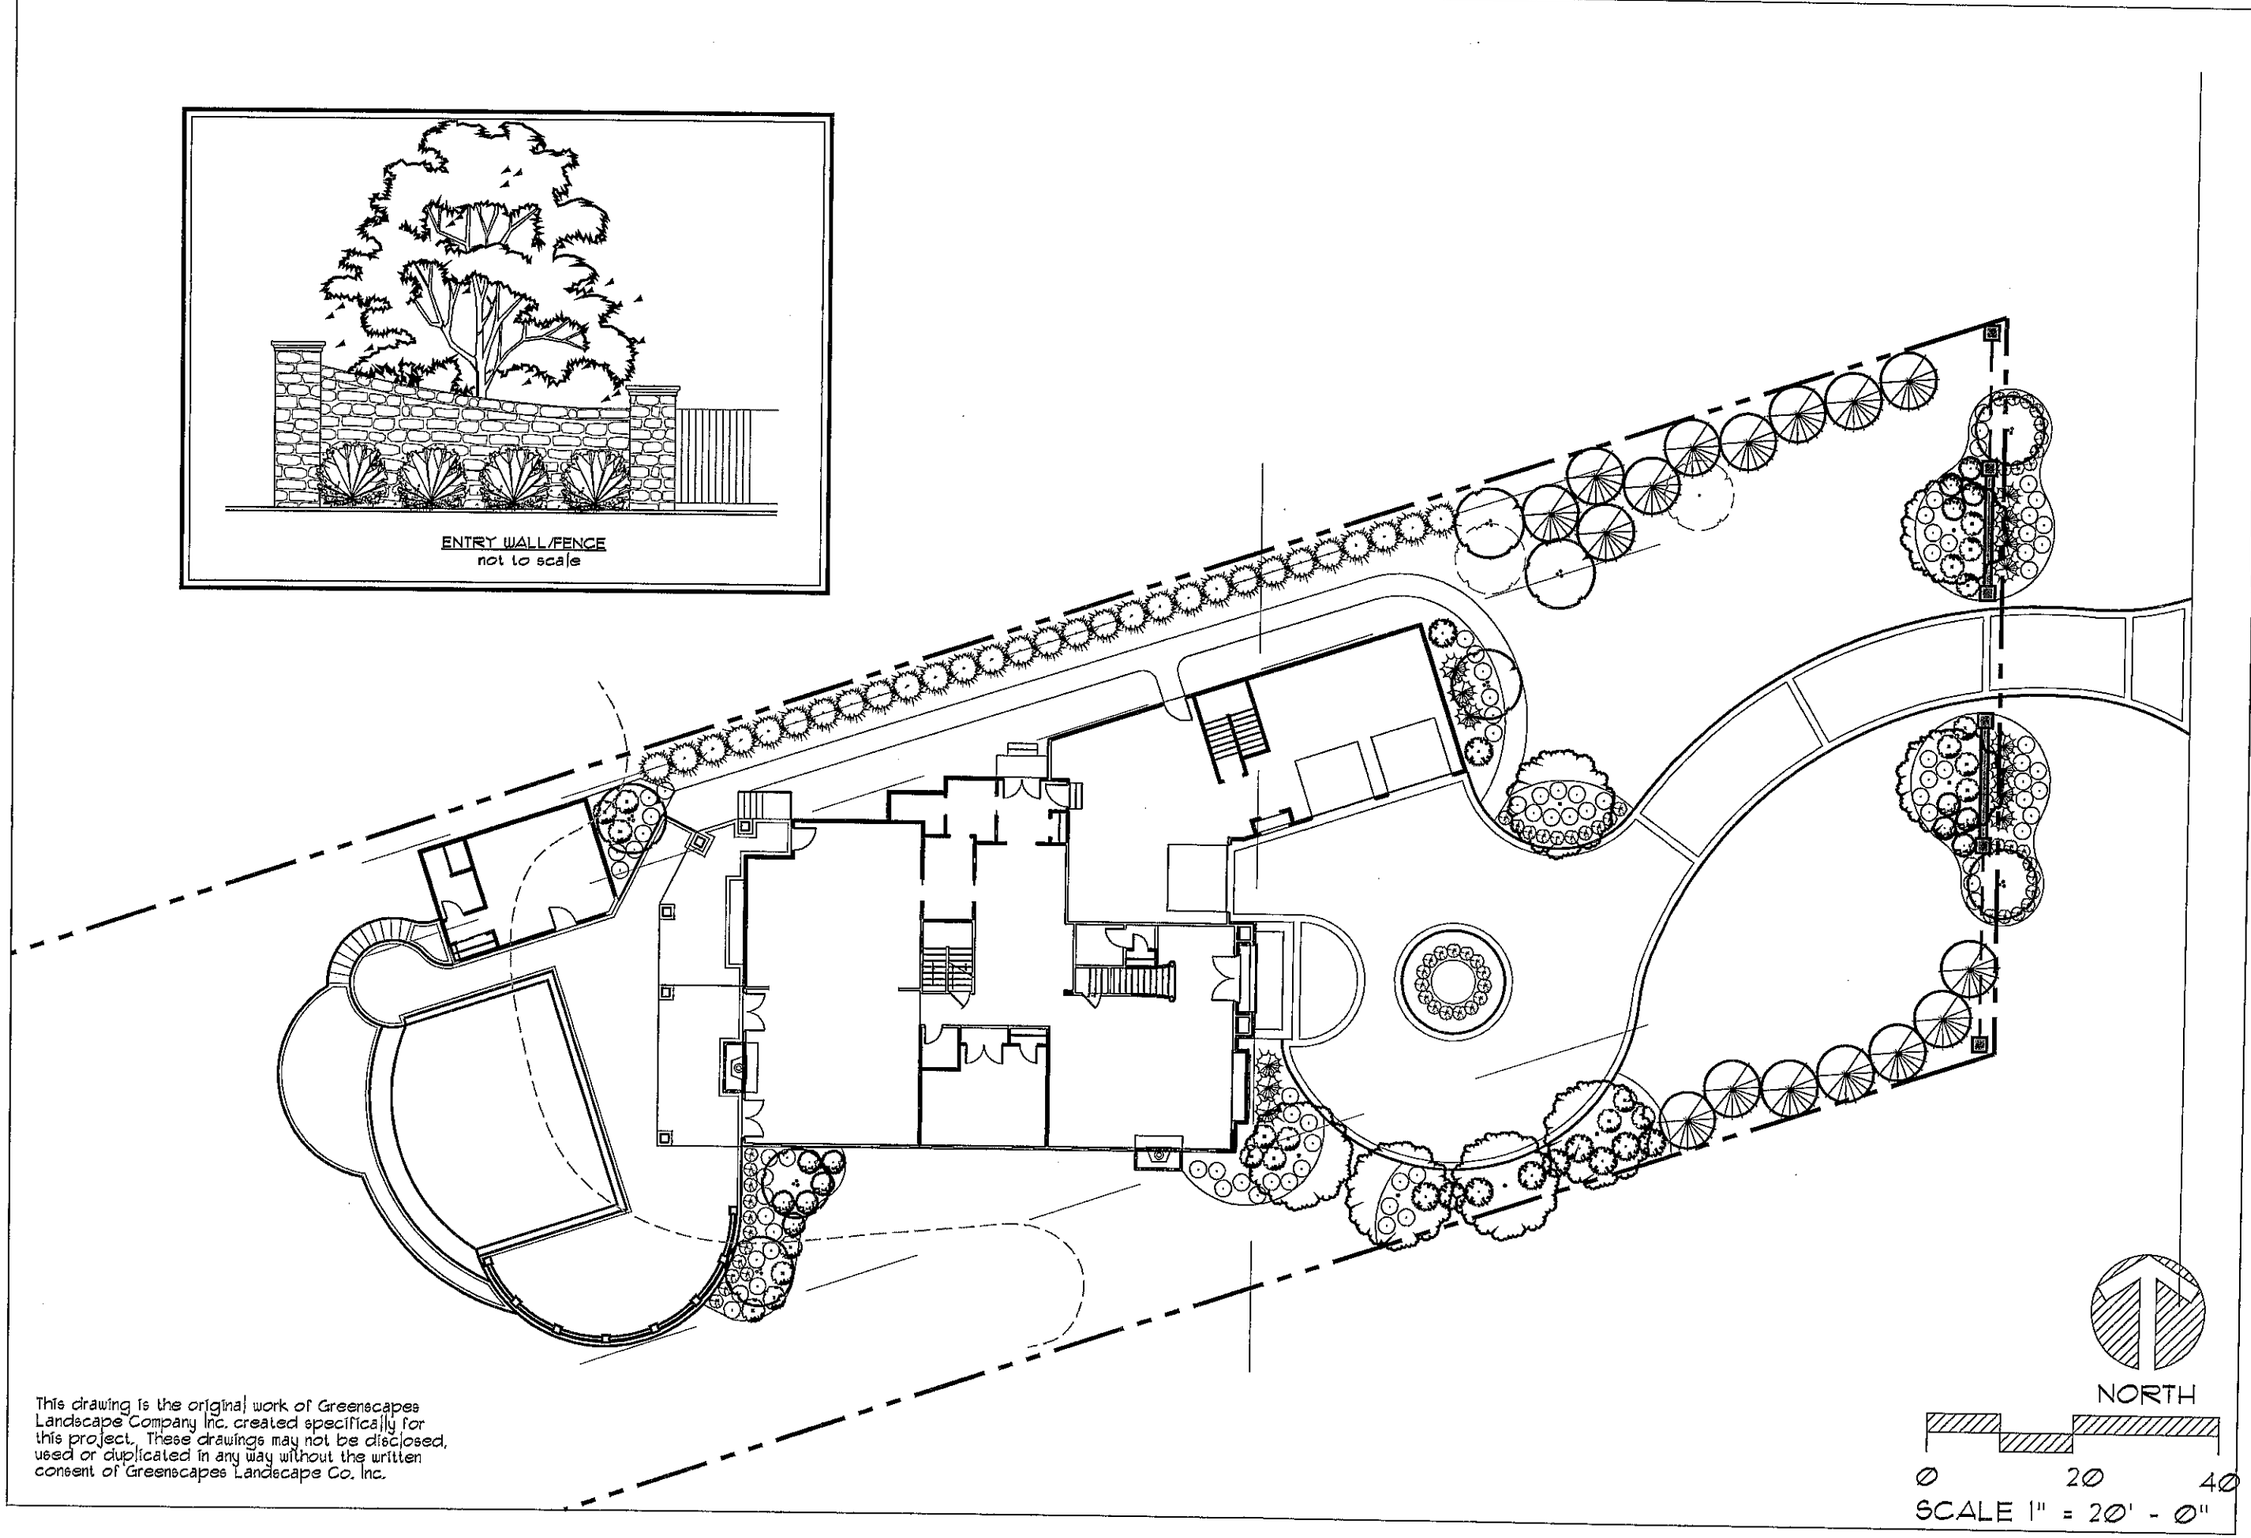

This drawing is the original work of Greenscapes Landscape Company Inc. created specifically for this project. These drawings may not be disclosed, used or duplicated in any way without the written consent of Greenscapes Landscape Co. Inc.

GreenScapes Landscape Co.
Landscape Architects and Contractors
4220 WINCHESTER PIKE • COLUMBUS, OHIO 43232-5612
(614) 837-1805 • Fax (614) 837-2393
www.GreenScapes.net

WEAVER RESIDENCE

NORTH PARKVIEW
BEXLEY, OHIO

SCHEMATIC LANDSCAPE PLAN

DAVE FOX DESIGN/BUILD

NO.	REVISIONS:	BY

JOB NO:
DATE: 8.19.2013
SHEET:

L-1

OF 1