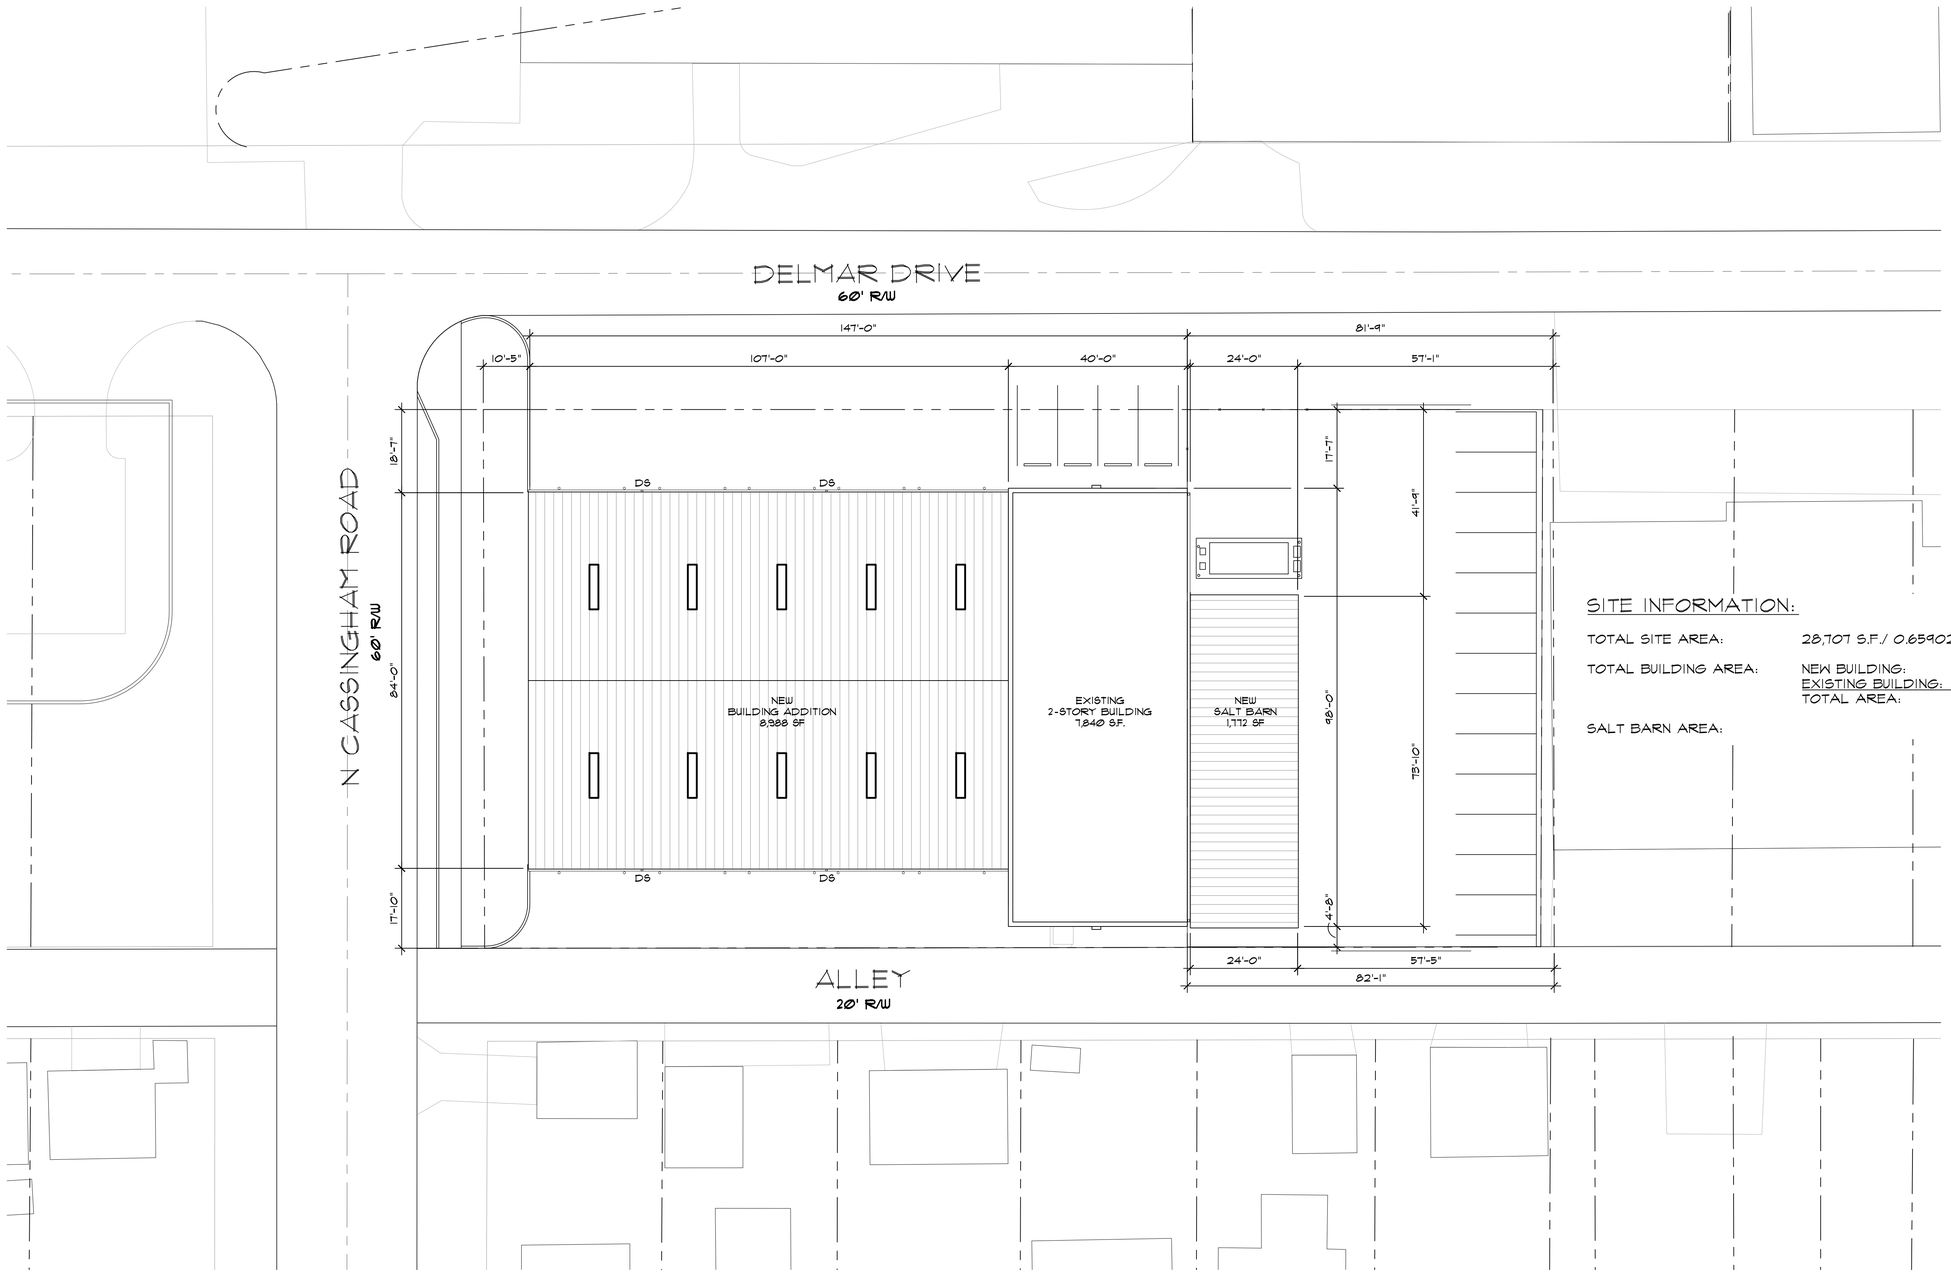

SITE PLAN
SCALE: 1" = 16'-0"

NORTH

SITE INFORMATION:

TOTAL SITE AREA:		28,707 S.F./ 0.65902204 ACRES
TOTAL BUILDING AREA:	NEW BUILDING:	8,988 SF
	EXISTING BUILDING:	3,920 SF
	TOTAL AREA:	12,908 SF
SALT BARN AREA:		1,772 SF

CITY OF BEXLEY
NEW MAINTENANCE BUILDING

Delmar Road
Bexley, Ohio 43209

JH Architects, Inc.
5120 B Nike Drive
Hilliard, Ohio 43026
614-527-7590 Fax 614-527-7592
architects

JOB NO. 14004

SP1