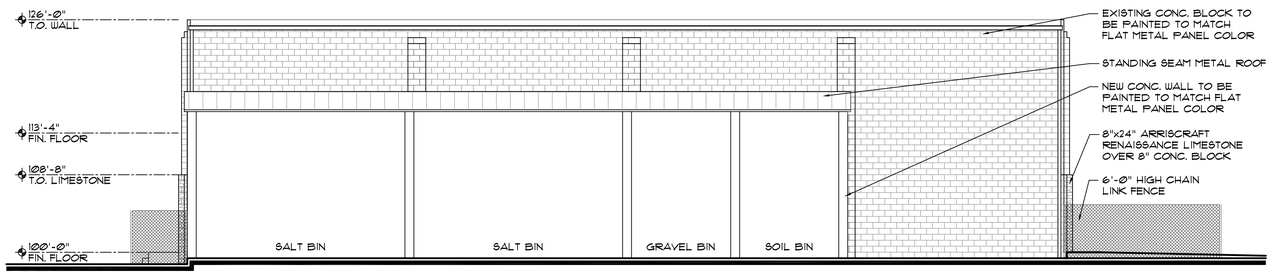

EAST ELEVATION

SCALE: 1/8" = 1'-0"

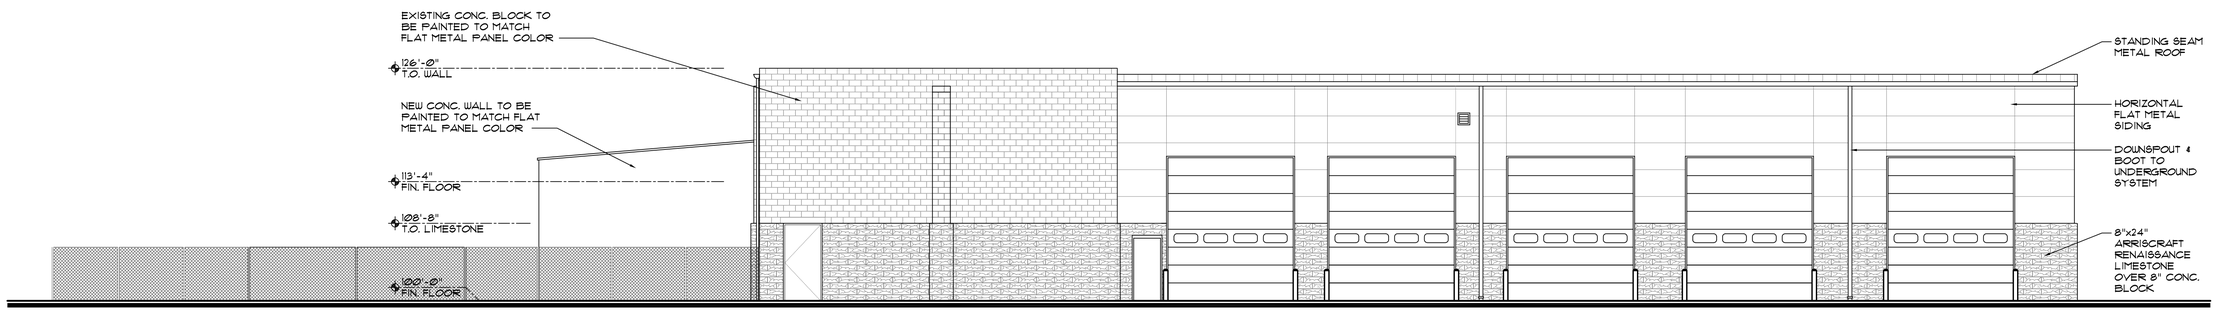

NORTH ELEVATION

SCALE: 1/8" = 1'-0"

CITY OF BEXLEY
NEW MAINTENANCE BUILDING

Delmar Road
Bexley, Ohio 43209

JH Architects, Inc.
5120 B Nike Drive
Hilliard, Ohio 43026
614-527-7590 Fax 614-527-7592
architects

JOB NO. 14004

A3

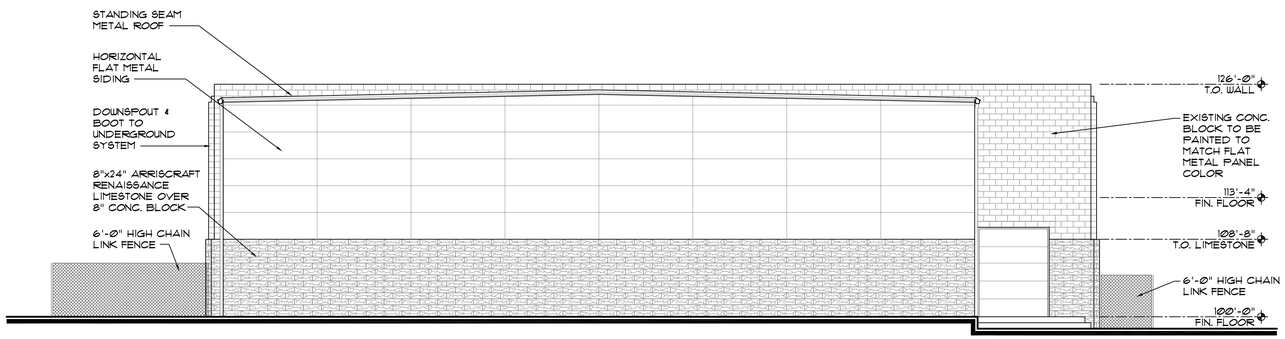

WEST ELEVATION

SCALE: 1/8" = 1'-0"

SOUTH ELEVATION

SCALE: 1/8" = 1'-0"

CITY OF BEXLEY
NEW MAINTENANCE BUILDING

Delmar Road
Bexley, Ohio 43209

JH Architects, Inc.
5120 B Nike Drive
Hilliard, Ohio 43026
614-527-7590 Fax 614-527-7592
architects

JOB NO. 14004

A4