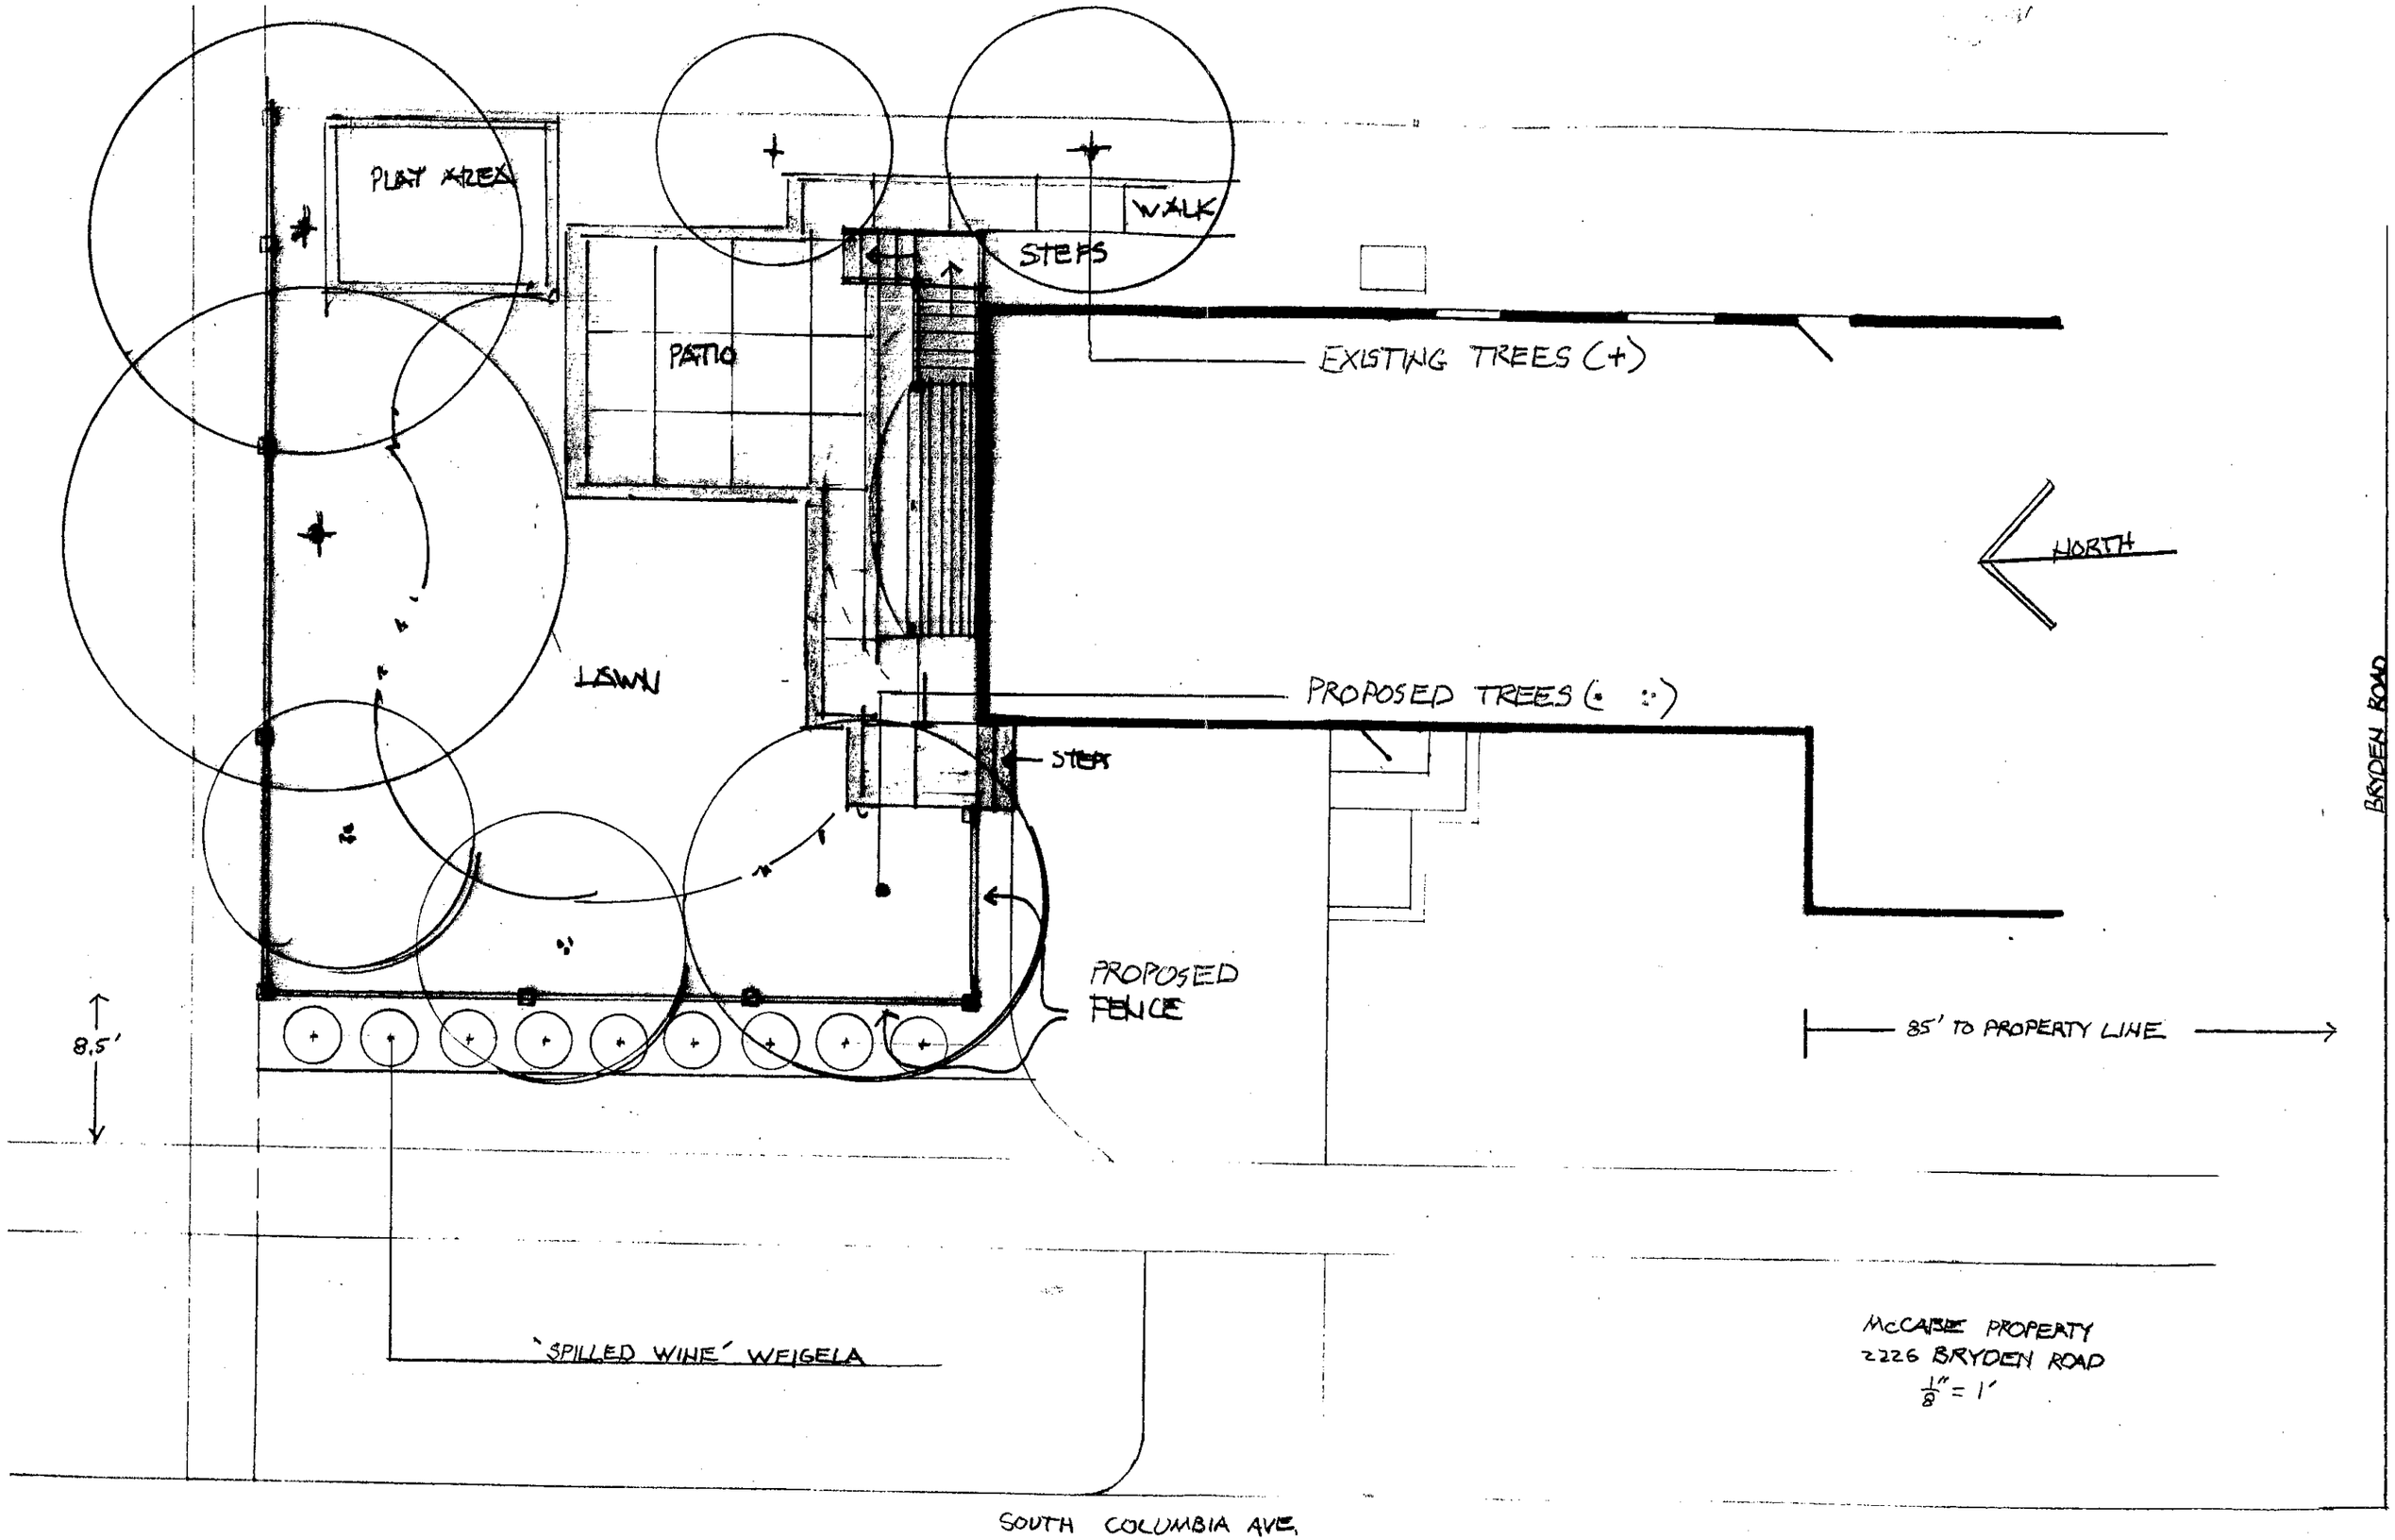
PLAY AREA
WALK
STEPS
PATIO
EXISTING TREES (+)
NORTH
LAWN
PROPOSED TREES (• :•)
STEPS
PROPOSED FENCE
8.5'
85' TO PROPERTY LINE
BRYDEN ROAD
'SPILLED WINE' WEIGELA
McCABE PROPERTY
2226 BRYDEN ROAD
1/8" = 1'
SOUTH COLUMBIA AVE.

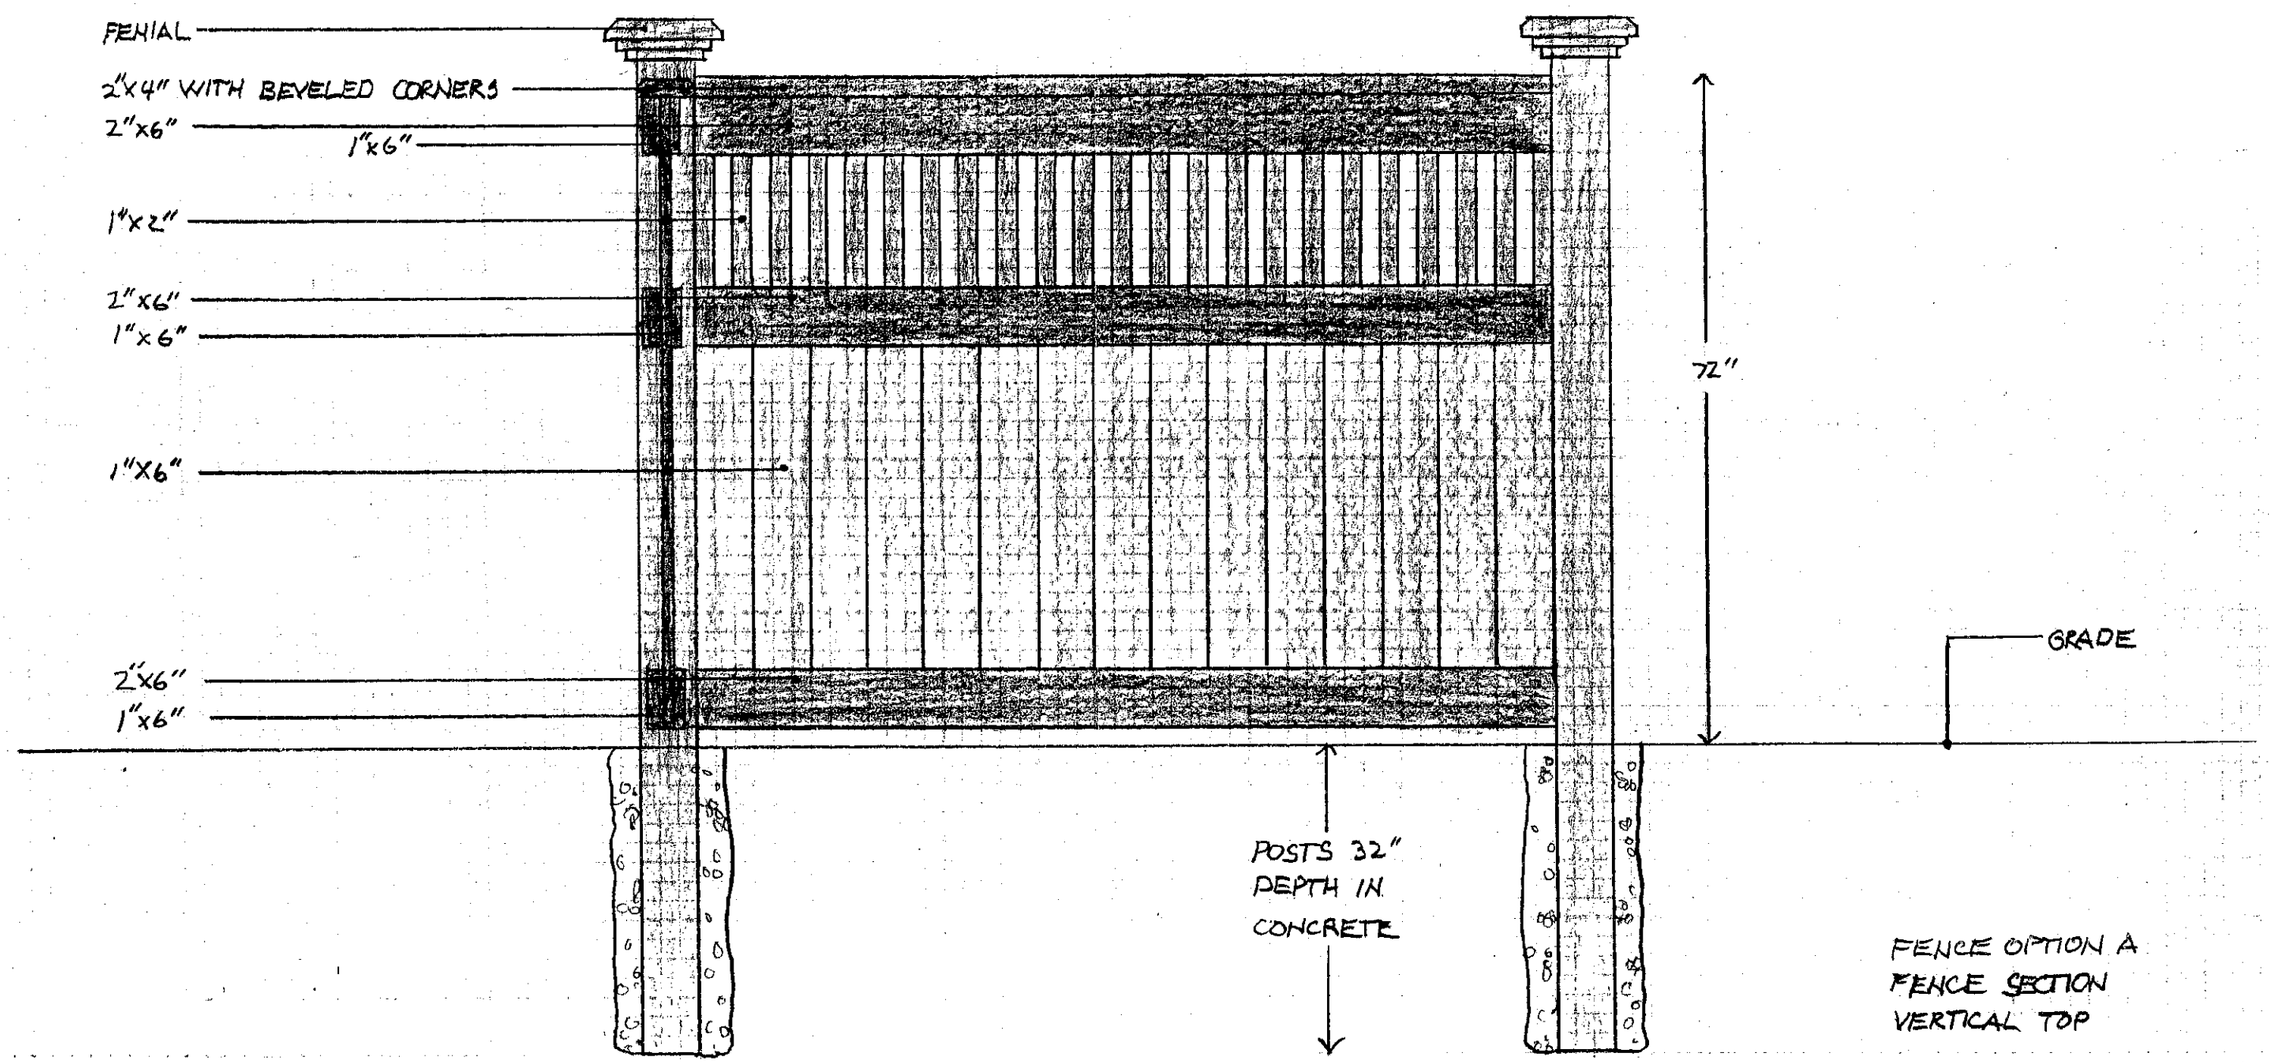

FENCE OPTION A
FENCE SECTION
VERTICAL TOP

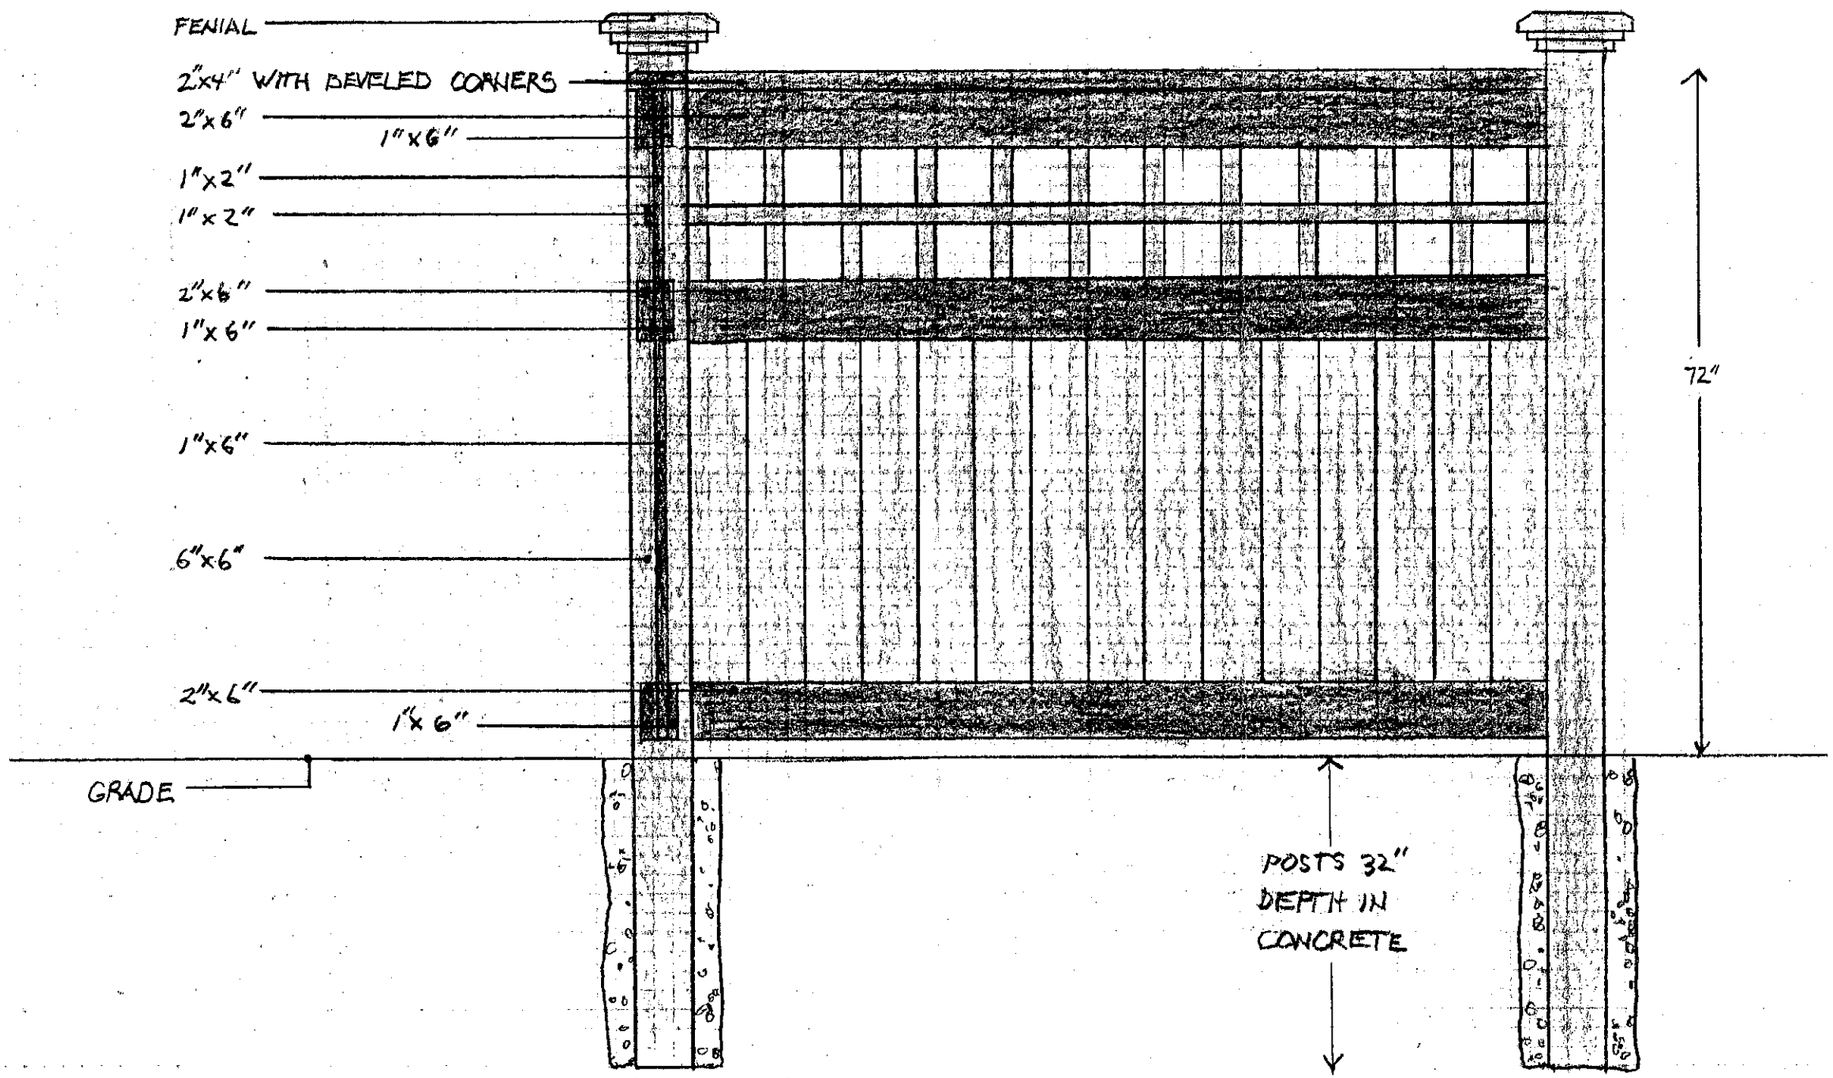

FENCE OPTION B
FENCE SECTION
LATTICE TOP