JULIET BULLOCK ARCHITECTS
1182 WYANDOTTE RD
COLUMBUS OH 43212
614-935-0944

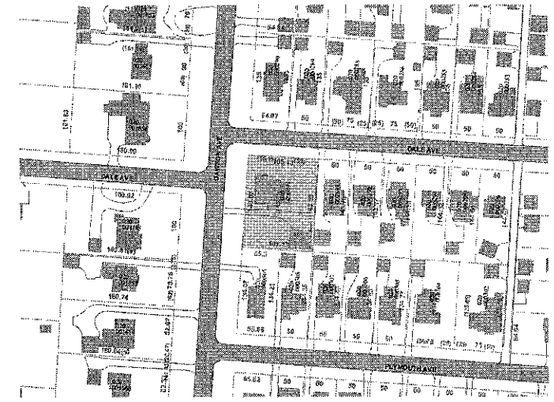

PROXIMITY MAP

INDEX TO DRAWINGS

SHEET 1 SITE PLANS
SHEET 2 ASBUILT PLANS
SHEET 3 PROPOSED BASEMENT PLAN
SHEET 4 PROPOSED FIRST FLOOR PLAN
SHEET 5 PROPOSED SECOND FLOOR PLAN
SHEET 6 EXTERIOR ELEVATIONS
SHEET 7 EXTERIOR ELEVATIONS
SHEET 8 EXTERIOR ELEVATIONS
SHEET 9 SECTIONS
SHEET 10 SECTIONS
SHEET 11 BASEMENT MEP PLAN
SHEET 12 FIRST FLOOR MEP PLAN
SHEET 13 SECOND FLOOR MEP PLAN

ZONING INFORMATION

ZONED R-6

LOT AREA 16089 SF

ALLOWABLE BUILDING COVERAGE 35% OR 5281 SF

PROPOSED BUILDING COVERAGE 2844 SF

BUILDING PERMIT INFO.

REMOVE PORTION OF NON-ORIGINAL CONSTRUCTION MUDROOM, AND REMOVE DETACHED GARAGE.

CONSTRUCT 1½ AND TWO STORY ADDITION, MISCELLANEOUS INTERIOR REMODEL.

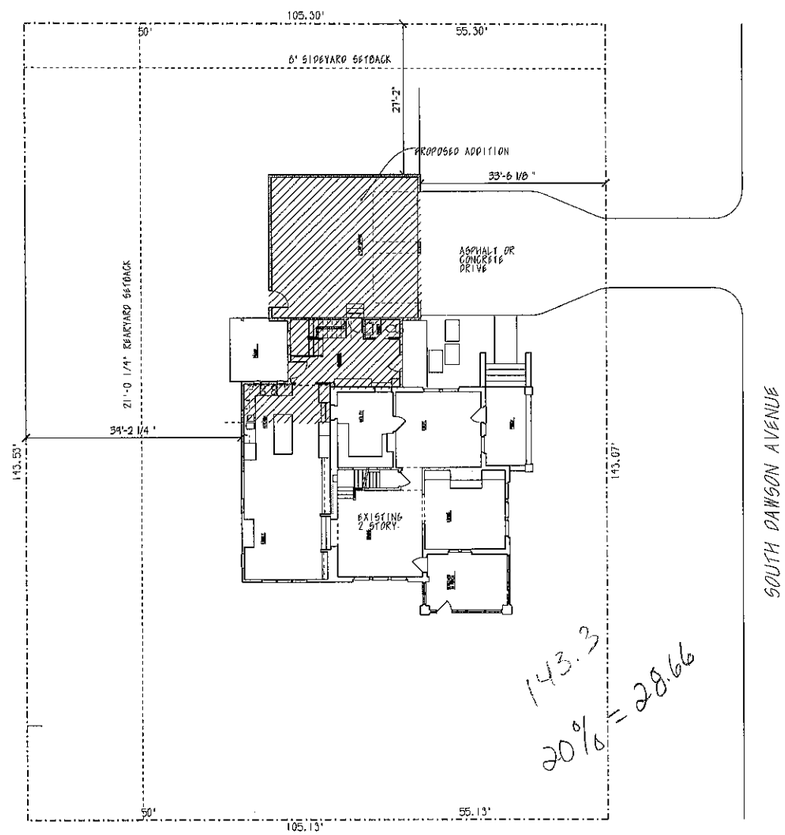

DALE AVENUE 50'

PROPOSED SITE PLAN

SCALE: 1/16" = 1'-0"

NORTH

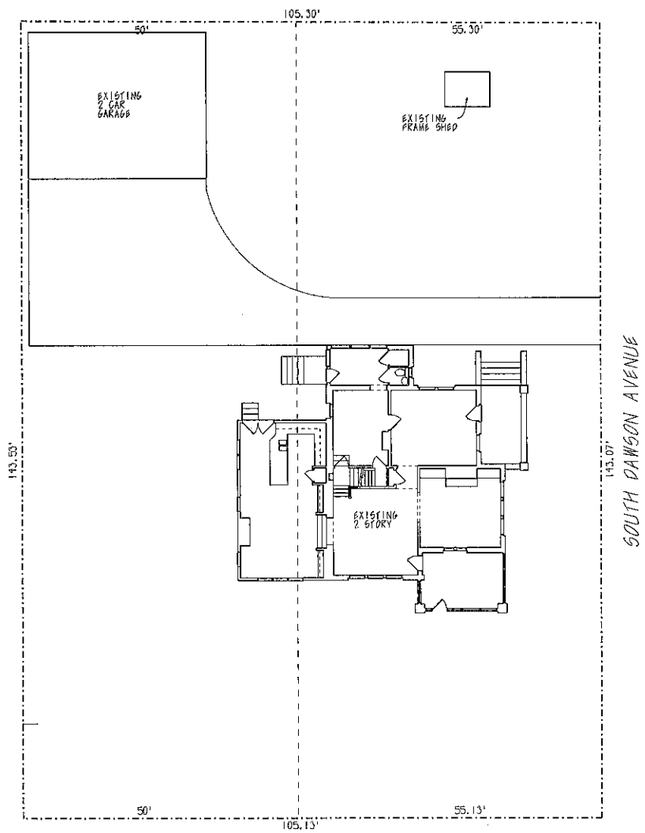

DALE AVENUE 50'

ASBUILT SITE PLAN

SCALE: 1/16" = 1'-0"

NORTH

STATE OF OHIO
JULIET A. BULLOCK
9774
REGISTERED ARCHITECT

4/20/14

PITTS RESIDENCE
270 SOUTH DAWSON
BEXLEY, OHIO

SHEET 1

JULIET BULLOCK ARCHITECTS
1182 WYANDOTTE RD
COLUMBUS OH 43212
614-935-0944

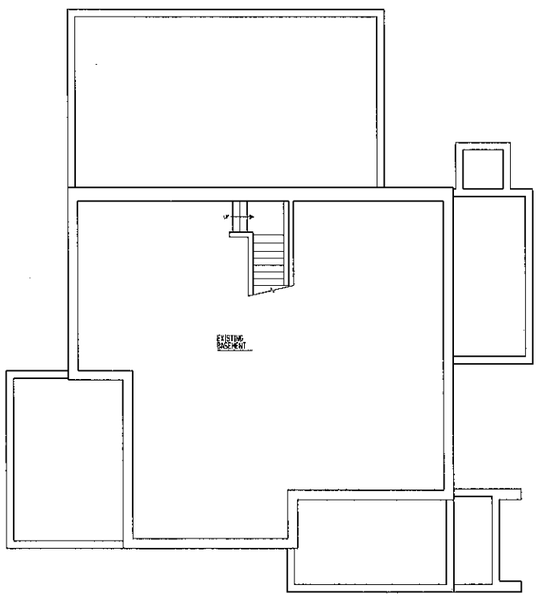

ASBUILT
BASEMENT PLAN
SCALE: 1/8" = 1'-0"

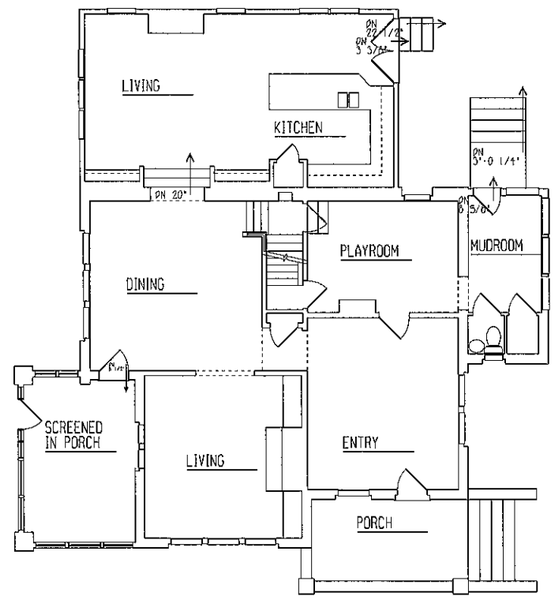

ASBUILT
FIRST FLOOR PLAN
SCALE: 1/8" = 1'-0"

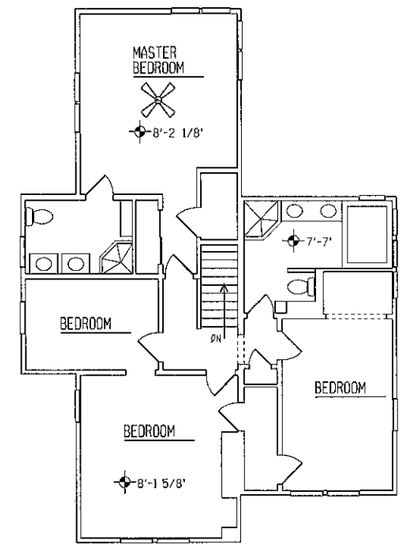

ASBUILT
SECOND FLOOR PLAN
SCALE: 1/8" = 1'-0"

4/20/14
PITTS RESIDENCE
270 SOUTH DAWSON
BEXLEY, OHIO

SHEET 2

JULIET BULLOCK ARCHITECTS
1182 WYANDOTTE RD
COLUMBUS OH 43212
614-935-0944

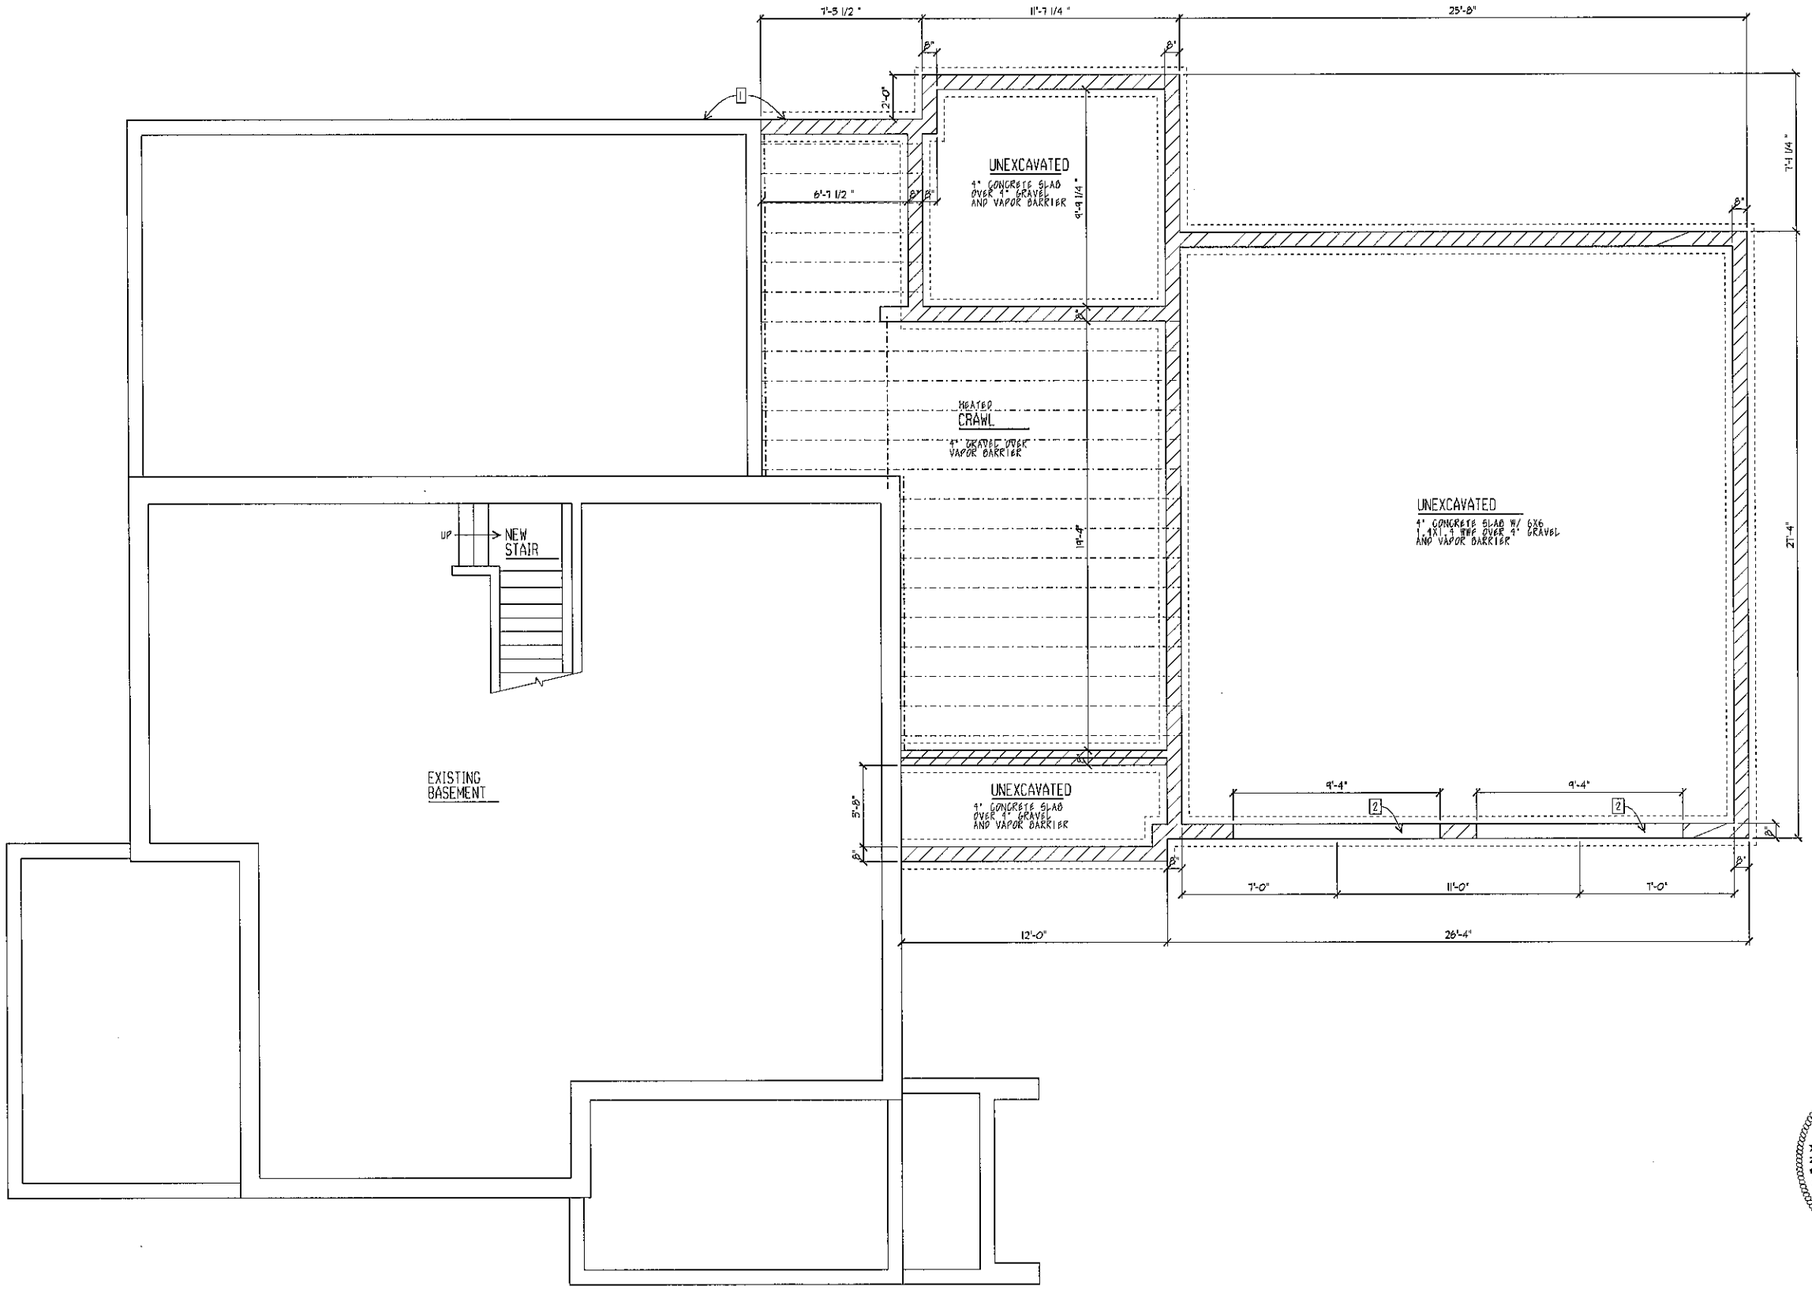

PROPOSED
FOUNDATION/BASEMENT PLAN

SCALE: 1/4" = 1'-0"

NORTH

STATE OF OHIO
JULIET A. BULLOCK
9774
REGISTERED ARCHITECT

4/20/14

PITTS RESIDENCE
270 SOUTH DAWSON
BEXLEY, OHIO

SHEET 3

JULIET BULLOCK ARCHITECTS
1182 WYANDOTTE RD
COLUMBUS OH 43212
614-935-0944

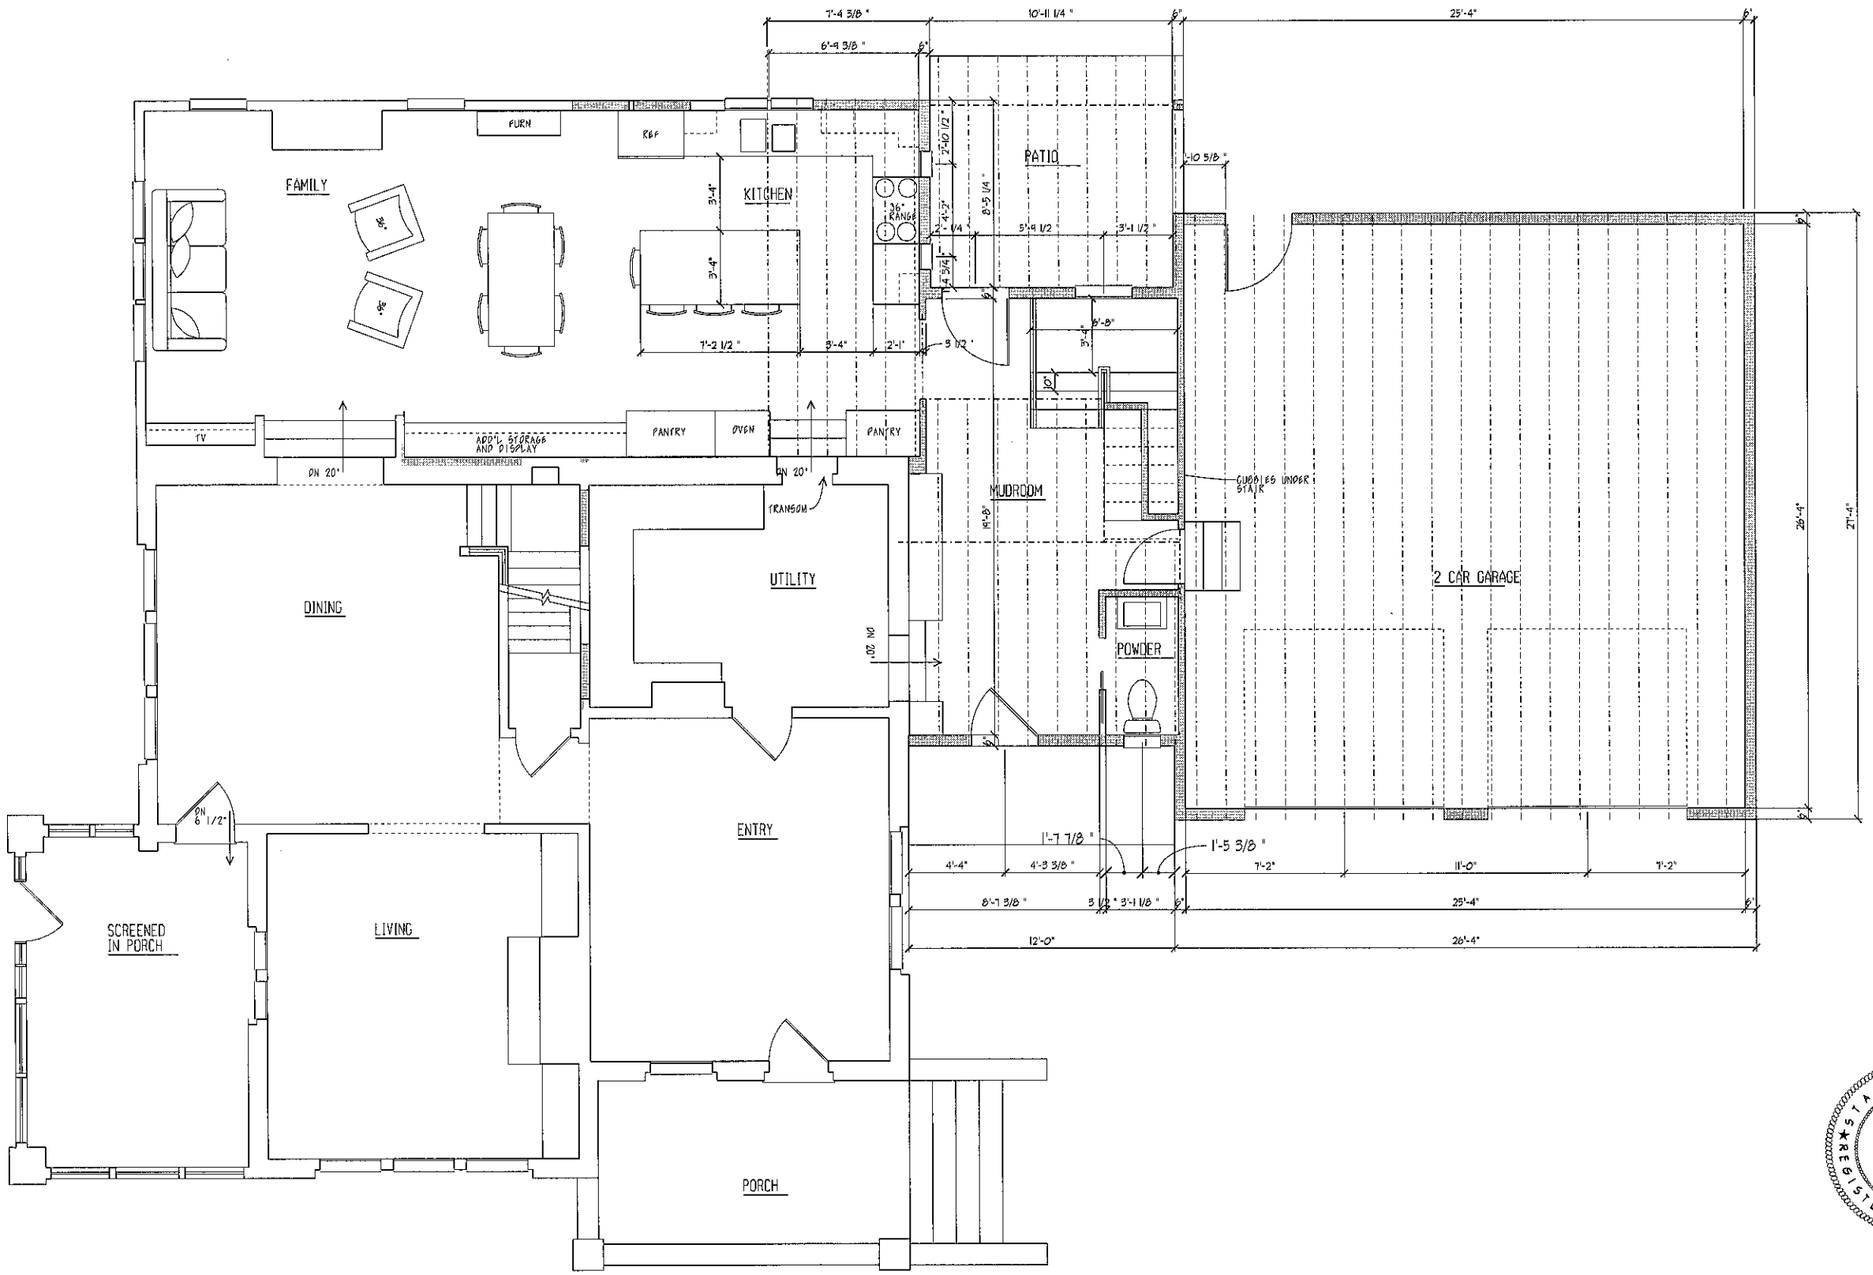

PROPOSED
FIRST FLOOR PLAN

SCALE: 1/4" = 1'-0"

NORTH

STATE OF OHIO
JULIET A. BULLOCK
9774
REGISTERED ARCHITECT

4/20/14

PITTS RESIDENCE
270 SOUTH DAWSON
BEXLEY, OHIO

SHEET 4

JULIET BULLOCK ARCHITECTS
1182 WYANDOTTE RD
COLUMBUS OH 43212
614-935-0944

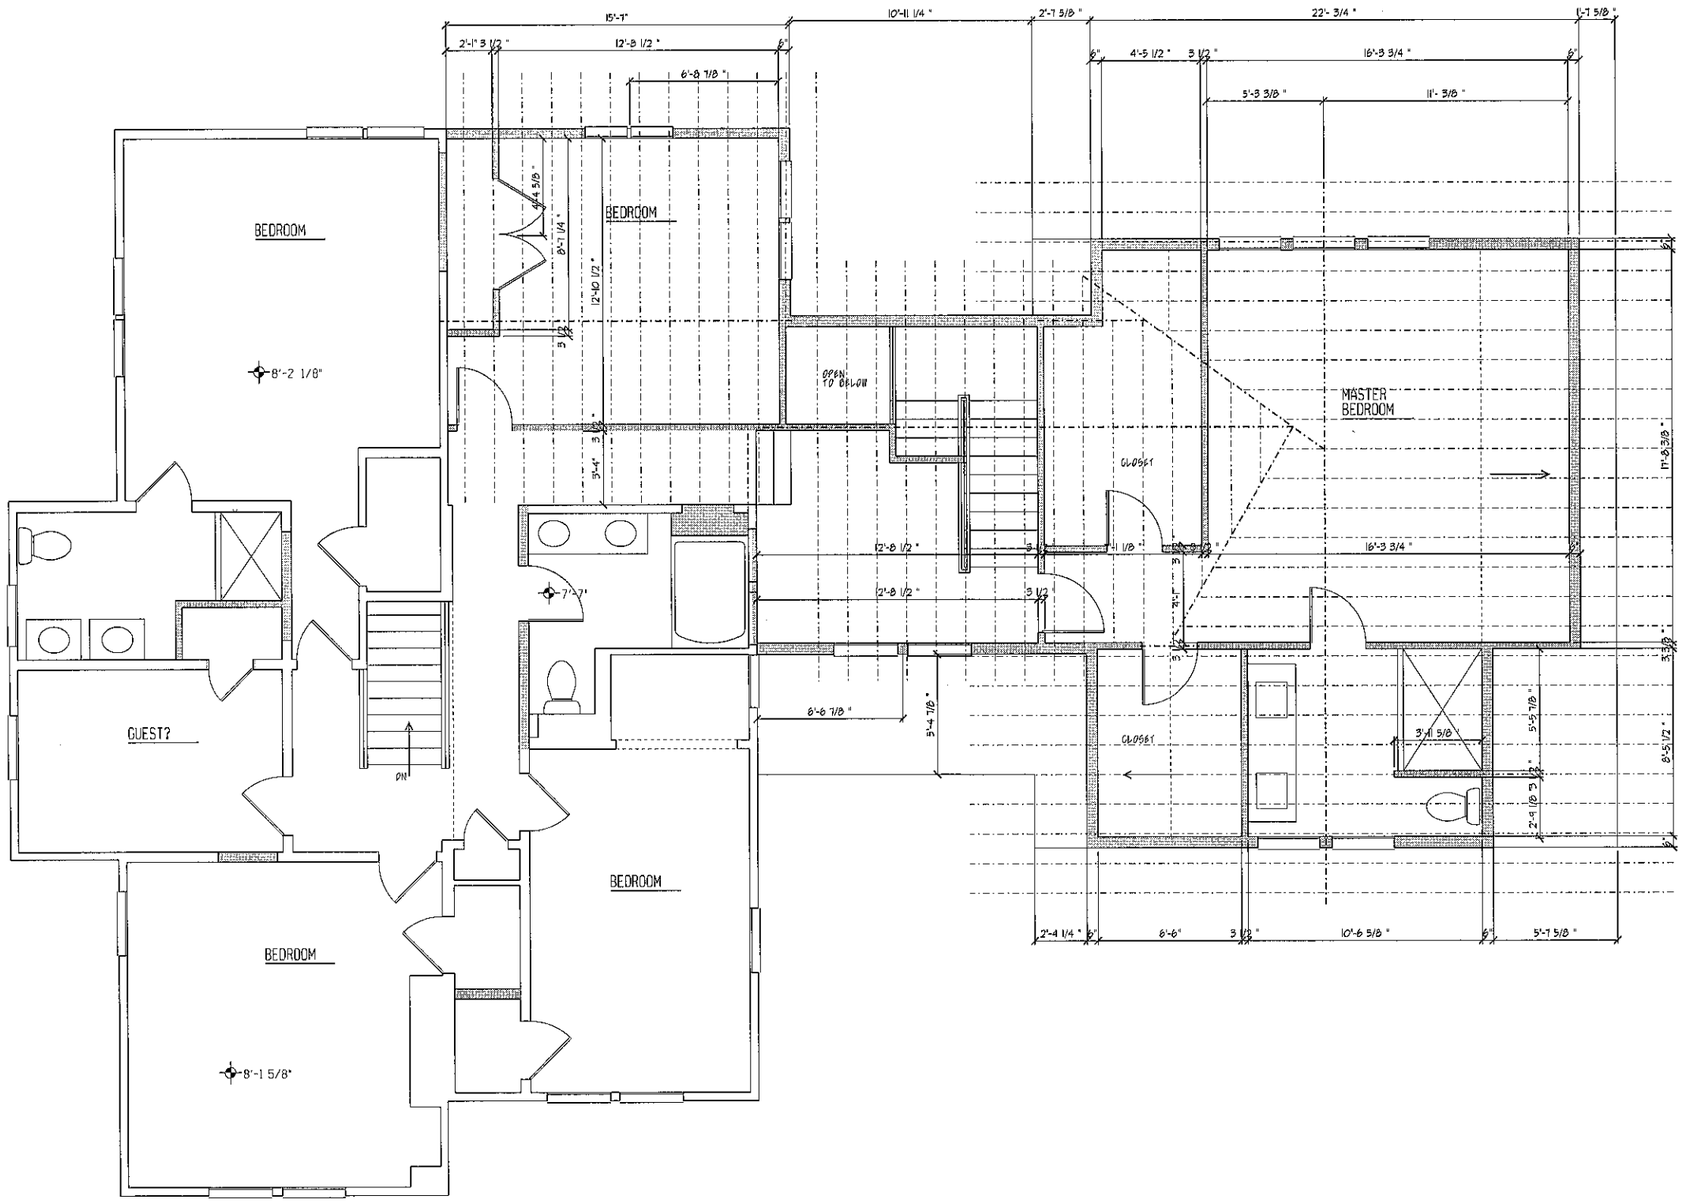

PROPOSED
SECOND FLOOR PLAN
SCALE: 1/4" = 1'-0"

NORTH

STATE OF OHIO
JULIET A. BULLOCK
9774
REGISTERED ARCHITECT

4/20/14
PITTS RESIDENCE
270 SOUTH DAWSON
BEXLEY, OHIO

SHEET 5

JULIET BULLOCK ARCHITECTS
1182 WYANDOTTE RD
COLUMBUS OH 43212
614-935-0944

ASBUILT
WEST ELEVATION
SCALE: 1/8" = 1'-0"

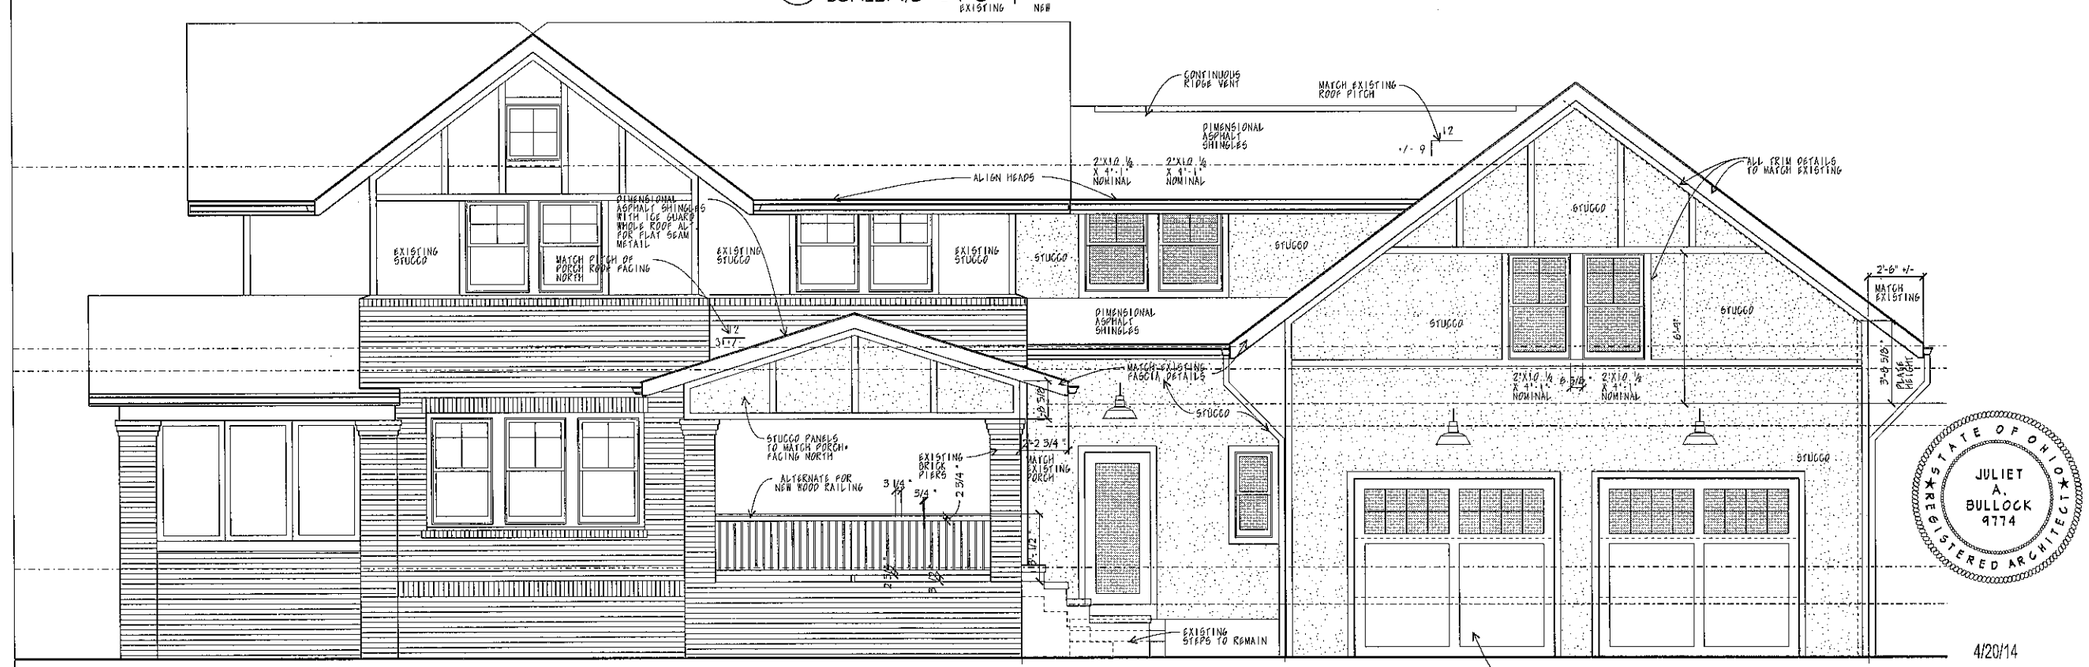

PROPOSED
WEST ELEVATION
SCALE: 1/8" = 1'-0"

STATE OF OHIO
JULIET A. BULLOCK
9774
REGISTERED ARCHITECT

4/20/14

PITTS RESIDENCE
270 SOUTH DAWSON
BEXLEY, OHIO

SHEET 6

JULIET BULLOCK ARCHITECTS
1182 WYANDOTTE RD
COLUMBUS OH 43212
614-935-0944

ASBUILT
SOUTH ELEVATION
SCALE: 1/4" = 1'-0"

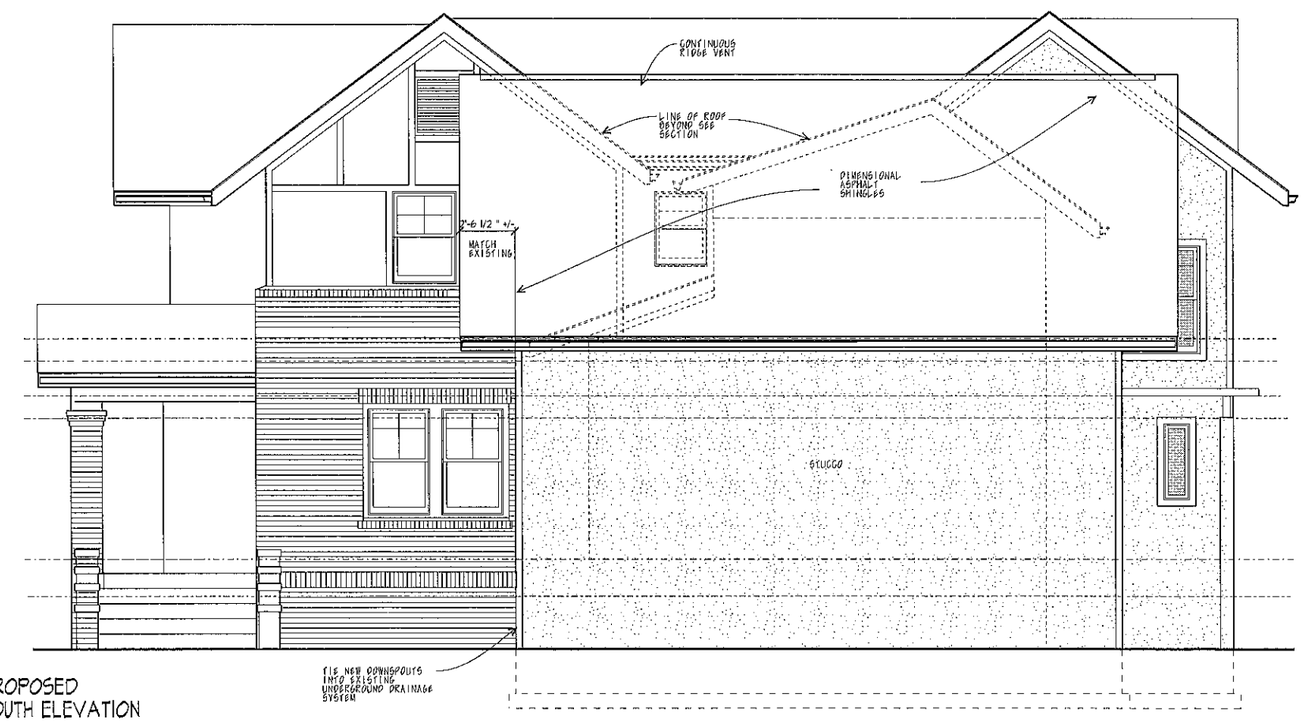

PROPOSED
SOUTH ELEVATION
SCALE: 1/4" = 1'-0"

STATE OF OHIO
JULIET A. BULLOCK
9774
REGISTERED ARCHITECT

4/20/14
PITTS RESIDENCE
270 SOUTH DAWSON
BEXLEY, OHIO

SHEET 7

JULIET BULLOCK ARCHITECTS
1182 WYANDOTTE RD
COLUMBUS OH 43212
614-935-0944

ASBUILT
EAST ELEVATION
SCALE: 1/4" = 1'-0"

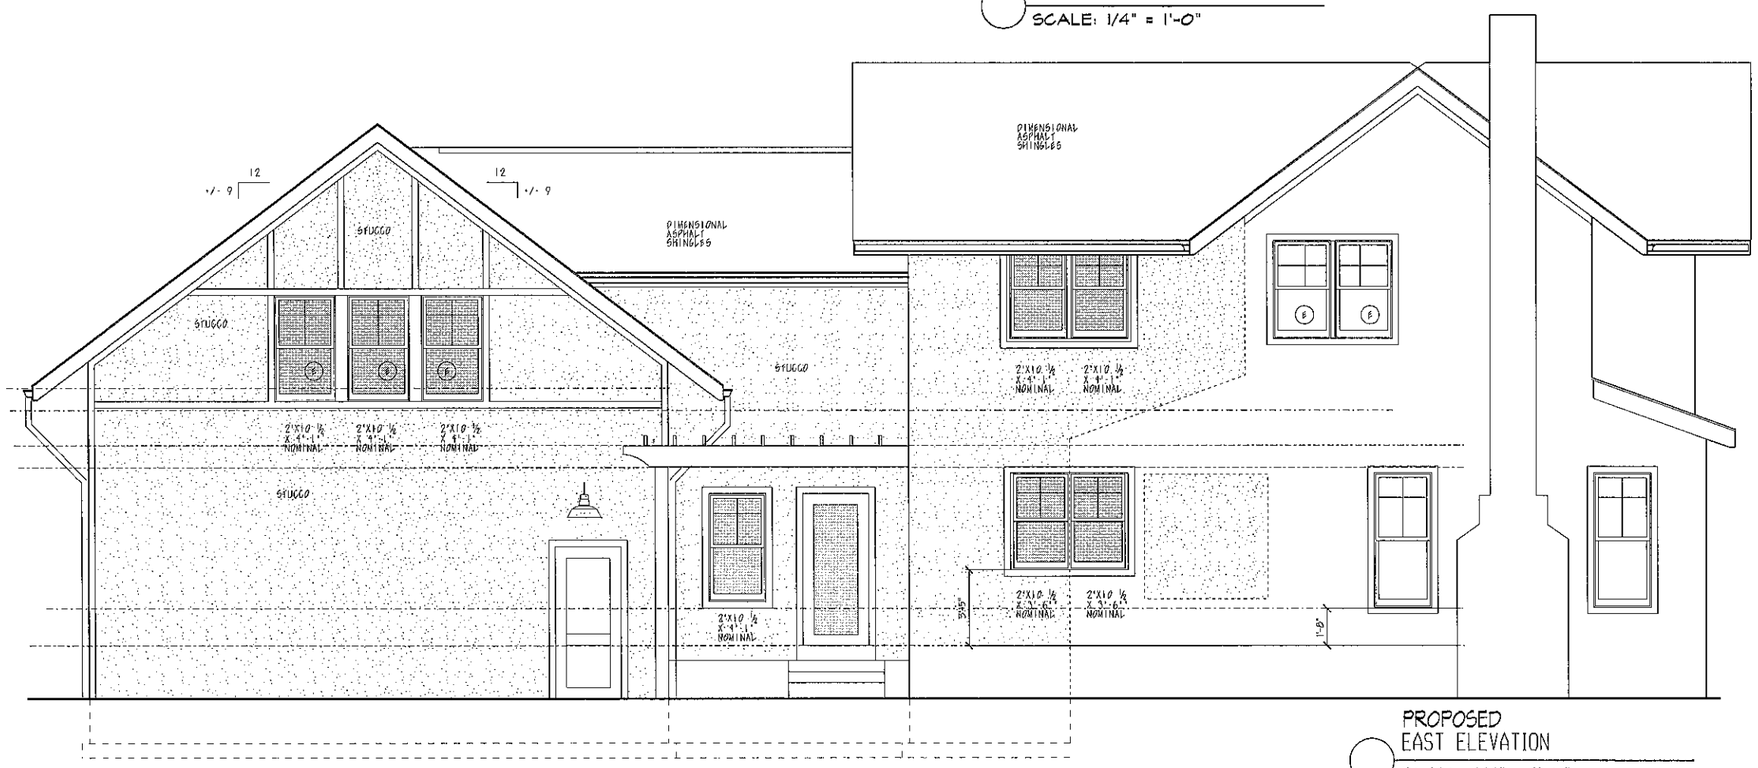

PROPOSED
EAST ELEVATION
SCALE: 1/4" = 1'-0"

STATE OF OHIO
JULIET A. BULLOCK
9714
REGISTERED ARCHITECT

4/20/14

PITTS RESIDENCE
270 SOUTH DAWSON
BEXLEY, OHIO

SHEET 8

JULIET BULLOCK ARCHITECTS
1182 WYANDOTTE RD
COLUMBUS OH 43212
614-935-0944

12

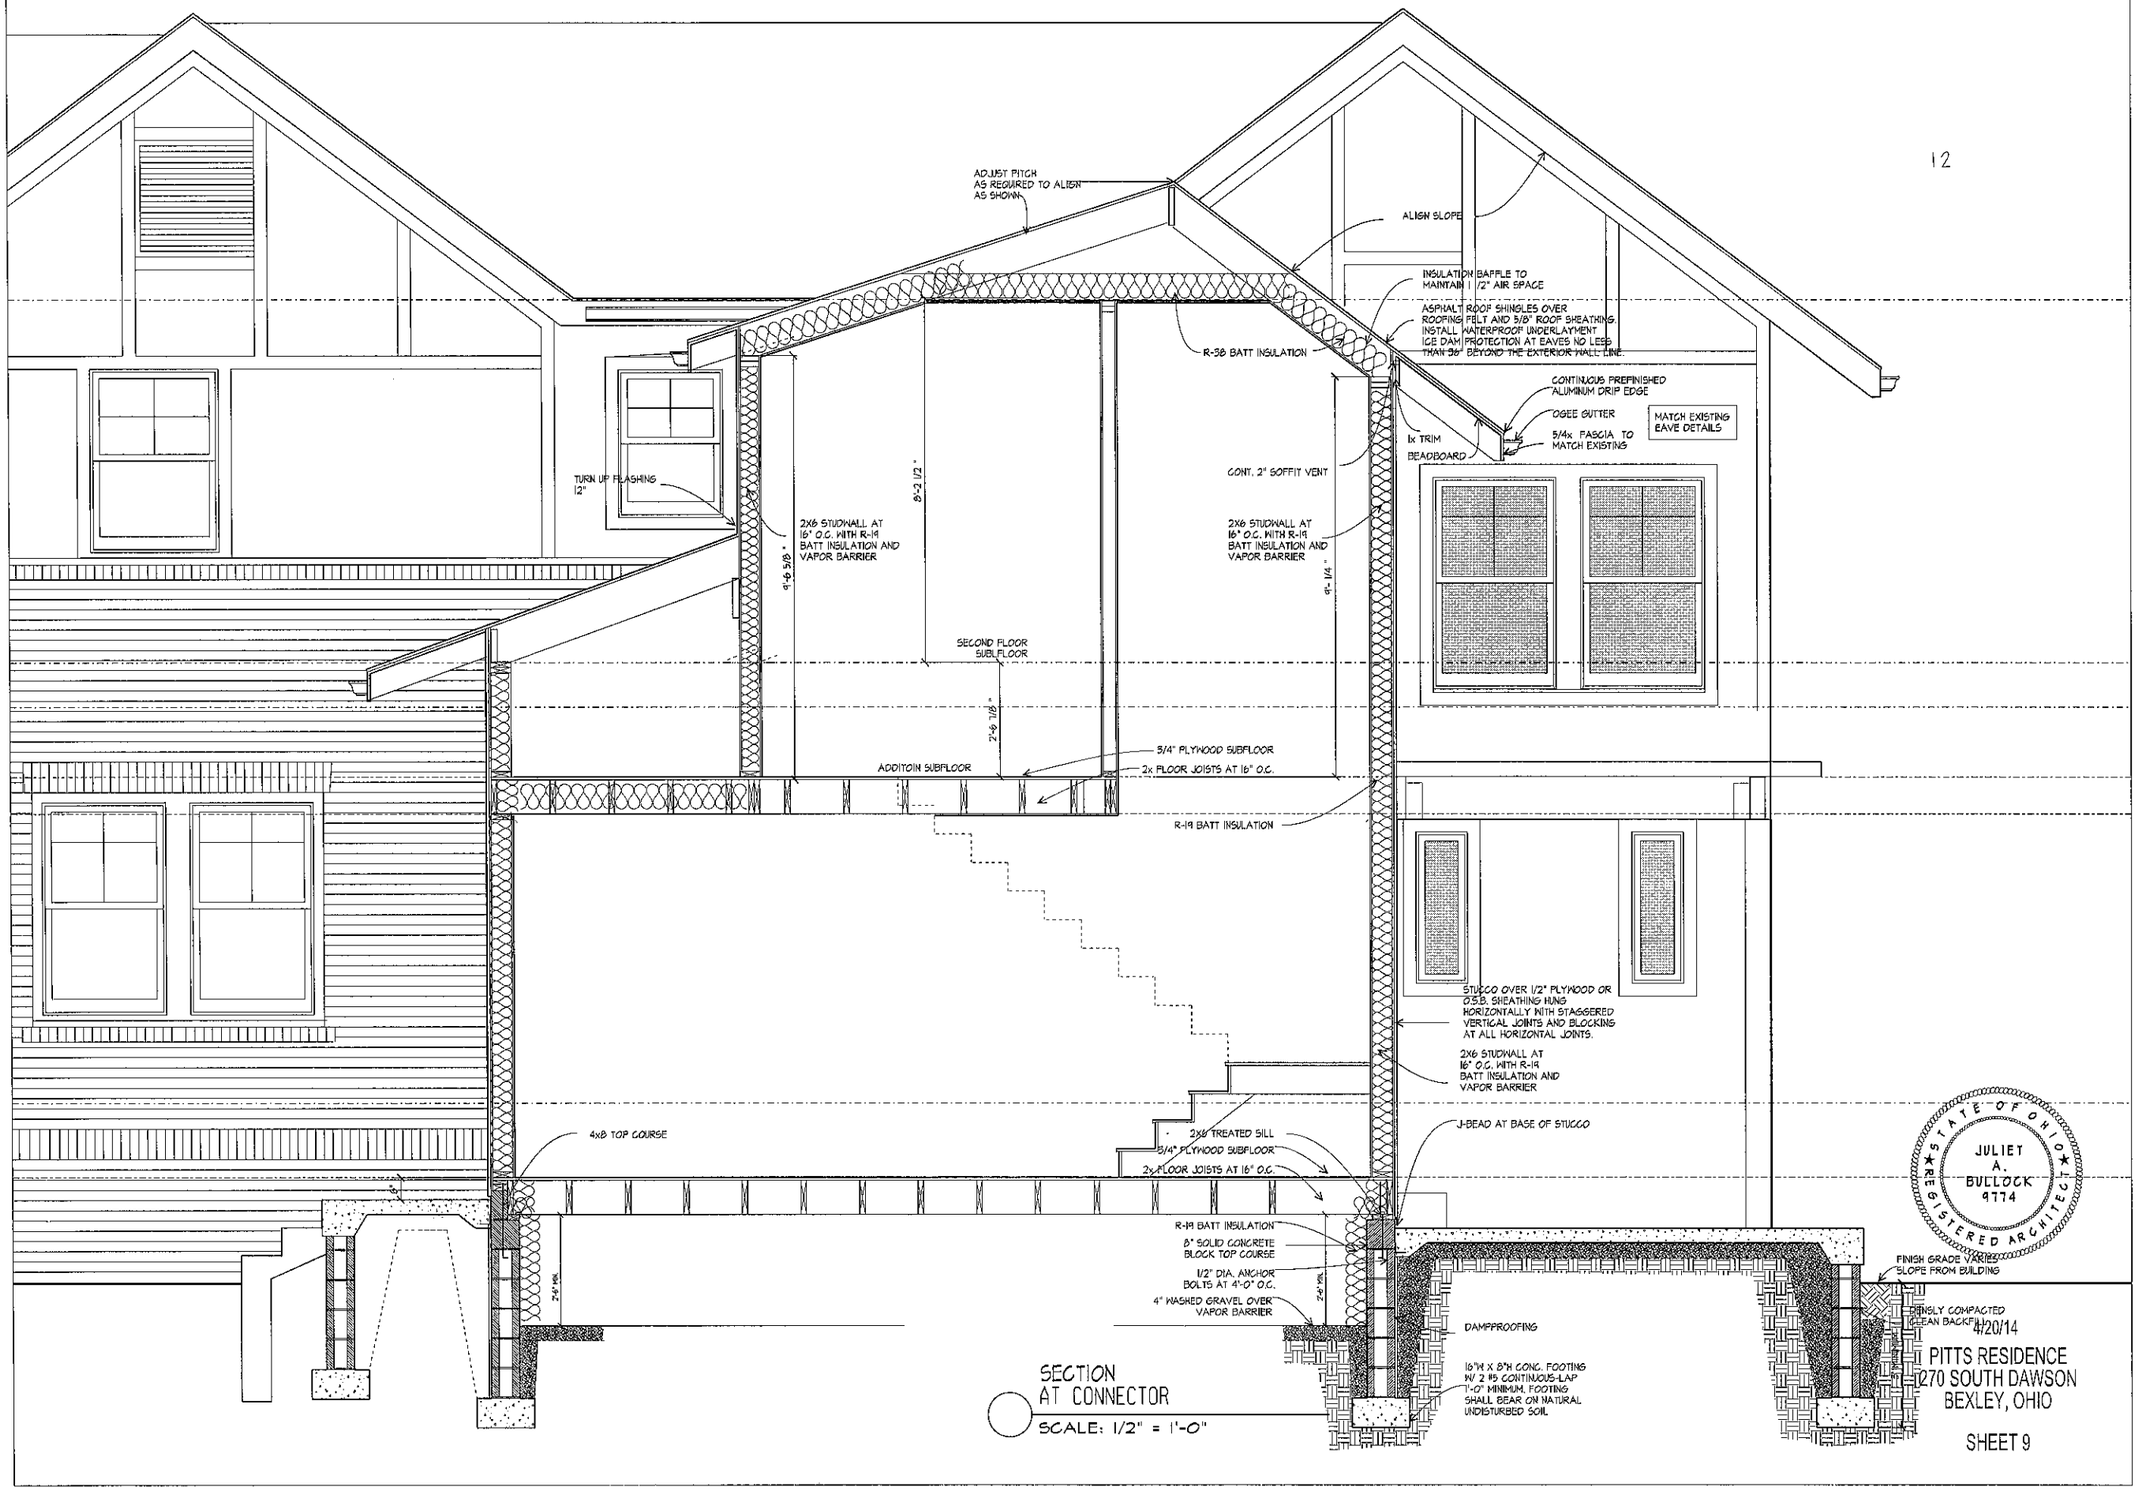

SECTION AT CONNECTOR
SCALE: 1/2" = 1'-0"

4/20/14

PITTS RESIDENCE
270 SOUTH DAWSON
BEXLEY, OHIO

SHEET 9

JULIET BULLOCK ARCHITECTS
1182 WYANDOTTE RD
COLUMBUS OH 43212
614-935-0944

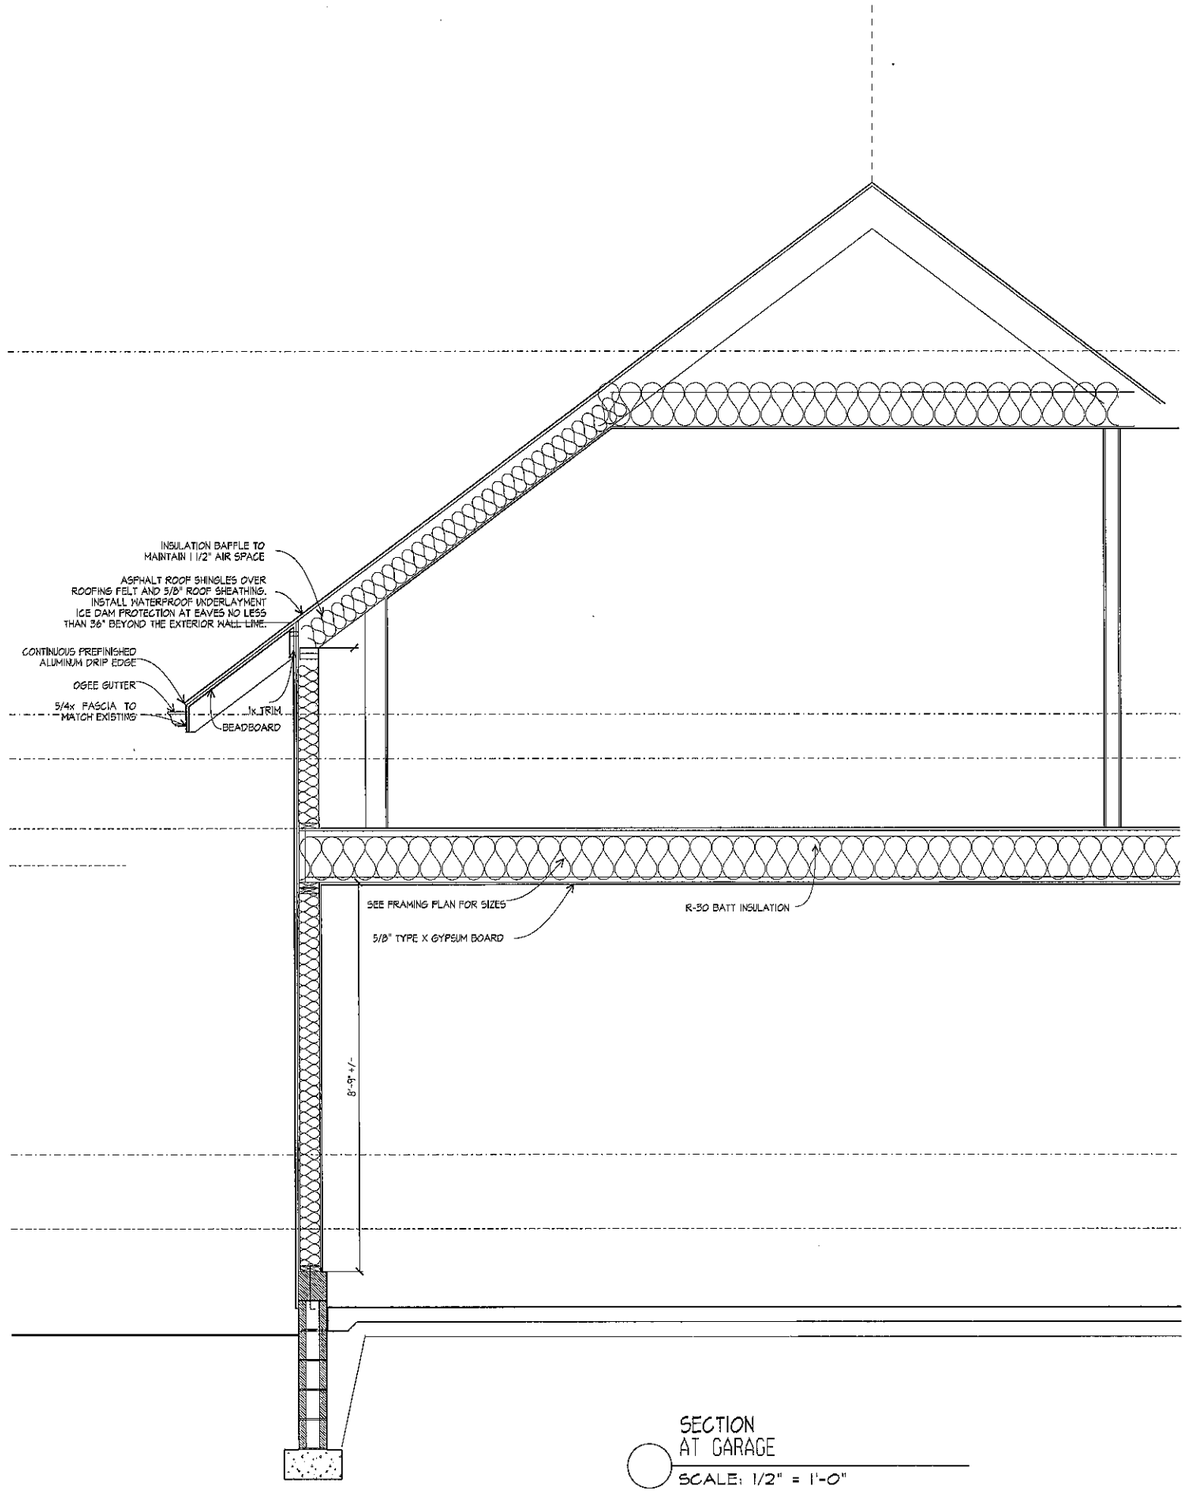

SECTION
AT GARAGE
SCALE: 1/2" = 1'-0"

STATE OF OHIO
JULIET A. BULLOCK
9774
REGISTERED ARCHITECT

4/20/14

PITTS RESIDENCE
270 SOUTH DAWSON
BEXLEY, OHIO

SHEET 10