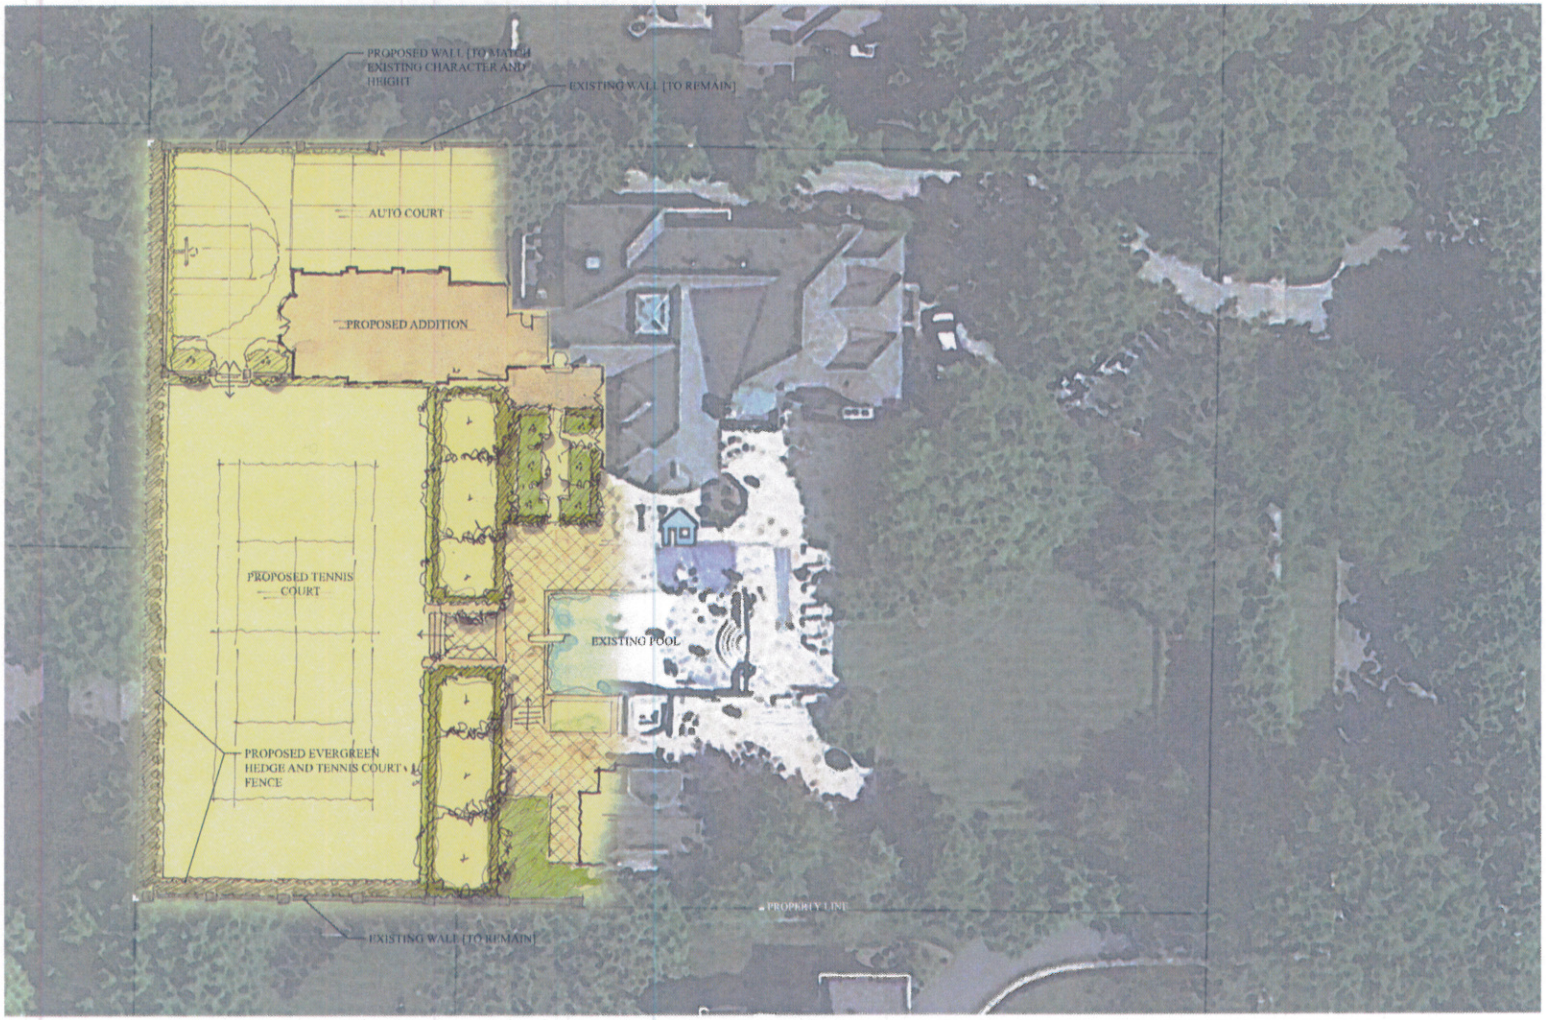

PROPOSED SITE IMPROVEMENTS

Scale 1"=20'

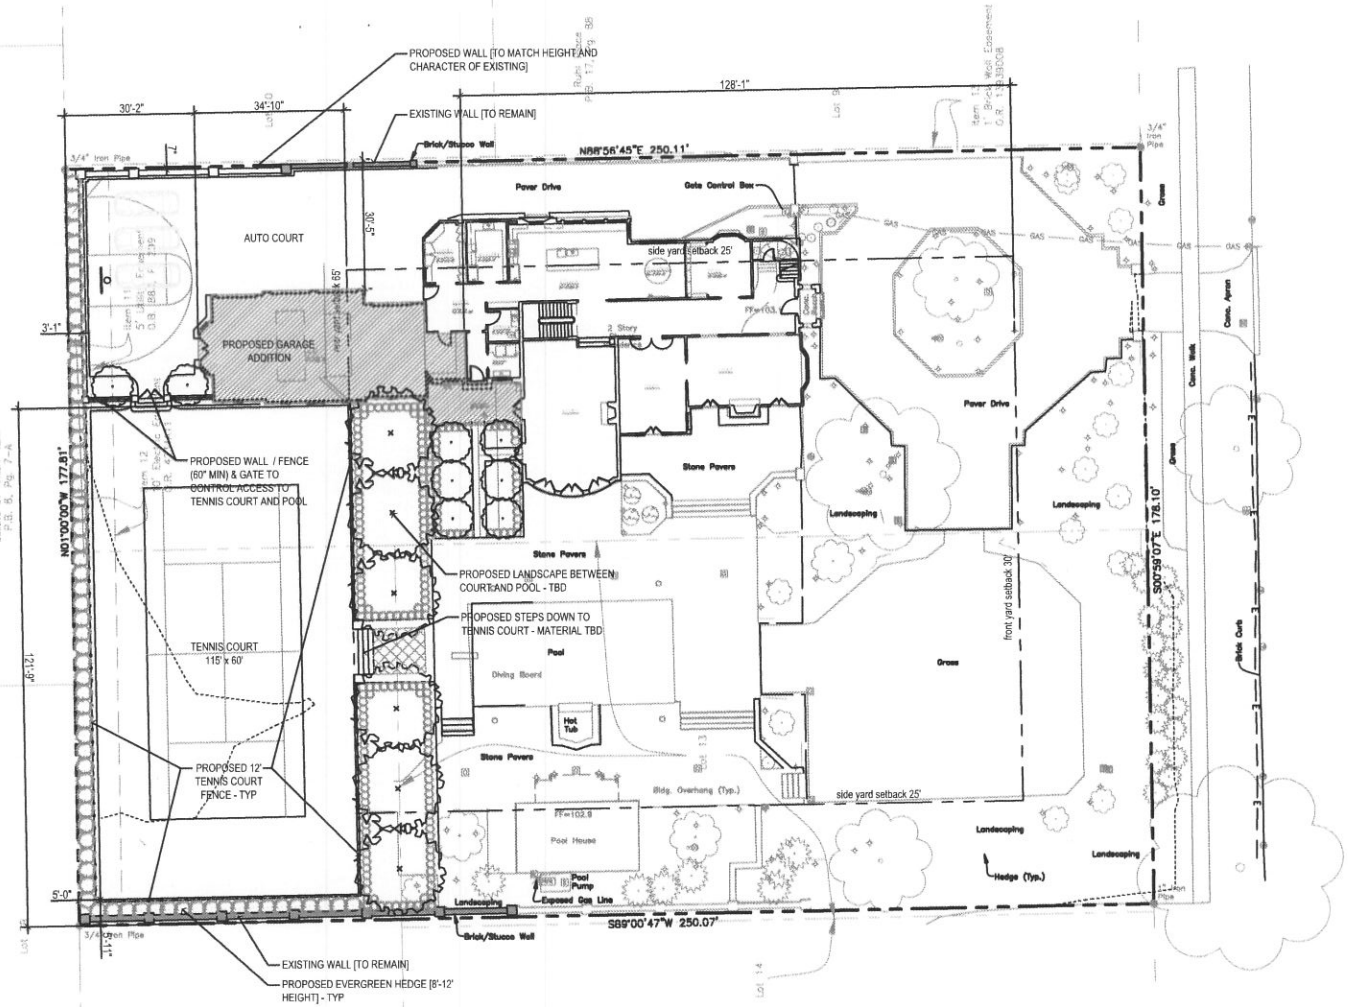

SITE PLAN – PROPOSED
1"=20'-0"