3/2 NORTH ELEVATION

1/4" = 1'-0"

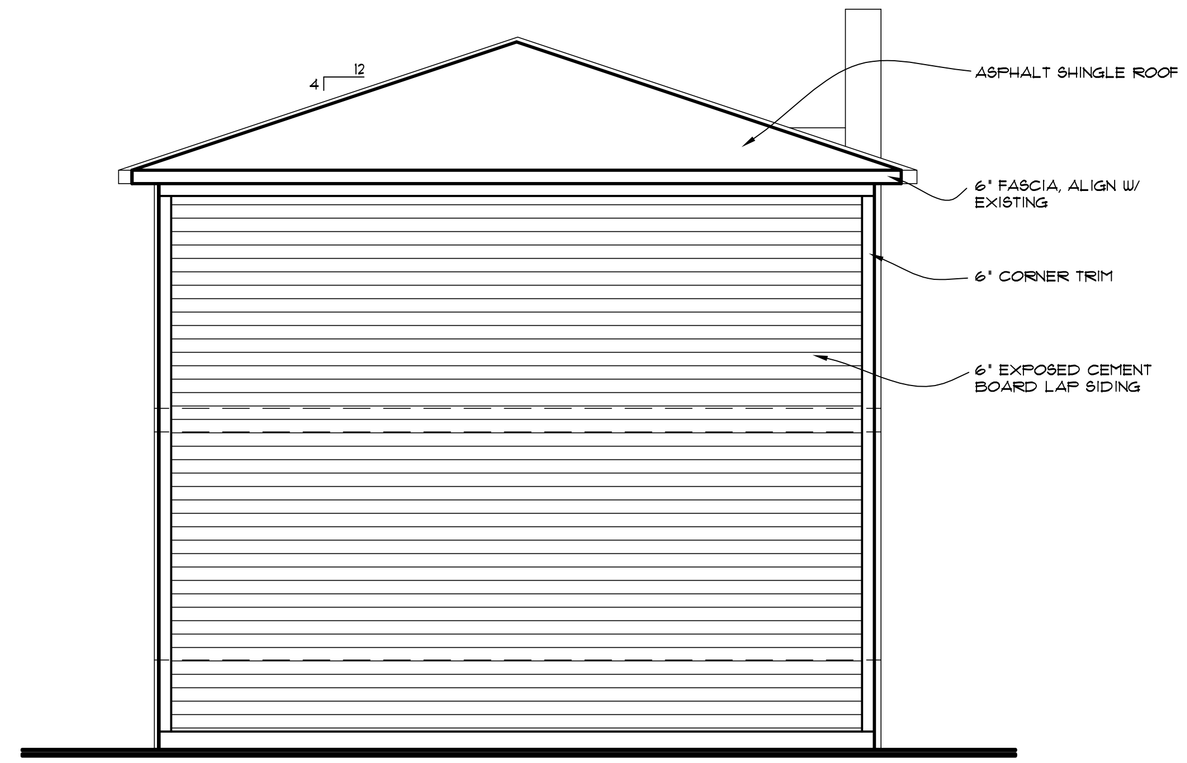


2/2 WEST ELEVATION

1/4" = 1'-0"

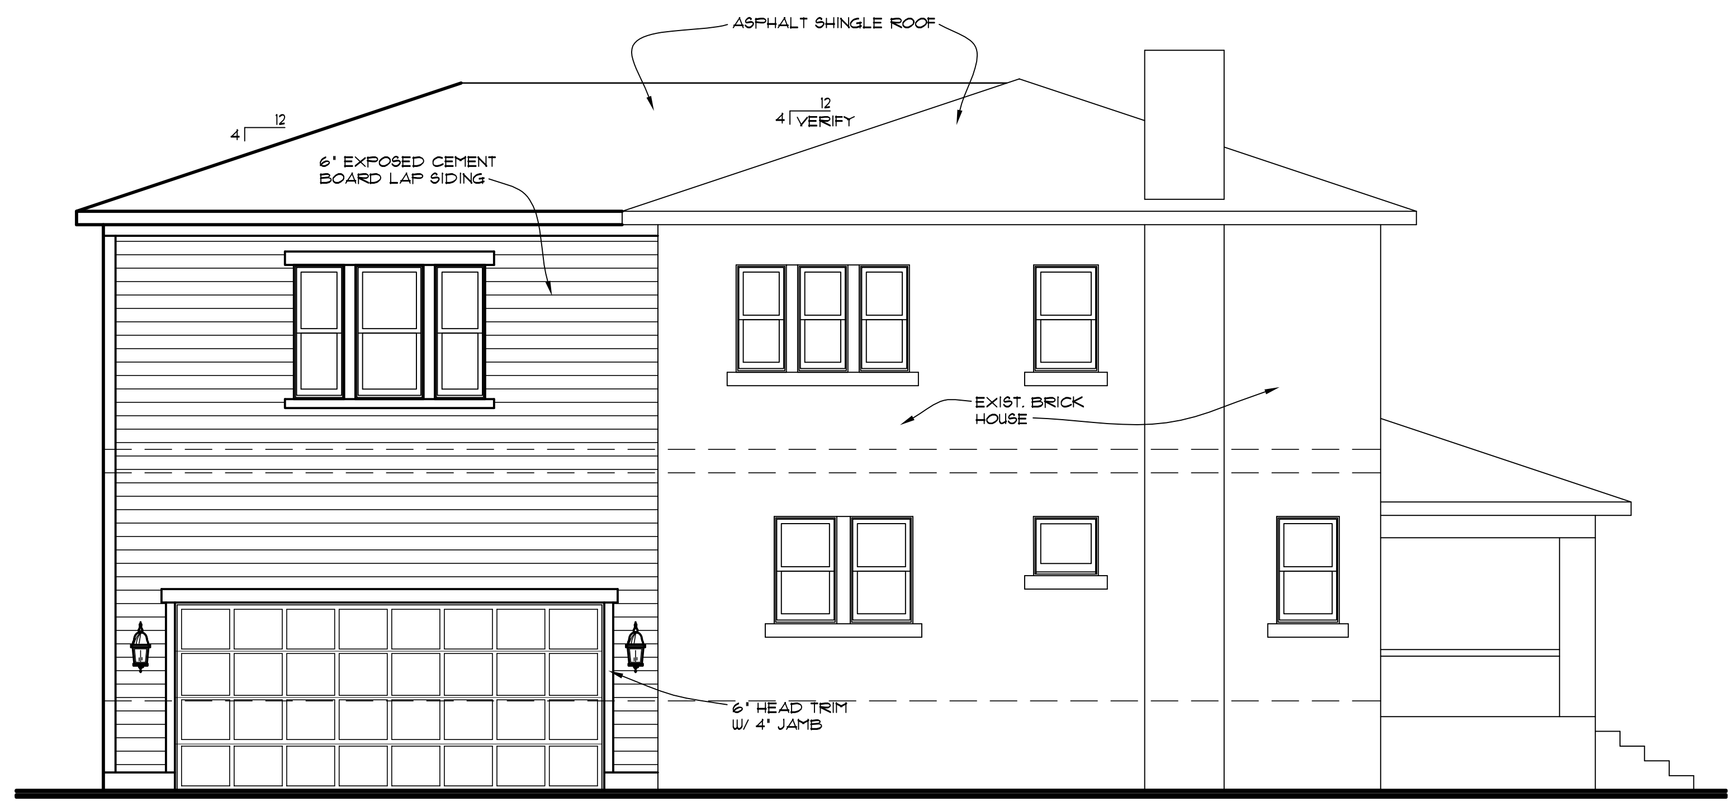


1/2 SOUTH ELEVATION

1/4" = 1'-0"

CLARKE ARCHITECTS, INC.

2433 Shillingham Ct.
Powell, Ohio 43065-9595
Office: 614-791-1200
Mobile: 614-271-8420
jclarke@clarkearchitects.com

These Drawings and Specifications prepared by Clarke Architects Inc. are instruments of service for use solely with respect to this Project and, unless otherwise provided, Clarke Architects Inc. shall be deemed the author of these documents and shall retain all common law, statutory and other reserved rights, including the copyright. The Architect's Drawings, Specifications or other documents shall not be used by the Owner or others on other projects, for additions to this Project or for completion of this Project by others. No modifications or changes to the drawings shall not be permitted.

DATE: DECEMBER 22, 2014

REVISION DATES: DECEMBER 23, 2014

PROJECT:

**SPEC HOUSE**

99 BULLITT PARK PLACE
BEXLEY, OHIO 43209

PROJECT NUMBER: CA1201445

SHEET TITLE:

**ELEVATIONS**

SHEET NUMBER: 2