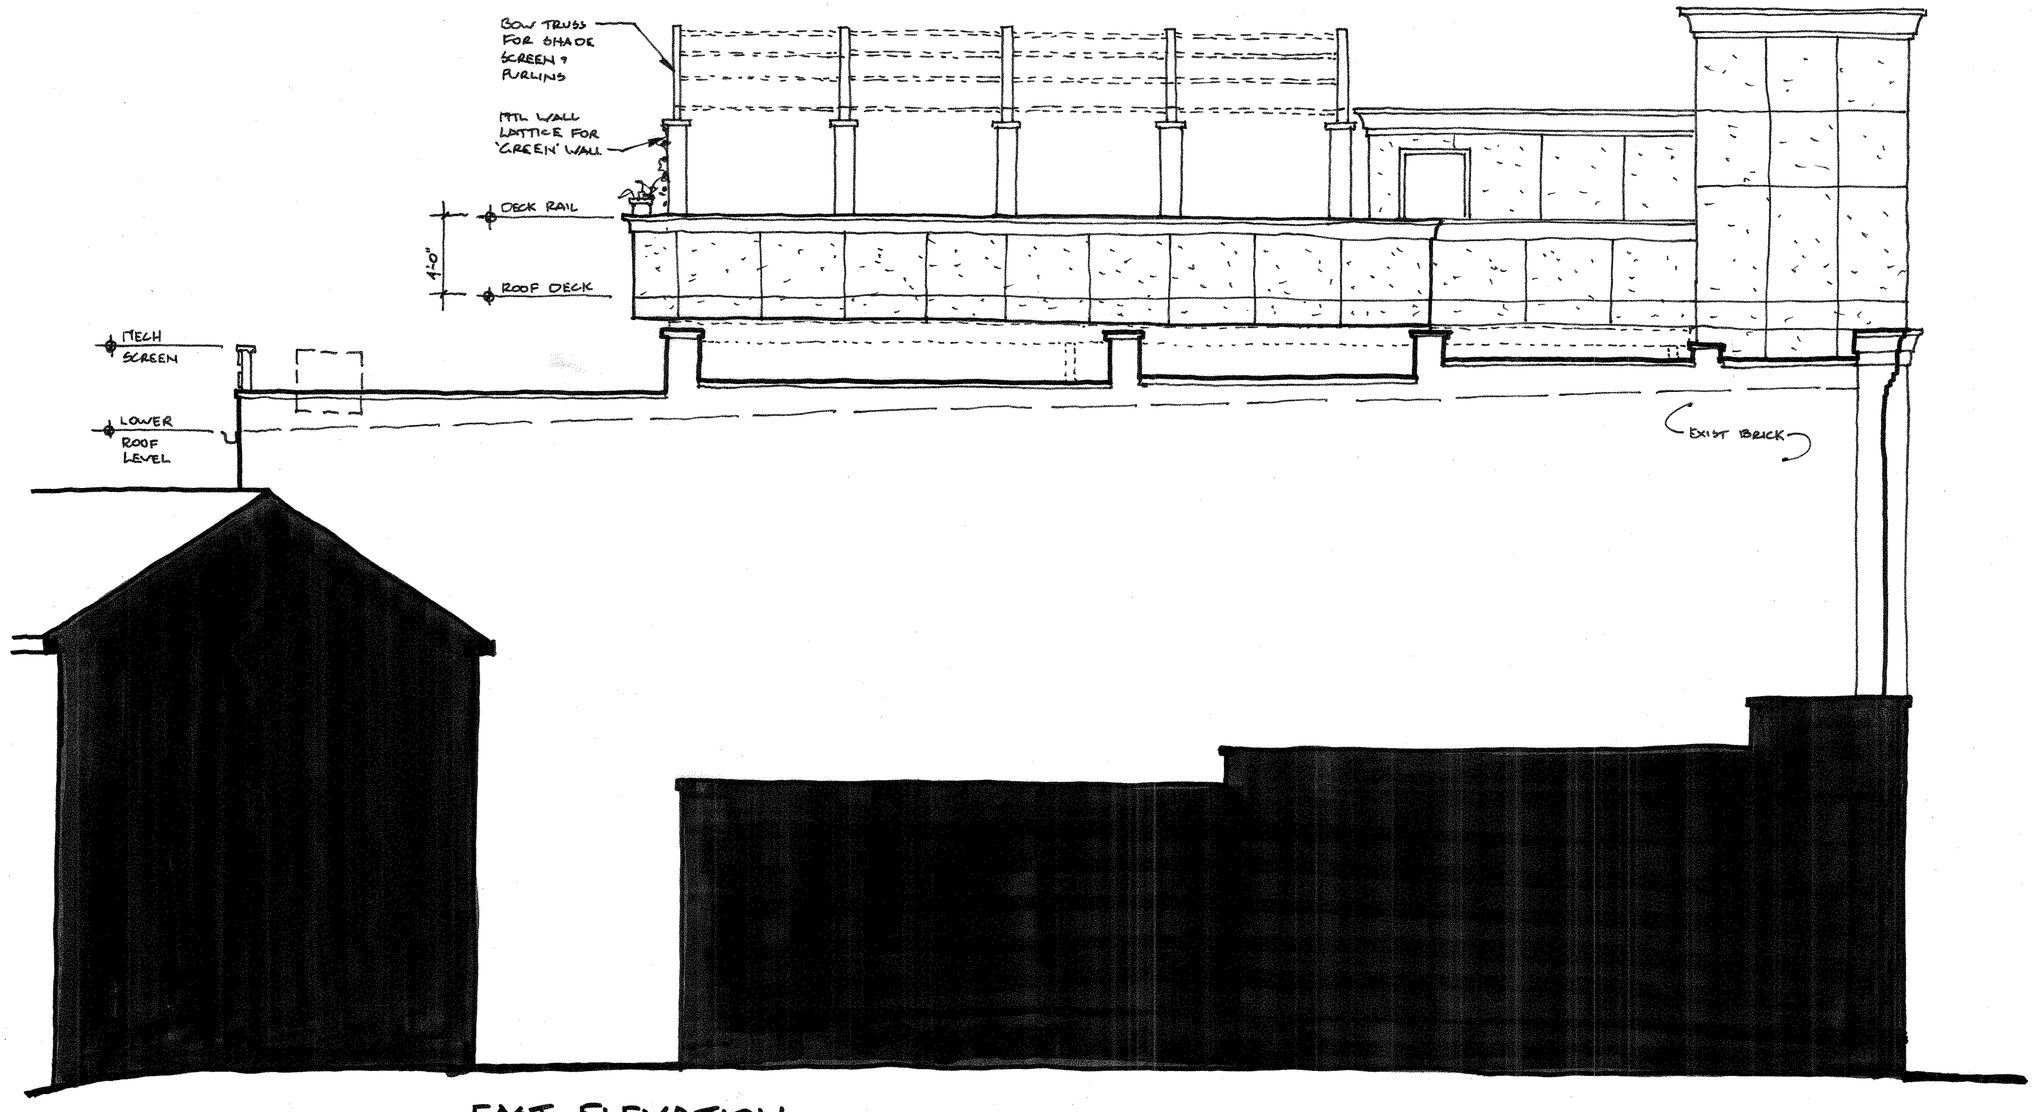

EAST ELEVATION

SCALE: 1/4" = 1'-0"
BEYLEY PREMIER
RGF 10 JULY 2015