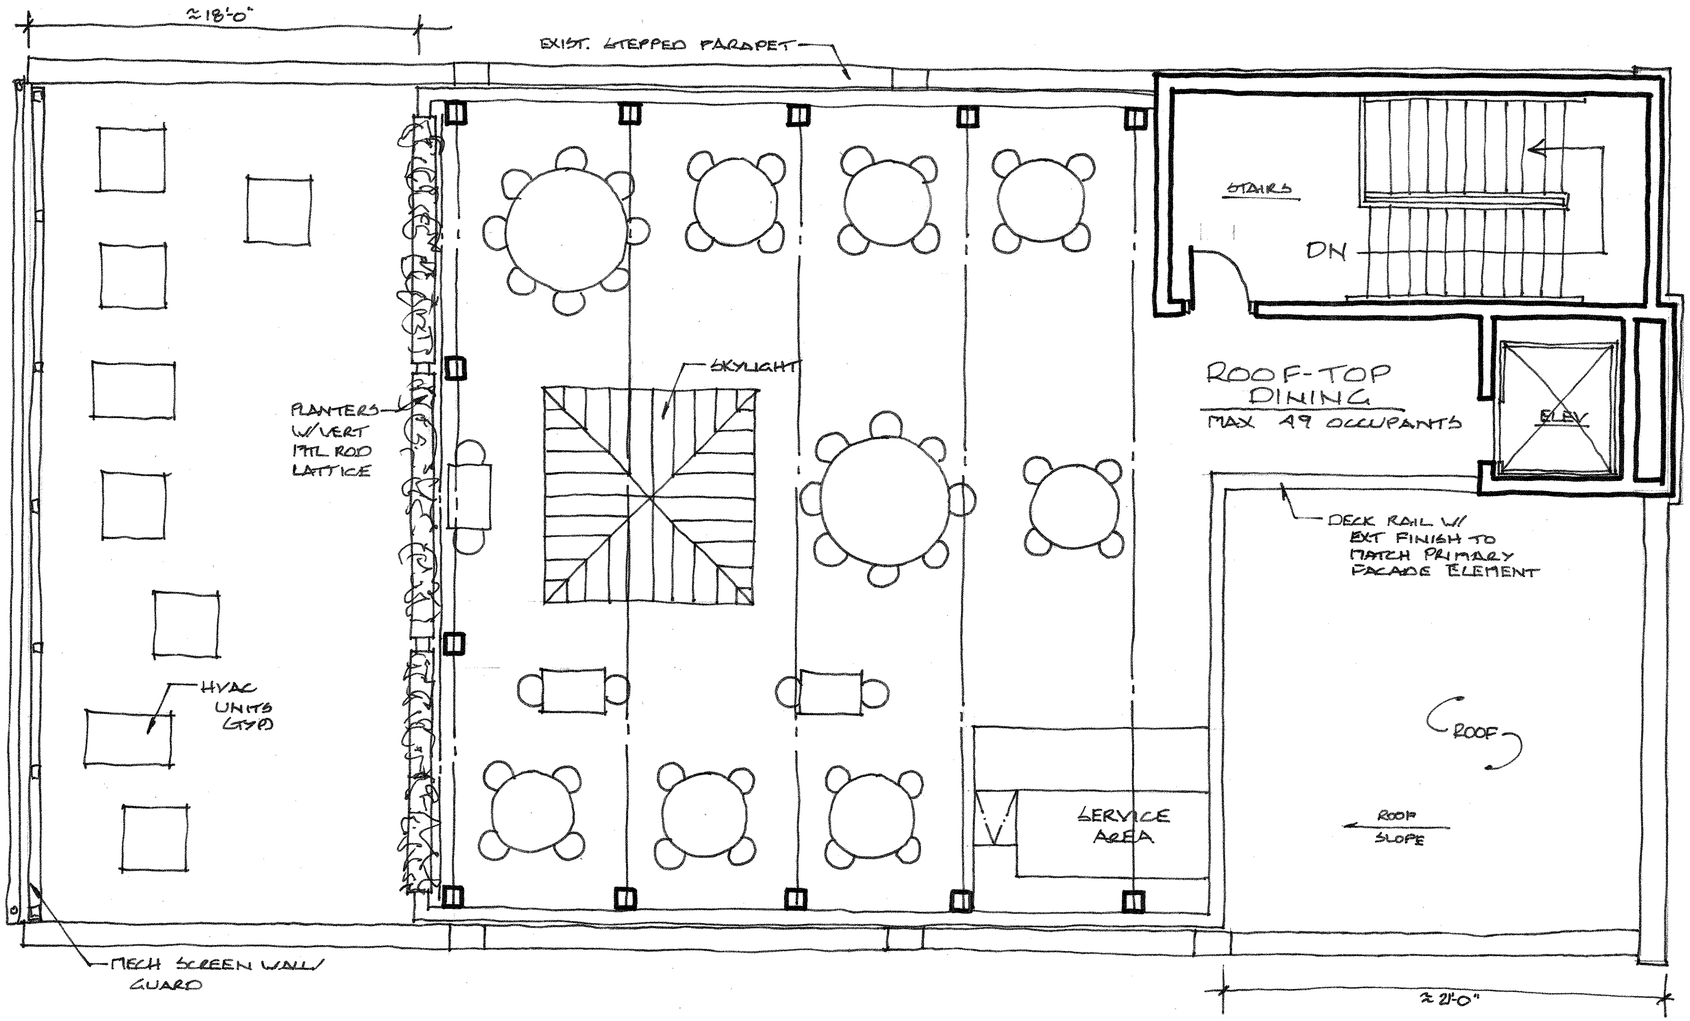

ROOF DECK PLAN

N

SCALE: 1/4" = 1'-0"
BEXLEY PREMIER
RBF 10 JULY 2015