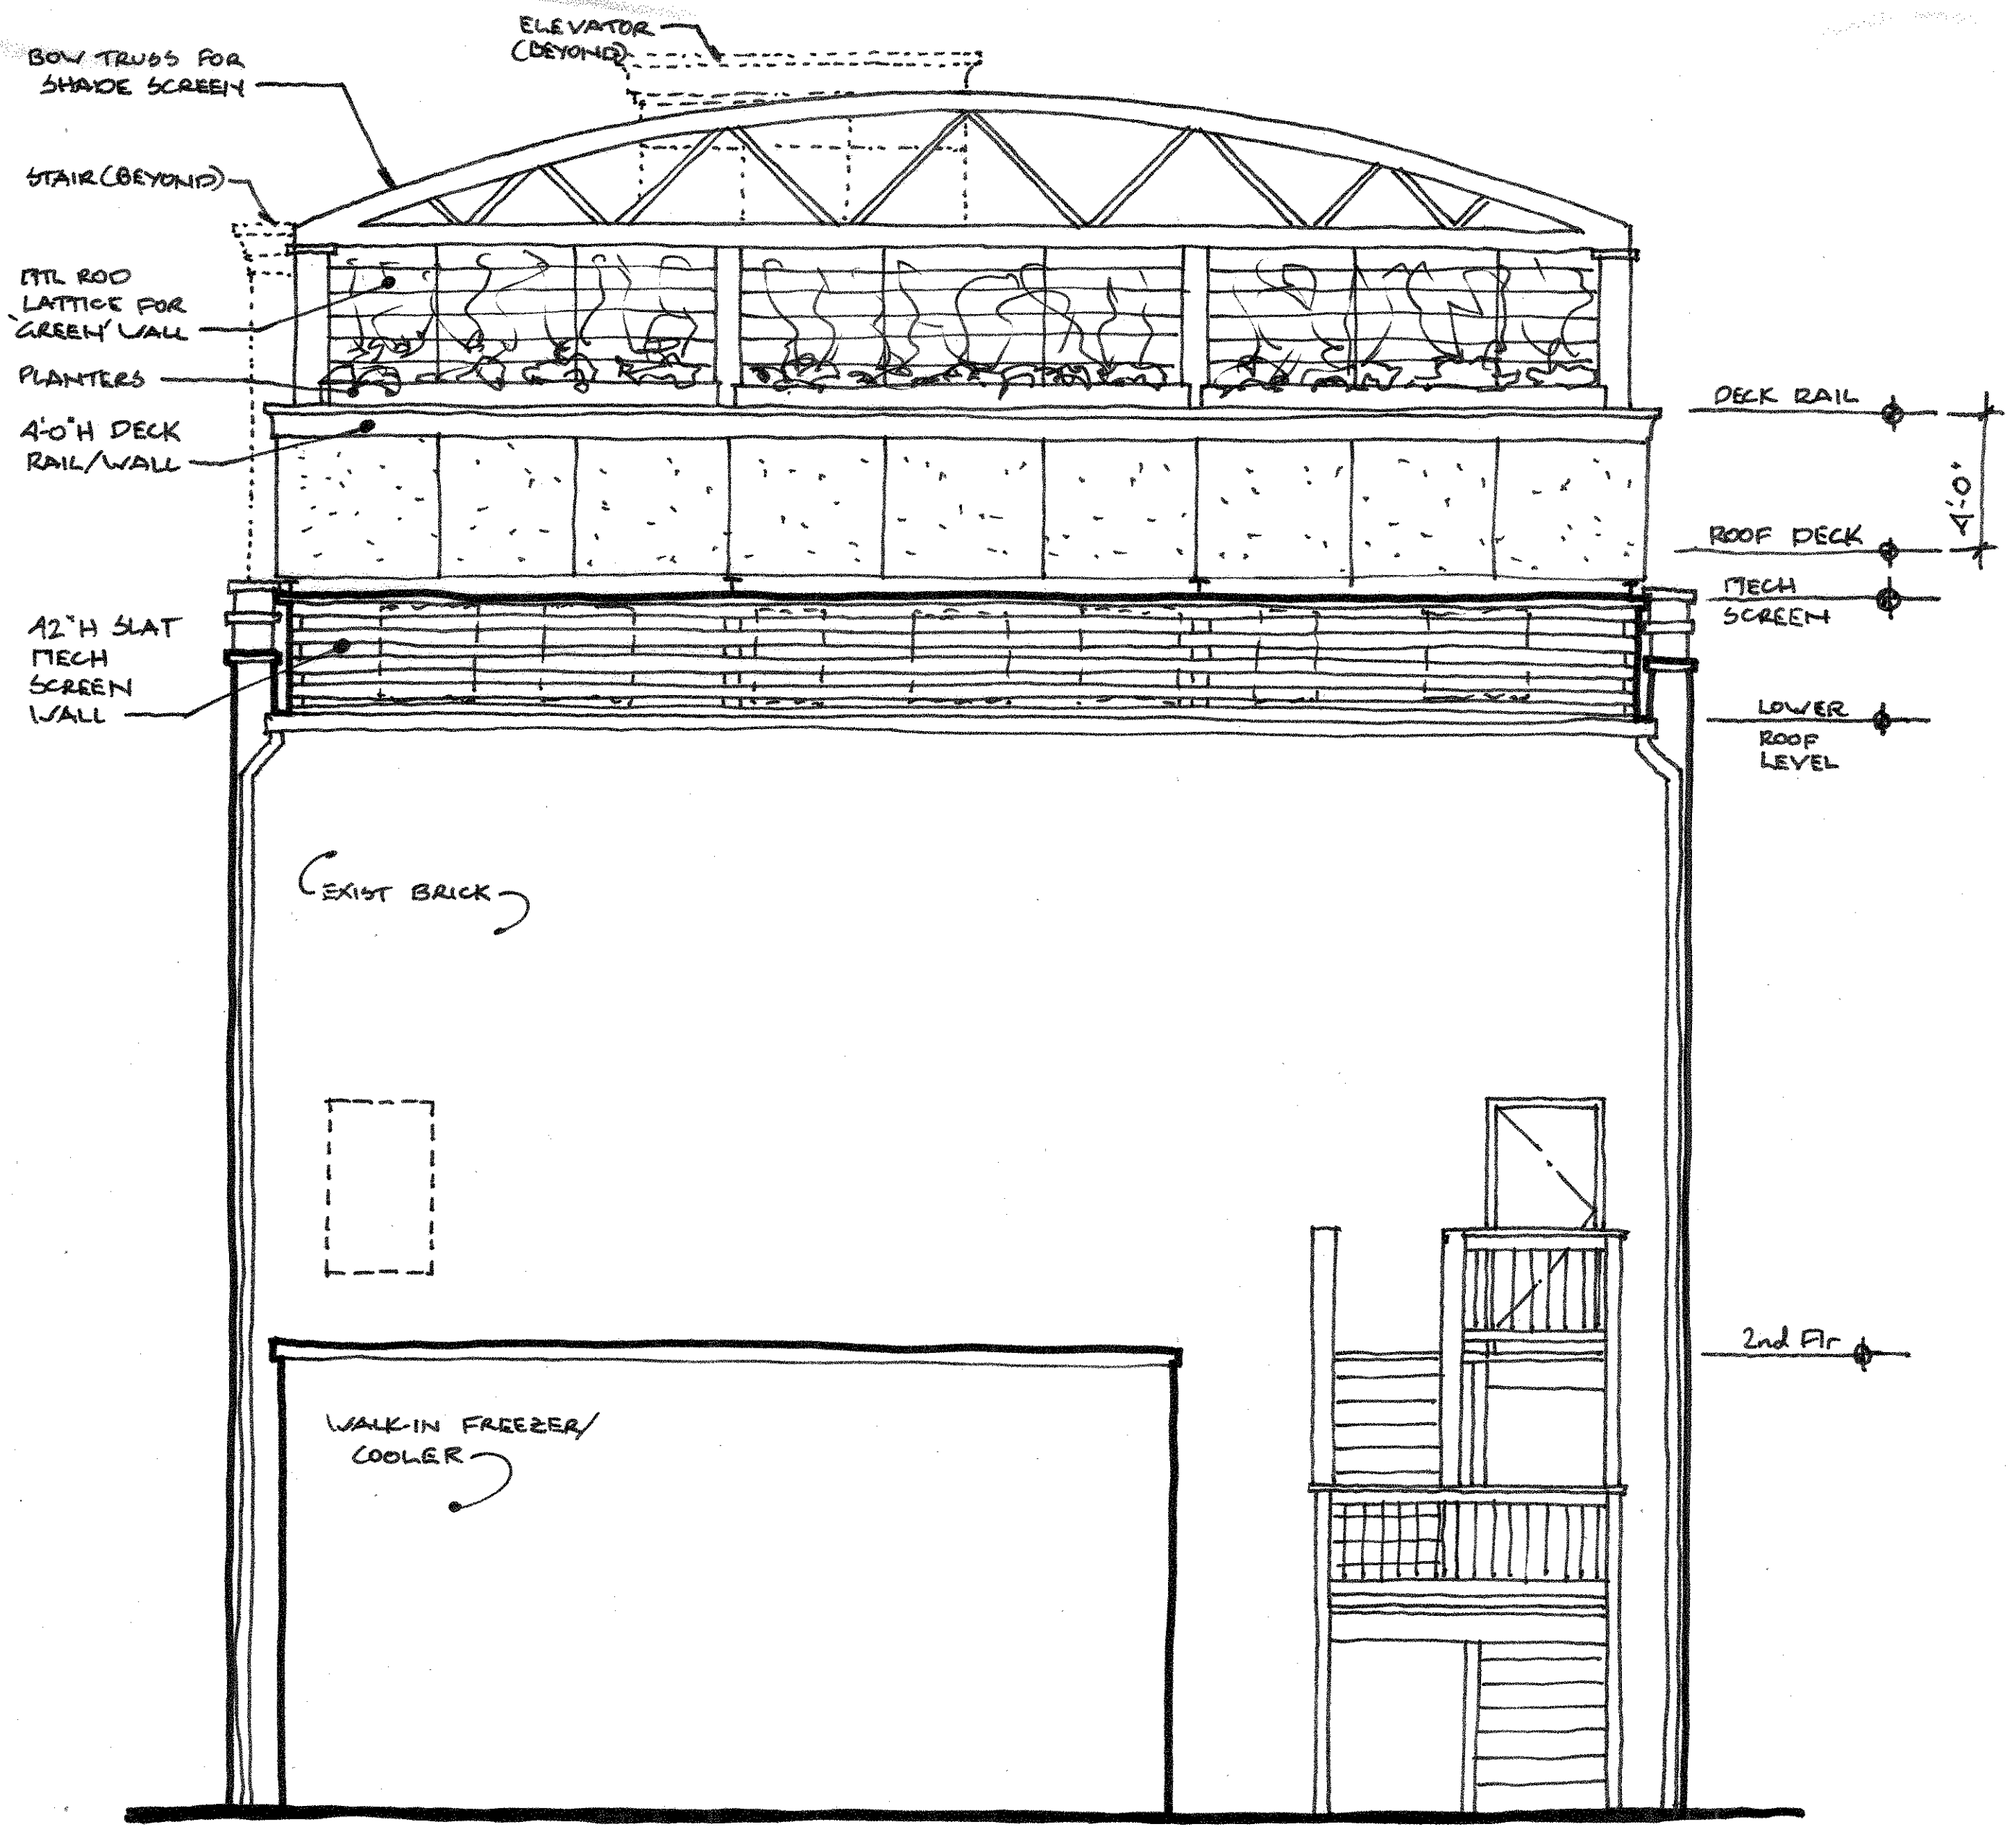

SOUTH ELEVATION

SCALE: 1/4" = 1'-0"
BEXLEY PREMIER
RDF 10 JULY 2015