1 **FRONT ELEVATION : NORTH**

SCALE: 3/16" = 1'-0"

JMAC
ARCHITECTS & PL
1250 Chambers Road,
Columbus, Ohio 43212
Phone: (614) 487-80
Fax: (614) 487-

STATE OF OHIO ★ REGISTERED ARCHITECT ★
JOHN M. MCKAY
7063

RESTAURANT

Y, OHIO

(Kathy's Copy)

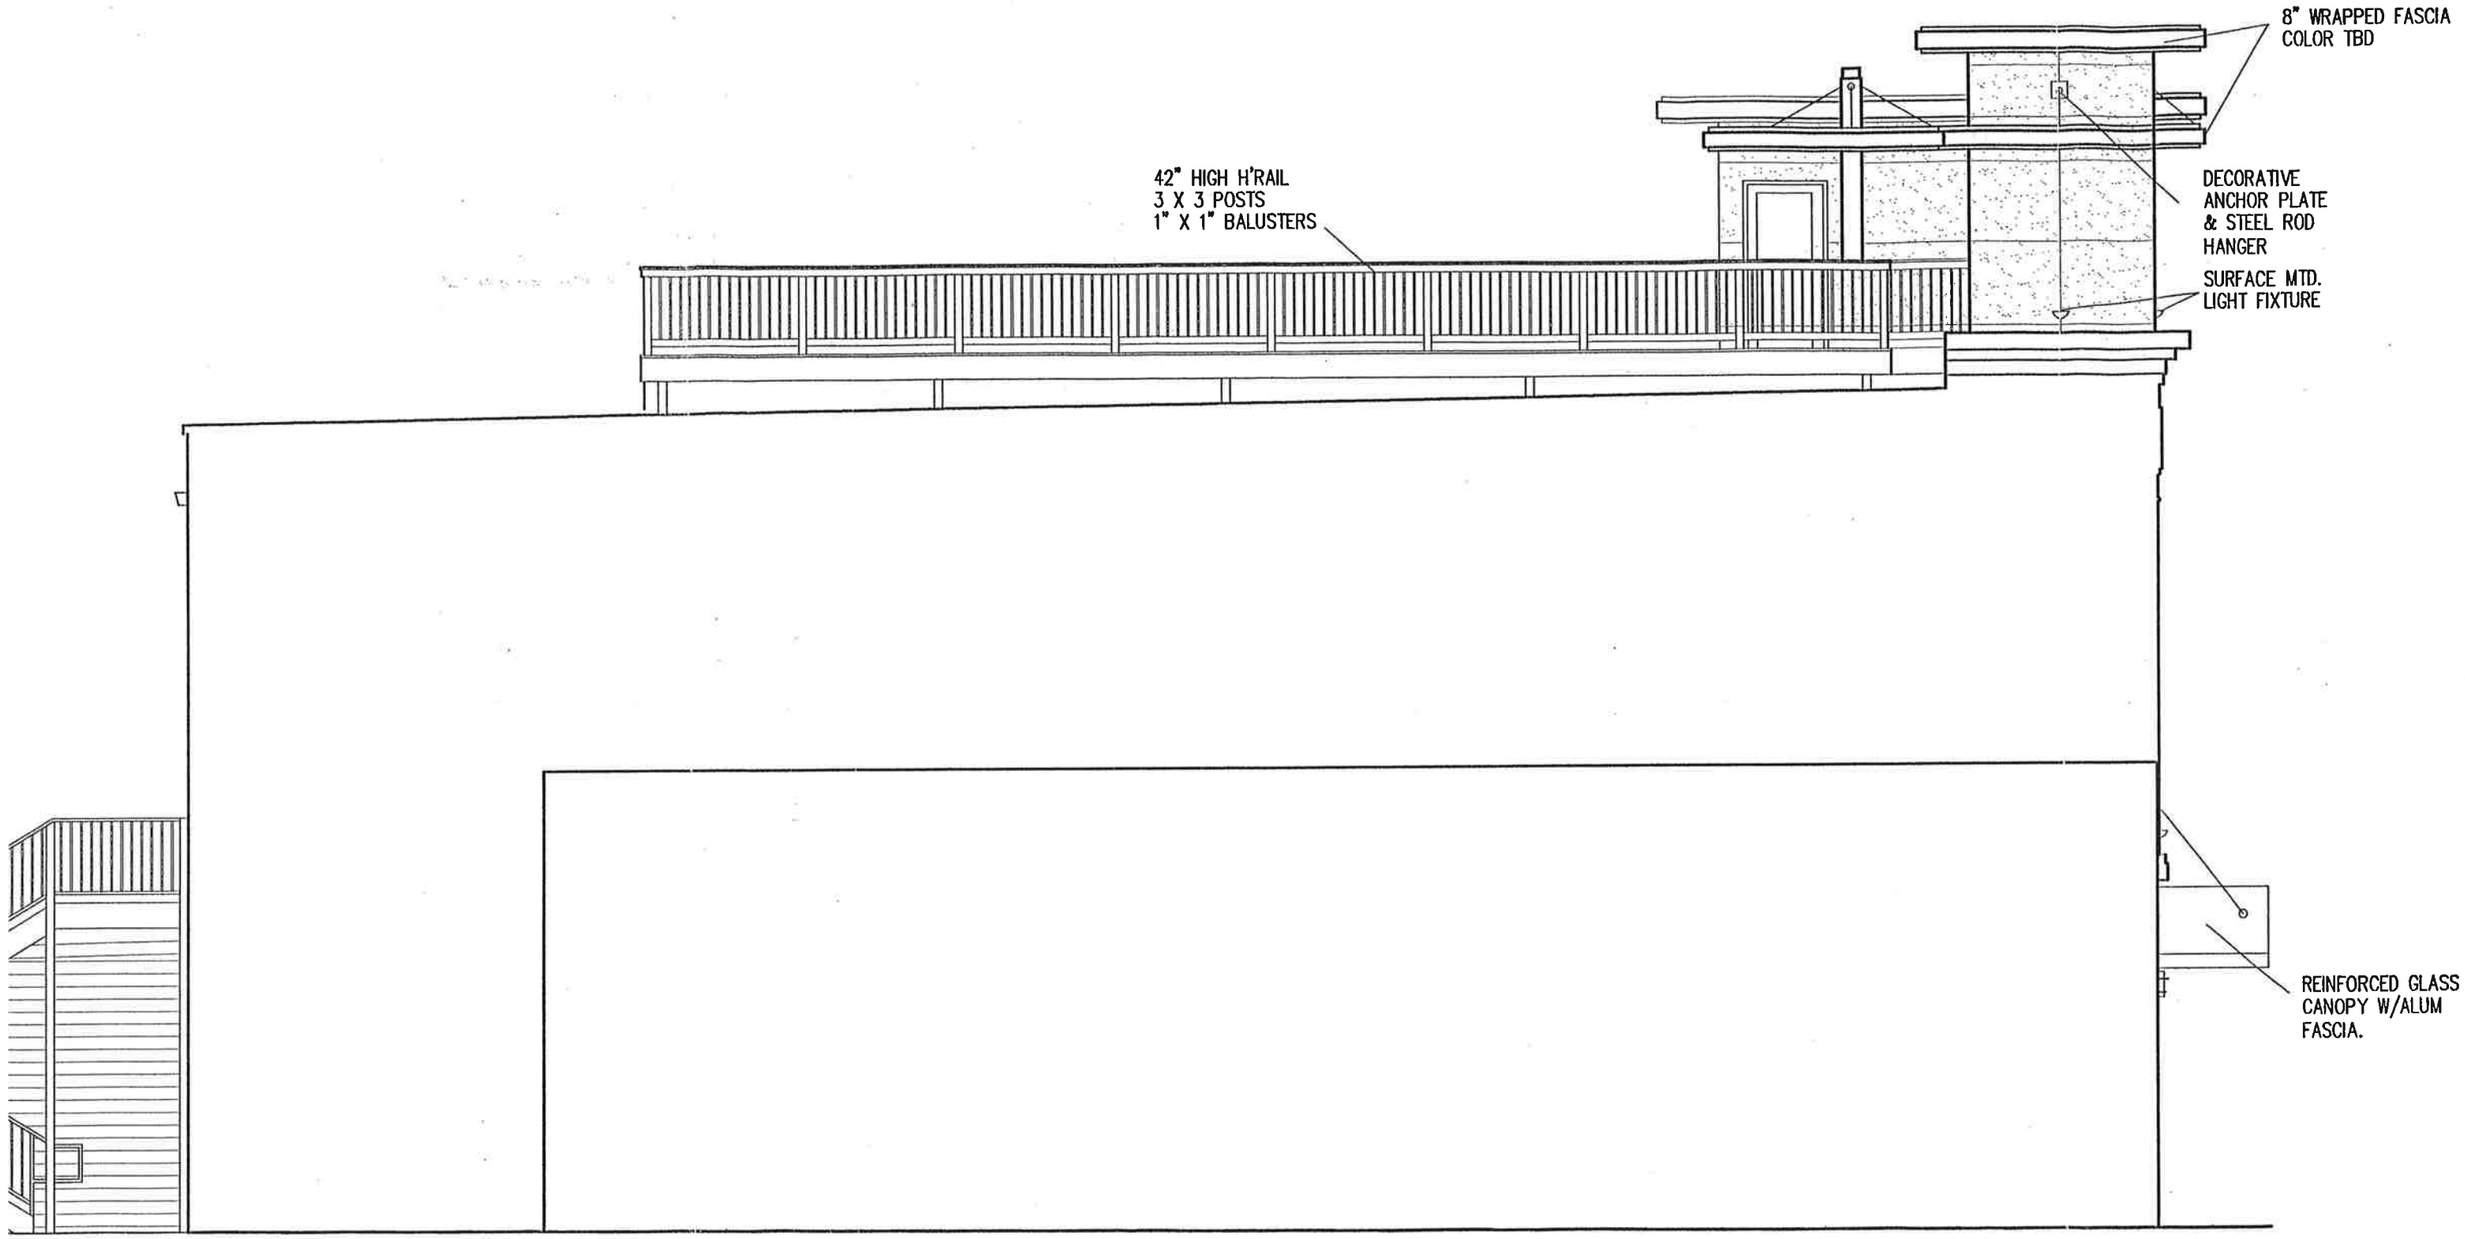

SIDE ELEVATION: EAST

SCALE: 3/16" = 1'-0"

RDER-BEXLEY.DWG

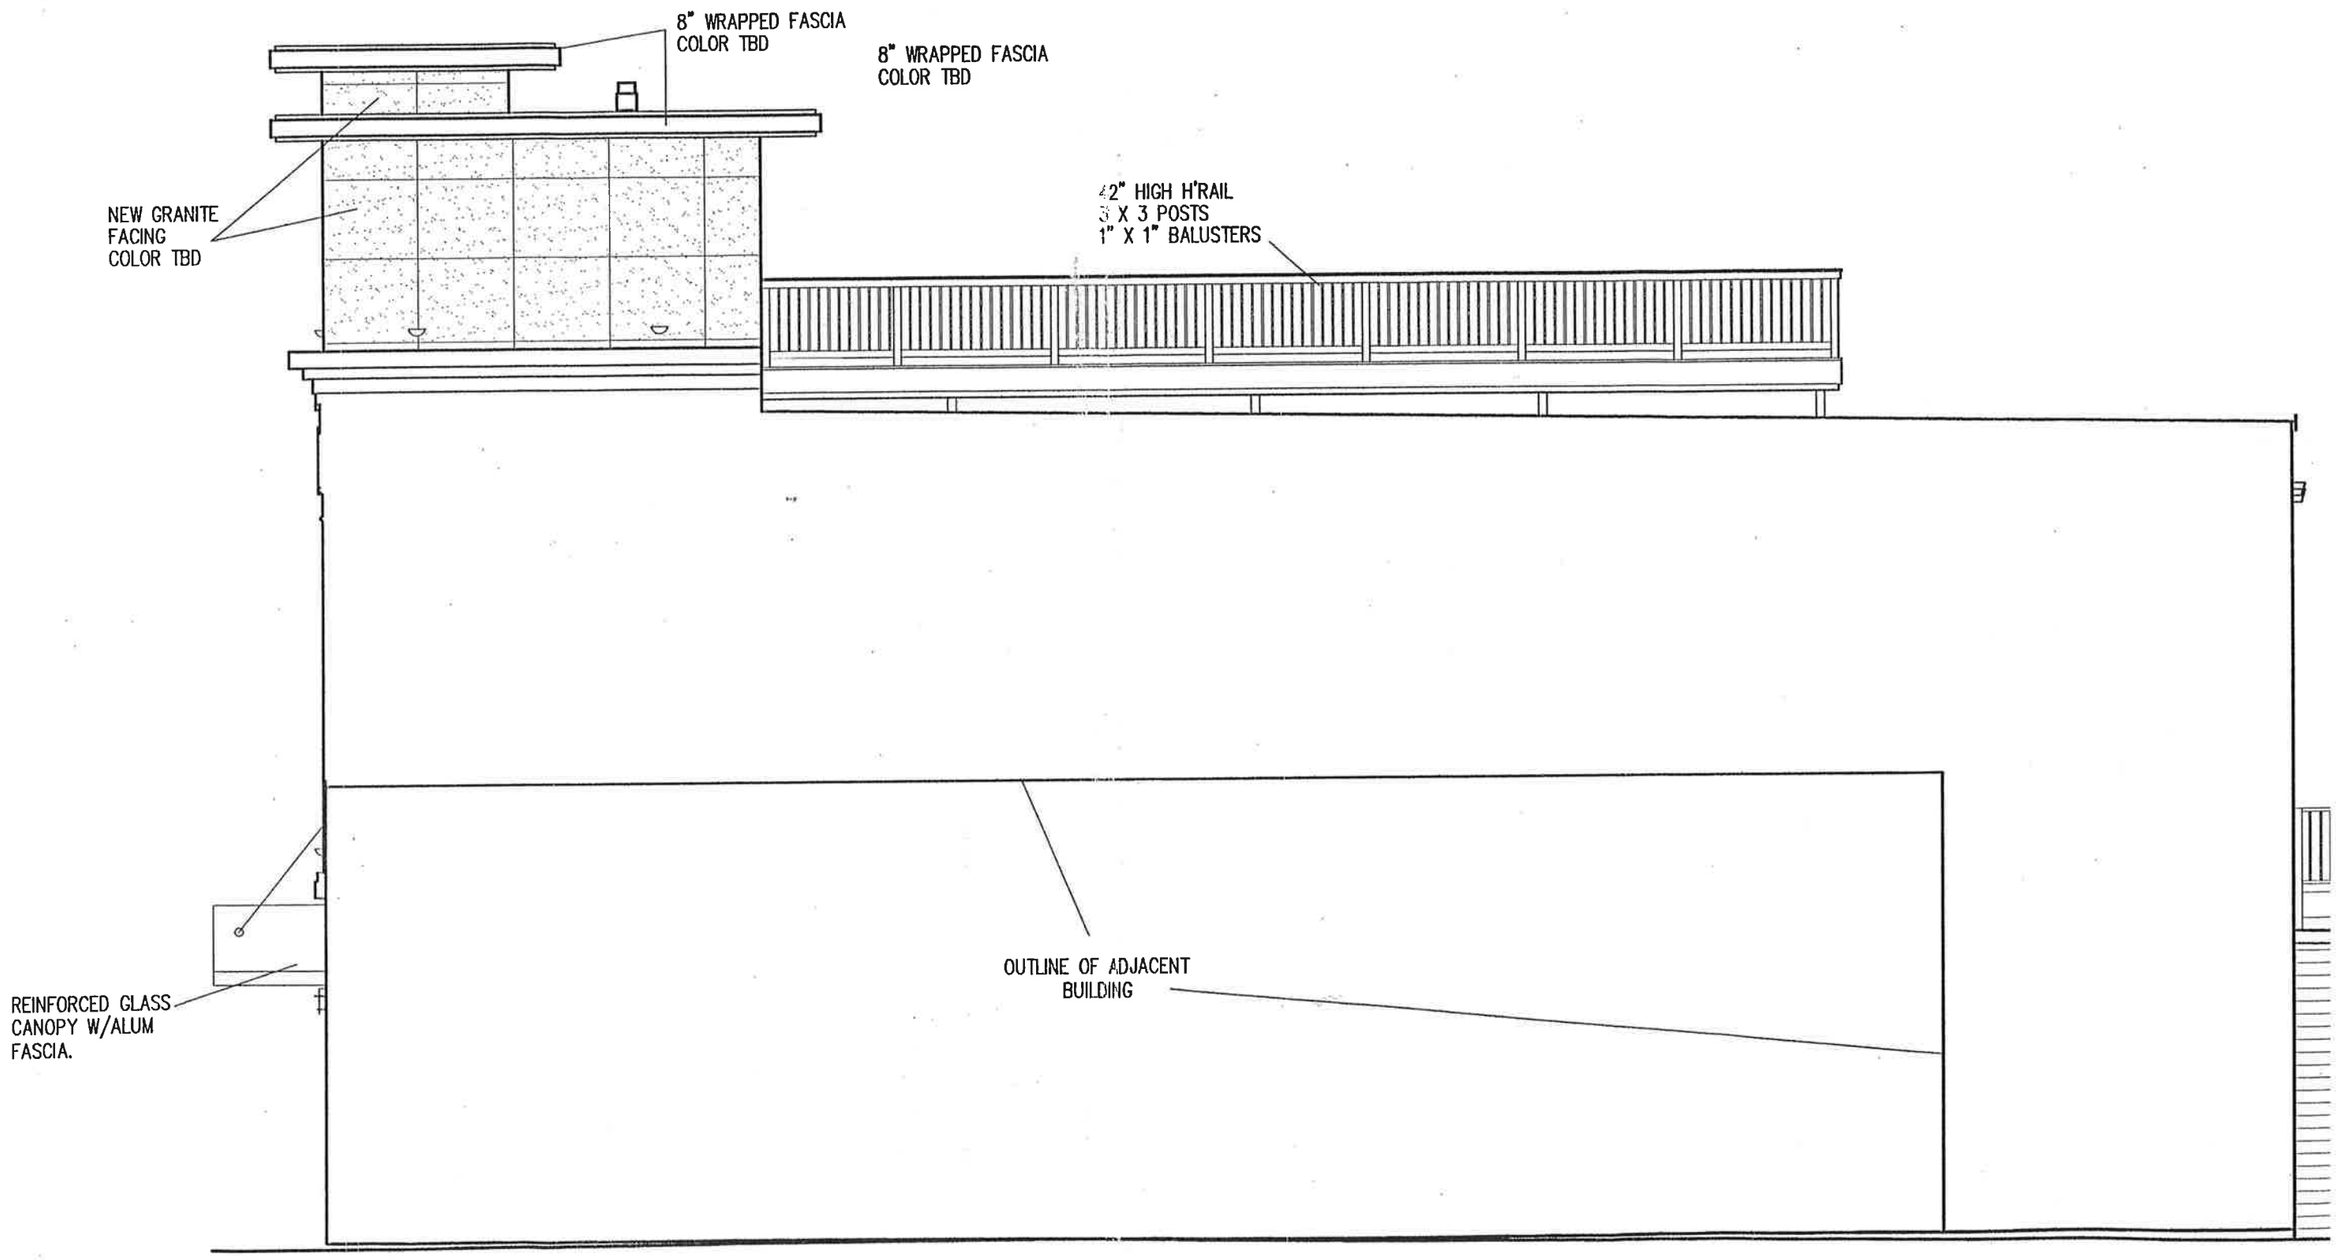

2 SIDE ELEVATION: WEST

SCALE: 3/16" = 1'-0"

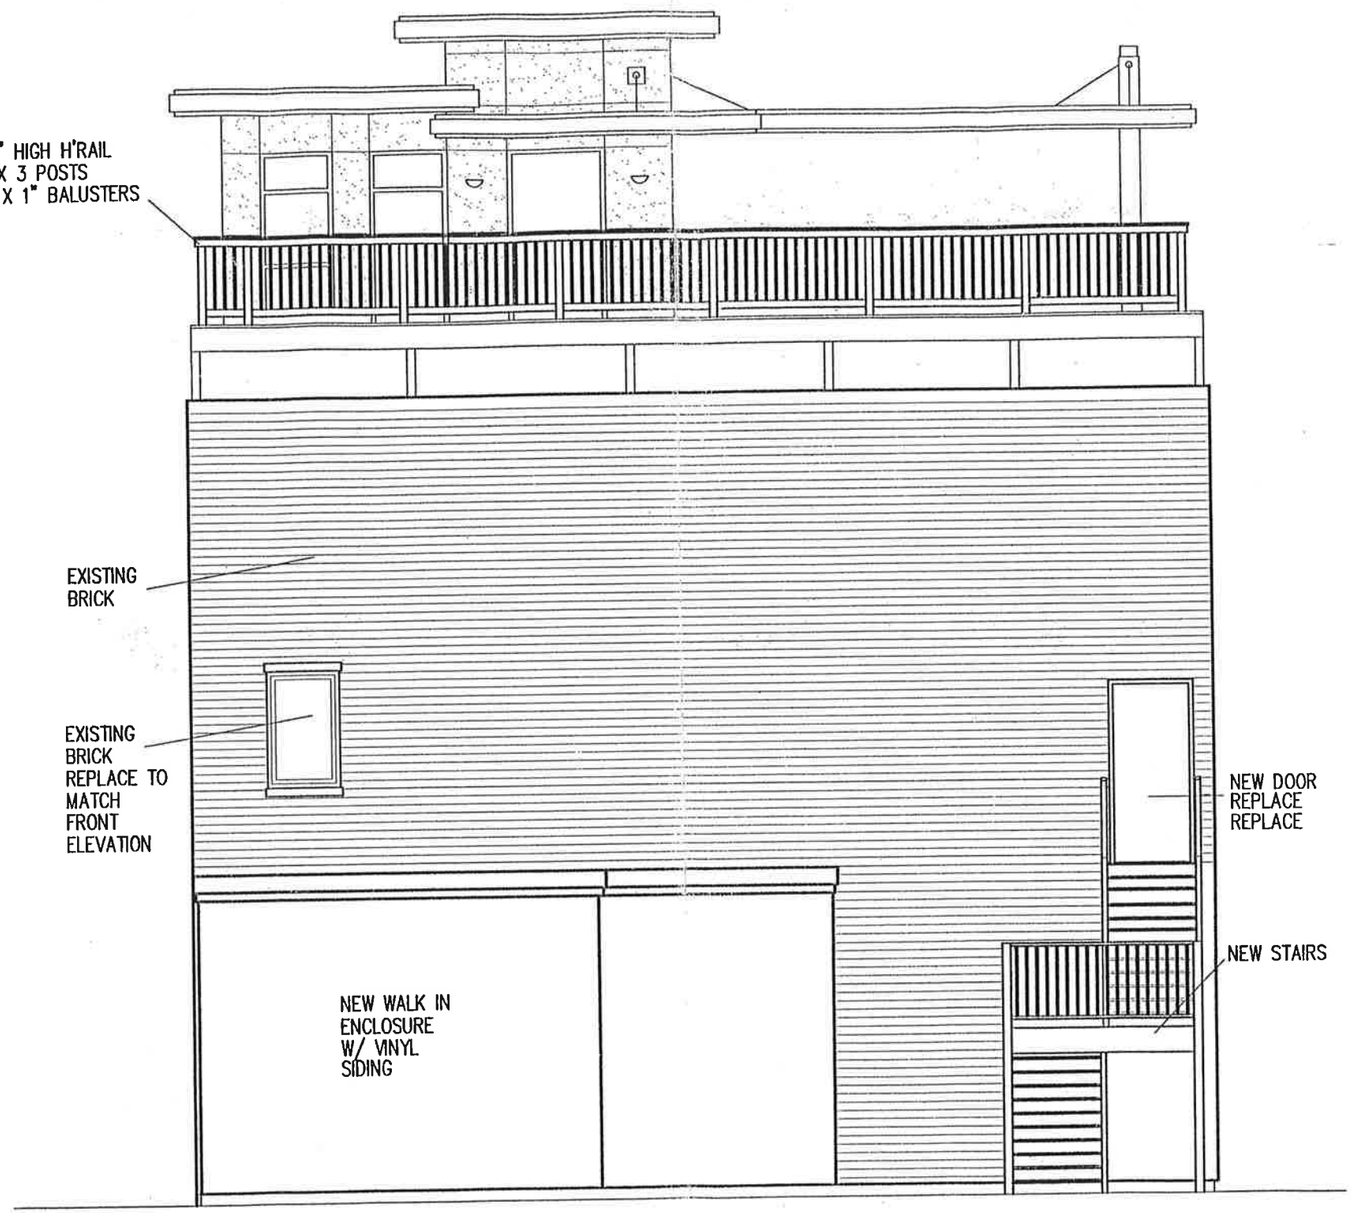

4 **REAR ELEVATION: SOUTH**

SCALE: 3/16" = 1'-0"

PROPOSED F

BEXLEY, (

JOB NO:

DATE:

REVISIONS:

© 2013 JMAC ARCHITECTS & PLANNERS, LLC

BUILDING ELEVATIONS

A5a