JULIET BULLOCK ARCHITECTS
1182 WYANDOTTE RD
COLUMBUS OH 43212
614-935-0944

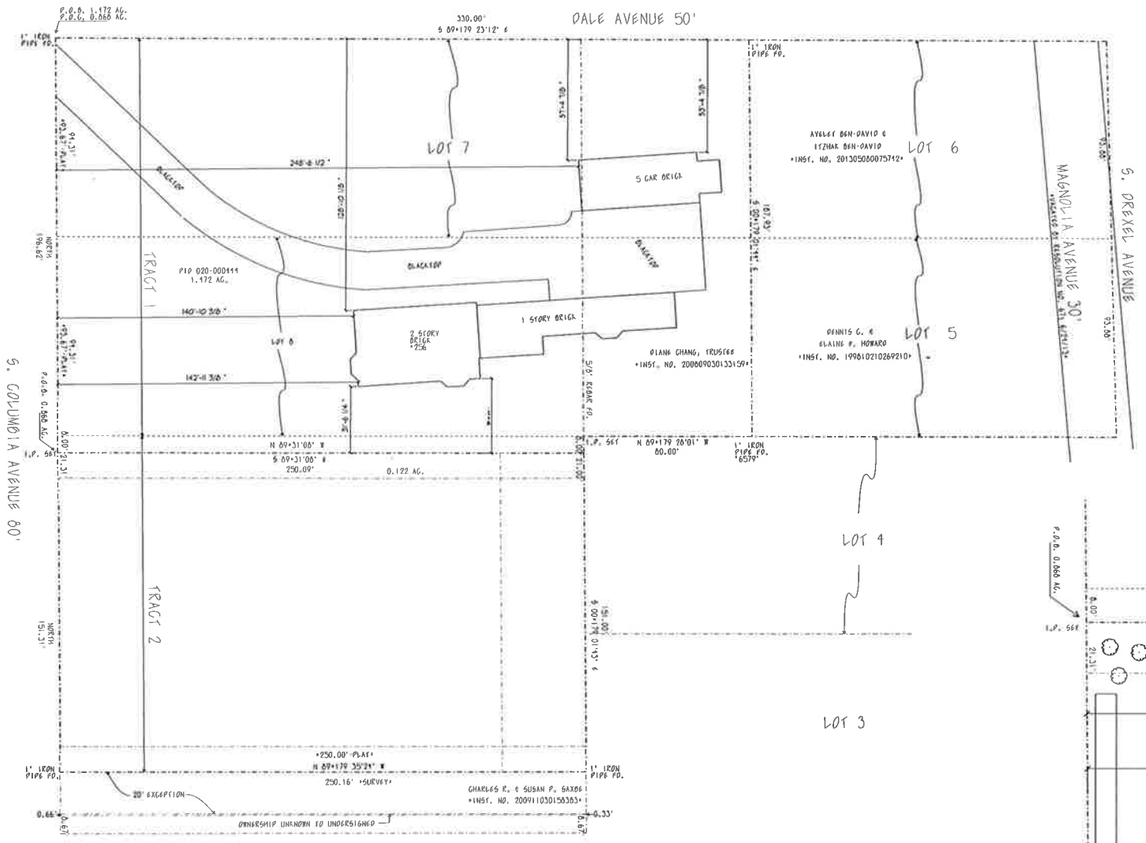

ASBUILT
SITE PLAN
SCALE: 1/30" = 1'-0"

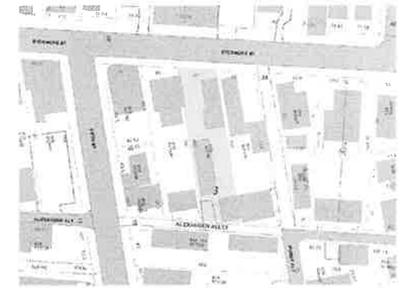

INDEX TO DRAWINGS

SHEET 1 SITE PLANS
SHEET 2 BASEMENT/FOUNDATION PLAN
SHEET 3 FIRST FLOOR PLAN
SHEET 4 SECOND FLOOR PLAN
SHEET 5 EXTERIOR ELEVATIONS
SHEET 6 EXTERIOR ELEVATIONS

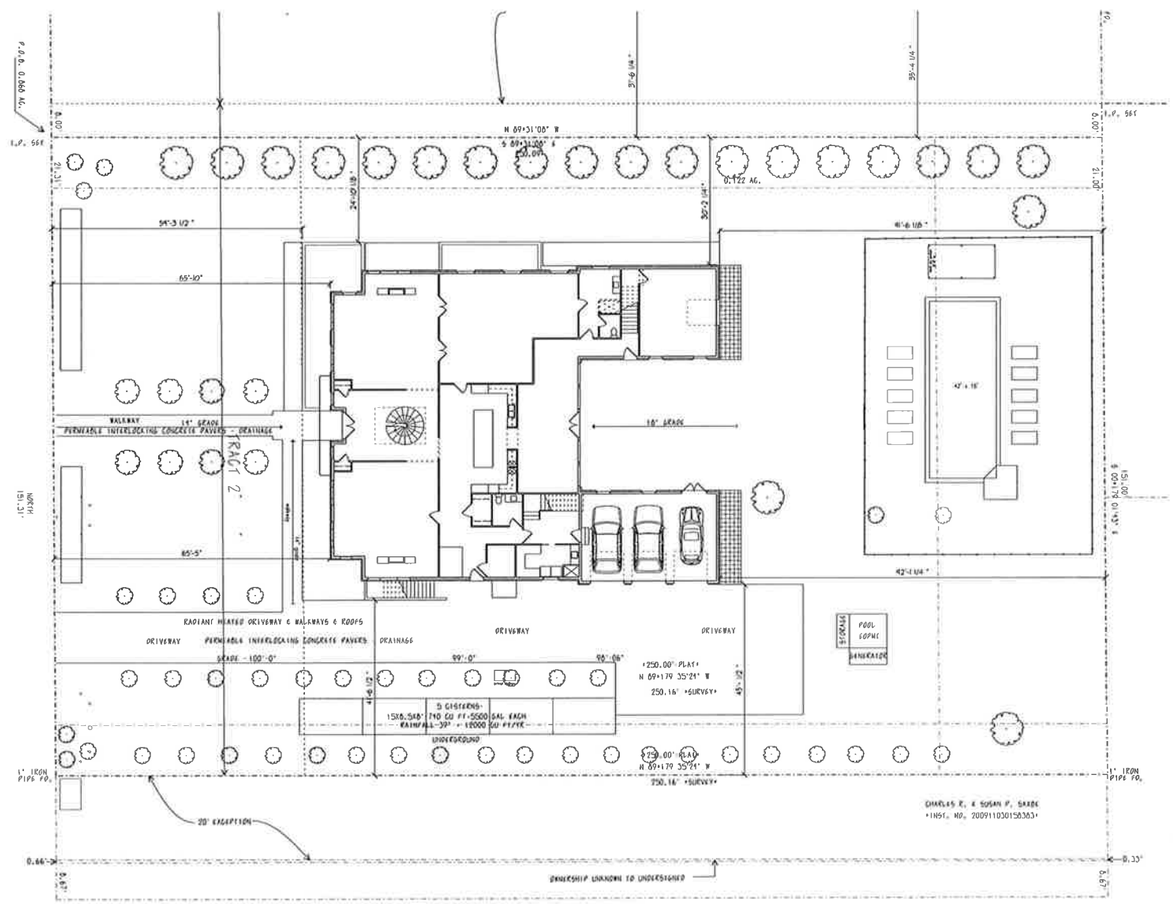

PROPOSED
SITE PLAN
SCALE: 1/16" = 1'-0"

7/7/2015

288 S COLUMBIA AVENUE
BEXLEY OHIO

SHEET 1

JULIET BULLOCK ARCHITECTS
1182 WYANDOTTE RD
COLUMBUS OH 43212
614-935-0944

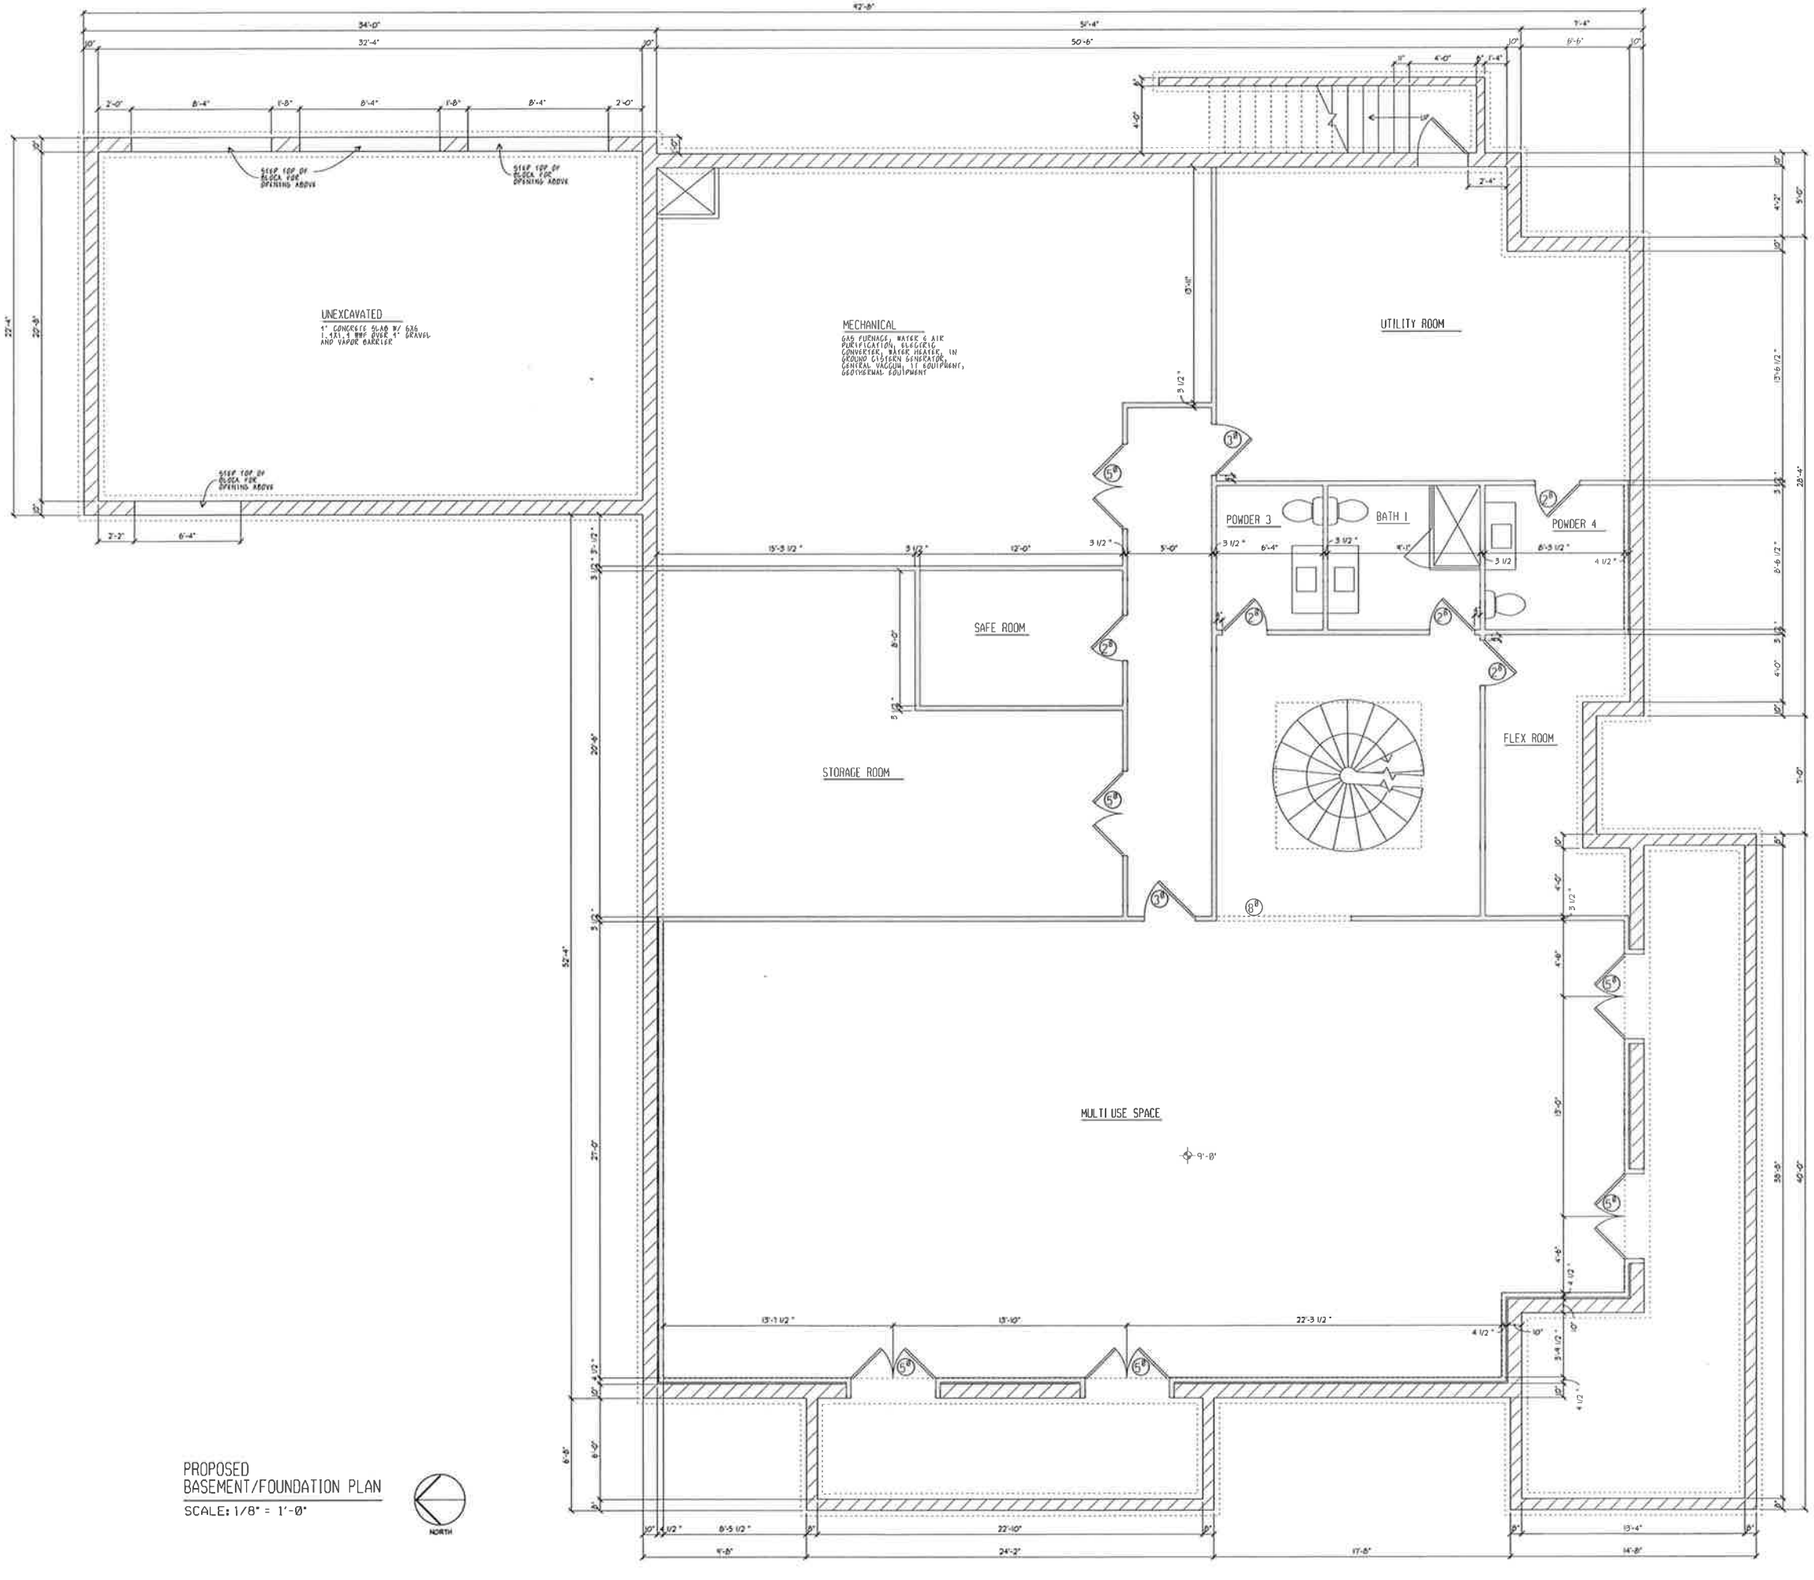

PROPOSED
BASEMENT/FOUNDATION PLAN
SCALE: 1/8" = 1'-0"

NORTH

7/7/2015

288 S COLUMBIA AVENUE
RFXI EY OHIO

SHEET 2

JULIET BULLOCK ARCHITECTS
1182 WYANDOTTE RD
COLUMBUS OH 43212
614-935-0944

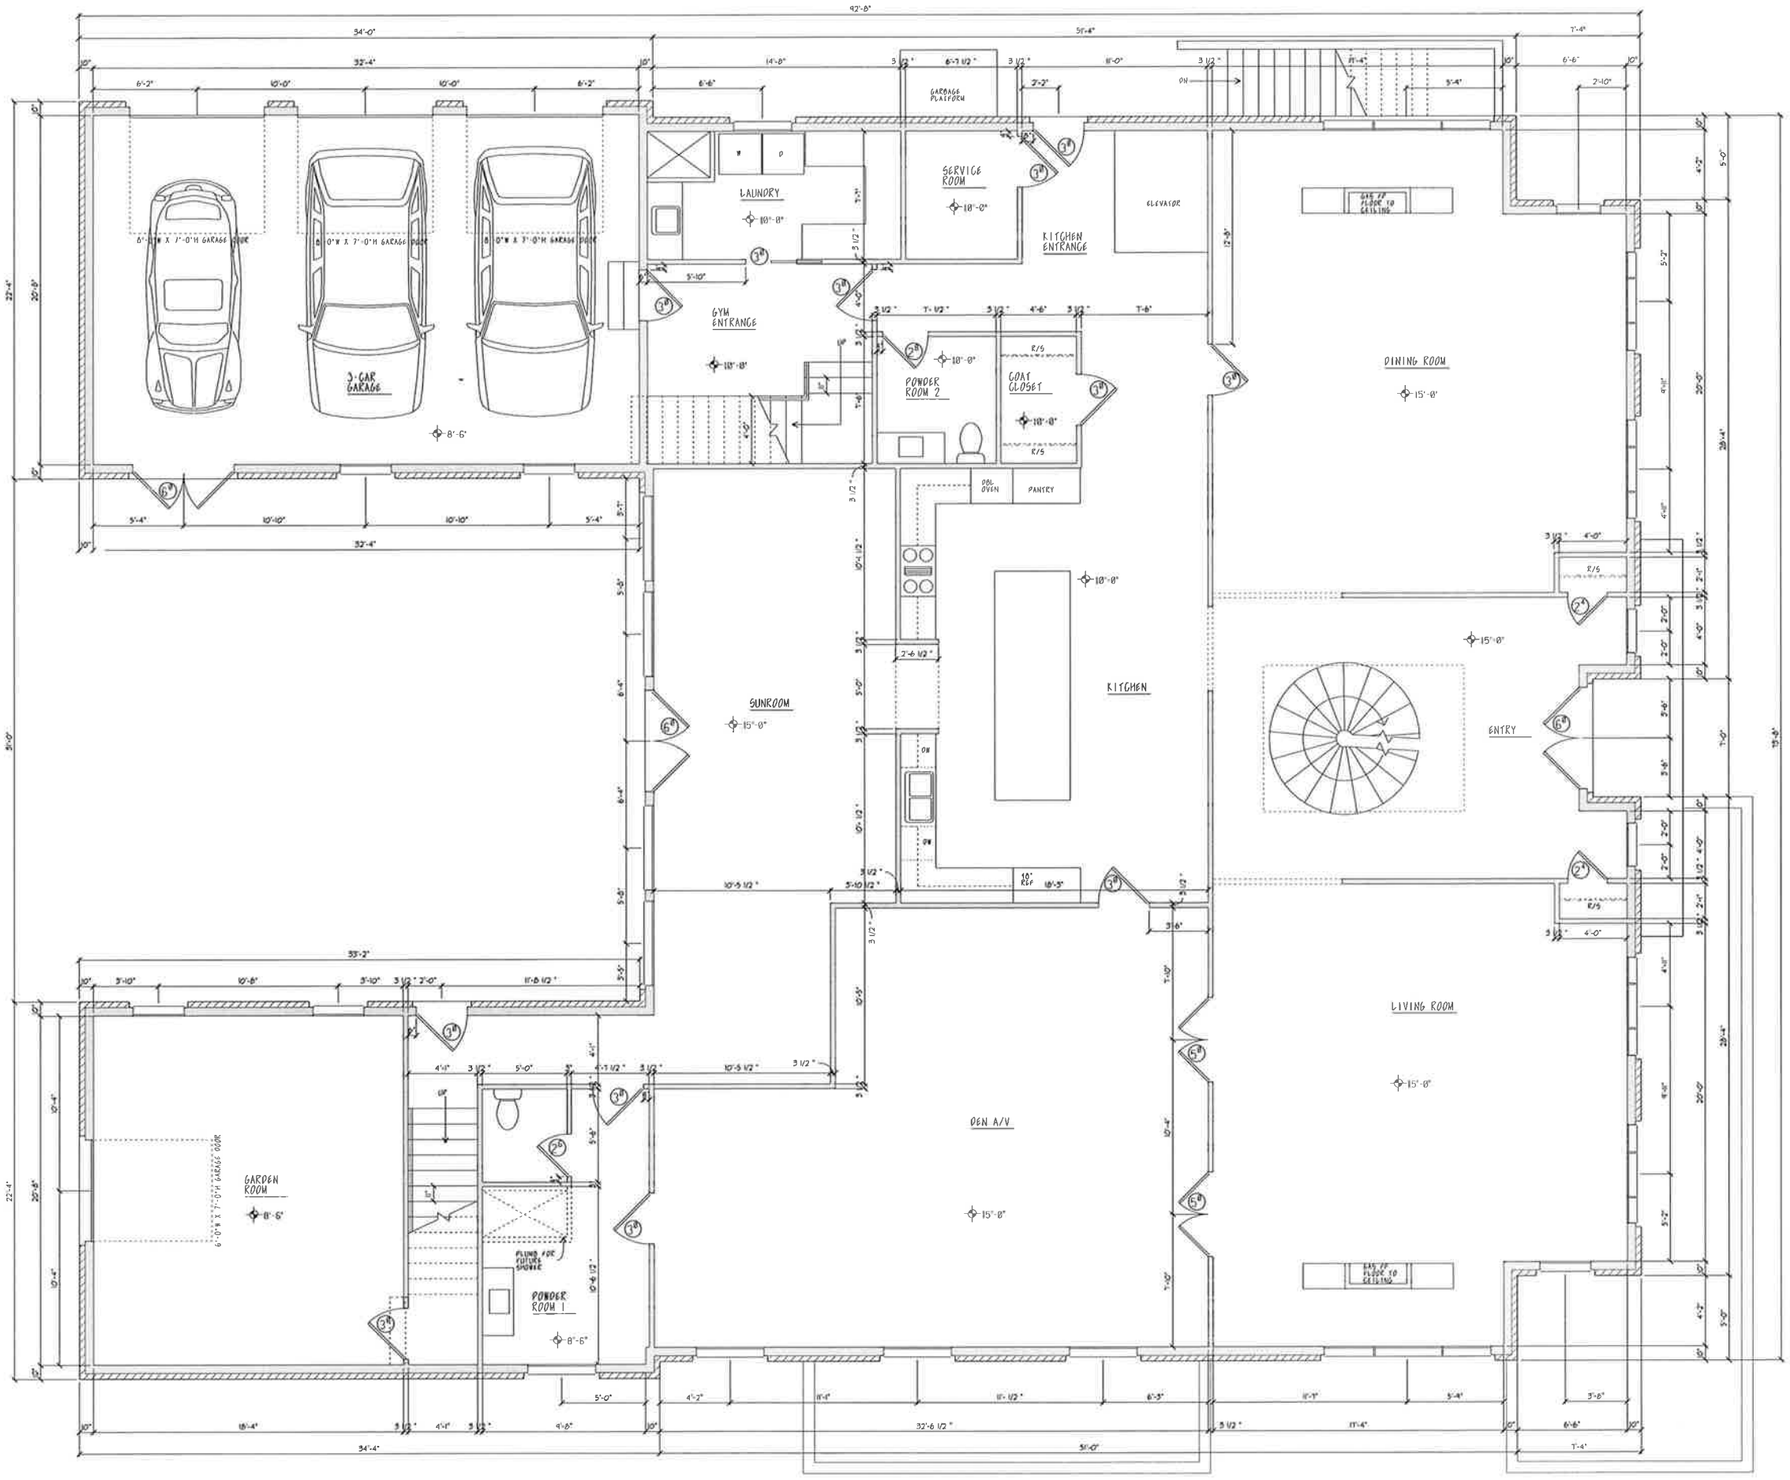

PROPOSED
FIRST FLOOR PLAN
SCALE: 1/8" = 1'-0"

NORTH

7/7/2015

288 S COLUMBIA AVENUE
BEXLEY OHIO

SHEET 3

JULIET BULLOCK ARCHITECTS
1182 WYANDOTTE RD
COLUMBUS OH 43212
614-935-0944

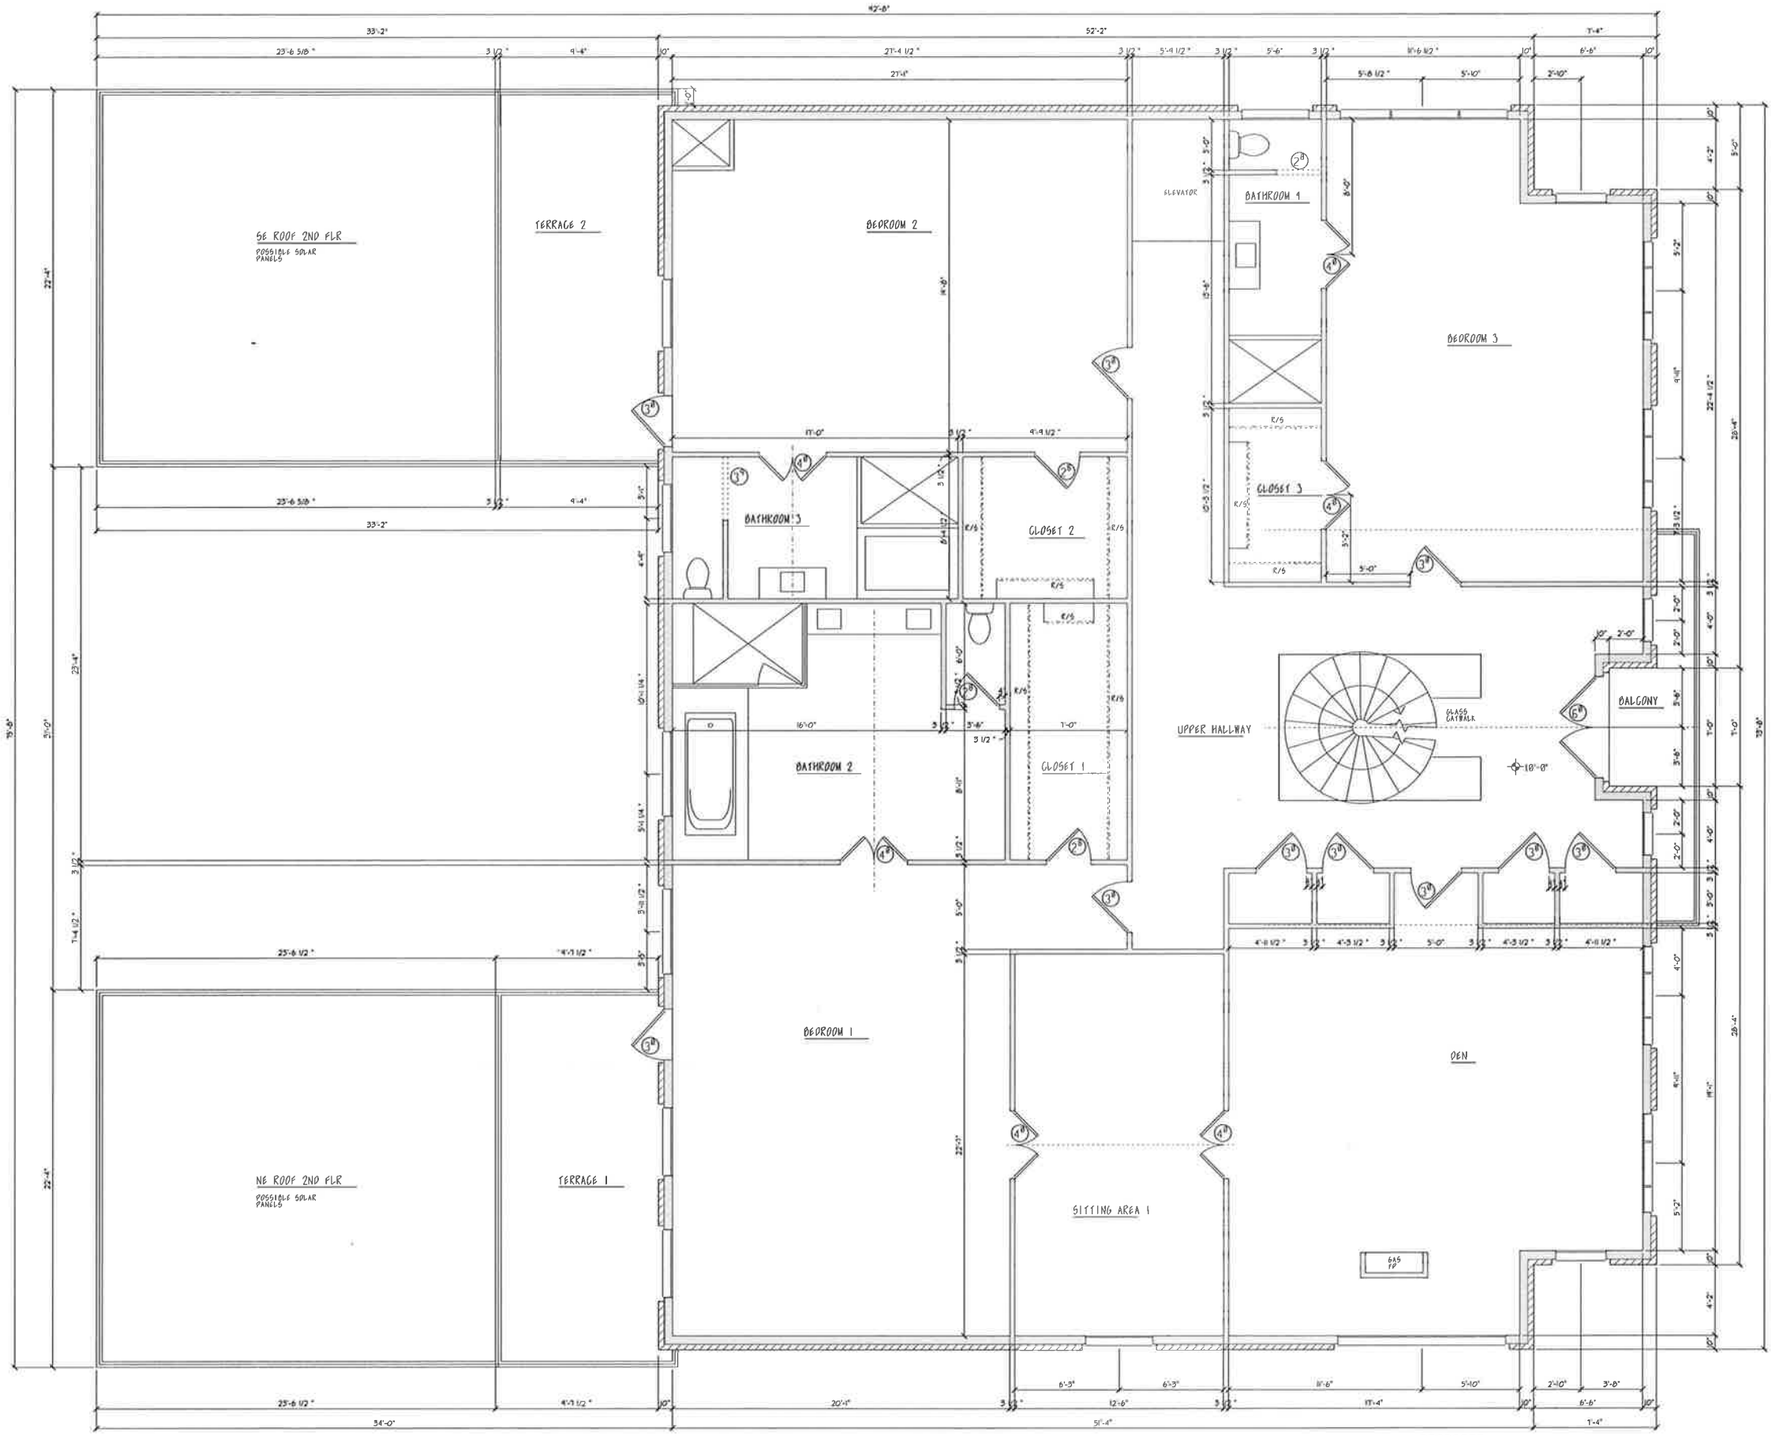

PROPOSED
SECOND FLOOR PLAN

SCALE: 1/8" = 1'-0"

NORTH

7/7/2015

288 S COLUMBIA AVENUE
BEXLEY OHIO

SHEET 4

JULIET BULLOCK ARCHITECTS
1182 WYANDOTTE RD
COLUMBUS OH 43212
614-935-0944

PROPOSED EAST ELEVATION
SCALE: 1/4" = 1'-0"

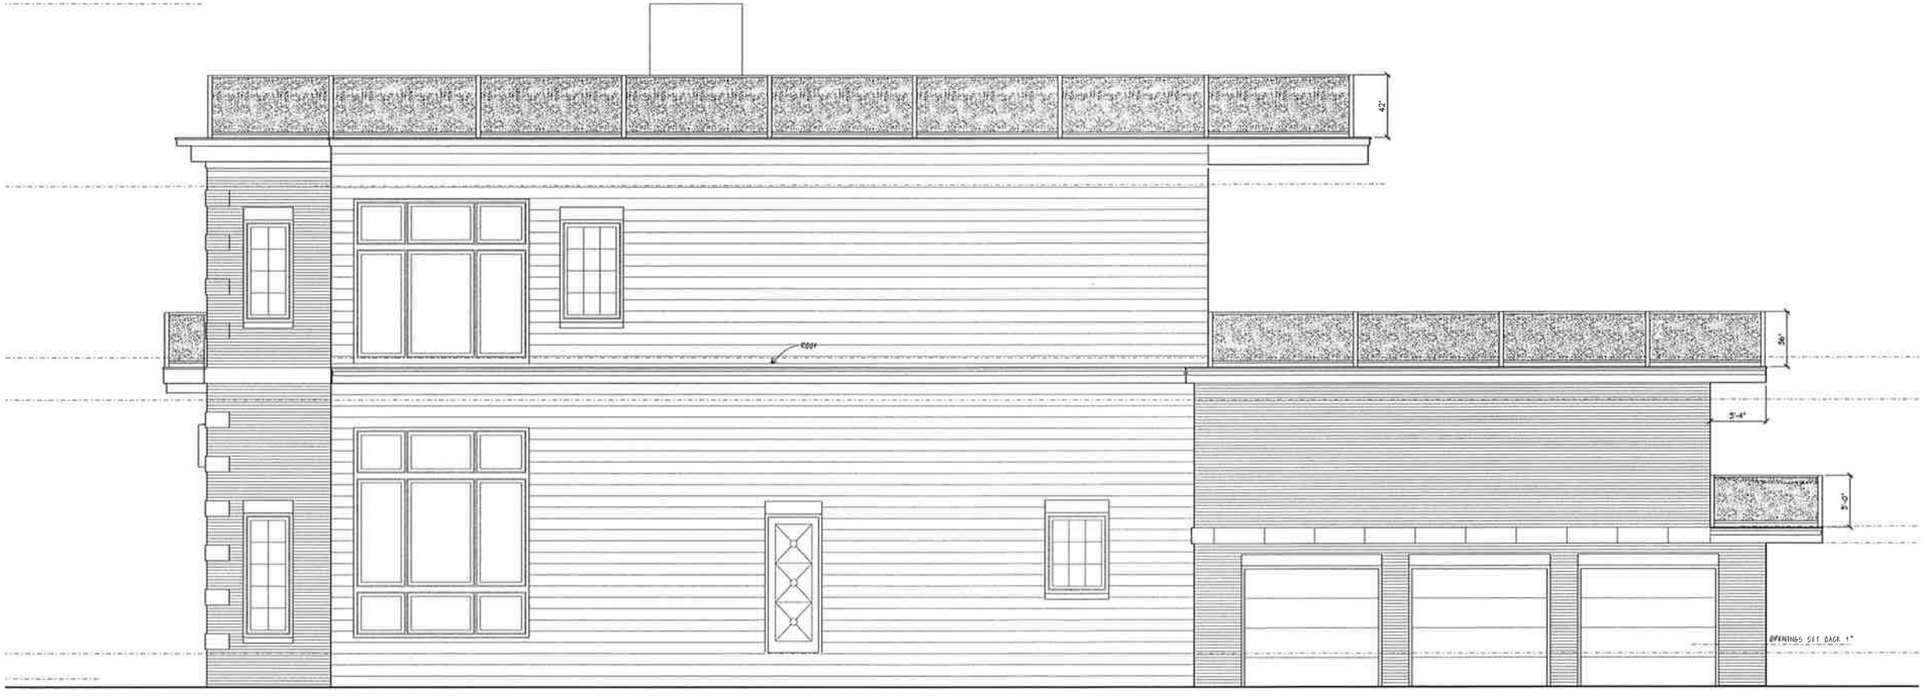

PROPOSED SOUTH ELEVATION
SCALE: 1/4" = 1'-0"

7/7/2015

288 S COLUMBIA AVENUE
BEXLEY OHIO

SHEET 5

JULIET BULLOCK ARCHITECTS
1182 WYANDOTTE RD
COLUMBUS OH 43212
614-935-0944

NORTH

PROPOSED NORTH ELEVATION
SCALE: 1/4" = 1'-0"

WEST

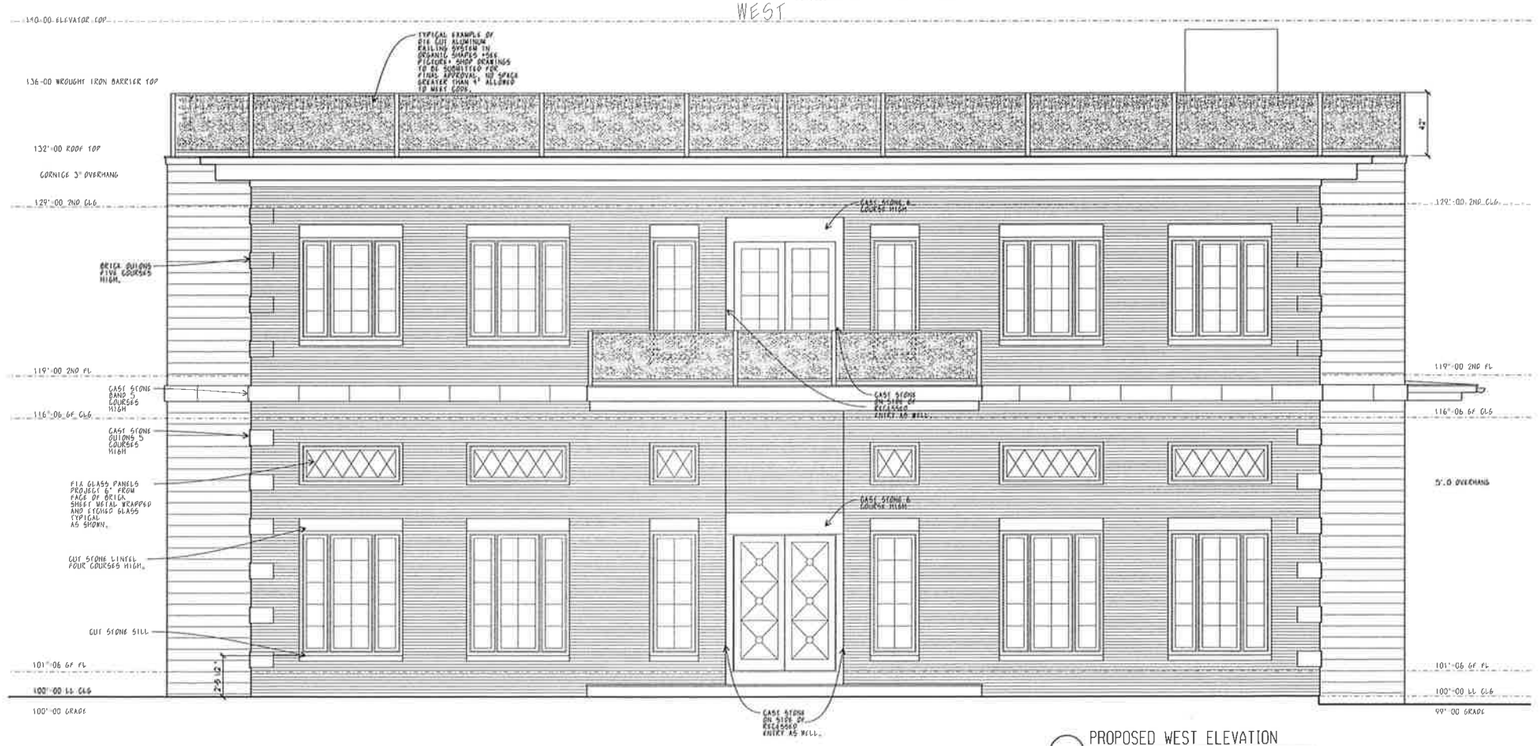

PROPOSED WEST ELEVATION
SCALE: 1/4" = 1'-0"

7/7/2015

288 S COLUMBIA AVENUE
BEXLEY OHIO

SHEET 5