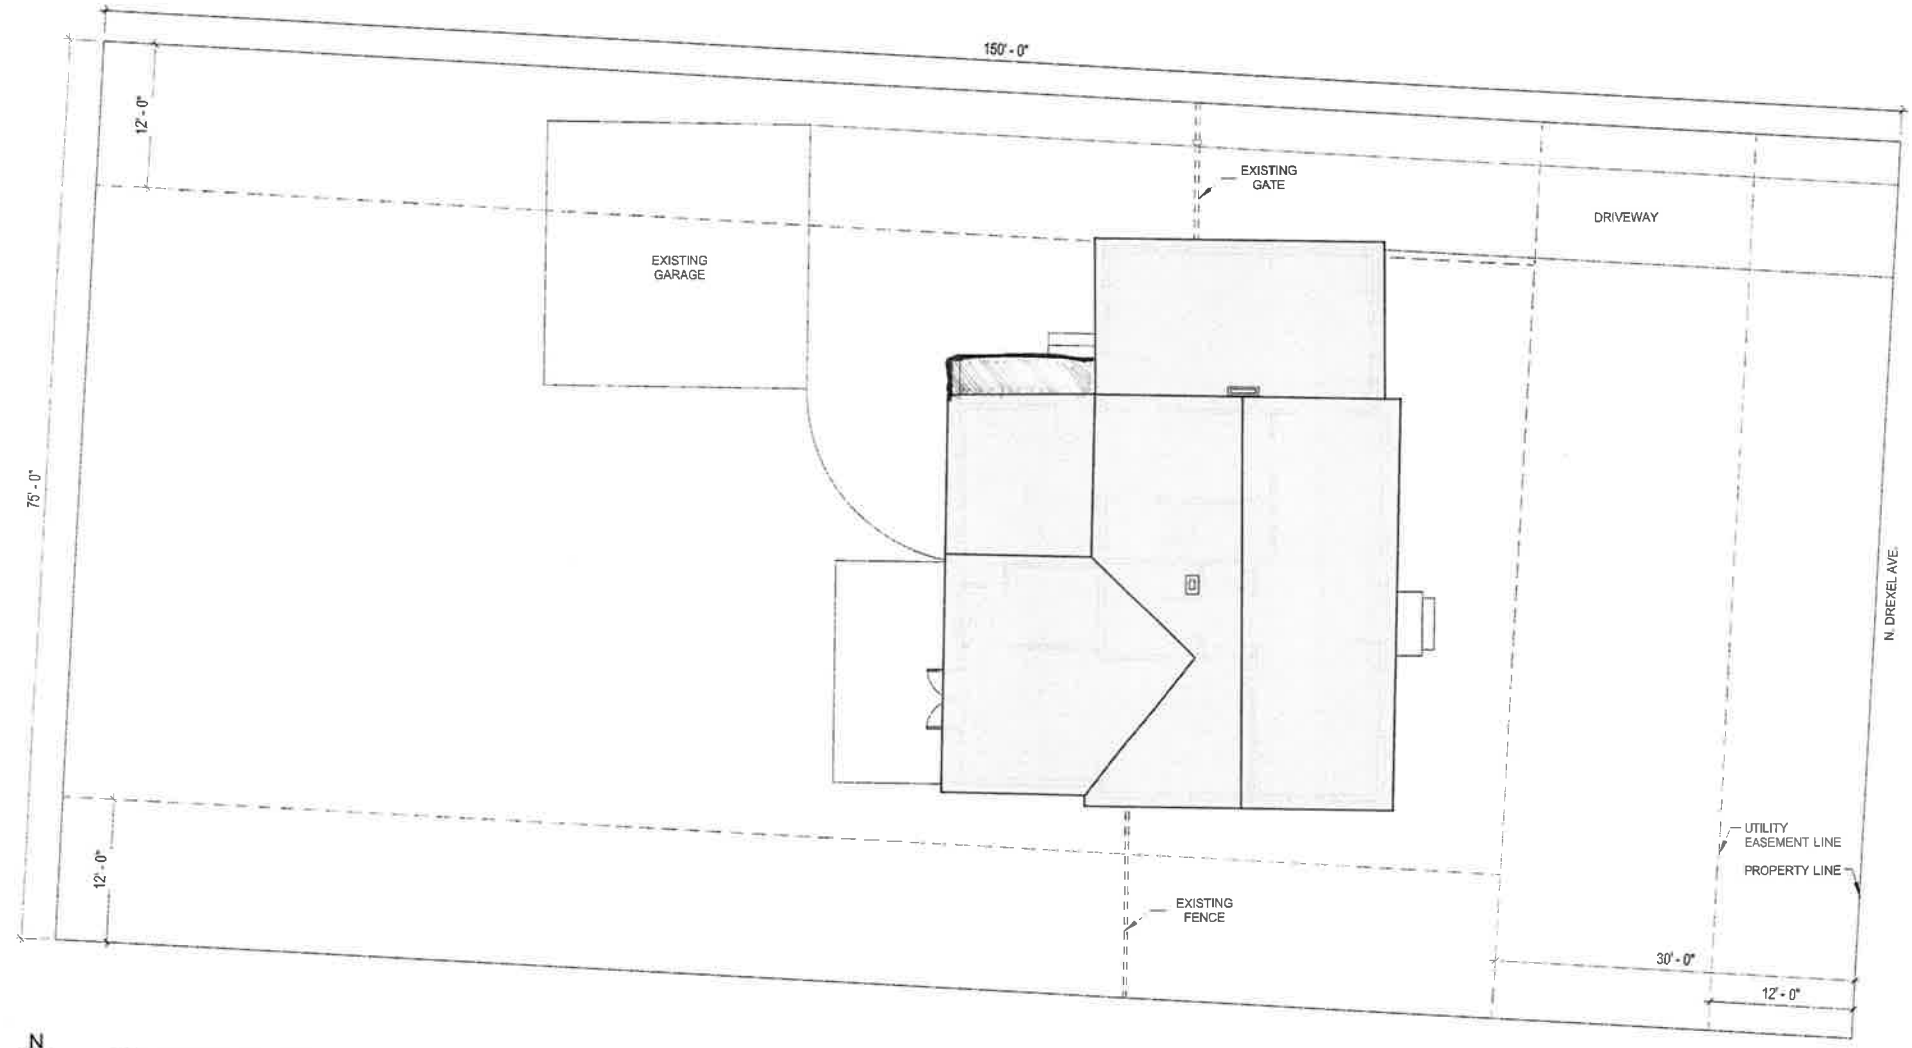

N

1 A.0 SITE PLAN

1" = 10'-0"

SITE PLAN

A: FRONT & SIDE VIEW

B: BACK ELEVATION

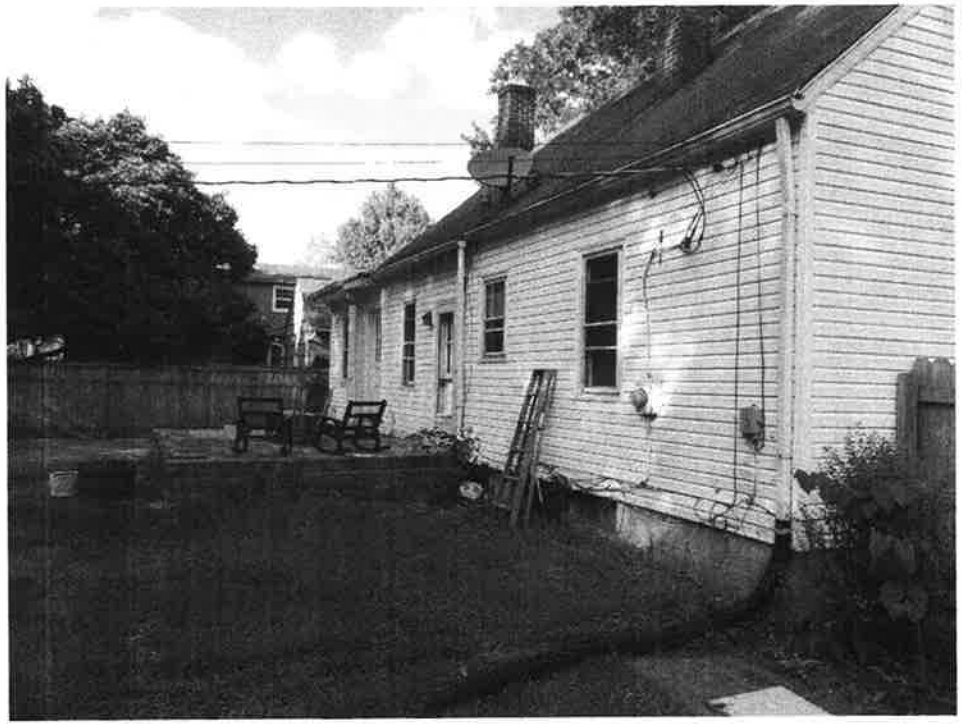

C: BACK VIEW OF PROPOSED AREA

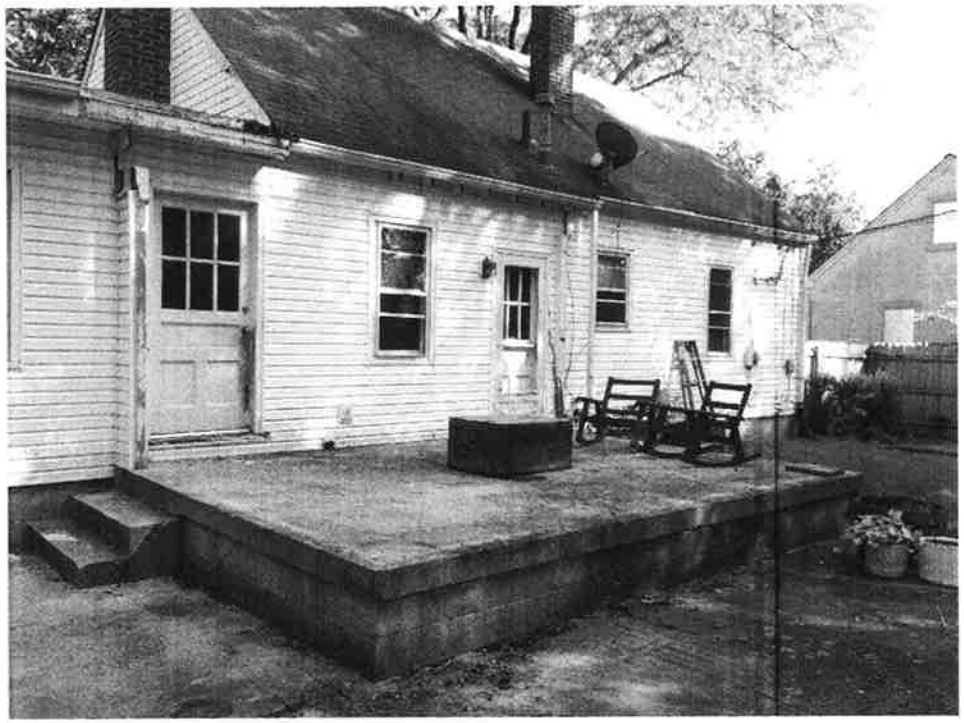

D: BACK ELEVATION - EXISTING PATIO SLAB

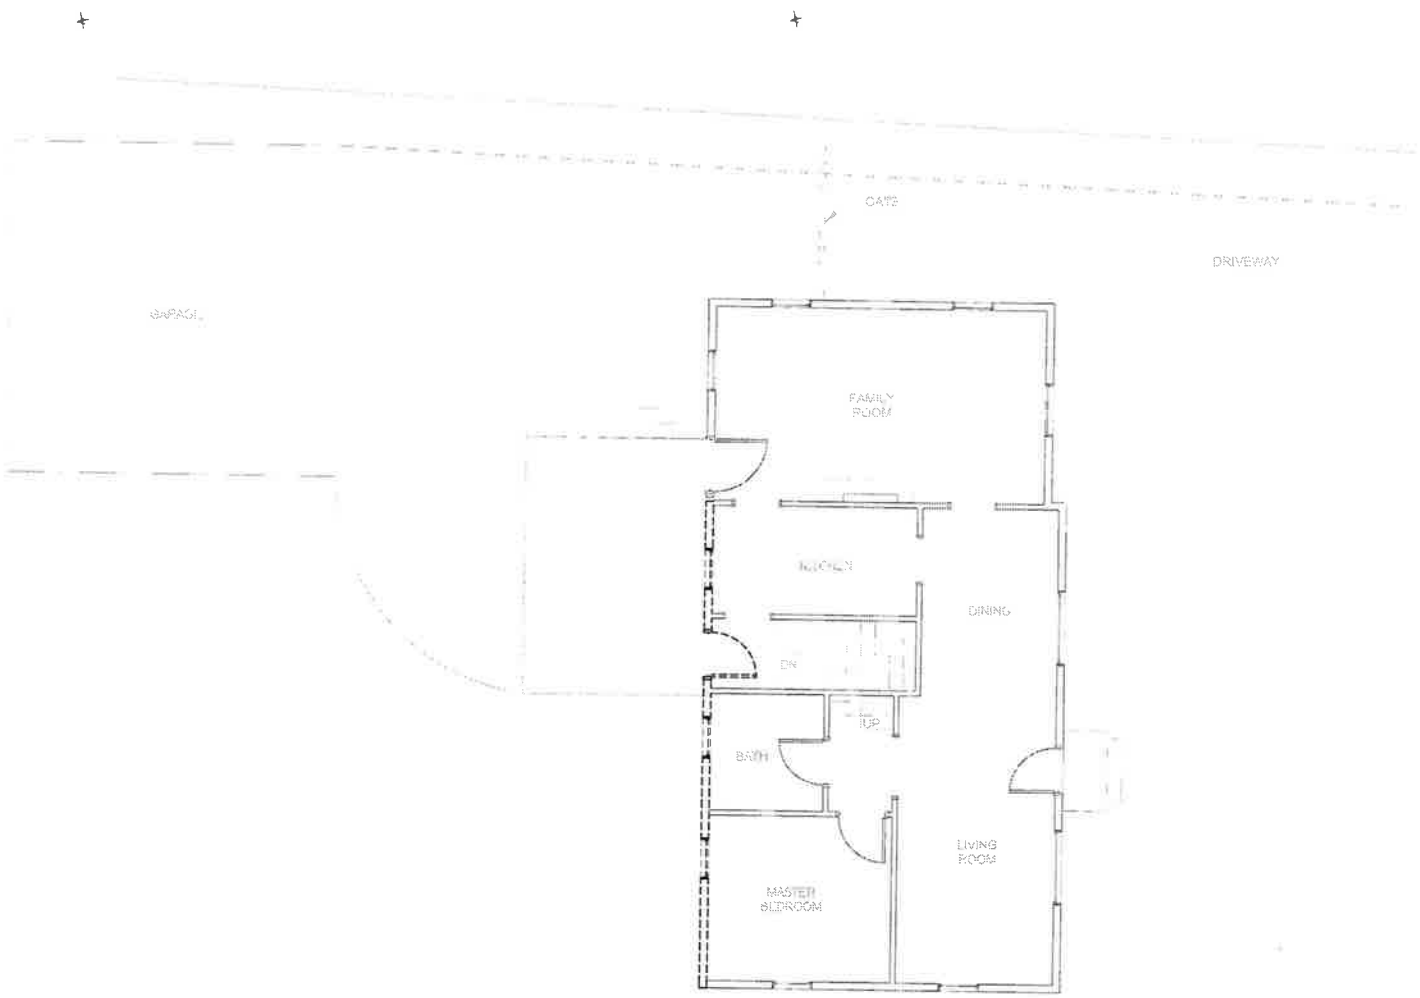

N

1 A.2 FIRST FLOOR DEMOLITION PLAN

1/8" = 1'-0"

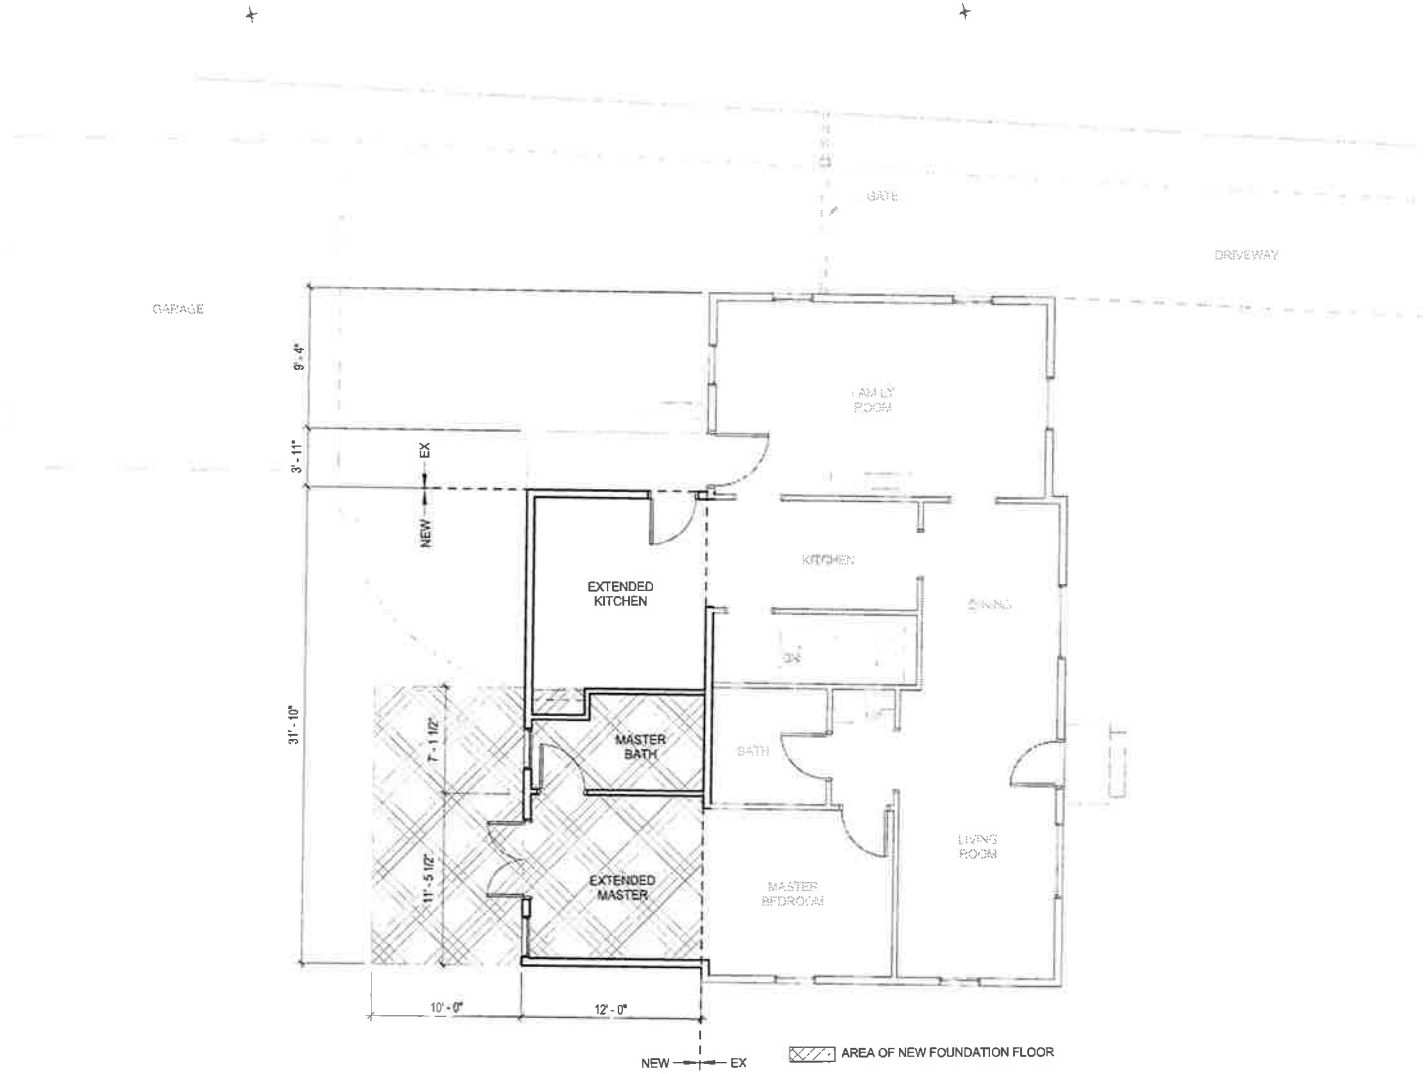

N

1 / A.1 FIRST FLOOR PLAN

1/8" = 1'-0"

EXTERIOR ELEVATION - WEST

EXTERIOR ELEVATION - SOUTH

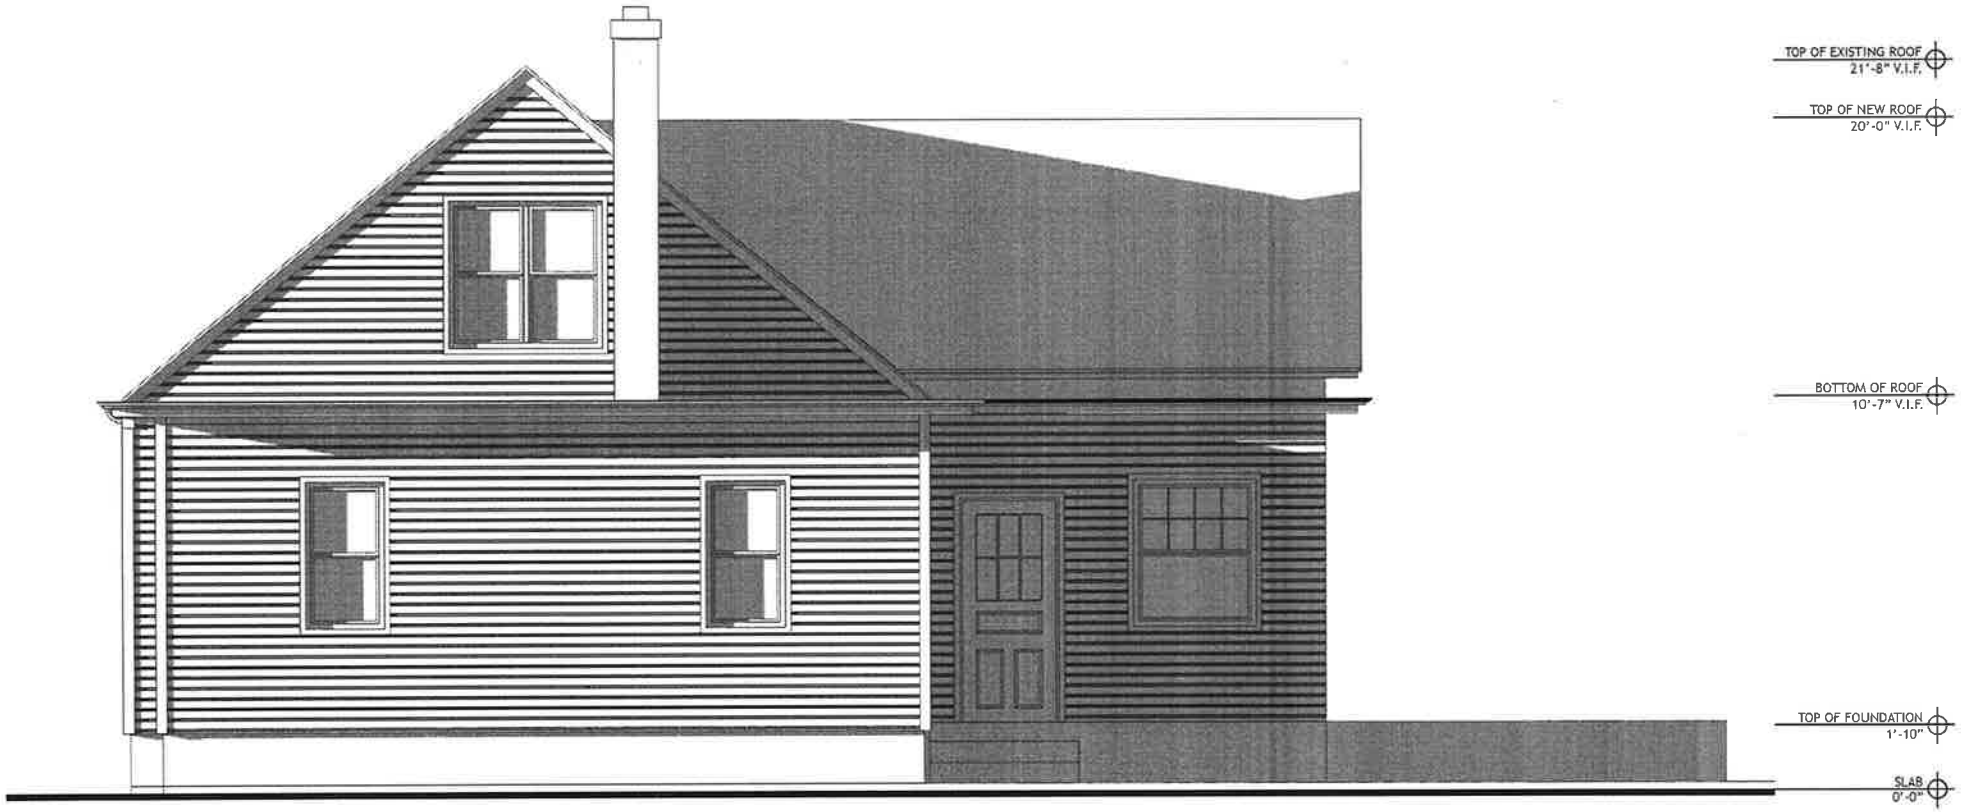

EXTERIOR ELEVATION - NORTH

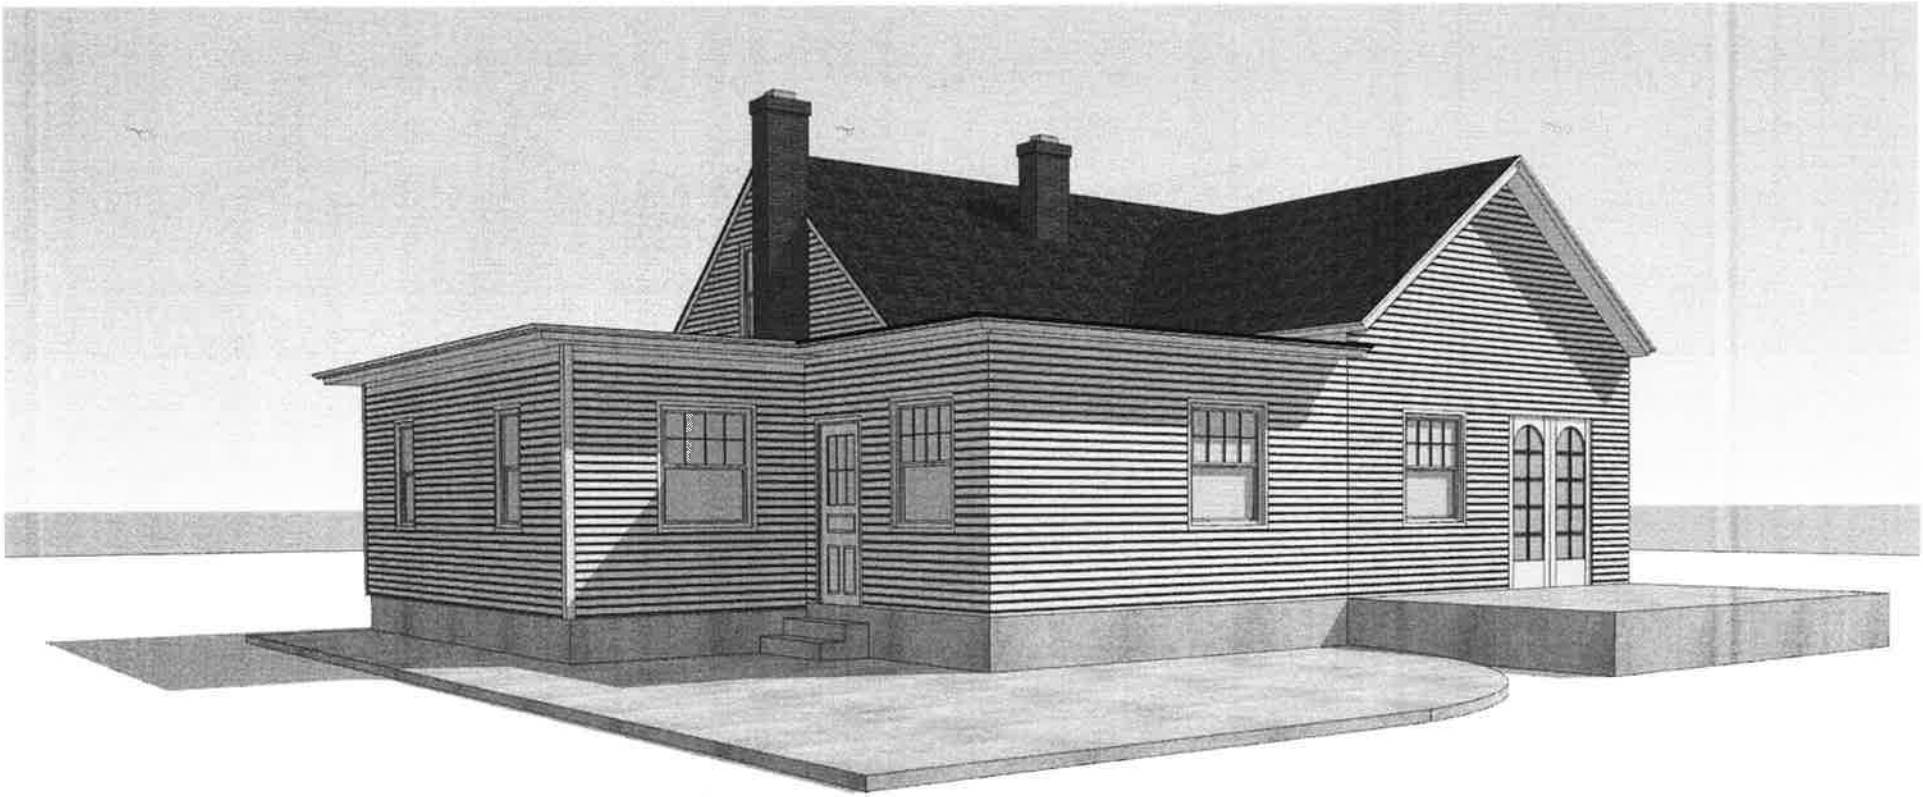

PERSPECTIVE

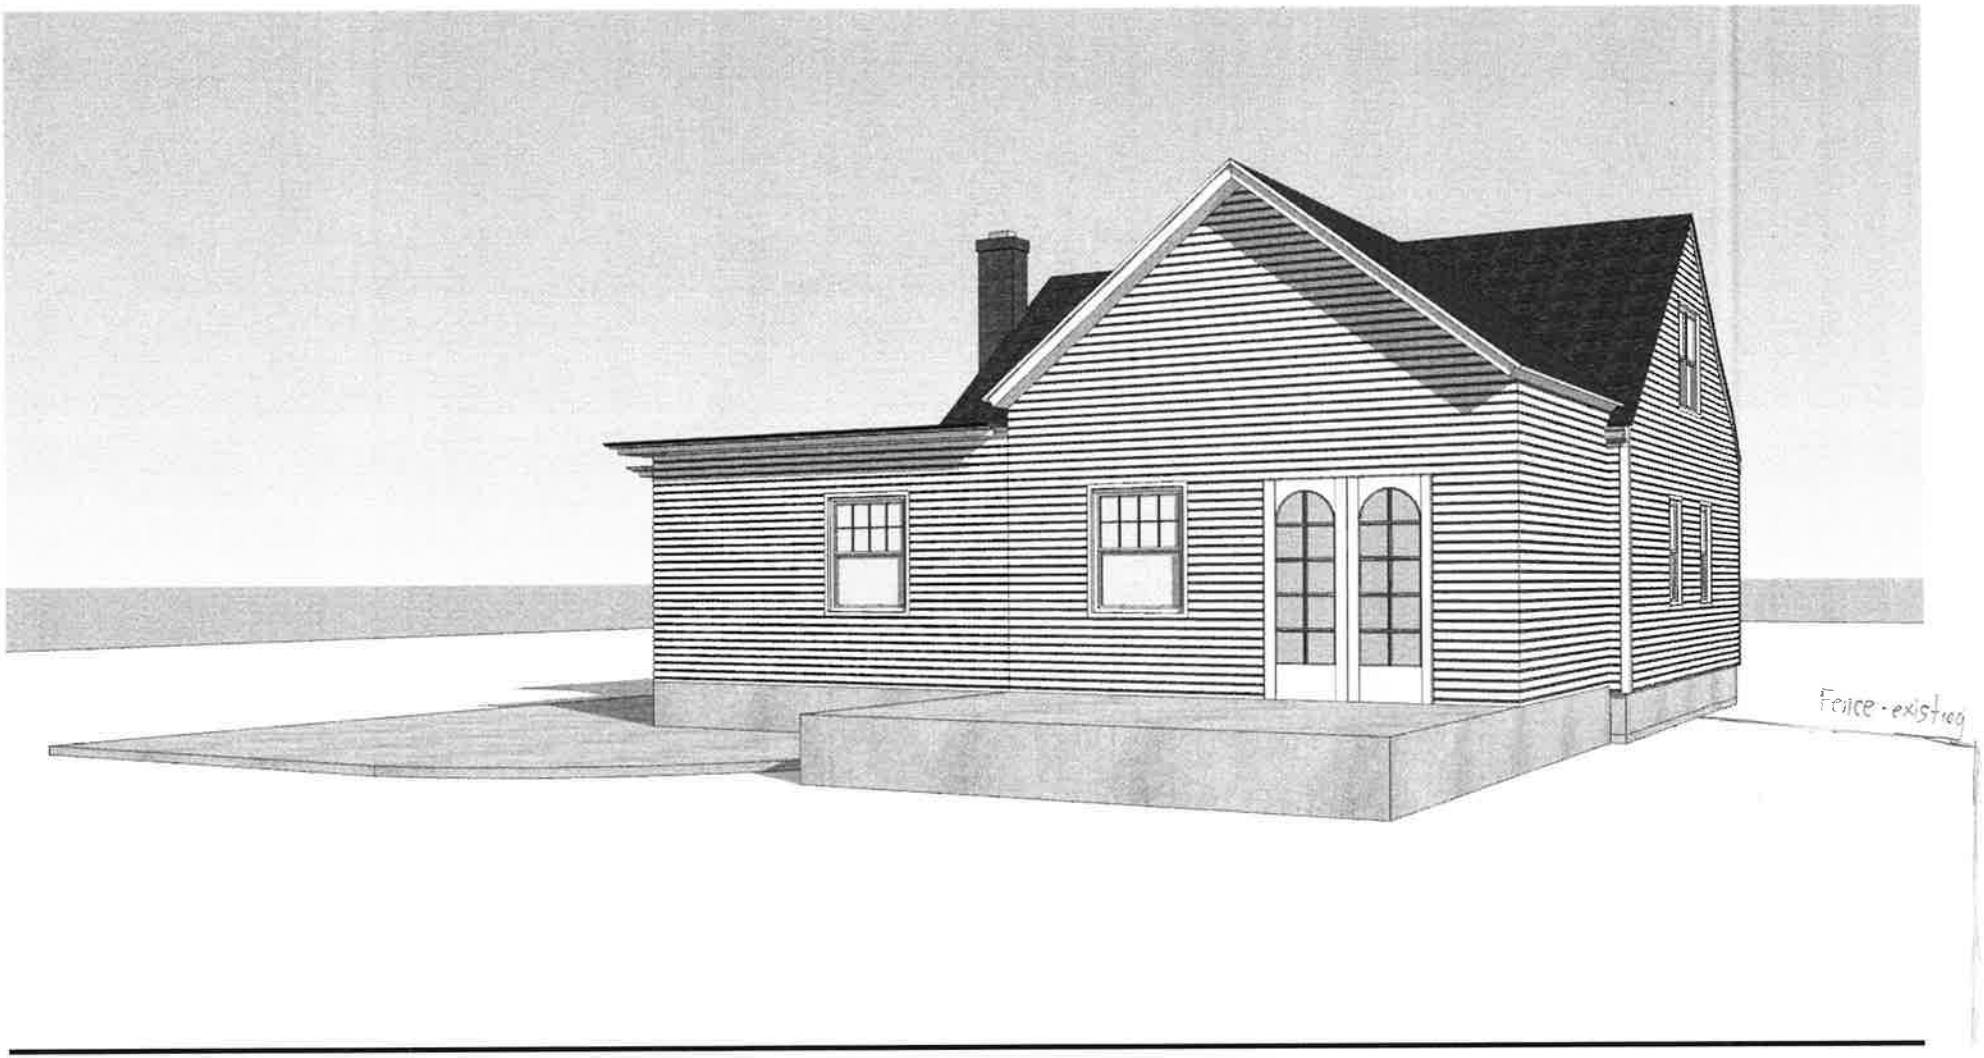

PERSPECTIVE

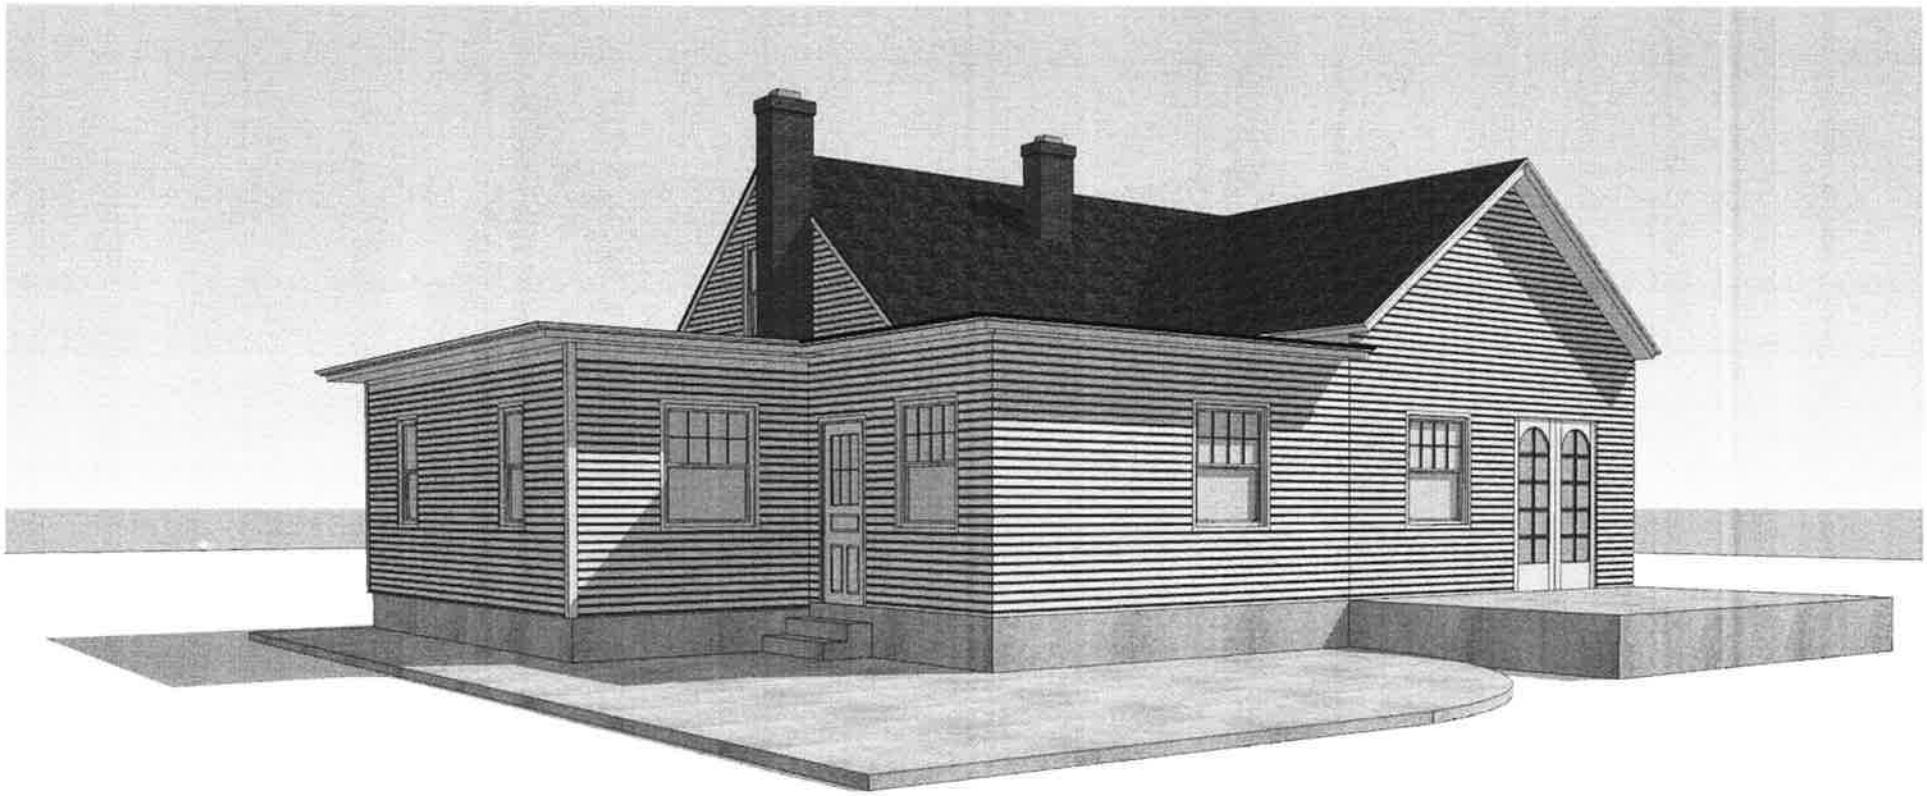

OPTION #2

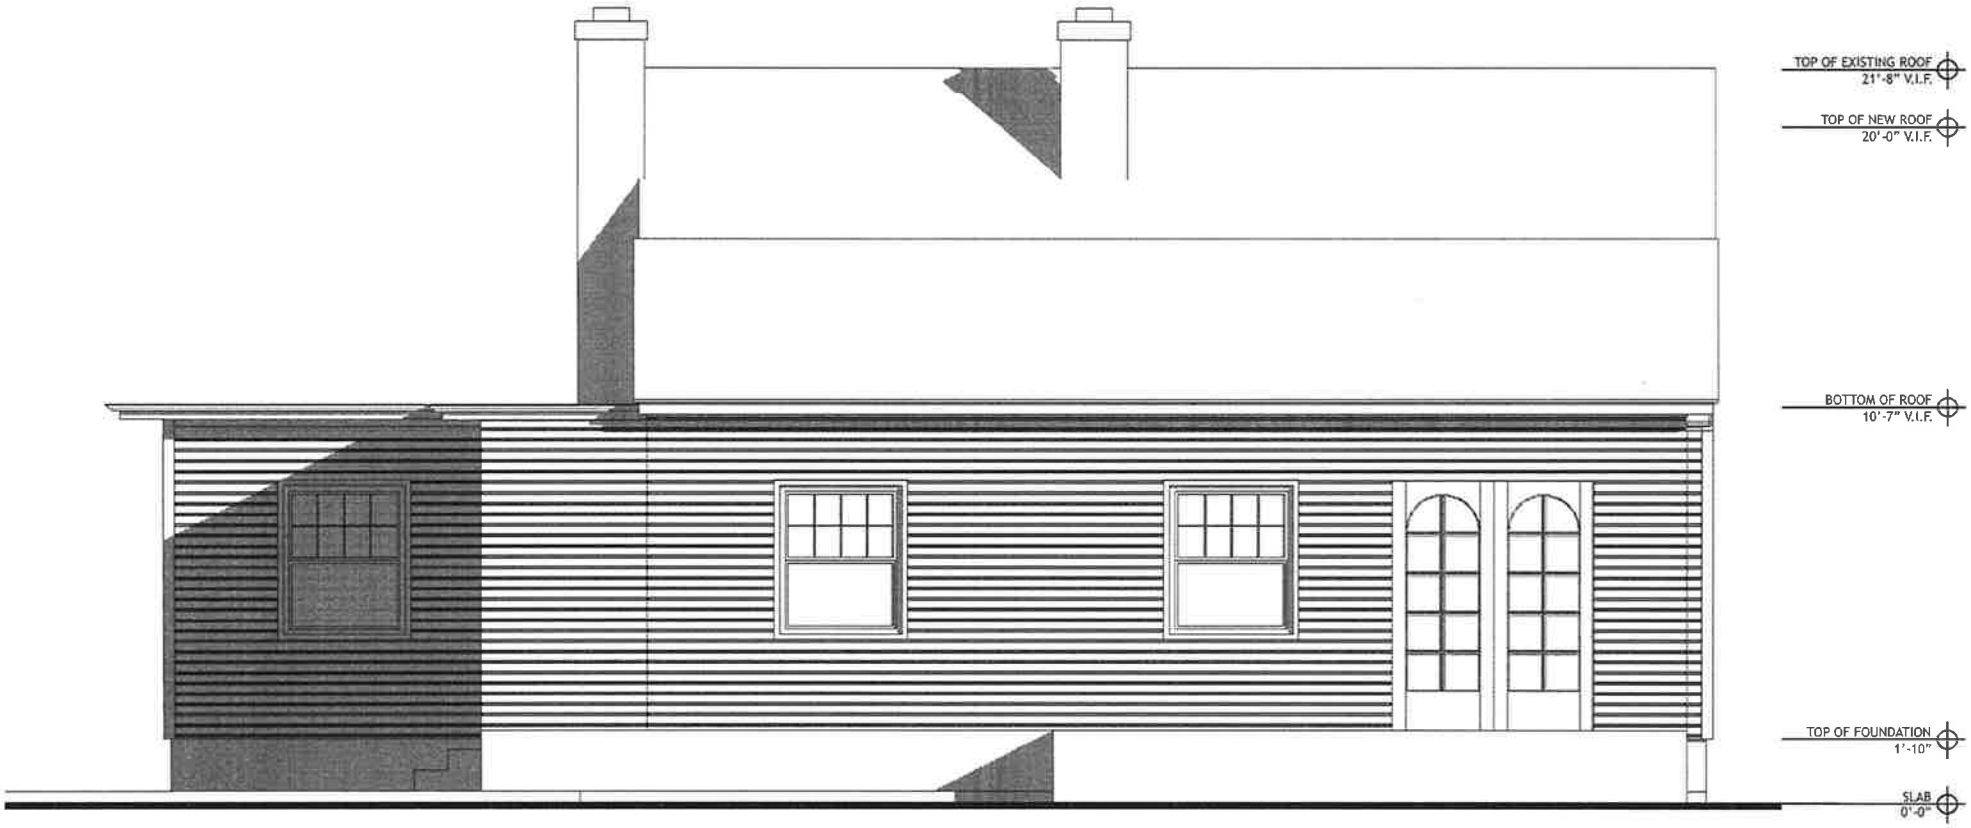

EXTERIOR ELEVATION - WEST

OPTION #2

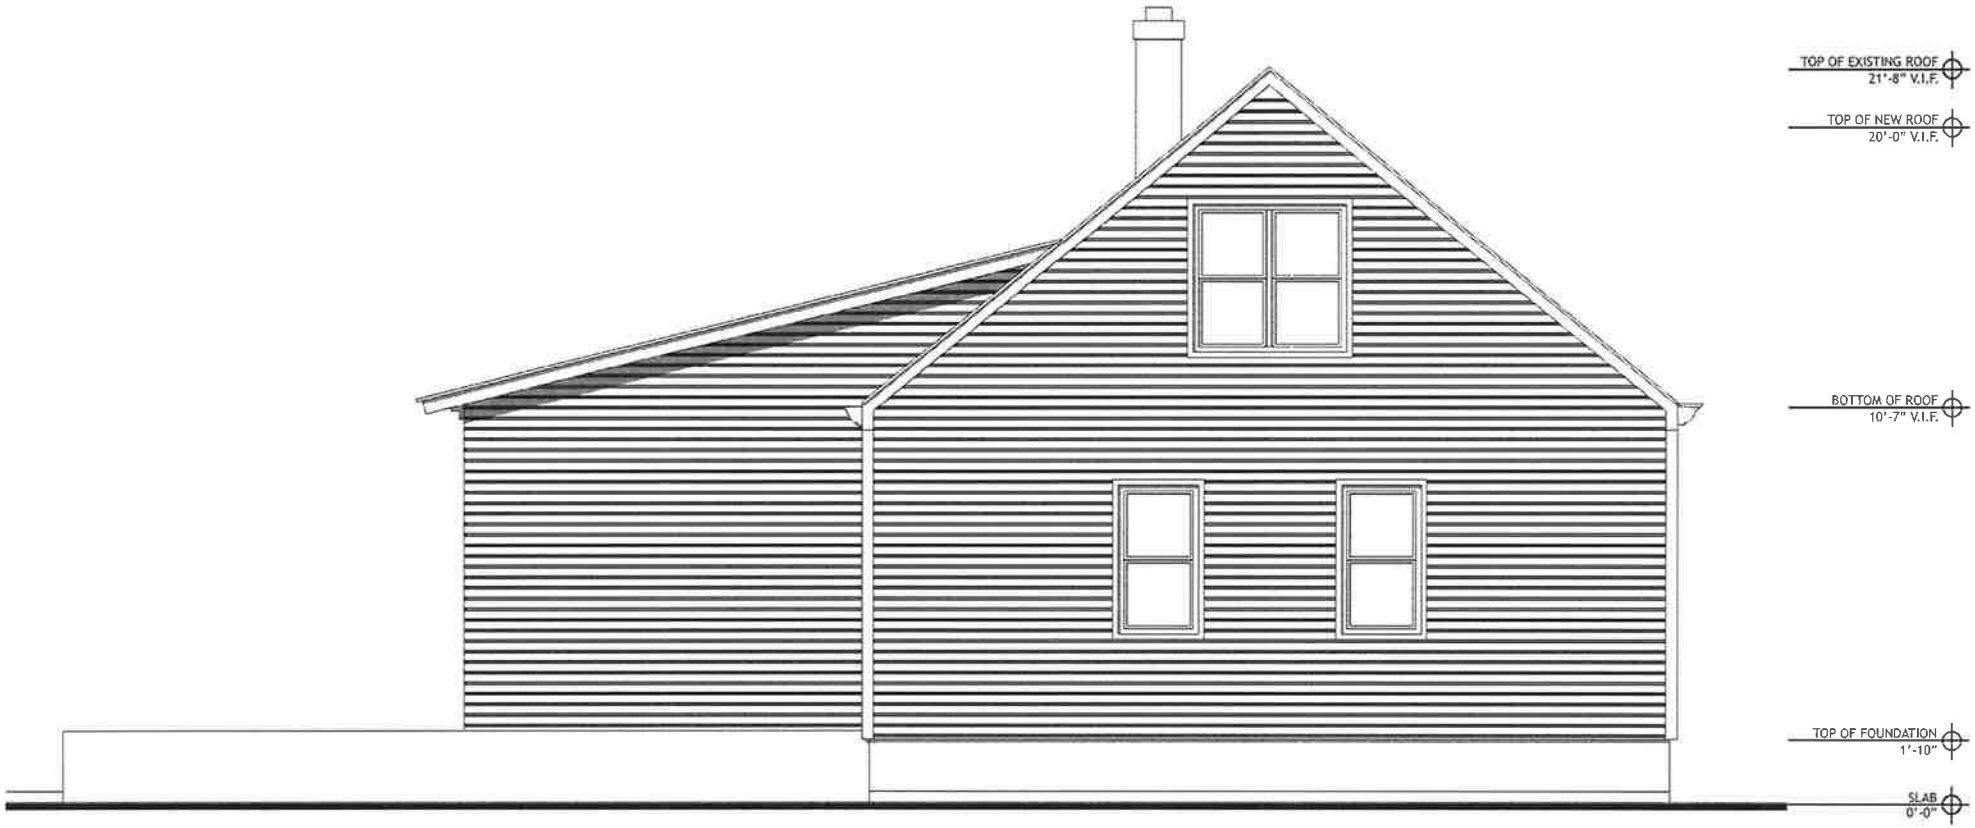

EXTERIOR ELEVATION - SOUTH

#2

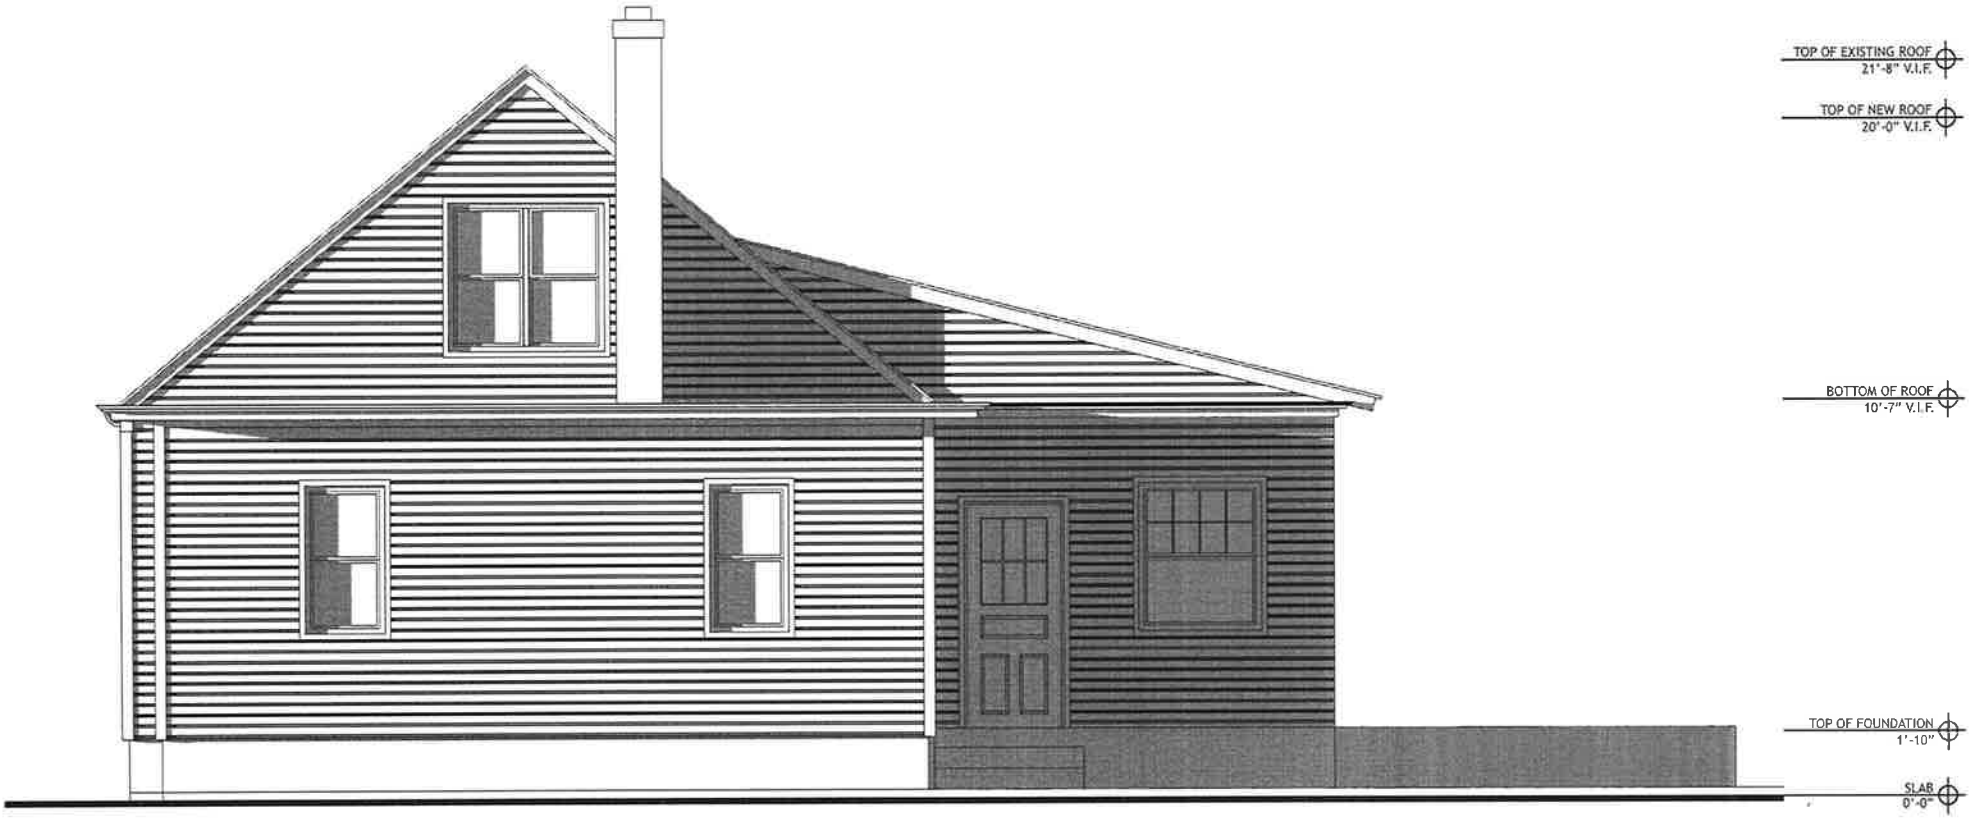

EXTERIOR ELEVATION - NORTH

#2

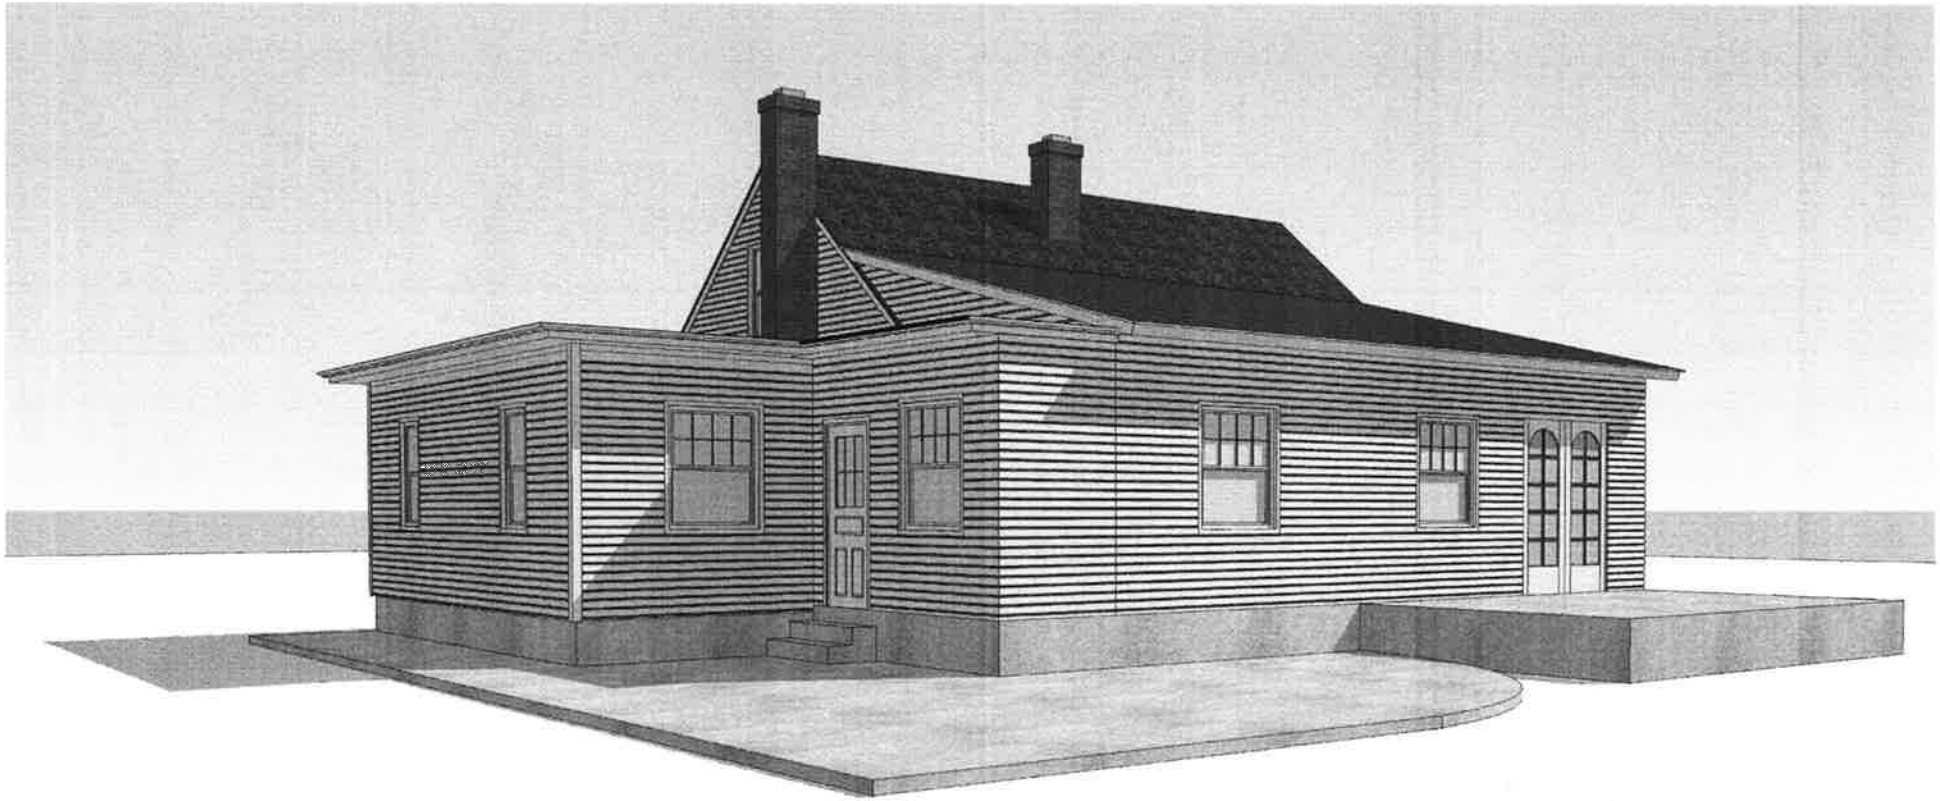
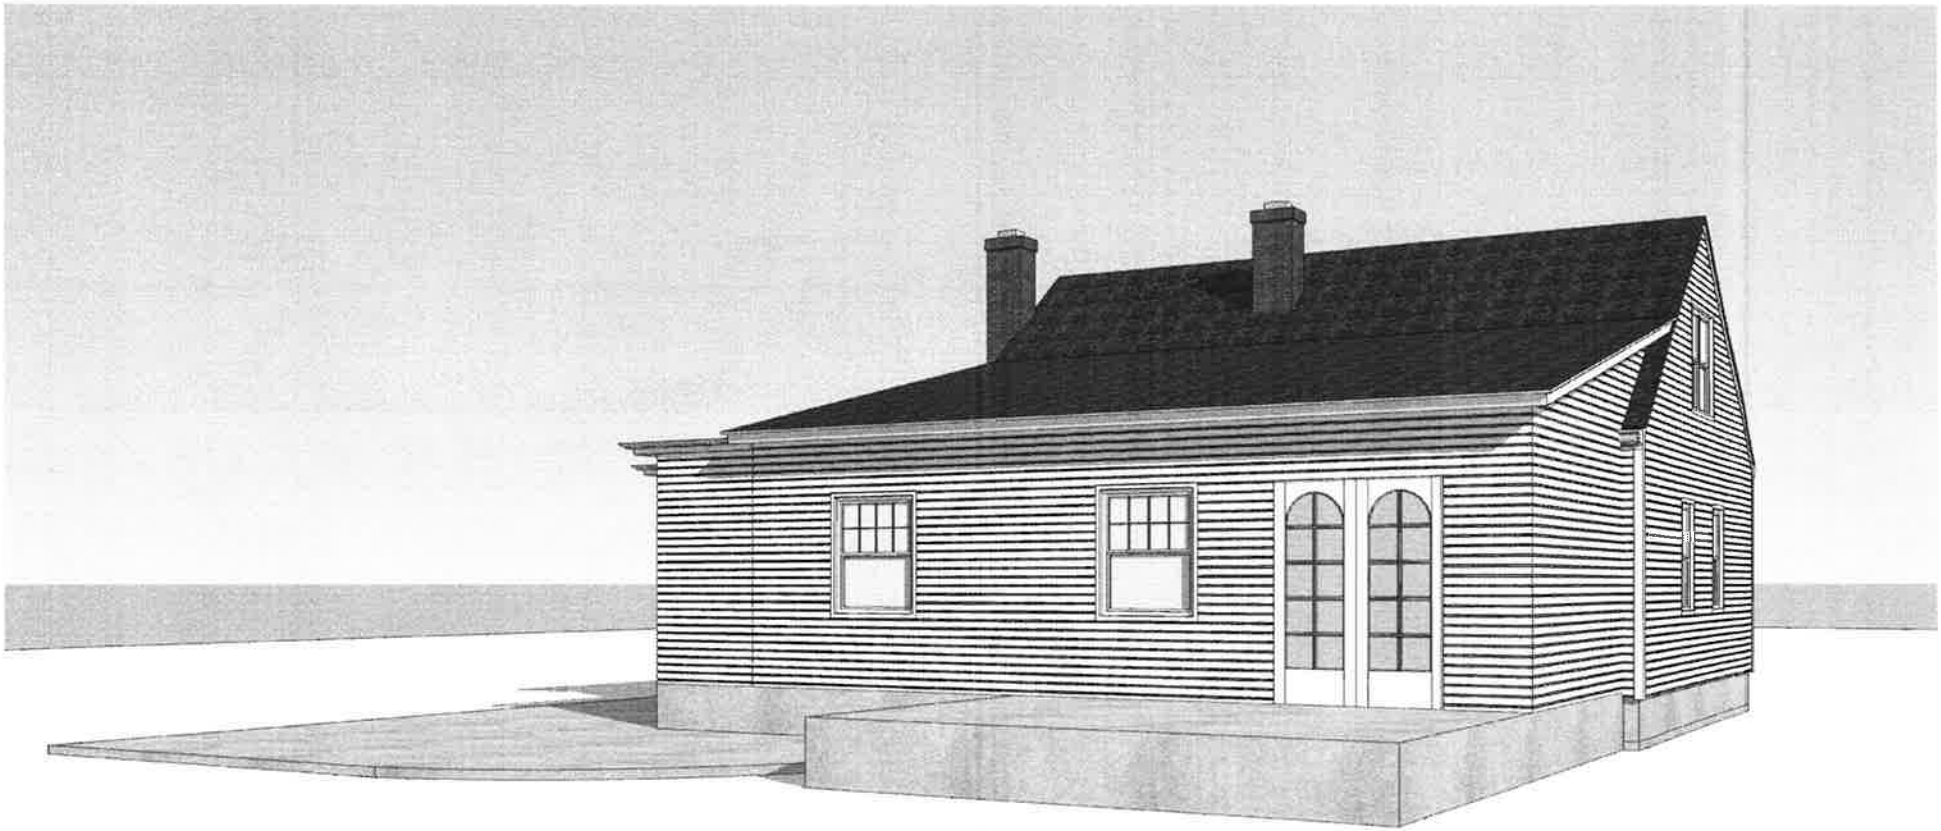
2