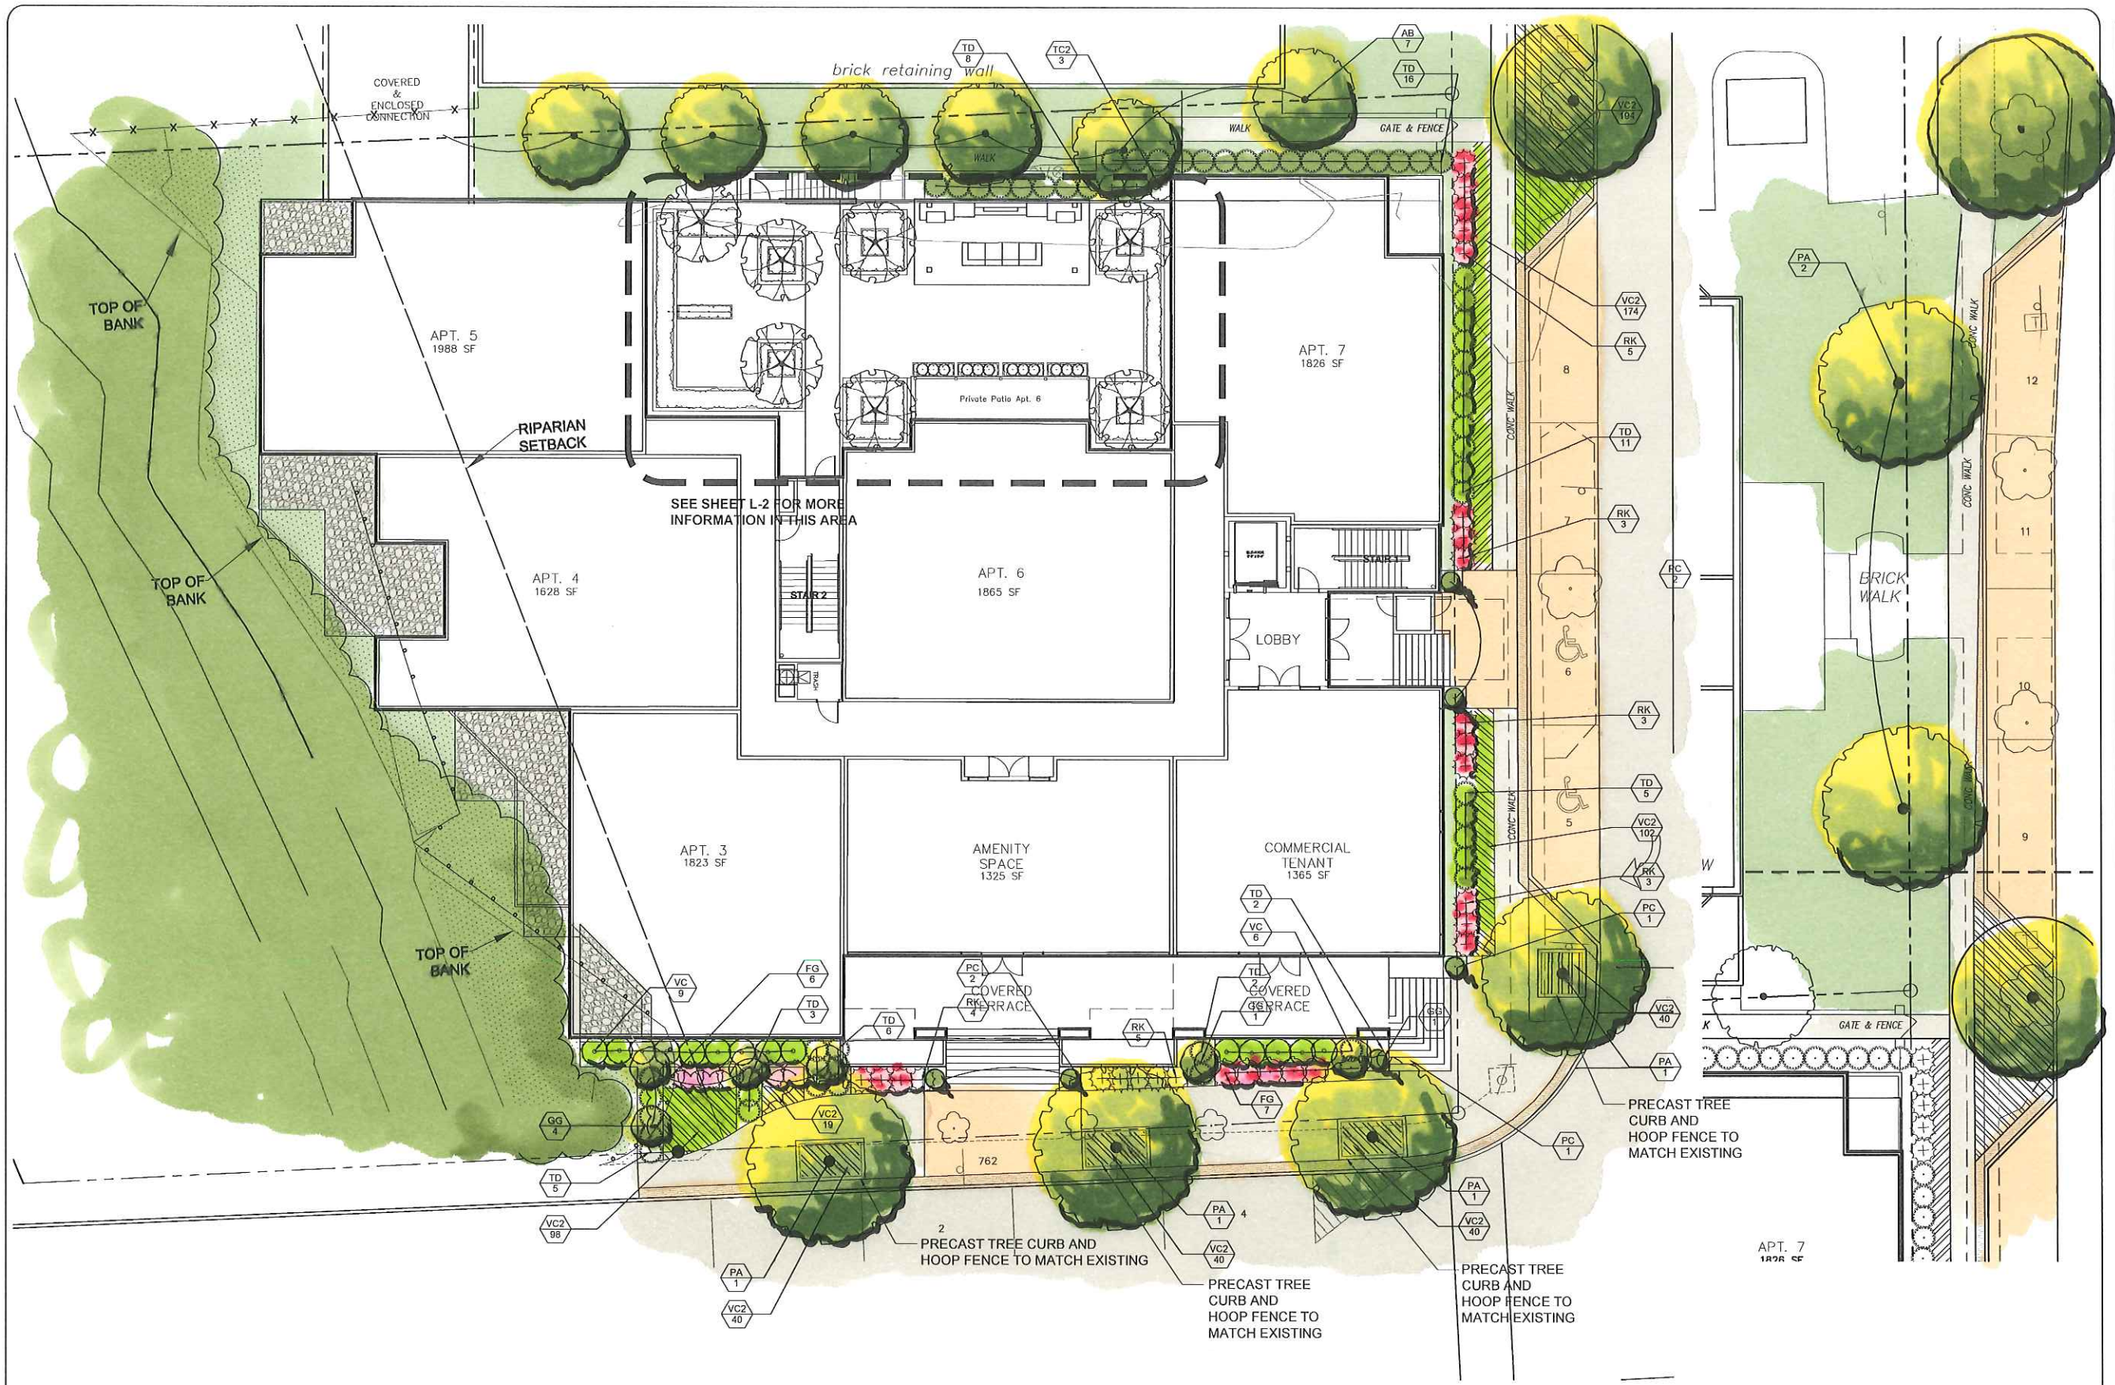

plan-it studios
7792 Olentangy River Road
Suite G
Columbus, OH 43235
614-403-1442

LUSK architecture

FEHÉR Architecture llc
614 581 6069
www.FEHER architecture.com

555 Parkview
555 South Parkview Avenue
Bexley, Ohio

PROJECT #016-010

April 20, 2016

SHEET INFORMATION

CURRENT DATE
April 20, 2016

REVISIONS

SHEET TITLE
Landscape Plan

SCALE
As Noted

SHEET NO.
L-1

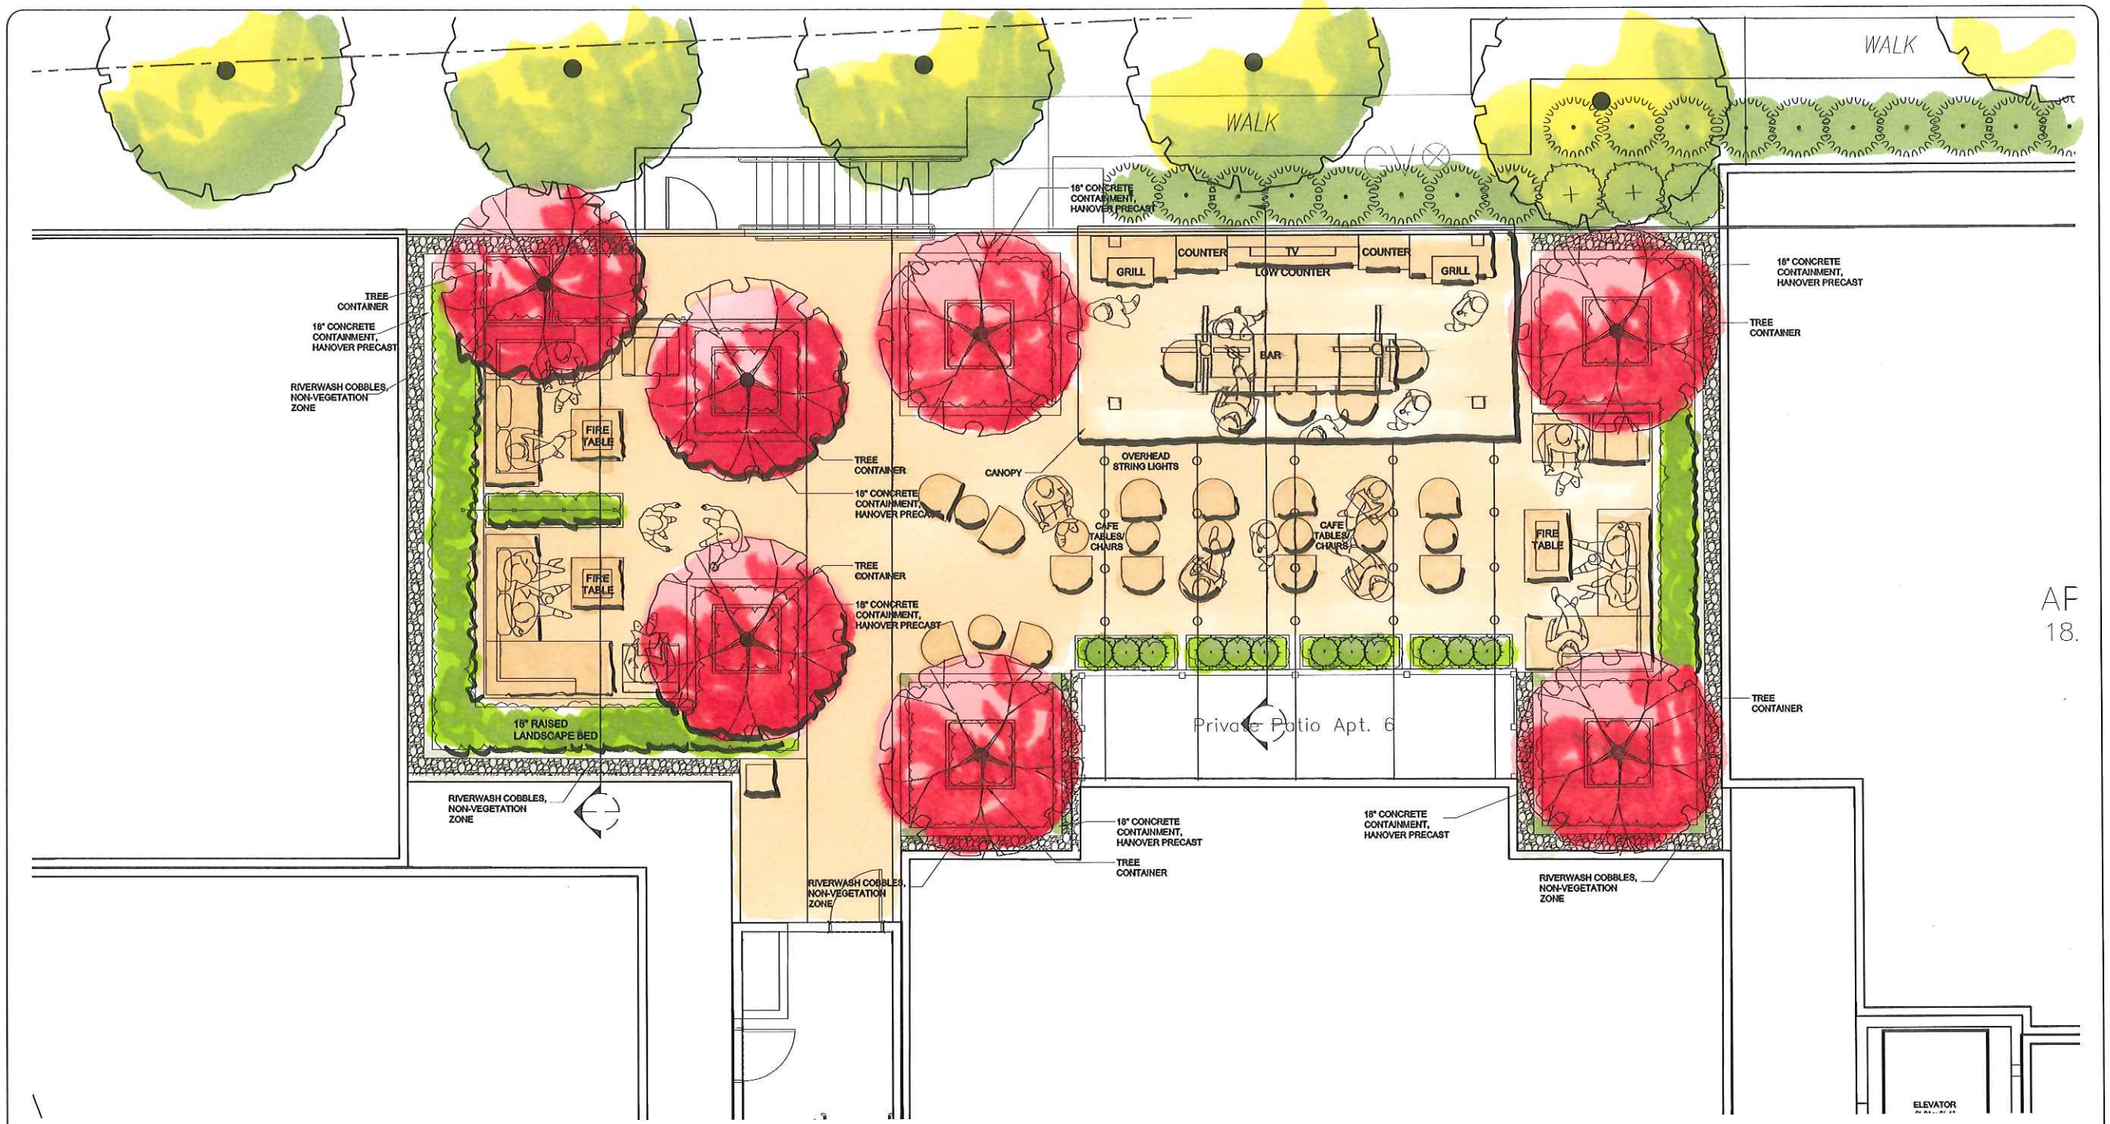

AF
18.

NORTH

PLANT SCHEDULE

TREES	QTY	COMMON NAME / BOTANICAL NAME	CONT	CAL	DETAIL
AP	7	Japanese Maple / Acer palmatum	B & B	1.5"Cal	
AB	6	Bowhall Maple / Acer rubrum `Bowhall`	B & B	3"Cal	
GG	6	Fastigiate Maidenhair Tree / Ginkgo biloba `Goldspire`	B & B	3"Cal	
PC	18	Dwarf Alberta Spruce / Picea glauca `Conica`	15 gal		
PA	6	London Plane Tree / Platanus x acerifolia	B & B	3"Cal	

SHRUBS	QTY	COMMON NAME / BOTANICAL NAME	CONT	DETAIL
FG	11	Dwarf Fothergilla / Fothergilla gardenii	5 gal	
RK	23	Rose / Rosa x `Knockout` TM	3 gal	
TC2	3	Capitata Japanese Yew / Taxus cuspidata `Capitata`	5 gal	
TD	58	Dense Yew / Taxus x media `Densiformis` 24" HT.	B & B	
VC	14	Korean Spice Viburnum / Viburnum carlesii `Compactum`	24" SP	

GROUND COVERS	QTY	COMMON NAME / BOTANICAL NAME	CONT	SPACING	DETAIL
	866	Common Periwinkle / Vinca minor	flat	12" o.c.	

plan-it studios
7792 Olentangy River Road
Suite G
Columbus, OH 43235
614-403-1442

LUSK architecture

FEHÉR Architecture llc
614.981.0068
www.FEHER architecture.com

555 Parkview

555 South Parkview Avenue
Bexley, Ohio

PROJECT #016-010

April 20, 2016

SHEET INFORMATION

CURRENT DATE
April 20, 2016

REVISIONS

SHEET TITLE
Deck Amenity Plan

SCALE
1/4" = 1'-0"

SHEET NO.
L-2

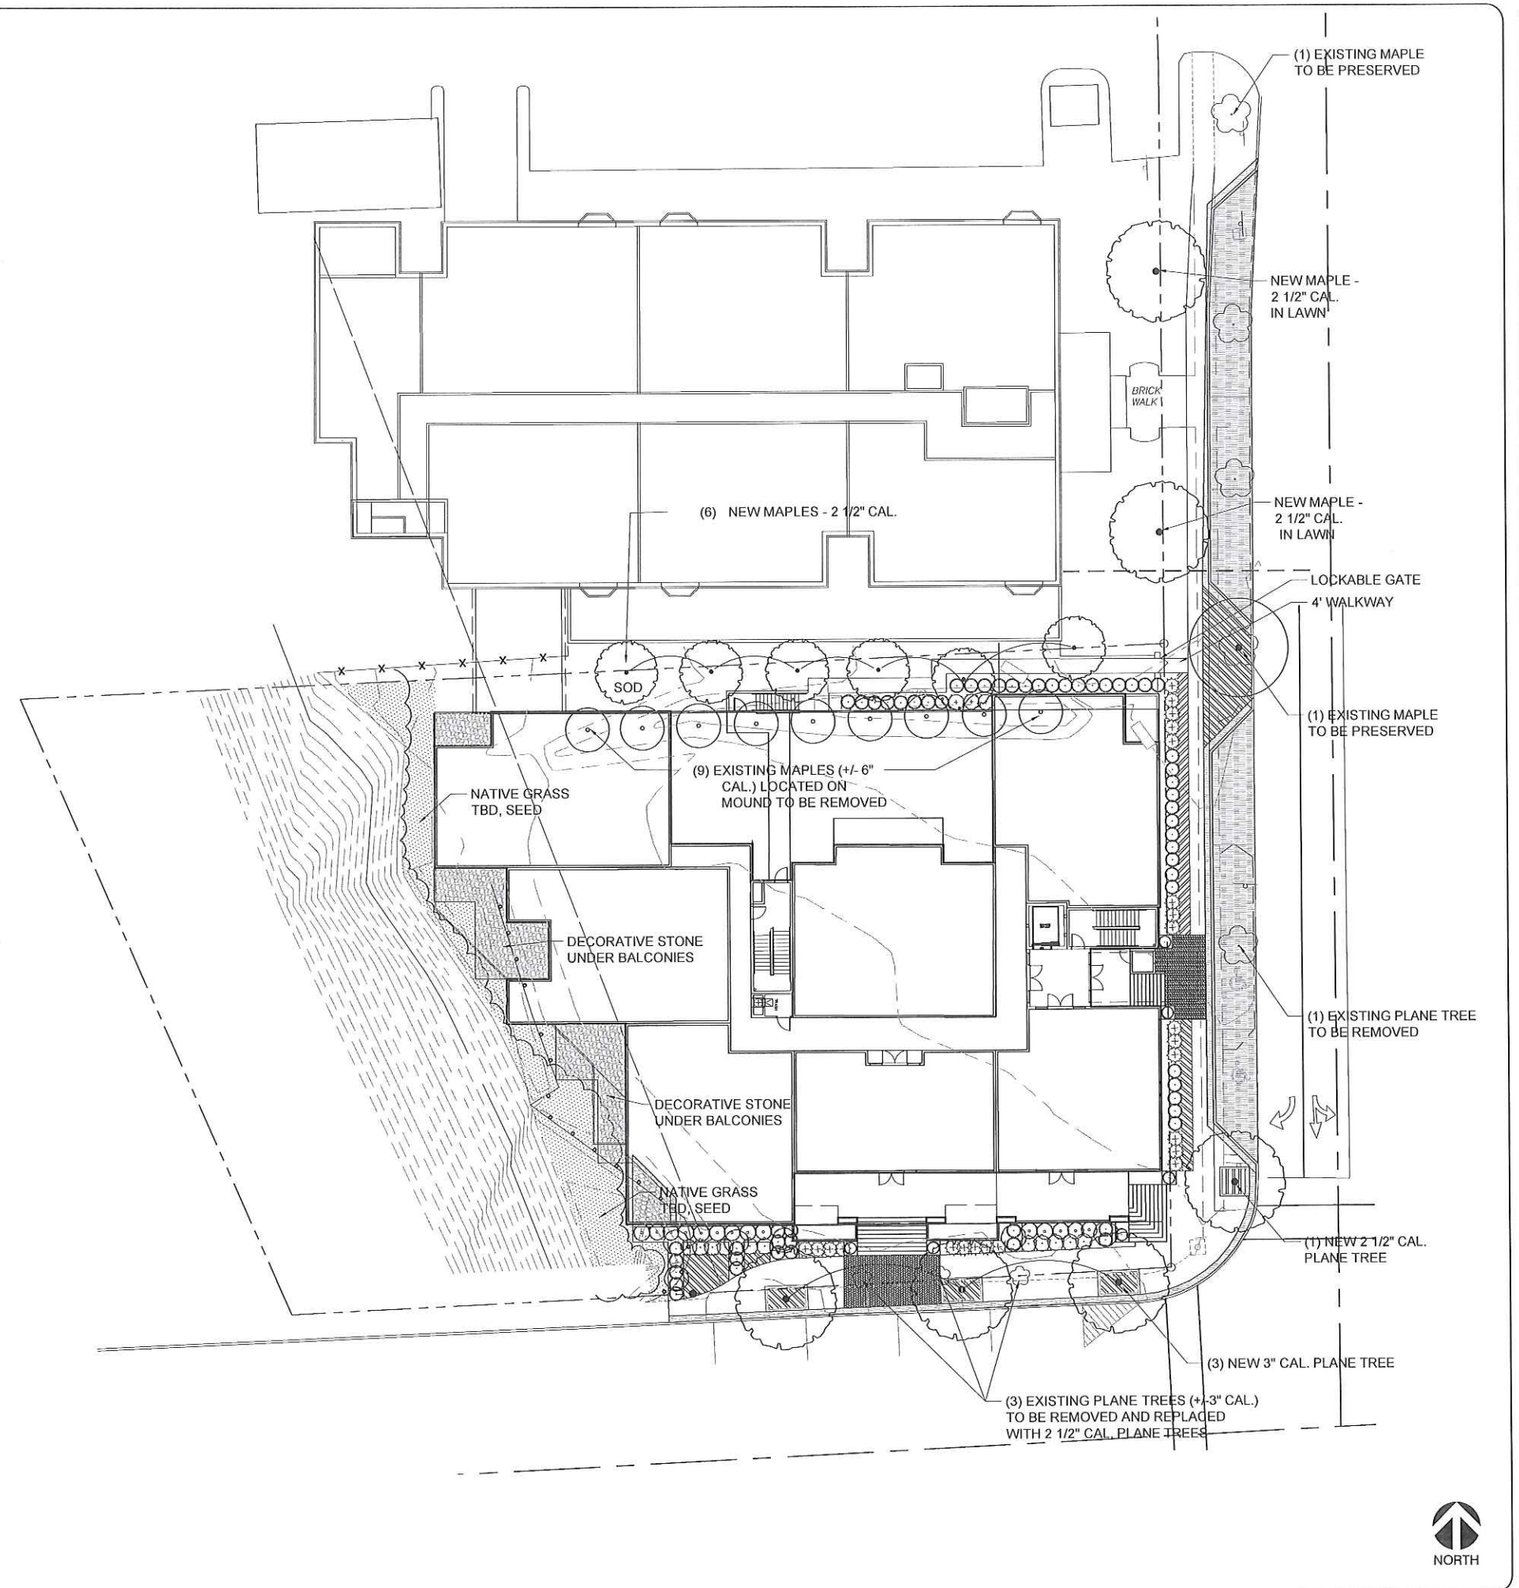

plan-it studios
7792 Olentangy River Road
Suite G
Columbus, OH 43235
614-403-1442

LUSK architecture

FEHÉR Architecture llc
614.581.0469
www.FEHER architecture.com

555 Parkview

555 South Parkview Avenue
Bexley, Ohio

PROJECT #016-010

April 20, 2016

SHEET INFORMATION

CURRENT DATE
April 20, 2016

REVISIONS

SHEET TITLE
TREE EXHIBIT PLAN

SCALE
1/16"=1'-0"

SHEET NO.
EX1

MAIN STREET ELEVATION

PARKVIEW AVENUE ELEVATION

plan-it studio
7792 Olentangy River Road
Suite G
Columbus, OH 43235
614-403-1442

LUSK
architecture

FEHÉR
Architecture llc
614 581 0069
www.FEHER architecture.com

555 Parkview
555 South Parkview Avenue
Bexley, Ohio

PROJECT #016-010

April 20, 2016

SHEET INFORMATION

CURRENT DATE
April 20, 2016

REVISIONS

SHEET TITLE
TREE EXHIBIT ELEVATION

SCALE
1"=10'-0"

SHEET NO.
EX2

NORTH ELEVATION

RAVINE ELEVATION

plan-it studios
7792 Olentangy River Road
Suite G
Columbus, OH 43235
614-403-1442

LUSK architecture

FEHÉR Architecture llc
614 581 0069
www.FEHER architecture.com

555 Parkview

555 South Parkview Avenue
Bexley, Ohio

PROJECT #016-010

April 20, 2016

SHEET INFORMATION

CURRENT DATE
April 20, 2016

REVISIONS

SHEET TITLE

TREE EXHIBIT ELEVATION

SCALE
1"=10'-0"

SHEET NO.

EX3