PIT LIFT

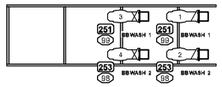

BBR1
CIRCUITS 95-100
4 SPARES

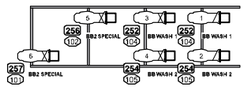

BBR2
CIRCUITS 101-106
2 SPARES

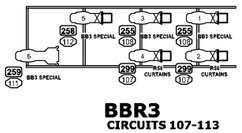

BBR3
CIRCUITS 107-113
4 SPARES

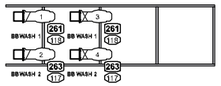

BBL1
CIRCUITS 115-120
4 SPARES

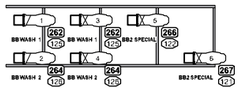

BBL2
CIRCUITS 121-126
2 SPARES

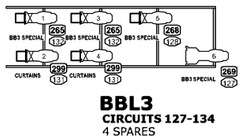

BBL3
CIRCUITS 127-134
4 SPARES

1ST AP

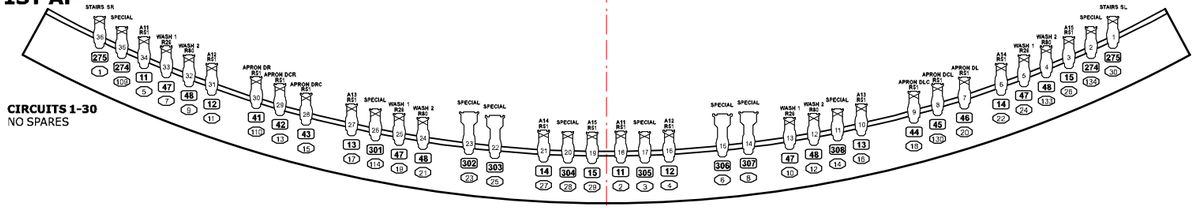

CIRCUITS 1-30
NO SPARES

1 AP

6KW CIRCUITS
61-62

2ND AP

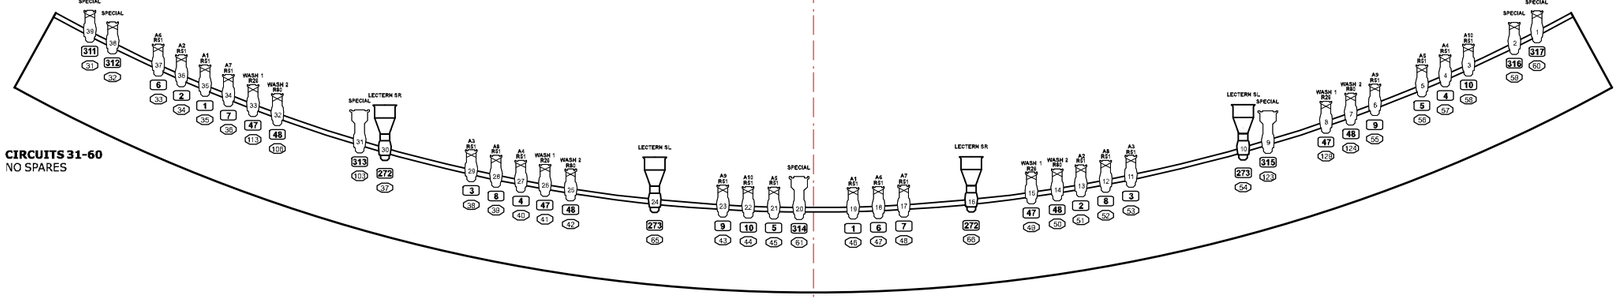

CIRCUITS 31-60
NO SPARES

2 AP

BALCONY RAIL

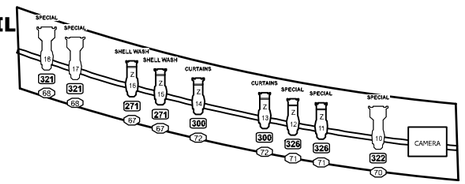

BALCONY RAIL

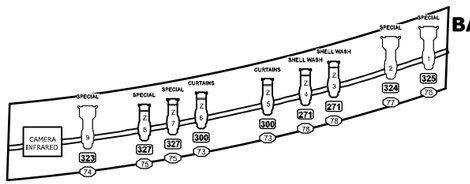

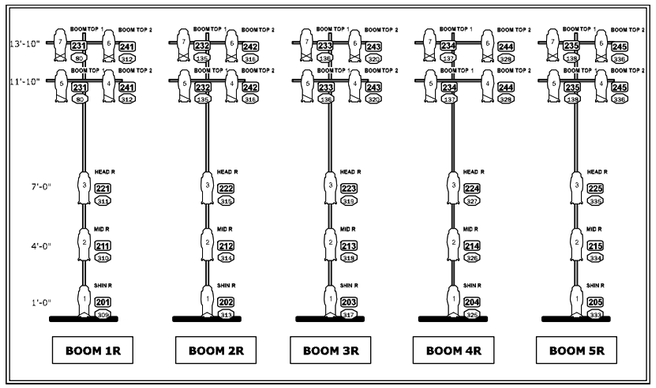

BOOMS STAGE RIGHT

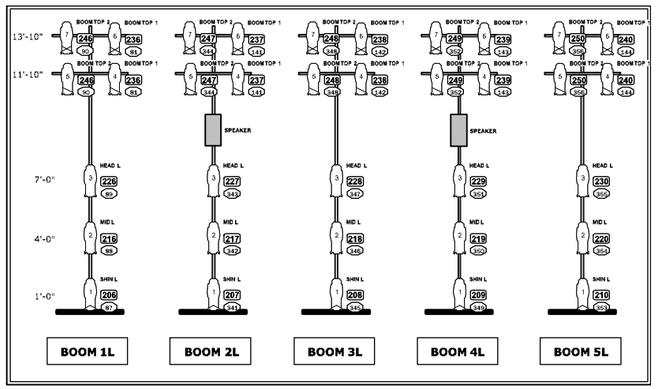

BOOMS STAGE LEFT

INSTRUMENT KEY

TYPE	USED	TOTAL	REMAIN
ETC S4 50°	10	14	4
ETC S4 36°	74	78	4
ETC S4 26°	84	88	4
ETC S4 19°	118	120	2
ETC S4 10°	15	20	5
ETC S4 05°	4	8	4
ETC S4 ZOOM 15-30°	12	12	0
ETC S4 PAR MFL	25	25	0
8" FRESNEL	25	50	25
CODA 1 CELL	12	15	3
CODA 2 CELL	12	14	2
IRIS 1 CELL	9	9	0
IRIS 3 CELL	9	9	0
MARTIN MAC III	6	6	6

Purpose color
Unit Number
Channel
Dimmer

LUCKMAN THEATRE
The Harriet and Charles Luckman Fine Arts Complex

REVISED: 08.28.2015

DRAFTED BY: Jen Goldstein
REVISED BY: Hilda Kane

SCALE: 1/8"=1'0"

REPERTORY PLOT - HOUSE

PLATE **2** of 2