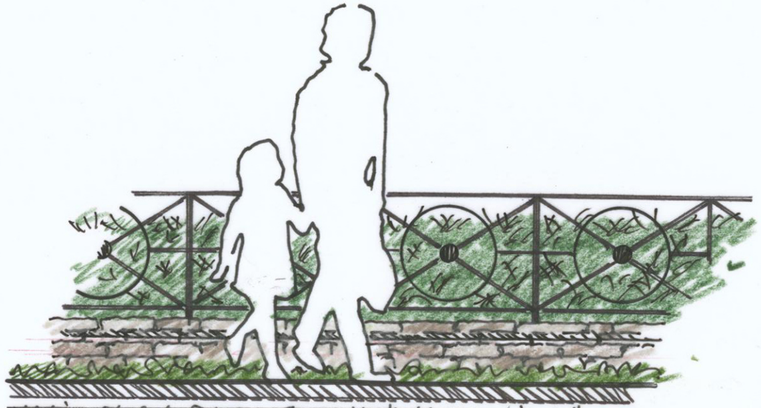

Main street Edge – Stone Wall / Iron Rail / Hedge.

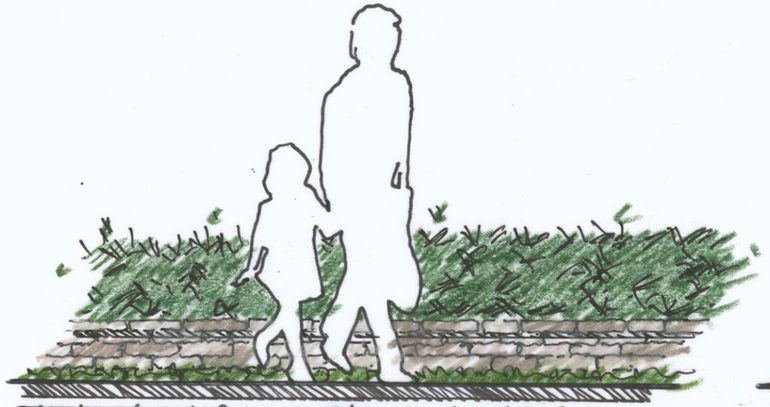

Main street Edge – Stone Wall and Hedge.

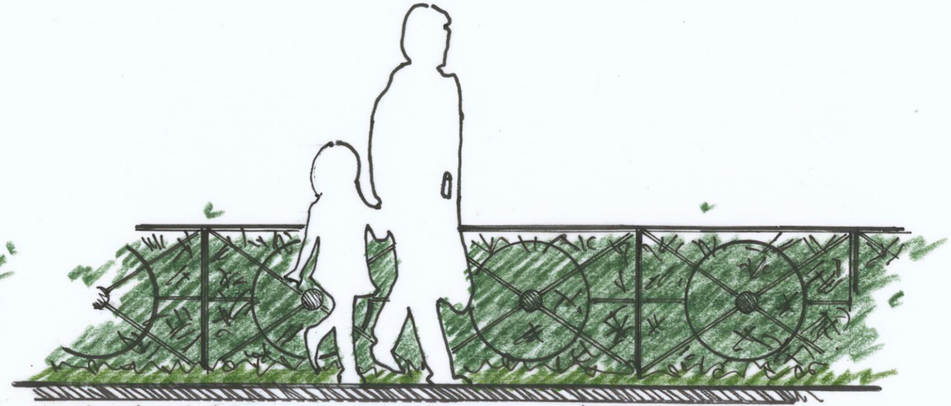

Main street Edge – ornamental Iron Rail and Hedge.

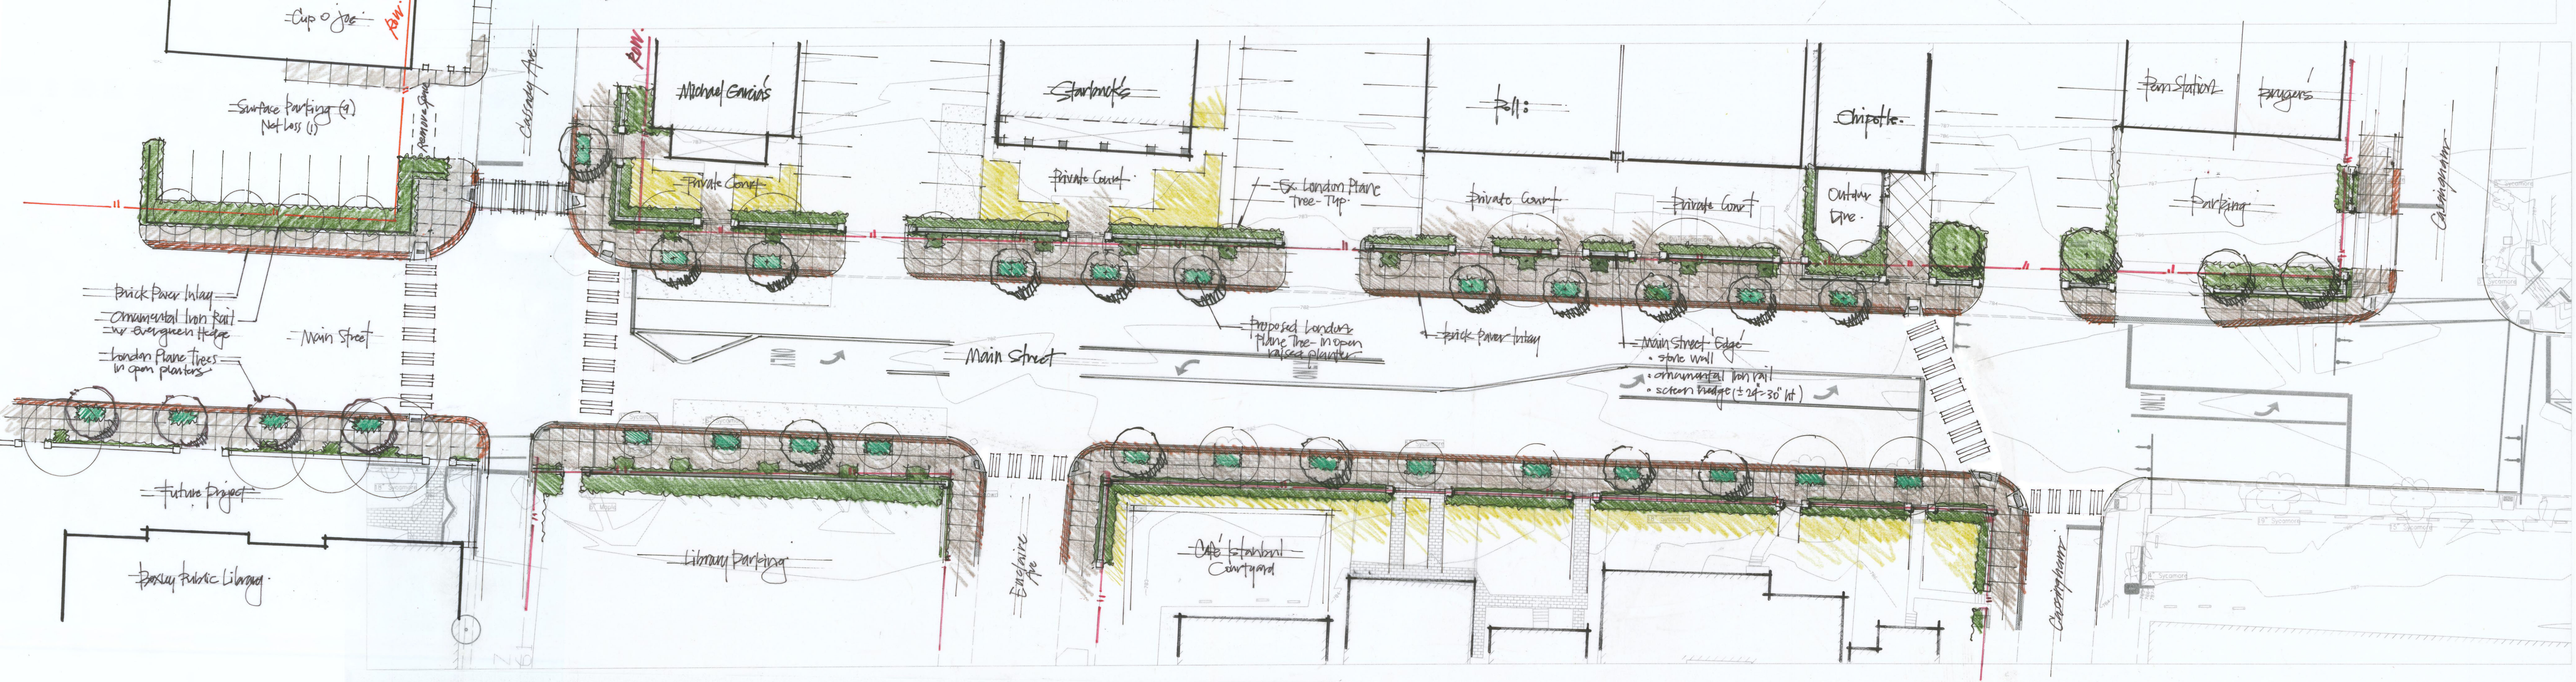

Cup o Joe
Surface Parking (9)
Net Loss (1)
Remove Spruce
Cassady Ave.
Michael Garcia's
Starbucks
Pell:
Chipotle
Pen Station
Burger's
Private Court
Private Court
Ex. London Plane Tree - Tup
Private Court
Private Court
Outdoor Dine
Parking
Cassingham
Brick Paver Inlay
Ornamental Iron Rail w/ Evergreen Hedge
London Plane Trees in open planters
Main Street
Main Street
Proposed London Plane Tree - in open raised planter
Brick Paver Inlay
Main Street Edge
• stone wall
• ornamental iron rail
• screen hedge (± 24"-30" ht)
Future Project
Library Parking
Enclaire Ave
Café Istanbul Courtyard
Cassingham
Boxley Public Library

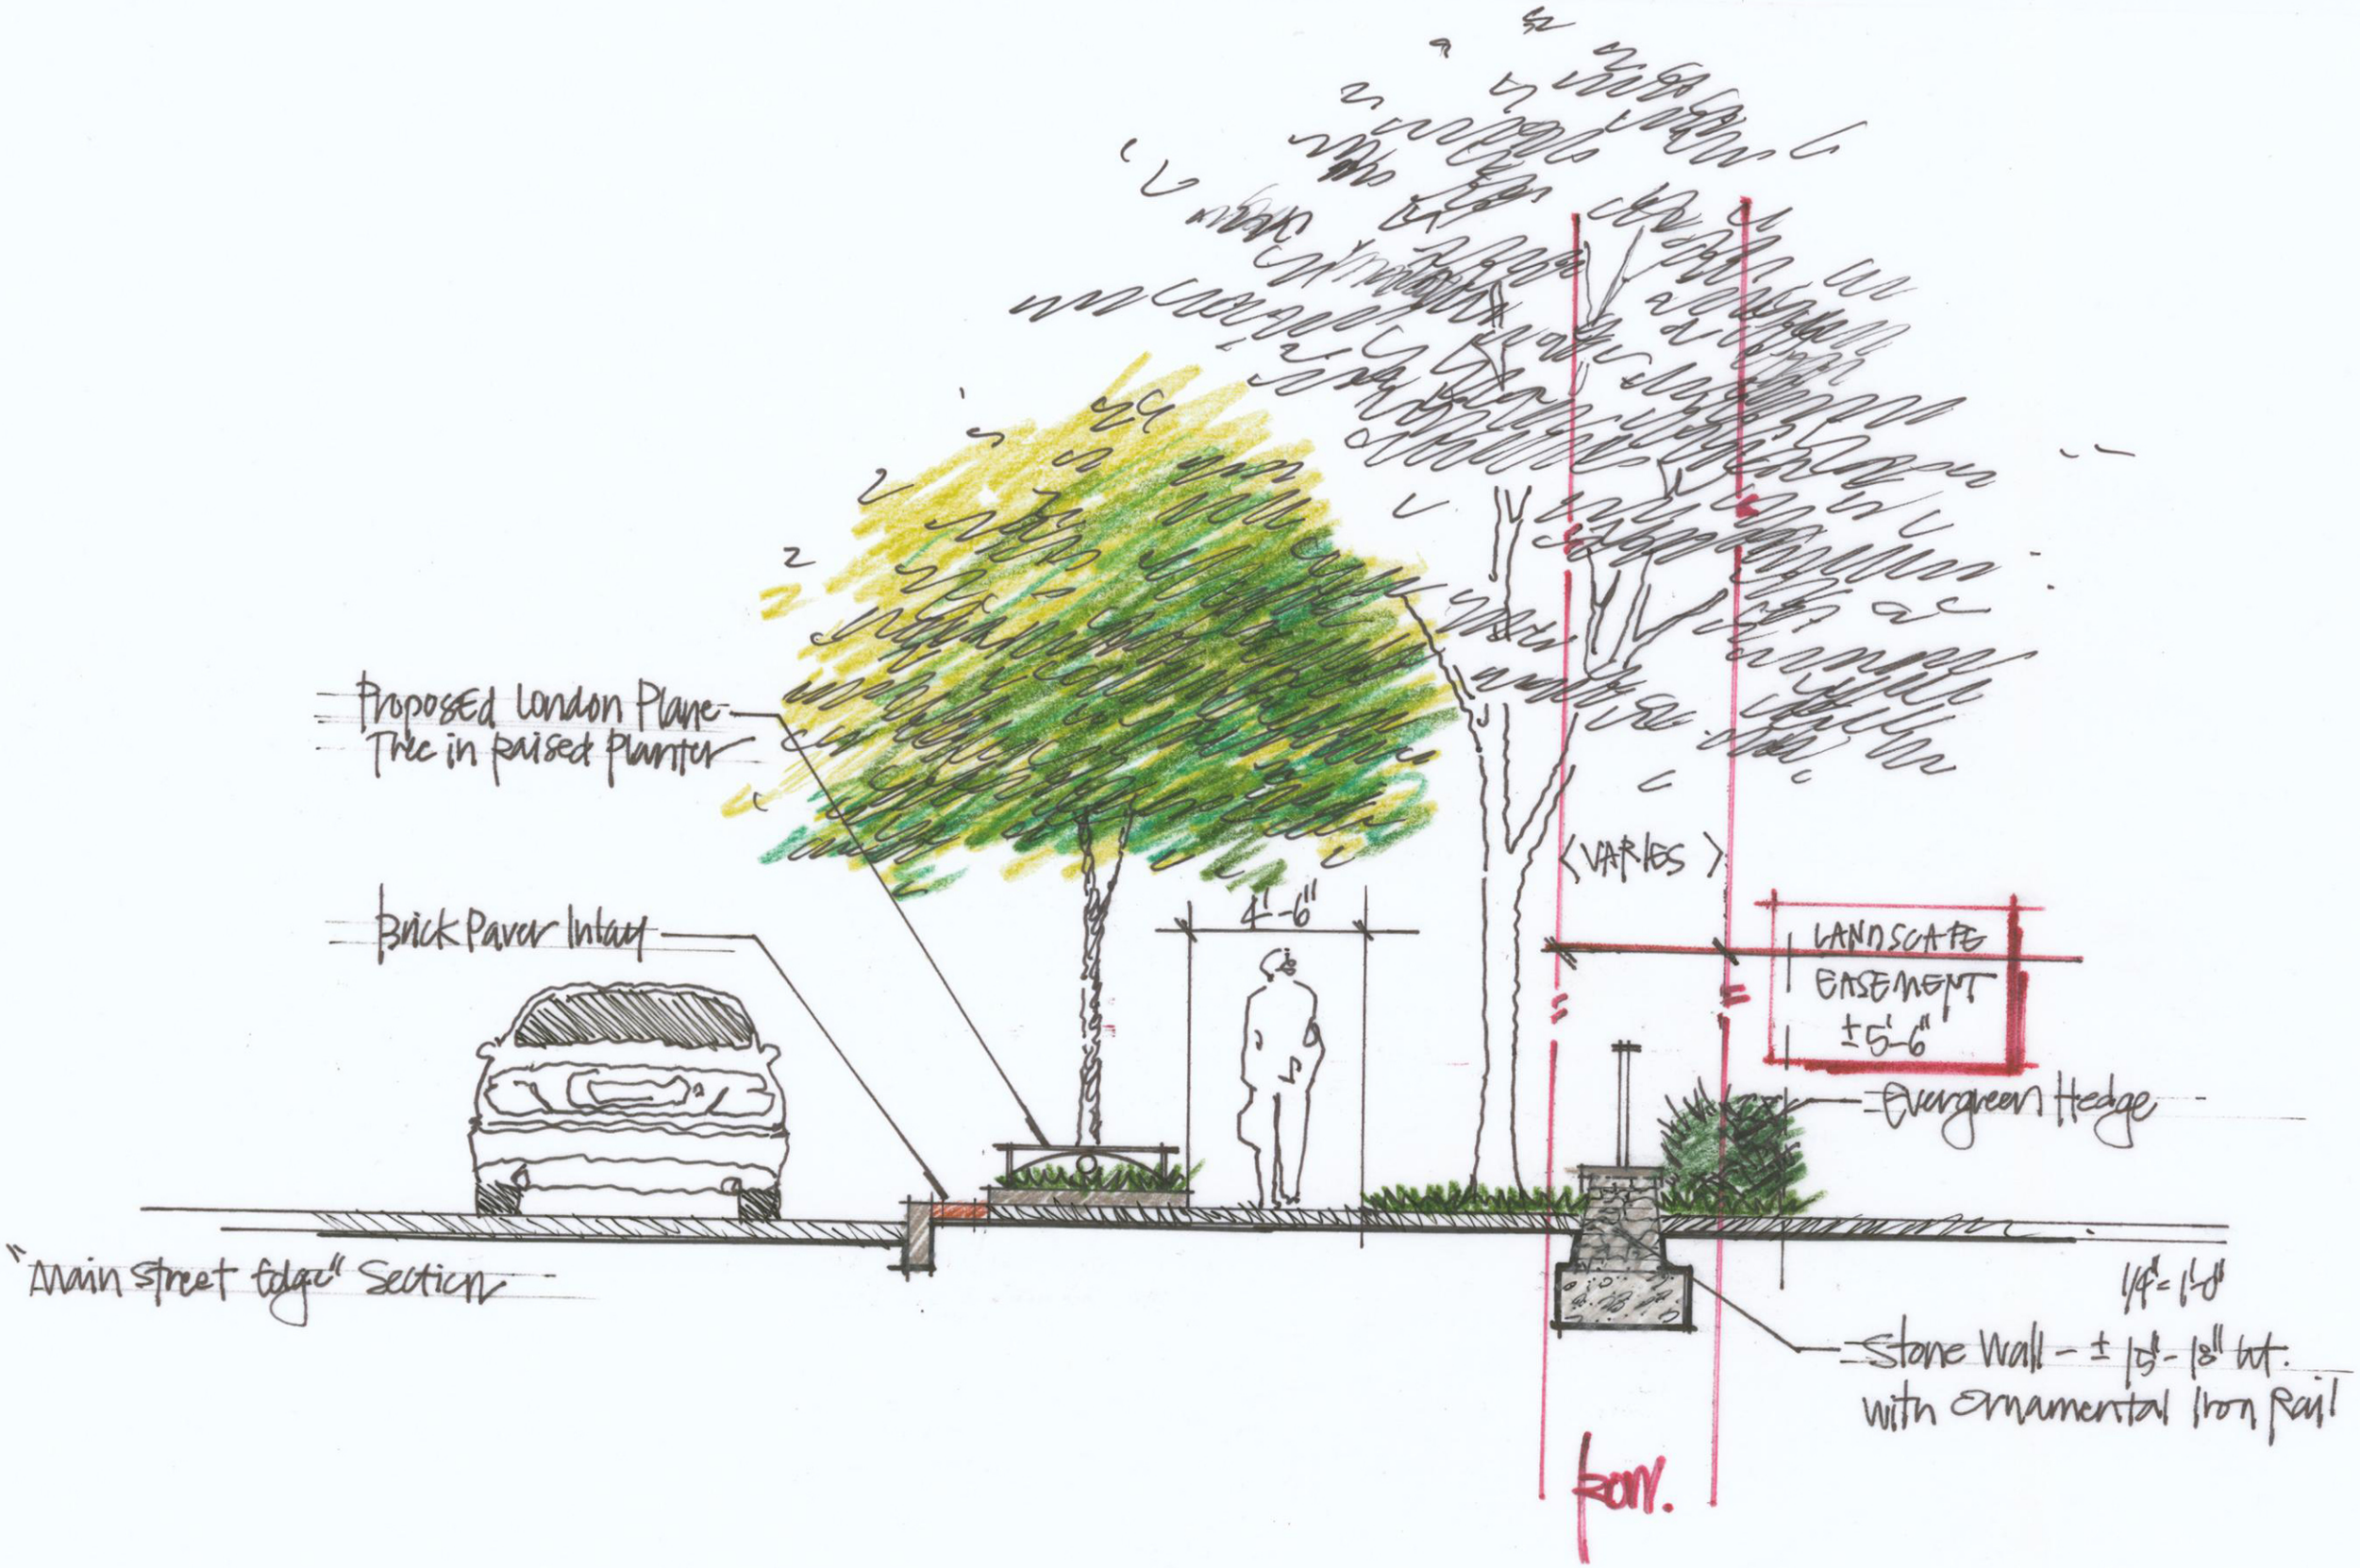
Proposed London Plane Tree in raised planter
Brick Paver Inlay
4'-6"
<VARIES>
LANDSCAPE EASEMENT ±5'-6"
Evergreen Hedge
"Main Street Edge" Section
1/4" = 1'-0"
Stone Wall - ± 15"-18" ht. with ornamental Iron Rail
Ron.