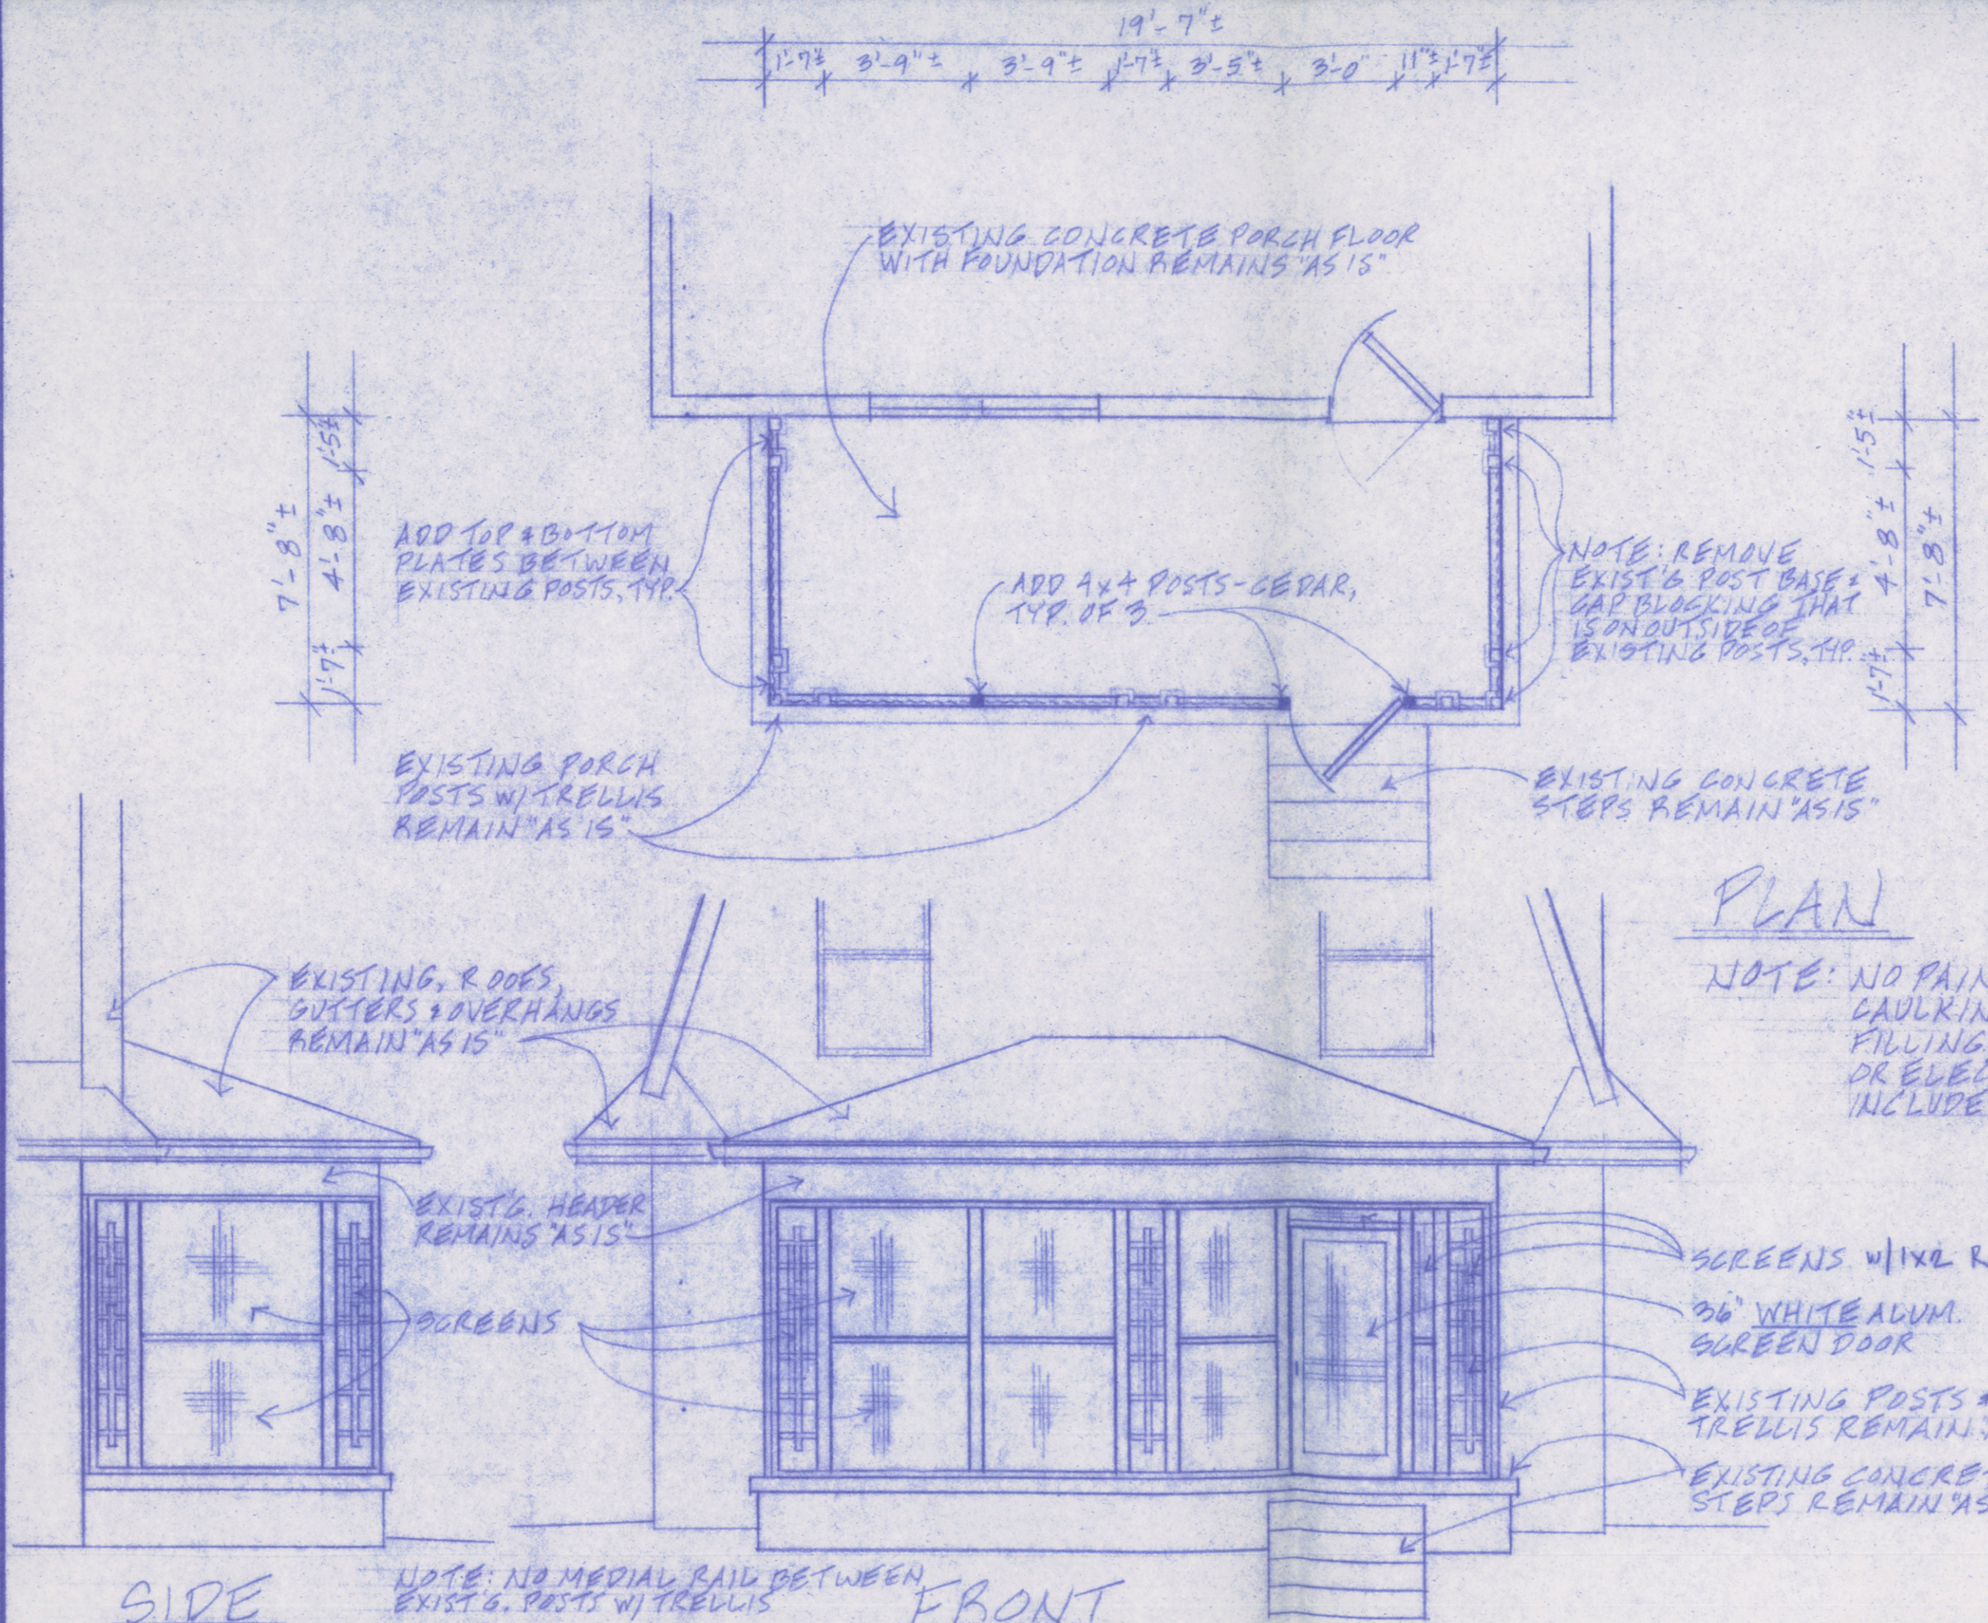

NOTE: NO PAINTING, STAINING, CAULKING, NAIL HOLE FILLING, FLOOR COVERINGS OR ELECTRICAL WORK INCLUDED IN THIS PROJECT.

NOTE: NO MEDIAL RAIL BETWEEN EXIST'G. POSTS W/ TRELLIS

ELEVATIONS

DESIGNER 026
SCALE 1/4"=1'-0"
DATE 30 APRIL '12
CK'D
REV.
DATE
APPROVED

COPYRIGHT
Suncraft Corp., Inc. retains the common law copyright to the material appearing herein. This drawing is the property of Suncraft Corp., Inc. and is not to be used for any purpose other than construction by Suncraft Corp., Inc. All drawings and written material appearing herein constitute the original and unpublished work of Suncraft Corp., Inc. and the same may not be copied, used or disclosed without the written consent of Suncraft Corp., Inc.

Suncraft Corporation, Inc.
122 W. Johnstown Road
Columbus, Ohio 43230
Phone (614) 475-0000
Fax (614) 475-0986

suncraft
DESIGNED RIGHT. BUILT RIGHT.

HABASH, BARBARA & JAMES

☐ PRELIMINARY
☐ PERMIT
■ CONSTRUCTIO

CONTRACT - PLAN NO. | SHEE