PETE FOSTER

Residential Design LLC

Stukey Residence
161 Ashbourne Road
Bexley, Ohio
May 30, 2012

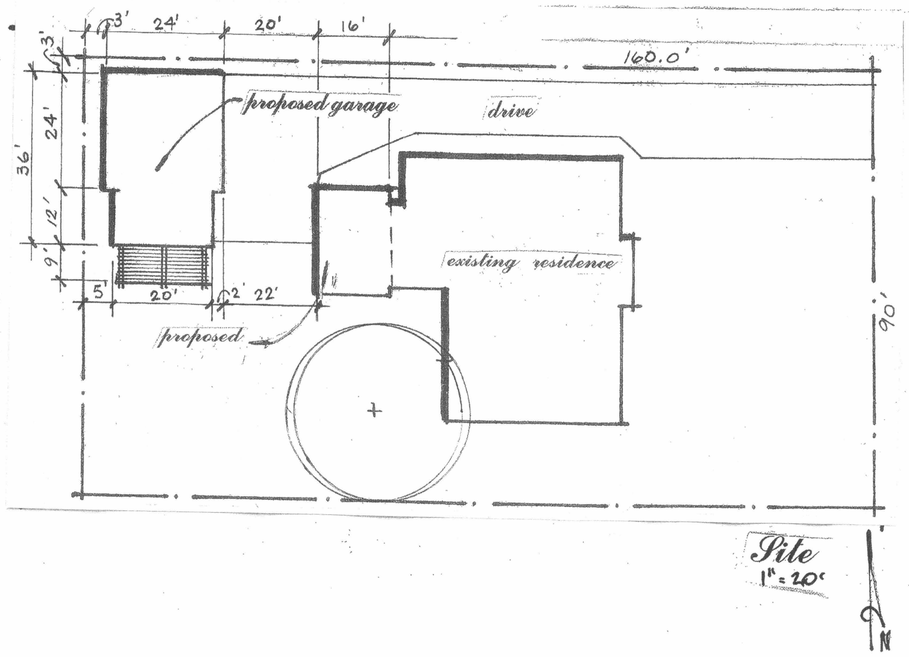

Site
1" = 20'

EAST

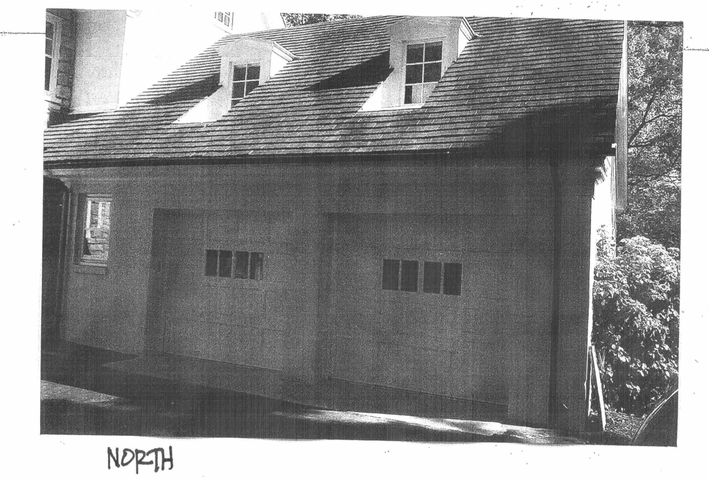

NORTH

WEST

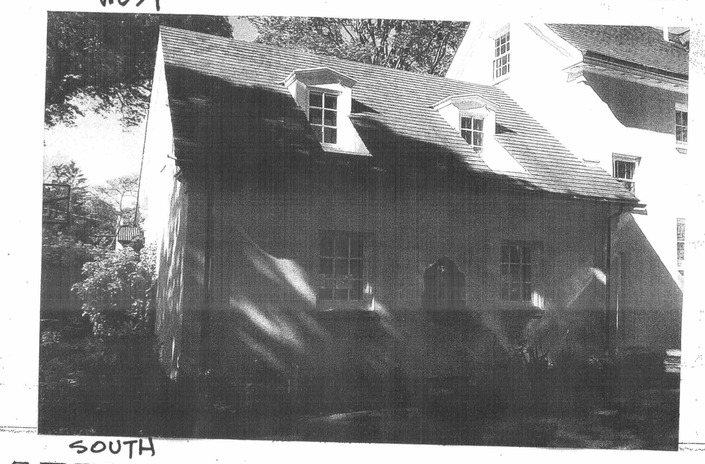

SOUTH

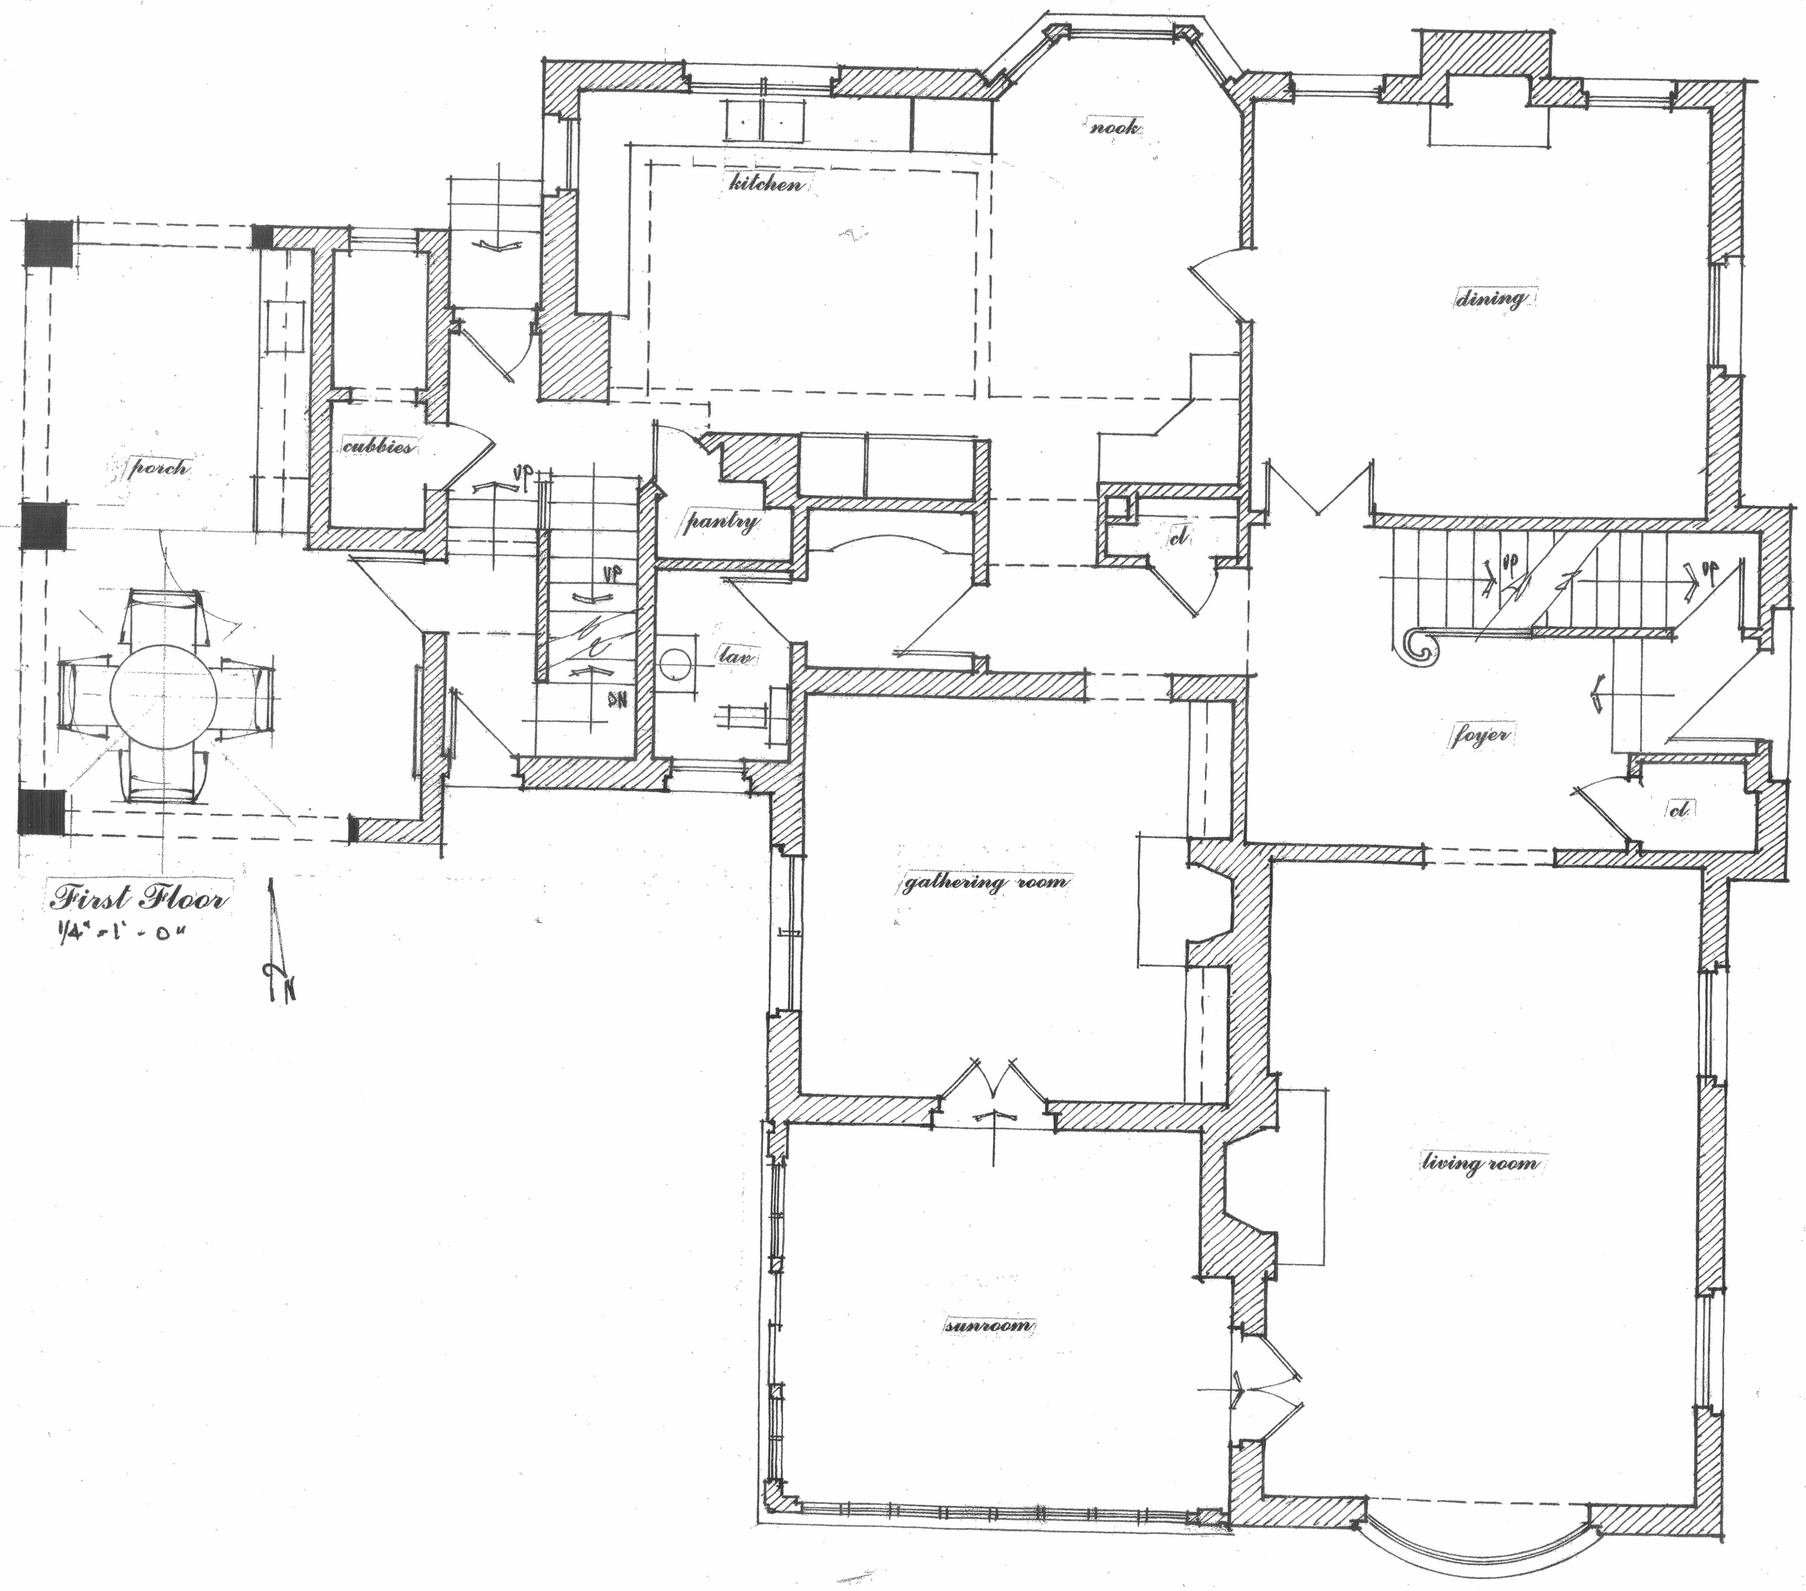

First Floor
1/4" = 1' - 0"

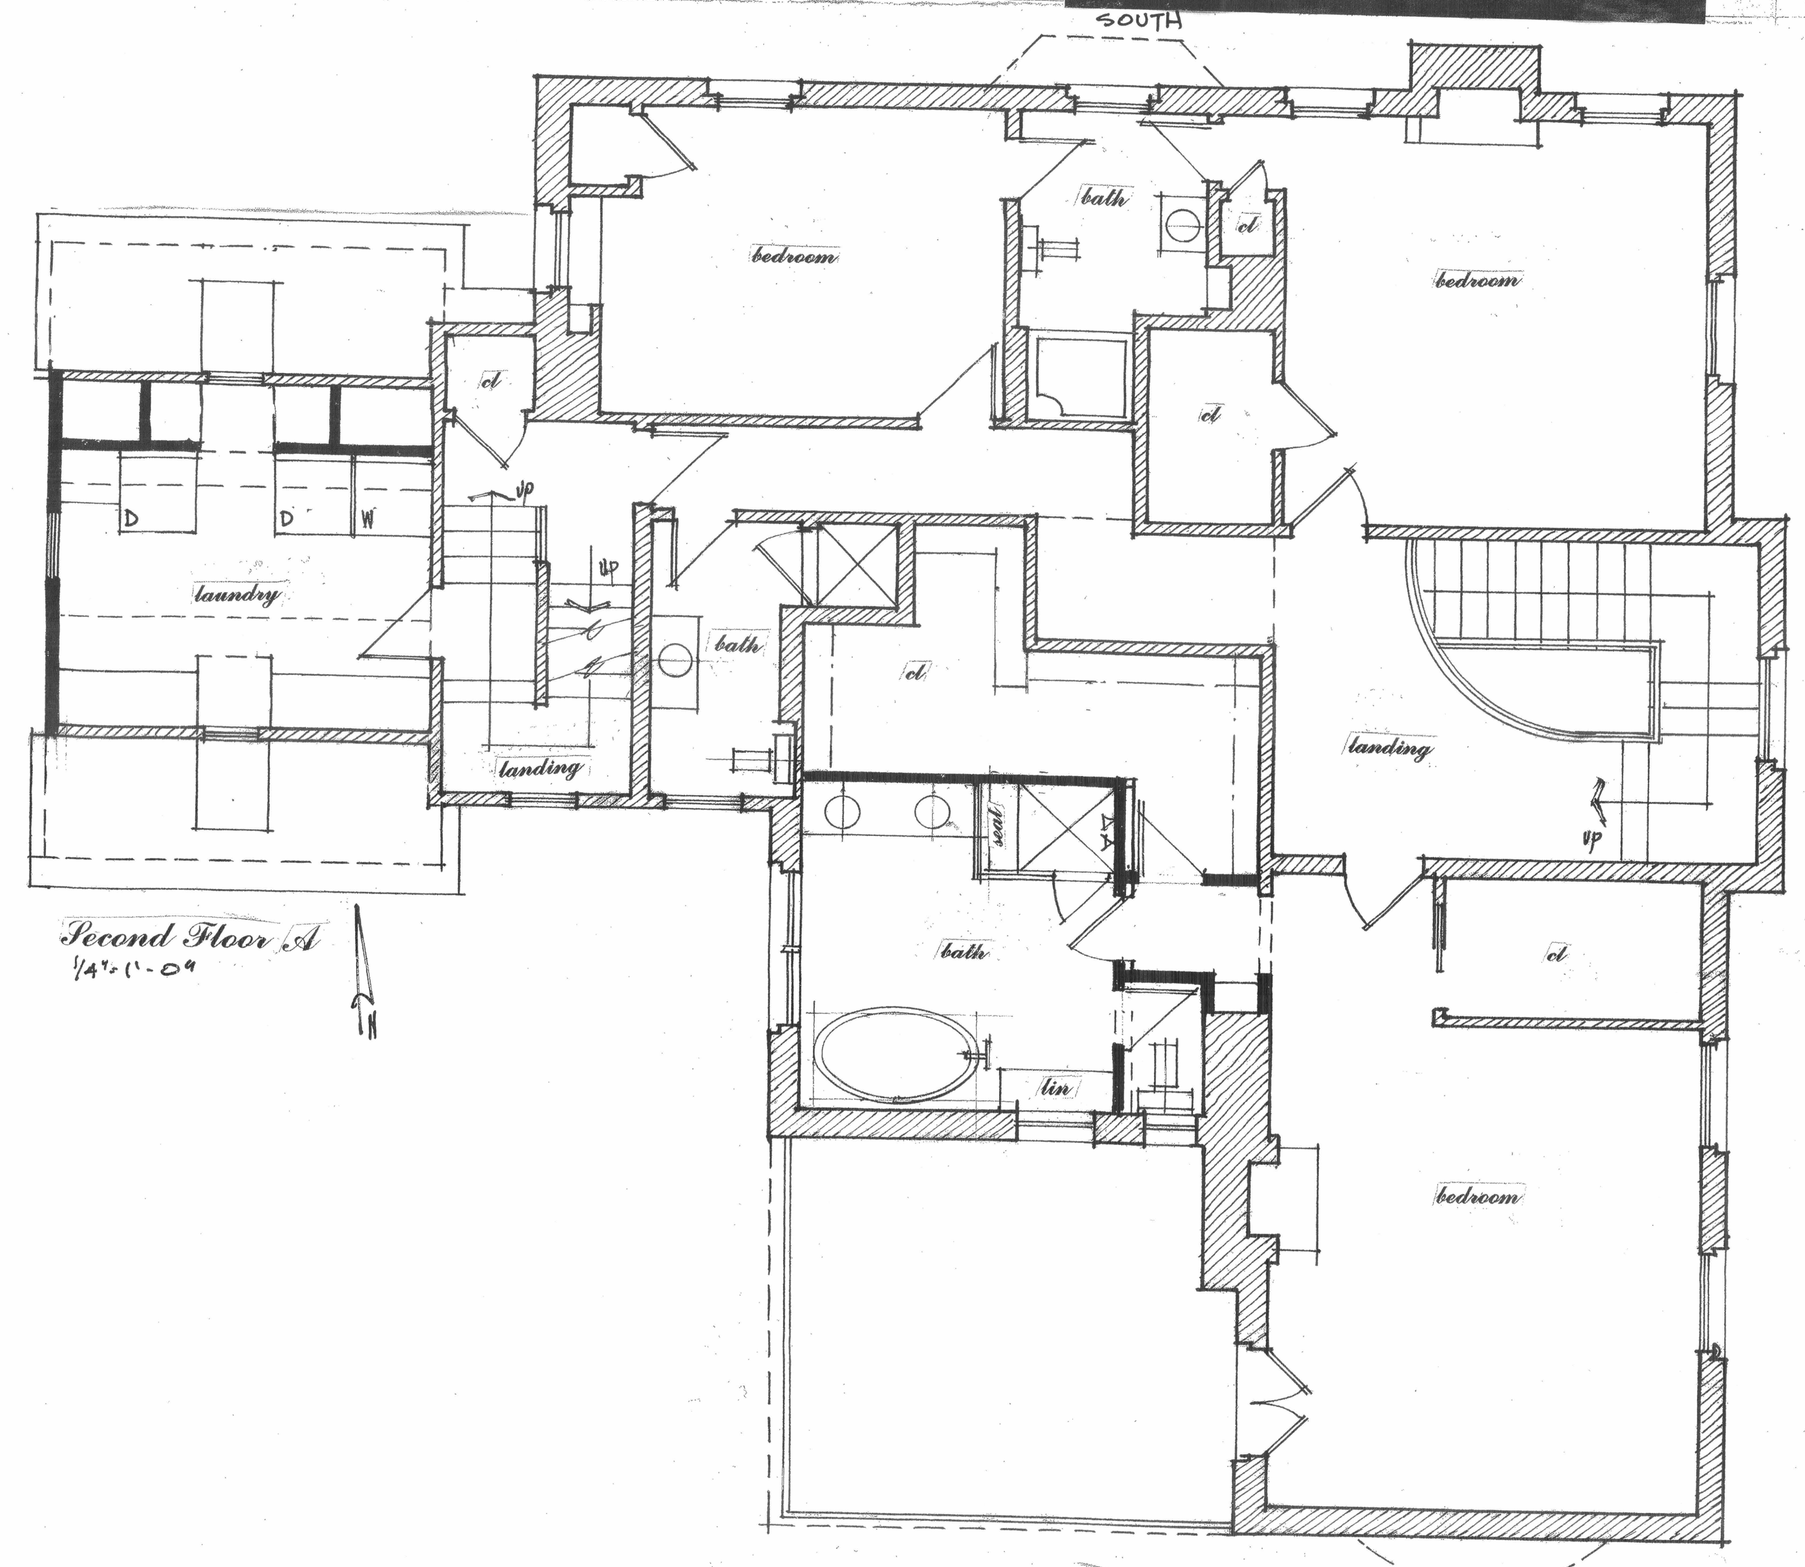

Second Floor A
1/4" = 1' - 0"