PETE FOSTER

Residential Design LLC

Chay Residence
2738 East Broad Street
Bexley, Ohio
JULY 10, 2012

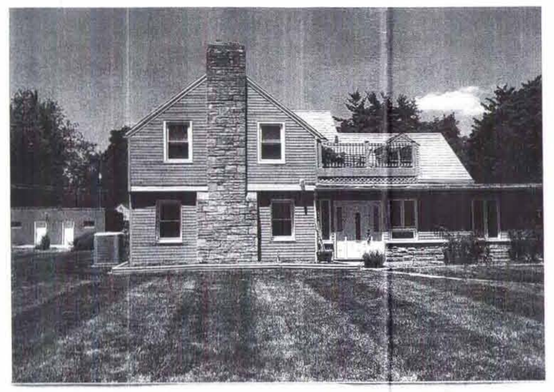

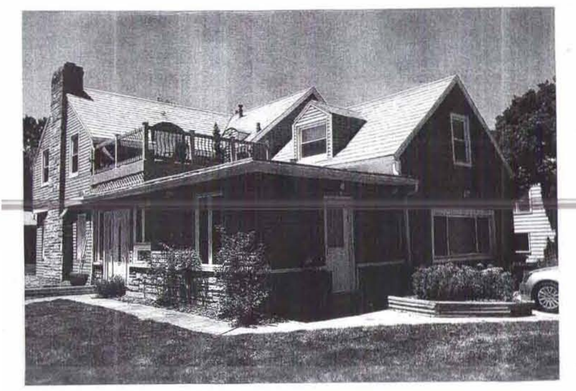

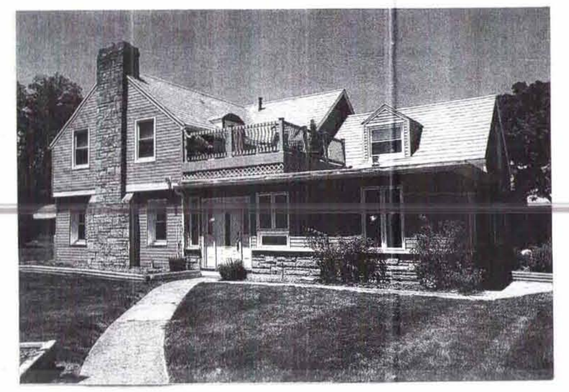

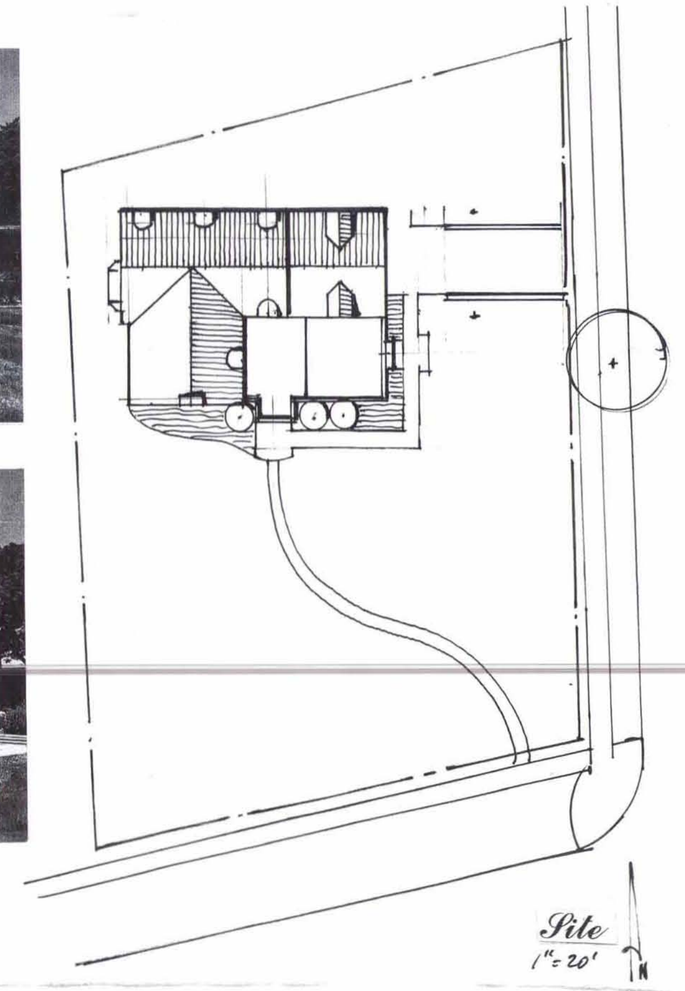

Site
1" = 20'

South Elevation

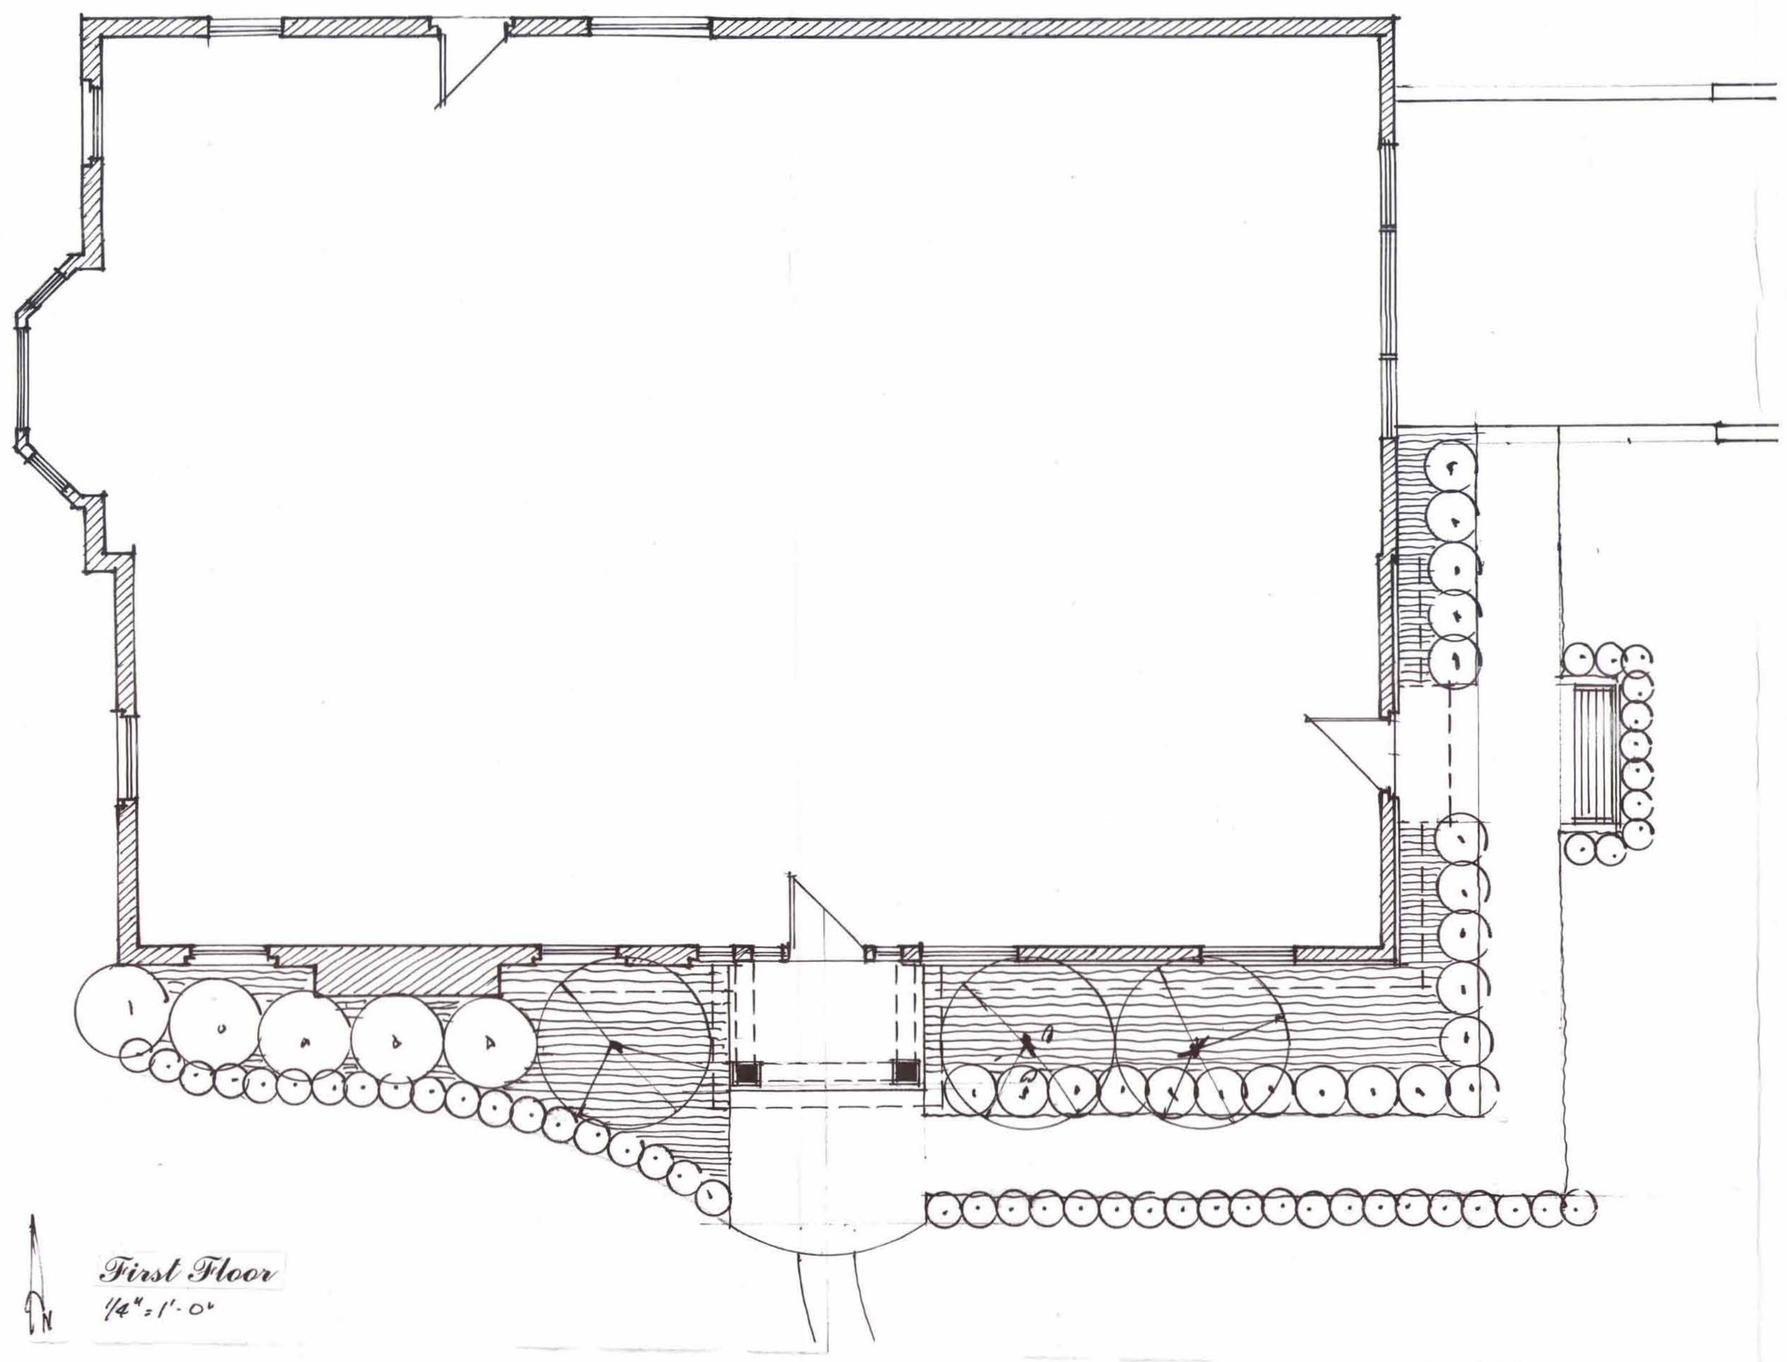

First Floor
1/4" = 1'-0"

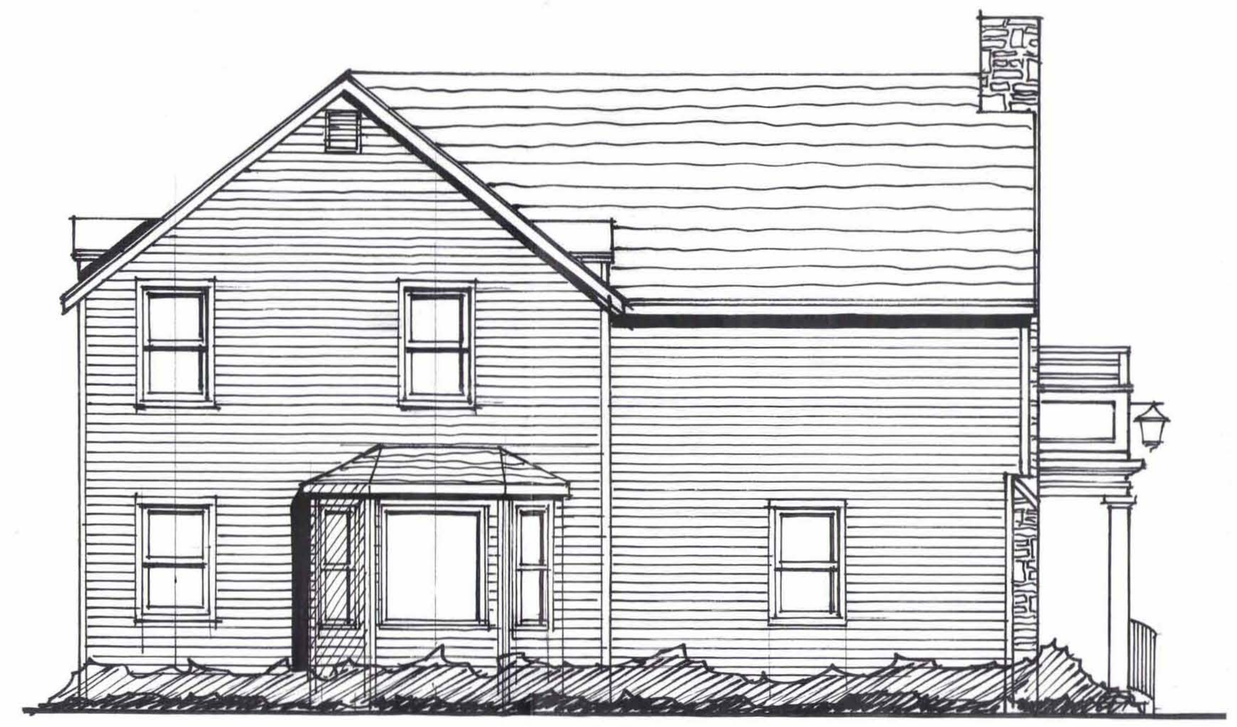

West Elevation

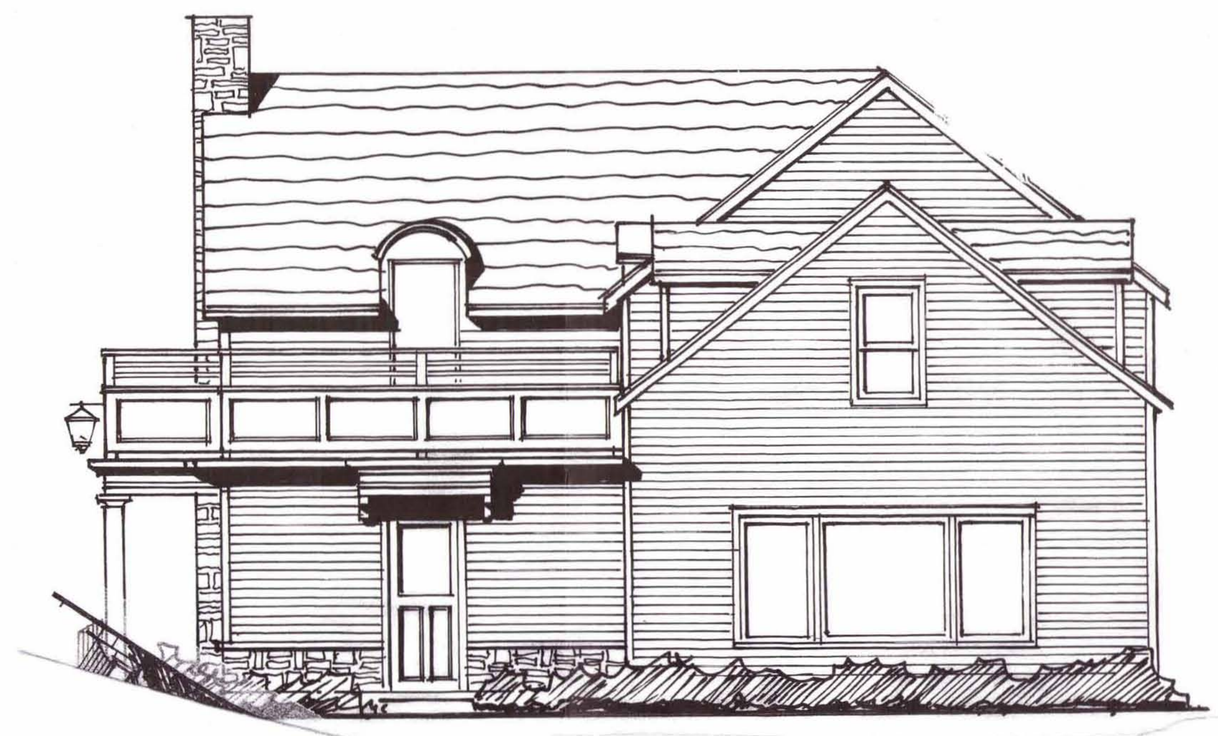

East Elevation