PETE FOSTER

Residential Design
LLC

Chahine Salamy Residence
269 Ashbourne Place
Bexley, Ohio
JUNE 7, 2013

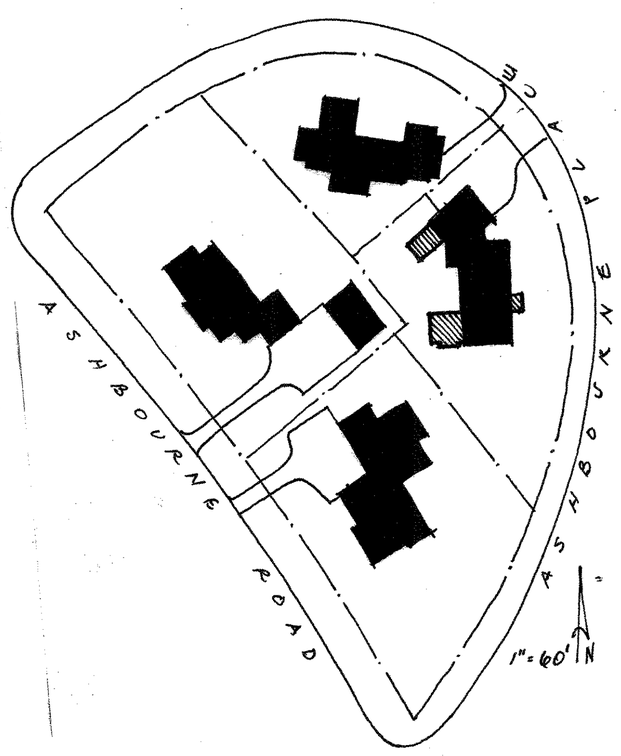

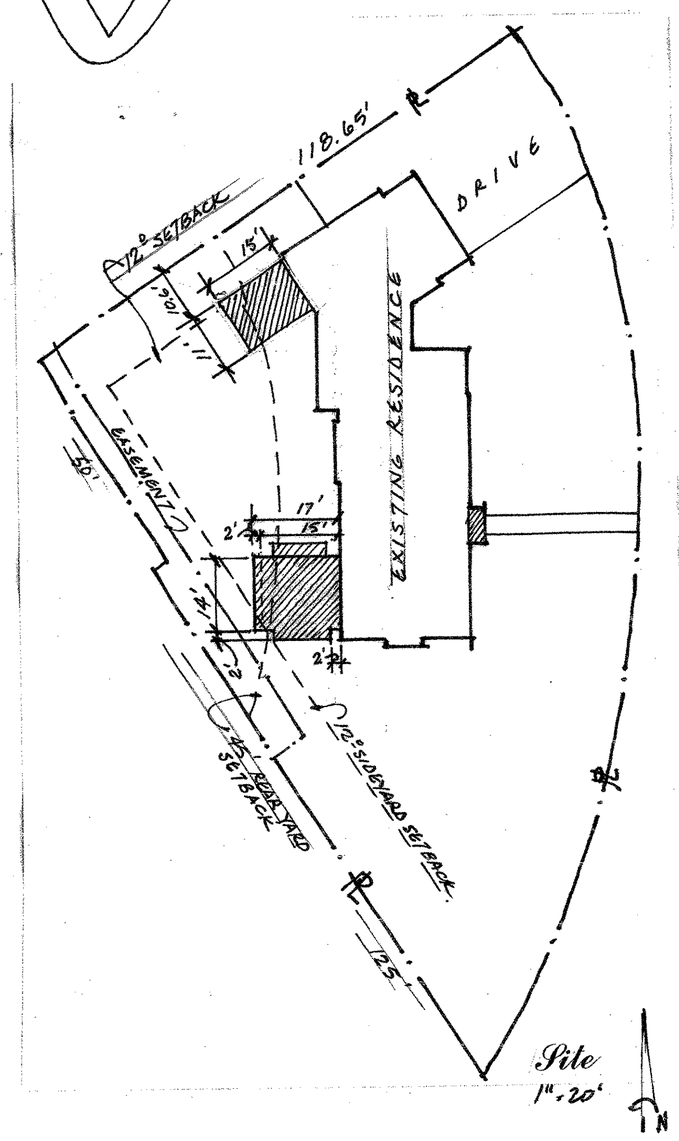

Site
1" = 20'

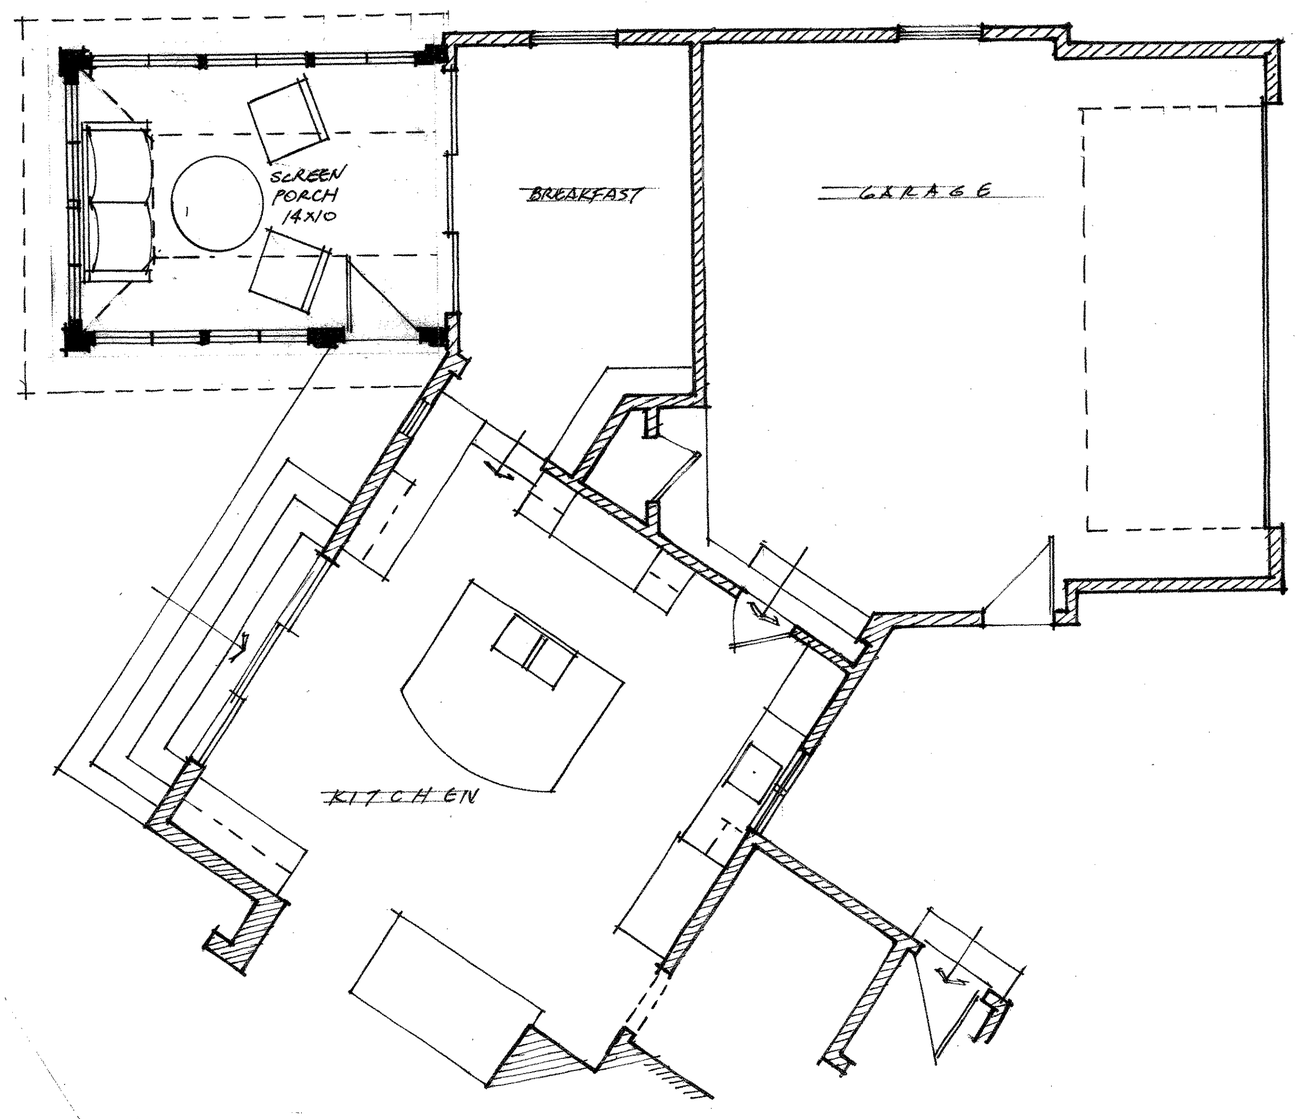

First Floor
1/4" = 1'-0"

West Elevation
1/4" = 1'-0"

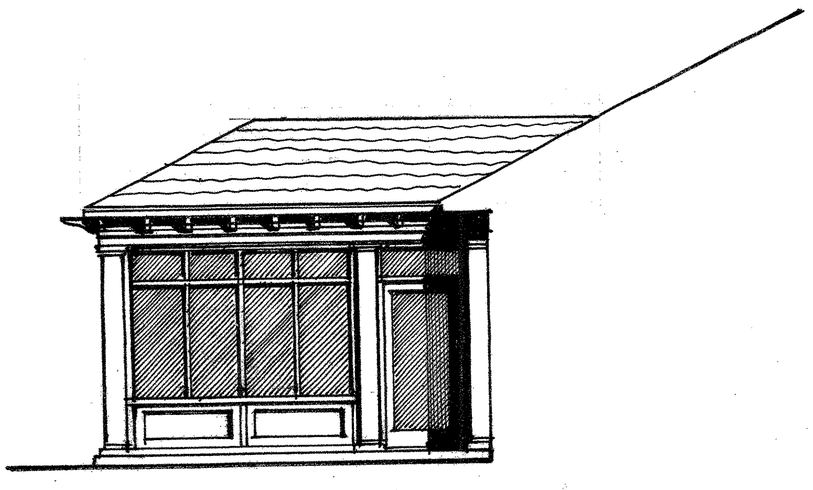

South Elevation
1/4" = 1'-0"

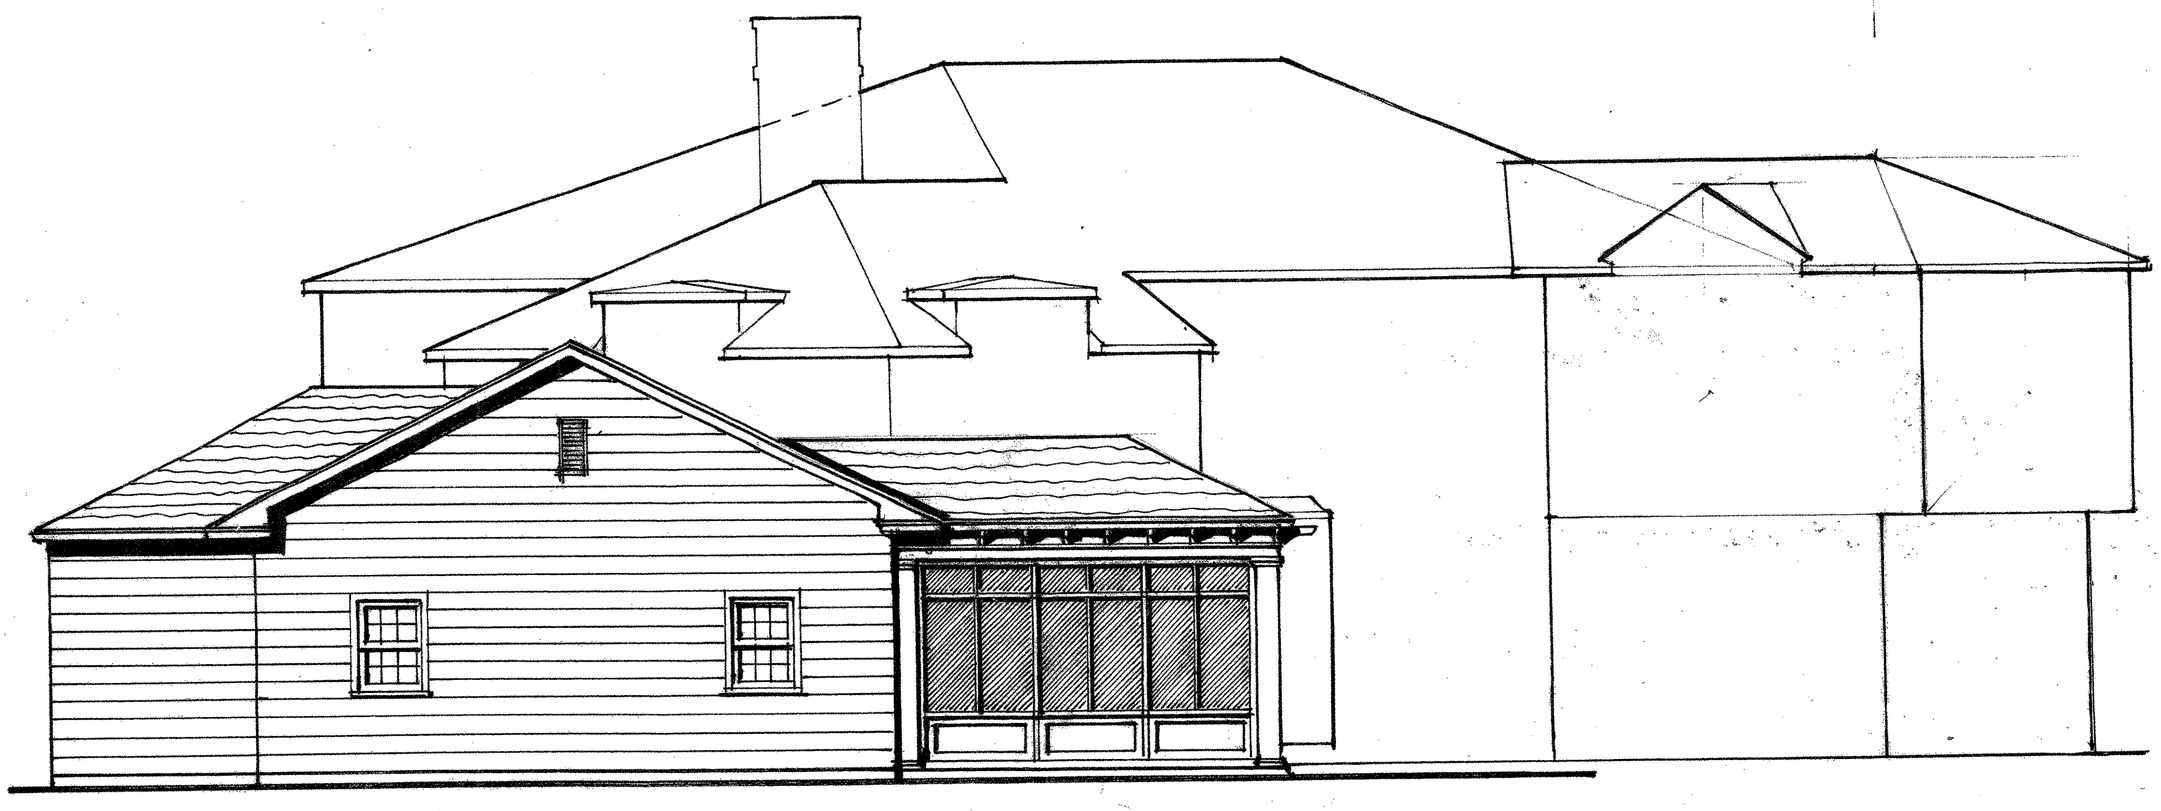

North Elevation
1/4" = 1'-0"