PETE FOSTER

Residential Design

Sell Residence
144 South Drexel Avenue
Bexley, Ohio
June 20, 2013.

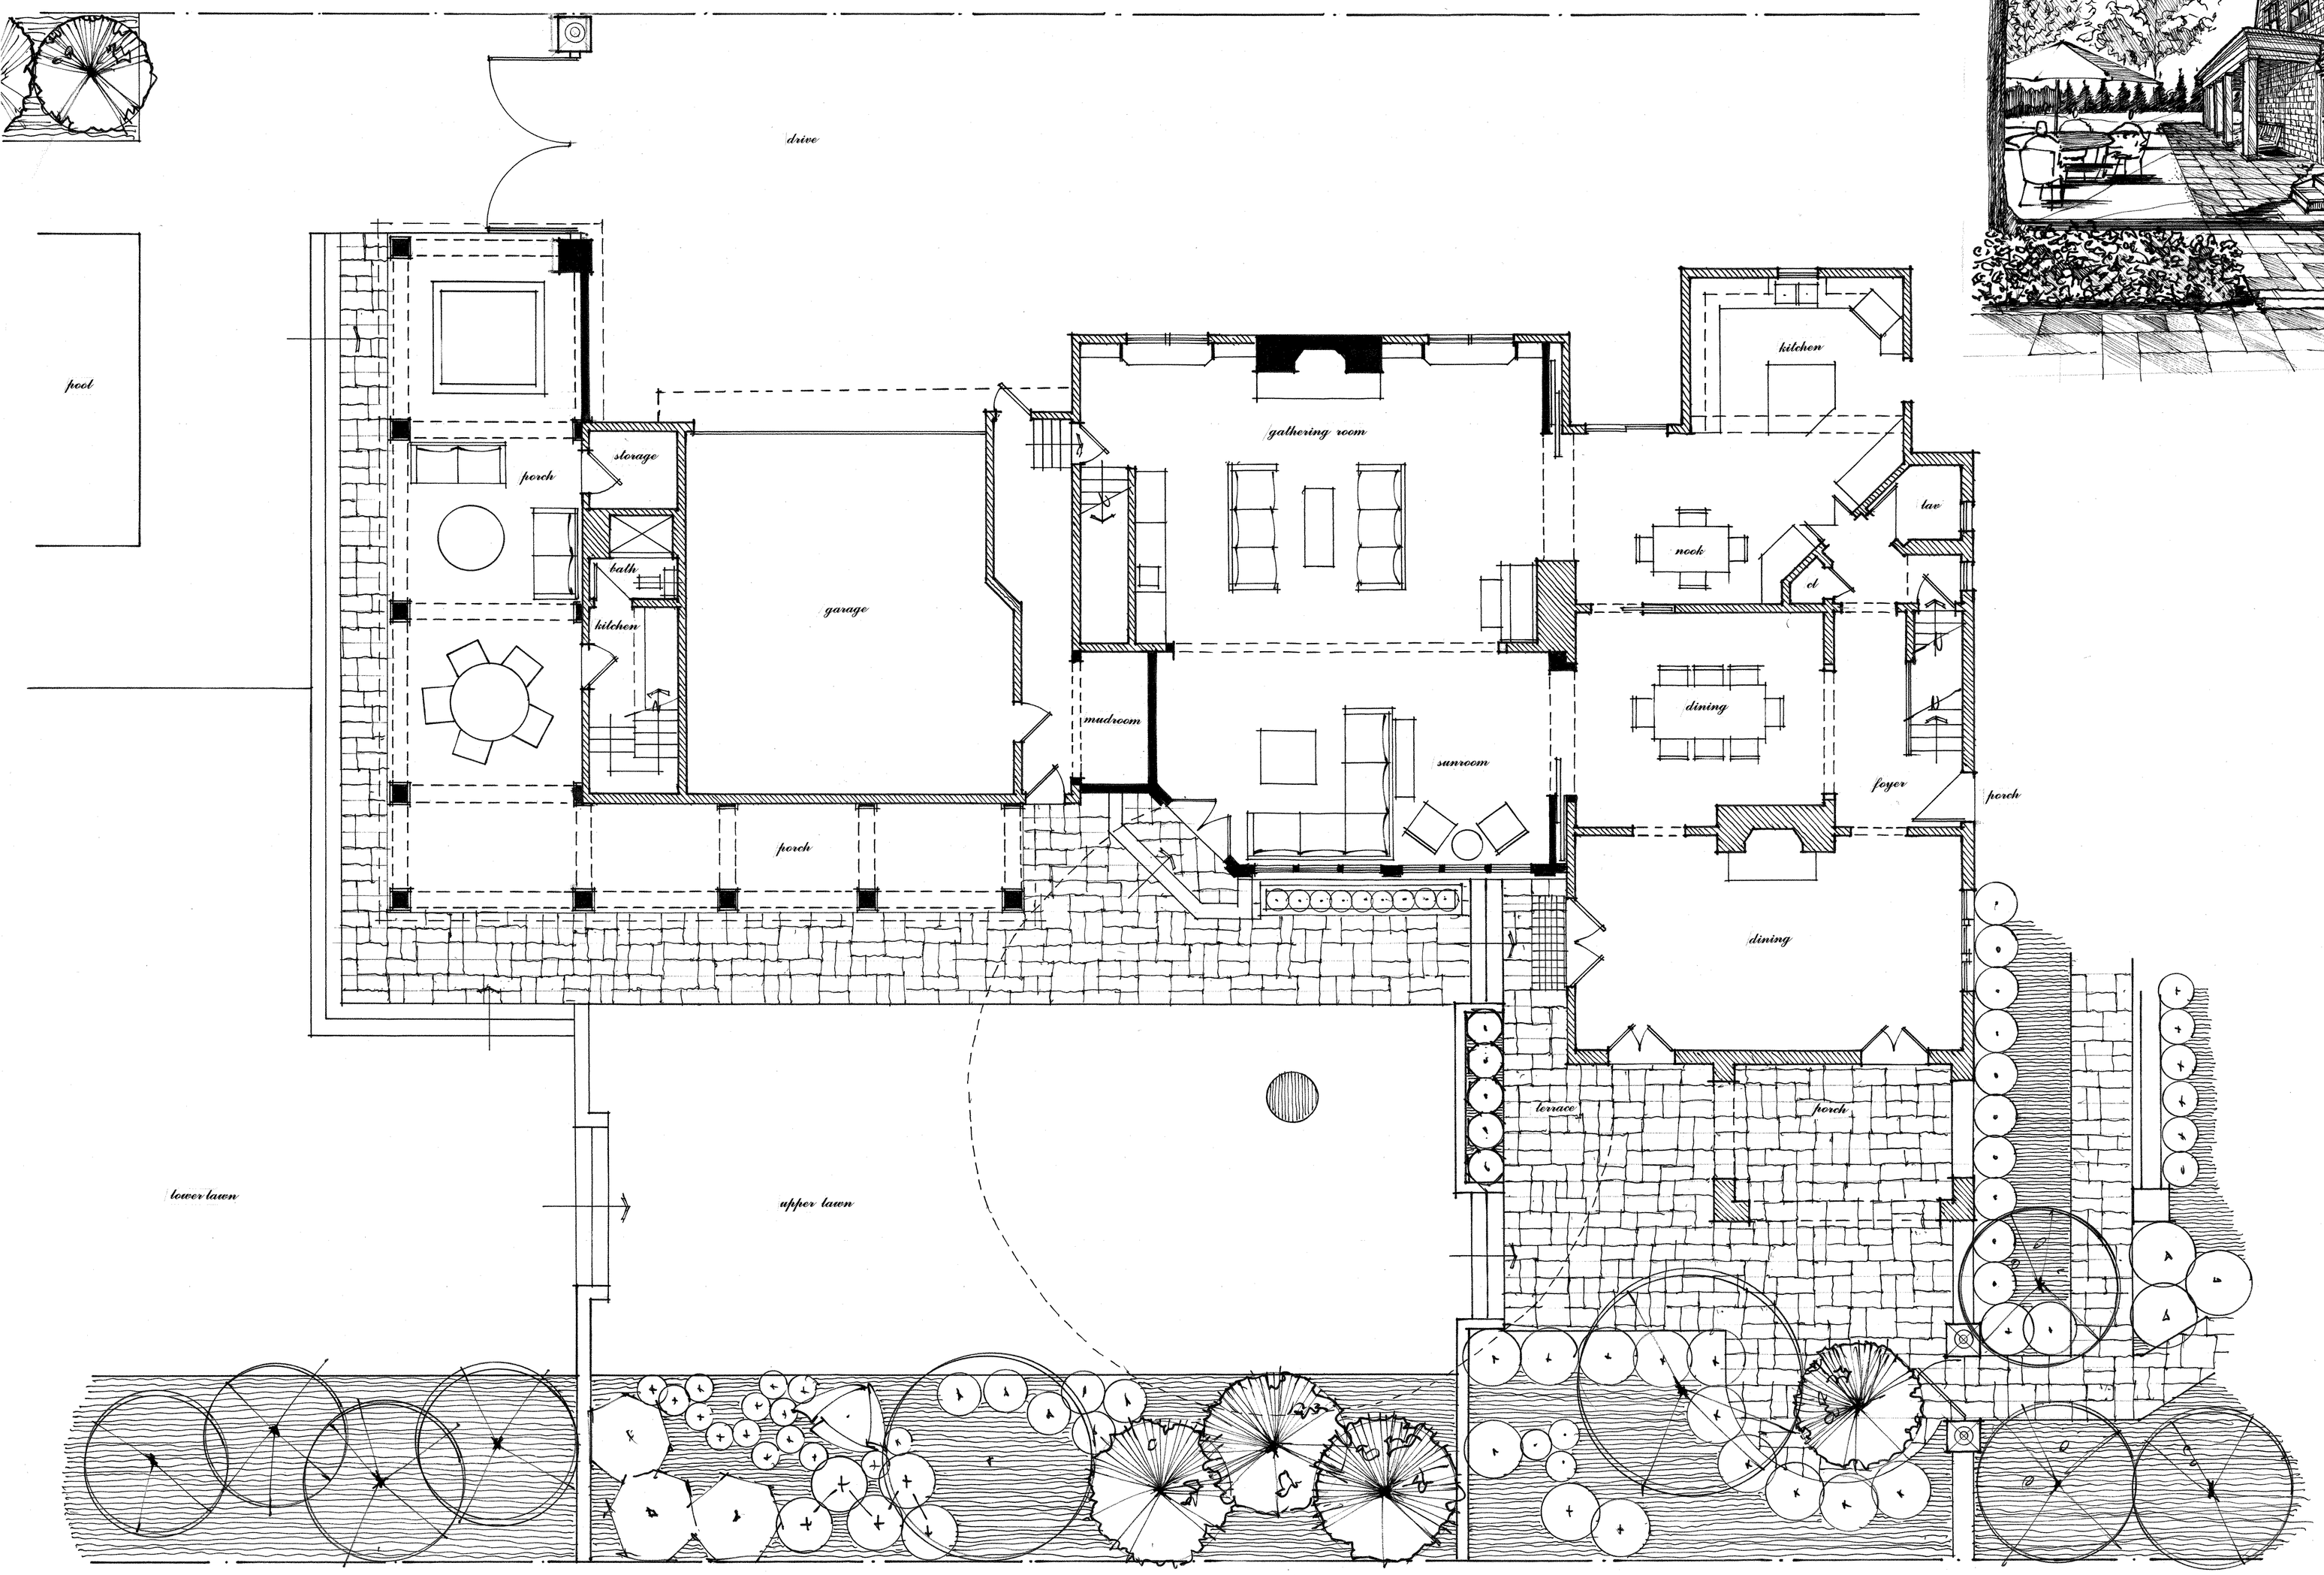

First Floor