PETE FOSTER

Residential Design
LLC

Alexander Residence
332 Cassady Avenue
Bexley, Ohio
JULY 2, 2014

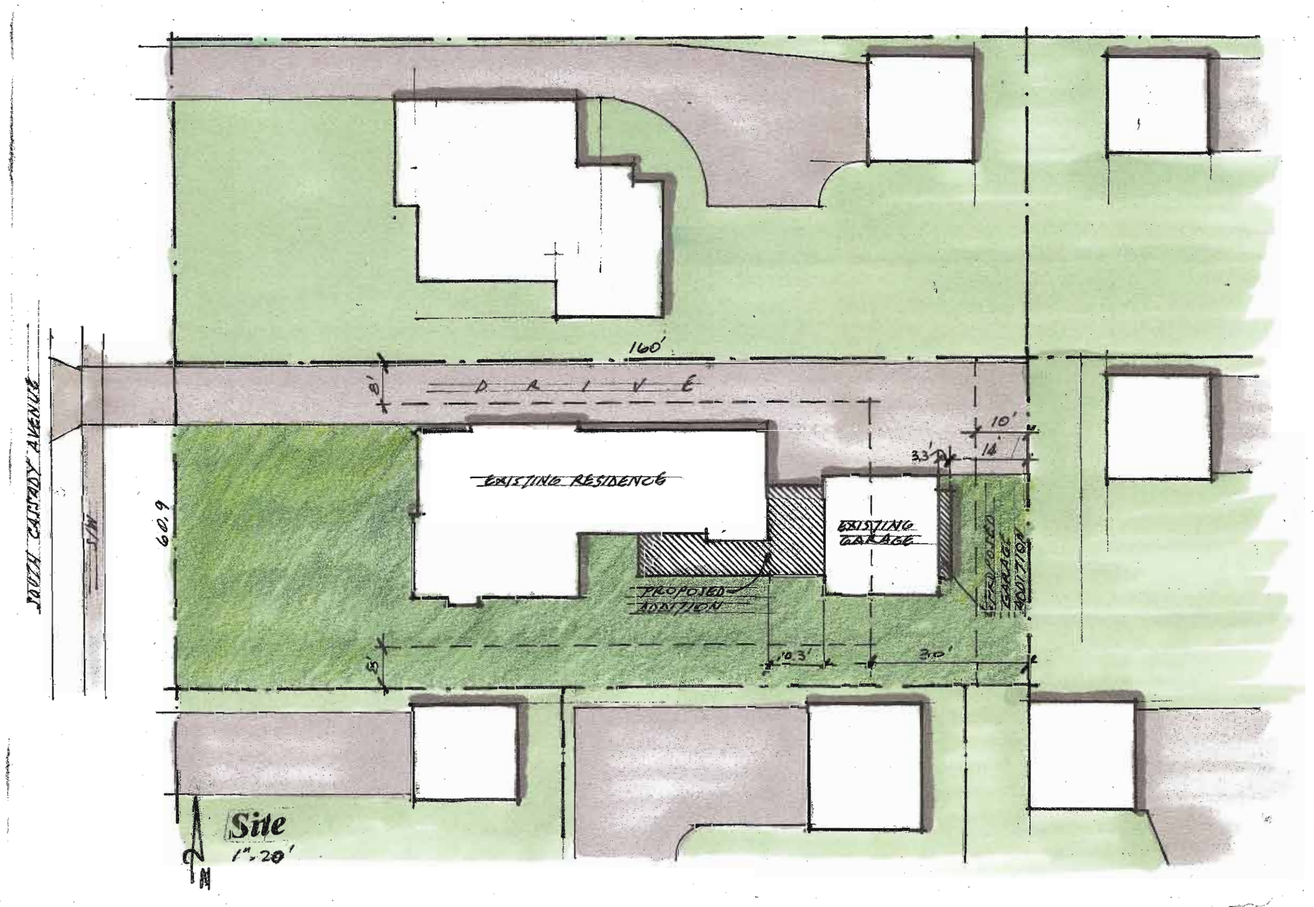

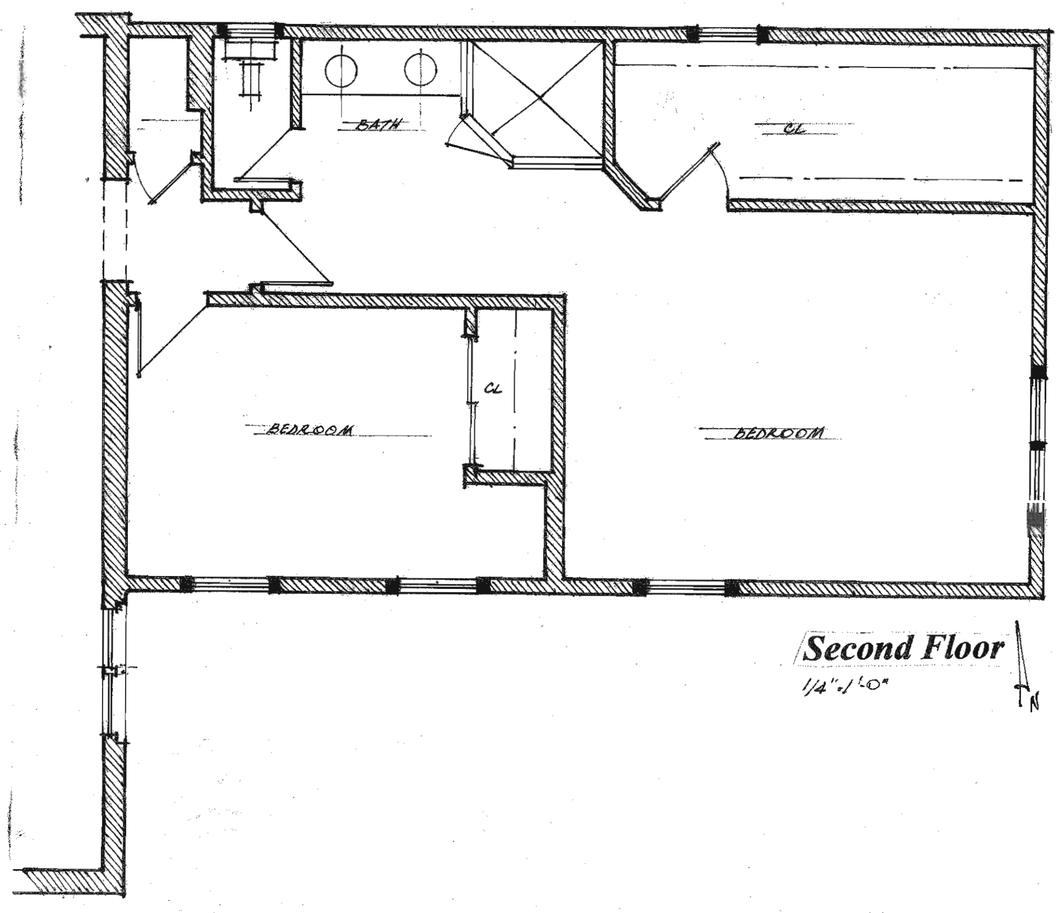

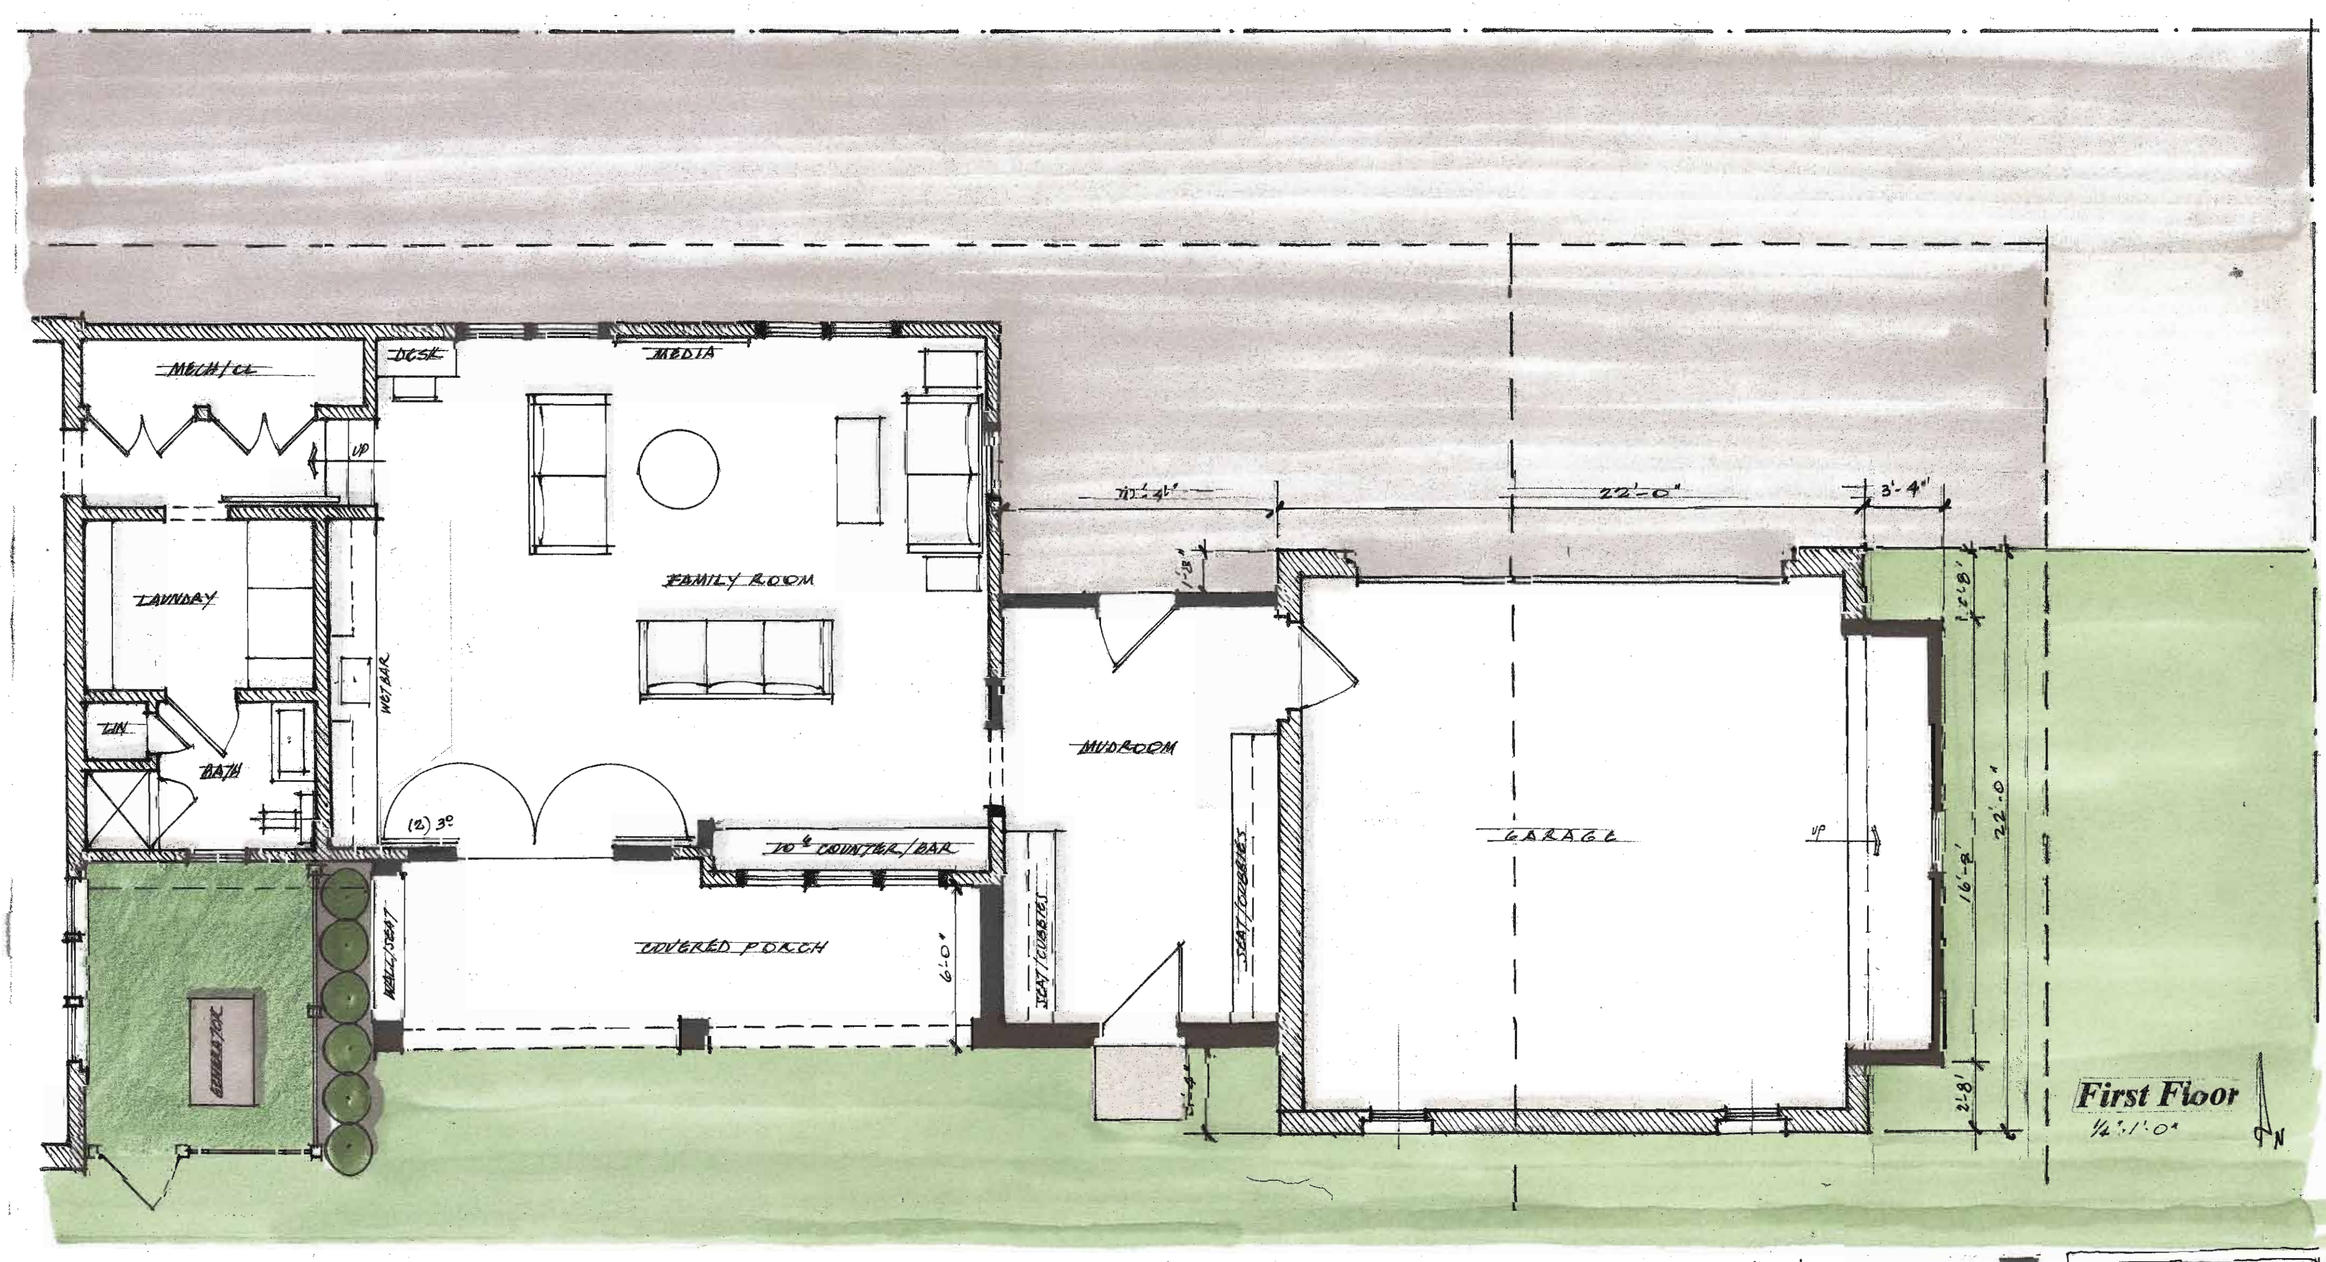

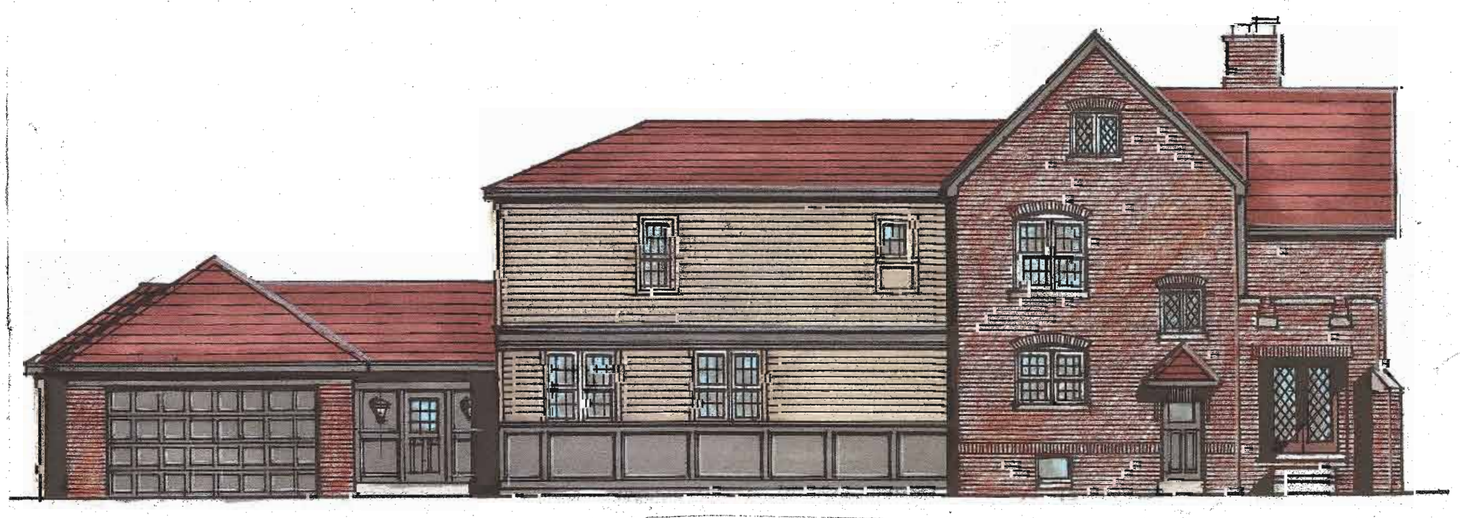

North Elevation

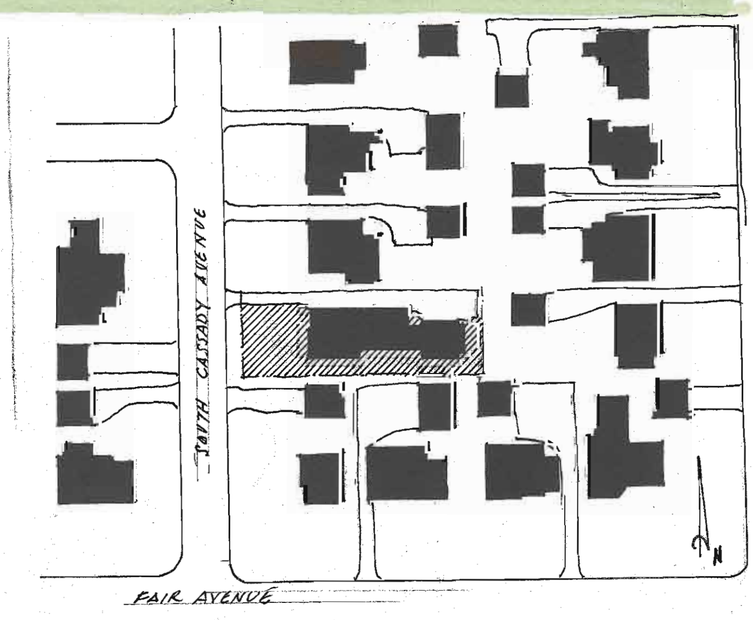

South Elevation

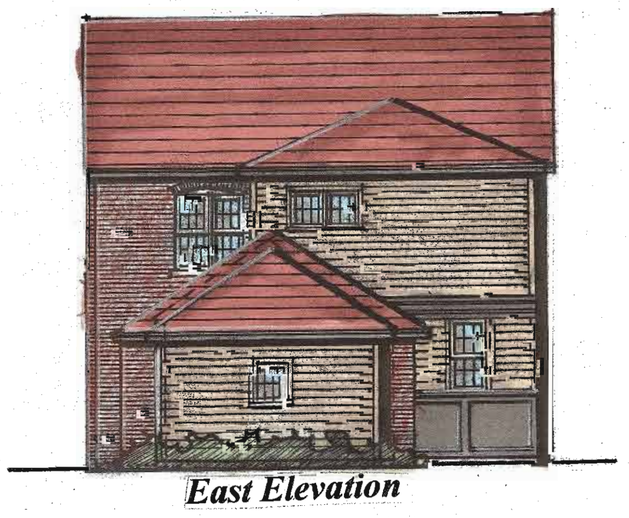

East Elevation