PETE FOSTER

Residential Design LLC

# Kessler Residence

2555 Bryden Road
Bexley, Ohio

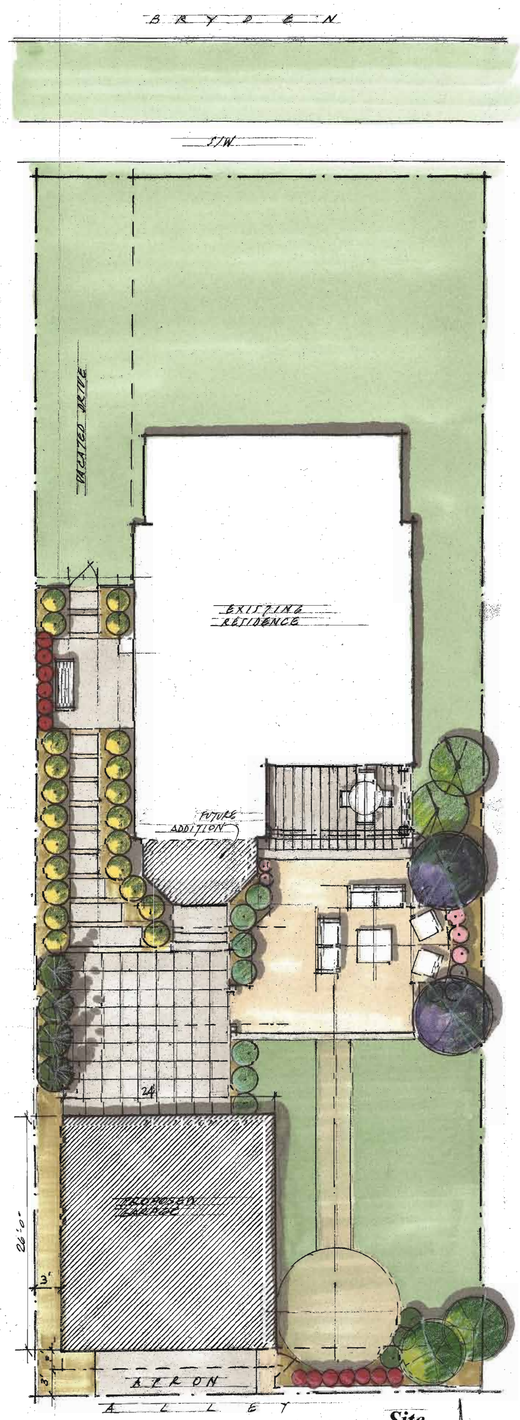


**Site**
1/8"=1'-0"

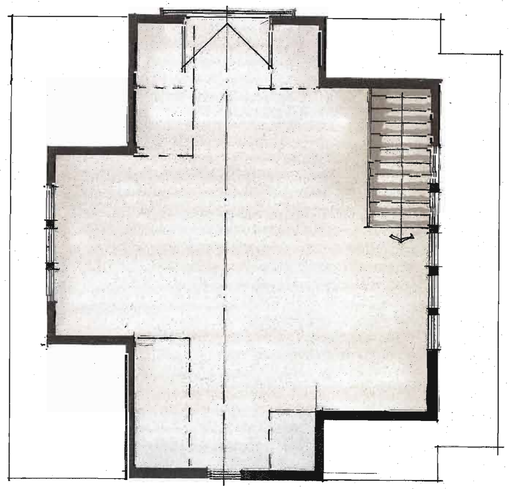

**Second Floor**
1/4"=1'-0"

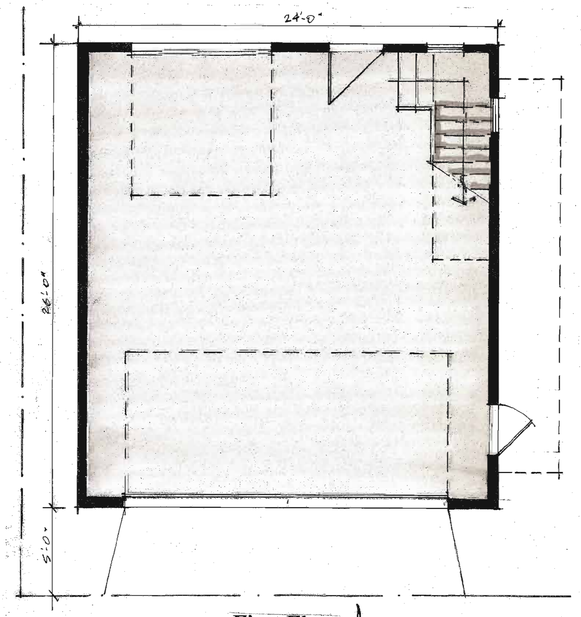


**First Floor**
1/4"=1'-0"

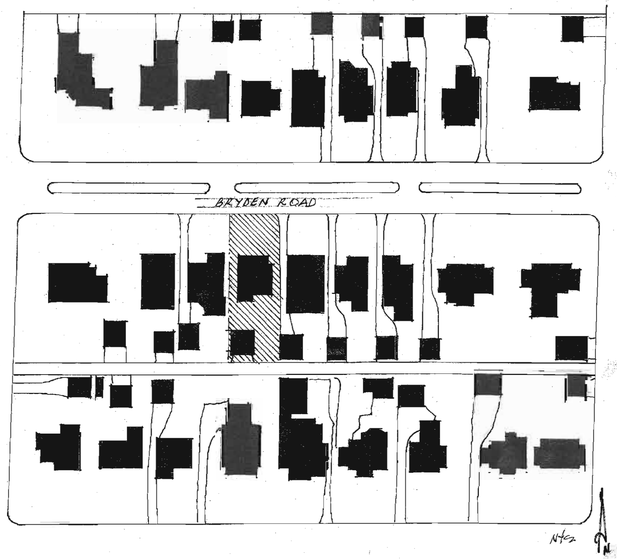

**North Elevation**
1/4"=1'-0"

**East Elevation**
1/4"=1'-0"

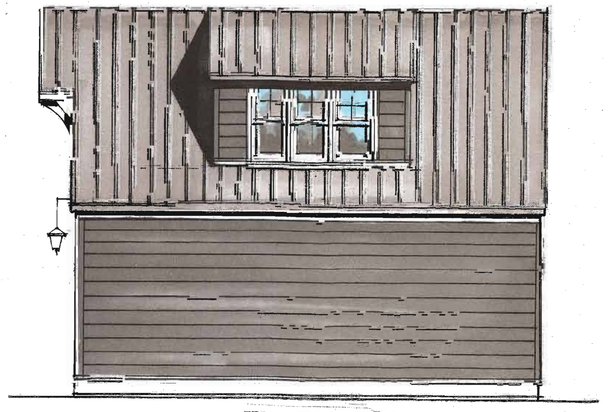

**West Elevation**
1/4"=1'-0"

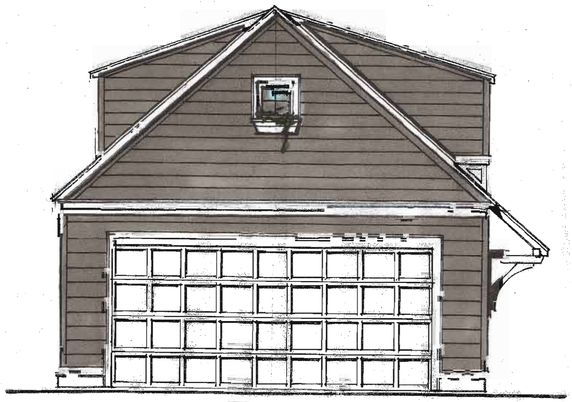

**South Elevation**
1/4"=1'-0"