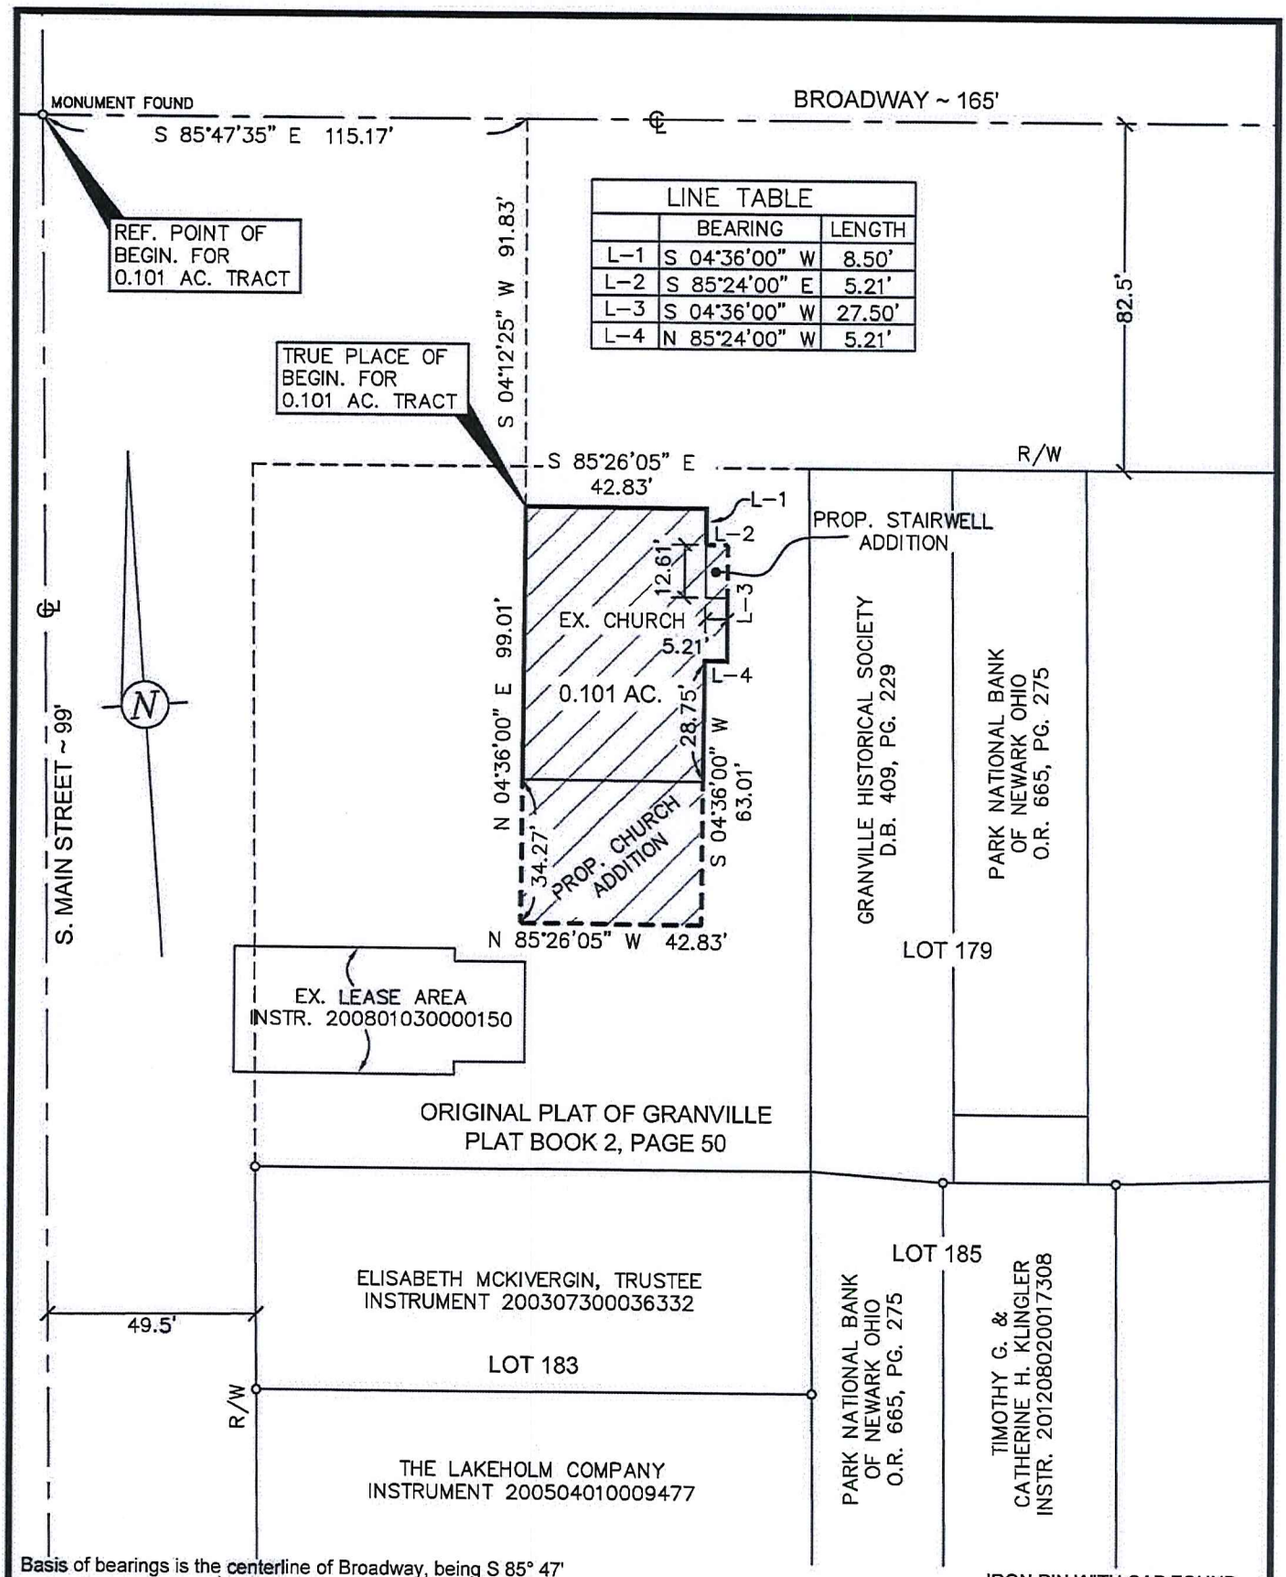

LINE TABLE		
	BEARING	LENGTH
L-1	S 04°36'00" W	8.50'
L-2	S 85°24'00" E	5.21'
L-3	S 04°36'00" W	27.50'
L-4	N 85°24'00" W	5.21'

Basis of bearings is the centerline of Broadway, being S 85° 47' 35" E, derived from VRS observations referencing monument, PID designation of OHLI, South Zone, NAD 83 (CORS 96) and all other bearings are based upon this meridian.

IRON PIN WITH CAP FOUND UNLESS OTHERWISE NOTED

CHURCH EASEMENT

EASEMENT SURVEY
EXHIBIT B
ST. LUKE'S EPISCOPAL CHURCH
SOUTHEAST CORNER OF SOUTH MAIN STREET AND BROADWAY, GRANVILLE, OHIO
(BLOCK 16, ORIGINAL PLAT OF GRANVILLE, P.B. 2, PG. 50)

SCALE: 1" = 40'

MAY 10, 2013
REV. SEPTEMBER 6, 2013

STATE OF OHIO
RAYMOND MILLER S-8061
REGISTERED PROFESSIONAL SURVEYOR

C.F. BIRD & R.J. BULL, INC.
Engineers and Surveyors
2875 W. Dublin-Granville Road
Columbus, Ohio 43235
Ph: (614) 761-1661
Bird+Bull Engineers + Surveyors

By _____
Jay R. Miller ~ Ohio Surveyor No. 8061

\SURVEY\EXHIBITS\CHURCH BLDG LEASE.DWG

11-111