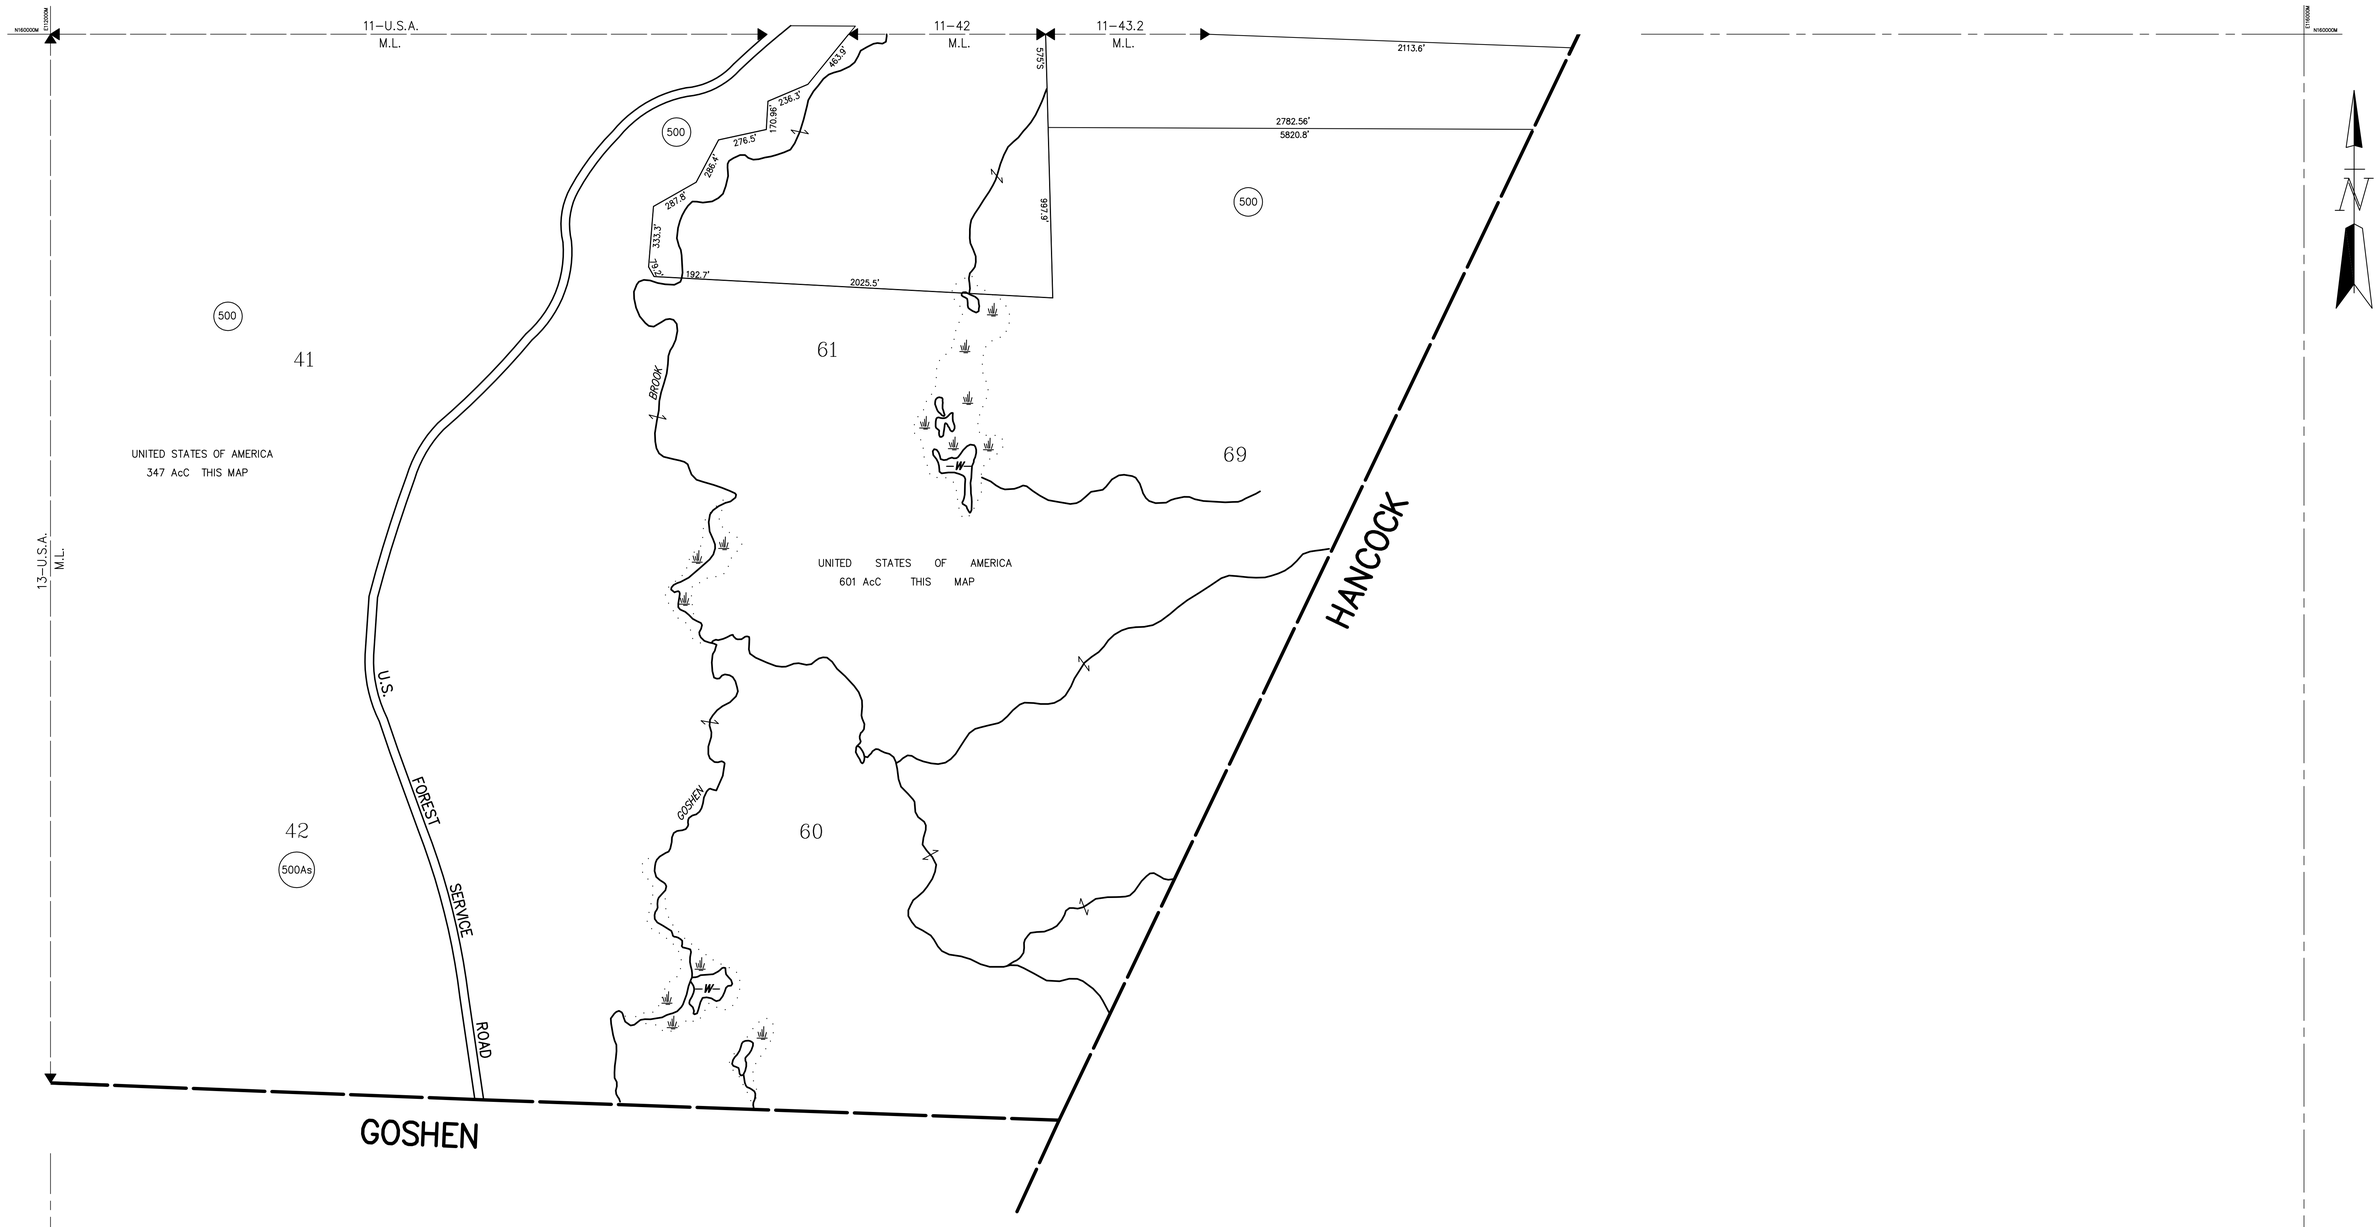

THIS MAP IS FOR ASSESSMENT PURPOSES ONLY. IT IS NOT VALID FOR LEGAL DESCRIPTION OR CONVEYANCE.

DIGITIZED IN 2007 BY
CARTOGRAPHIC ASSOC. INC.
PROFESSIONAL GIS CONSULTANTS
MUNICIPAL MAPPING – GIS – PUBLIC WORKS INFORMATION MANAGEMENT
11 PLEASANT STREET, LITTLETON, NEW HAMPSHIRE 03561
(603)444–6768 – 1(800)322–4540 – FAX (603)444–1366 – WWW.CAI–INFO.COM

LEGEND

AREA SURVEYED	Ac	MATCH LINE	M.L.
AREA CALCULATED	AcC	MAP LIMITS	
RECORD DIMENSION	100'	TOWN LOT NUMBER	98^2
SCALED DIMENSION	100'S	RIGHT OF WAY	R/W
SUBDIVISION LOT NO.	2	COMMON OWNERSHIP	OR
TOWN HIGHWAY NO.	(9)	WETLANDS	
BLOCK LIMITS			
BLOCK NO.	02		

SCALE – 1 : 5000
METERS 200 0 200 400
FEET 400 0 400 800 1200

REVISED AND
REPRINTED TO

TOWN OF
RIPTON
VERMONT

MAP INDEX

1	2	3	4
5	6	7	8
9	10	11	12
	13		

LOCAL MAP NO.
14

STATE MAP NO.
112156