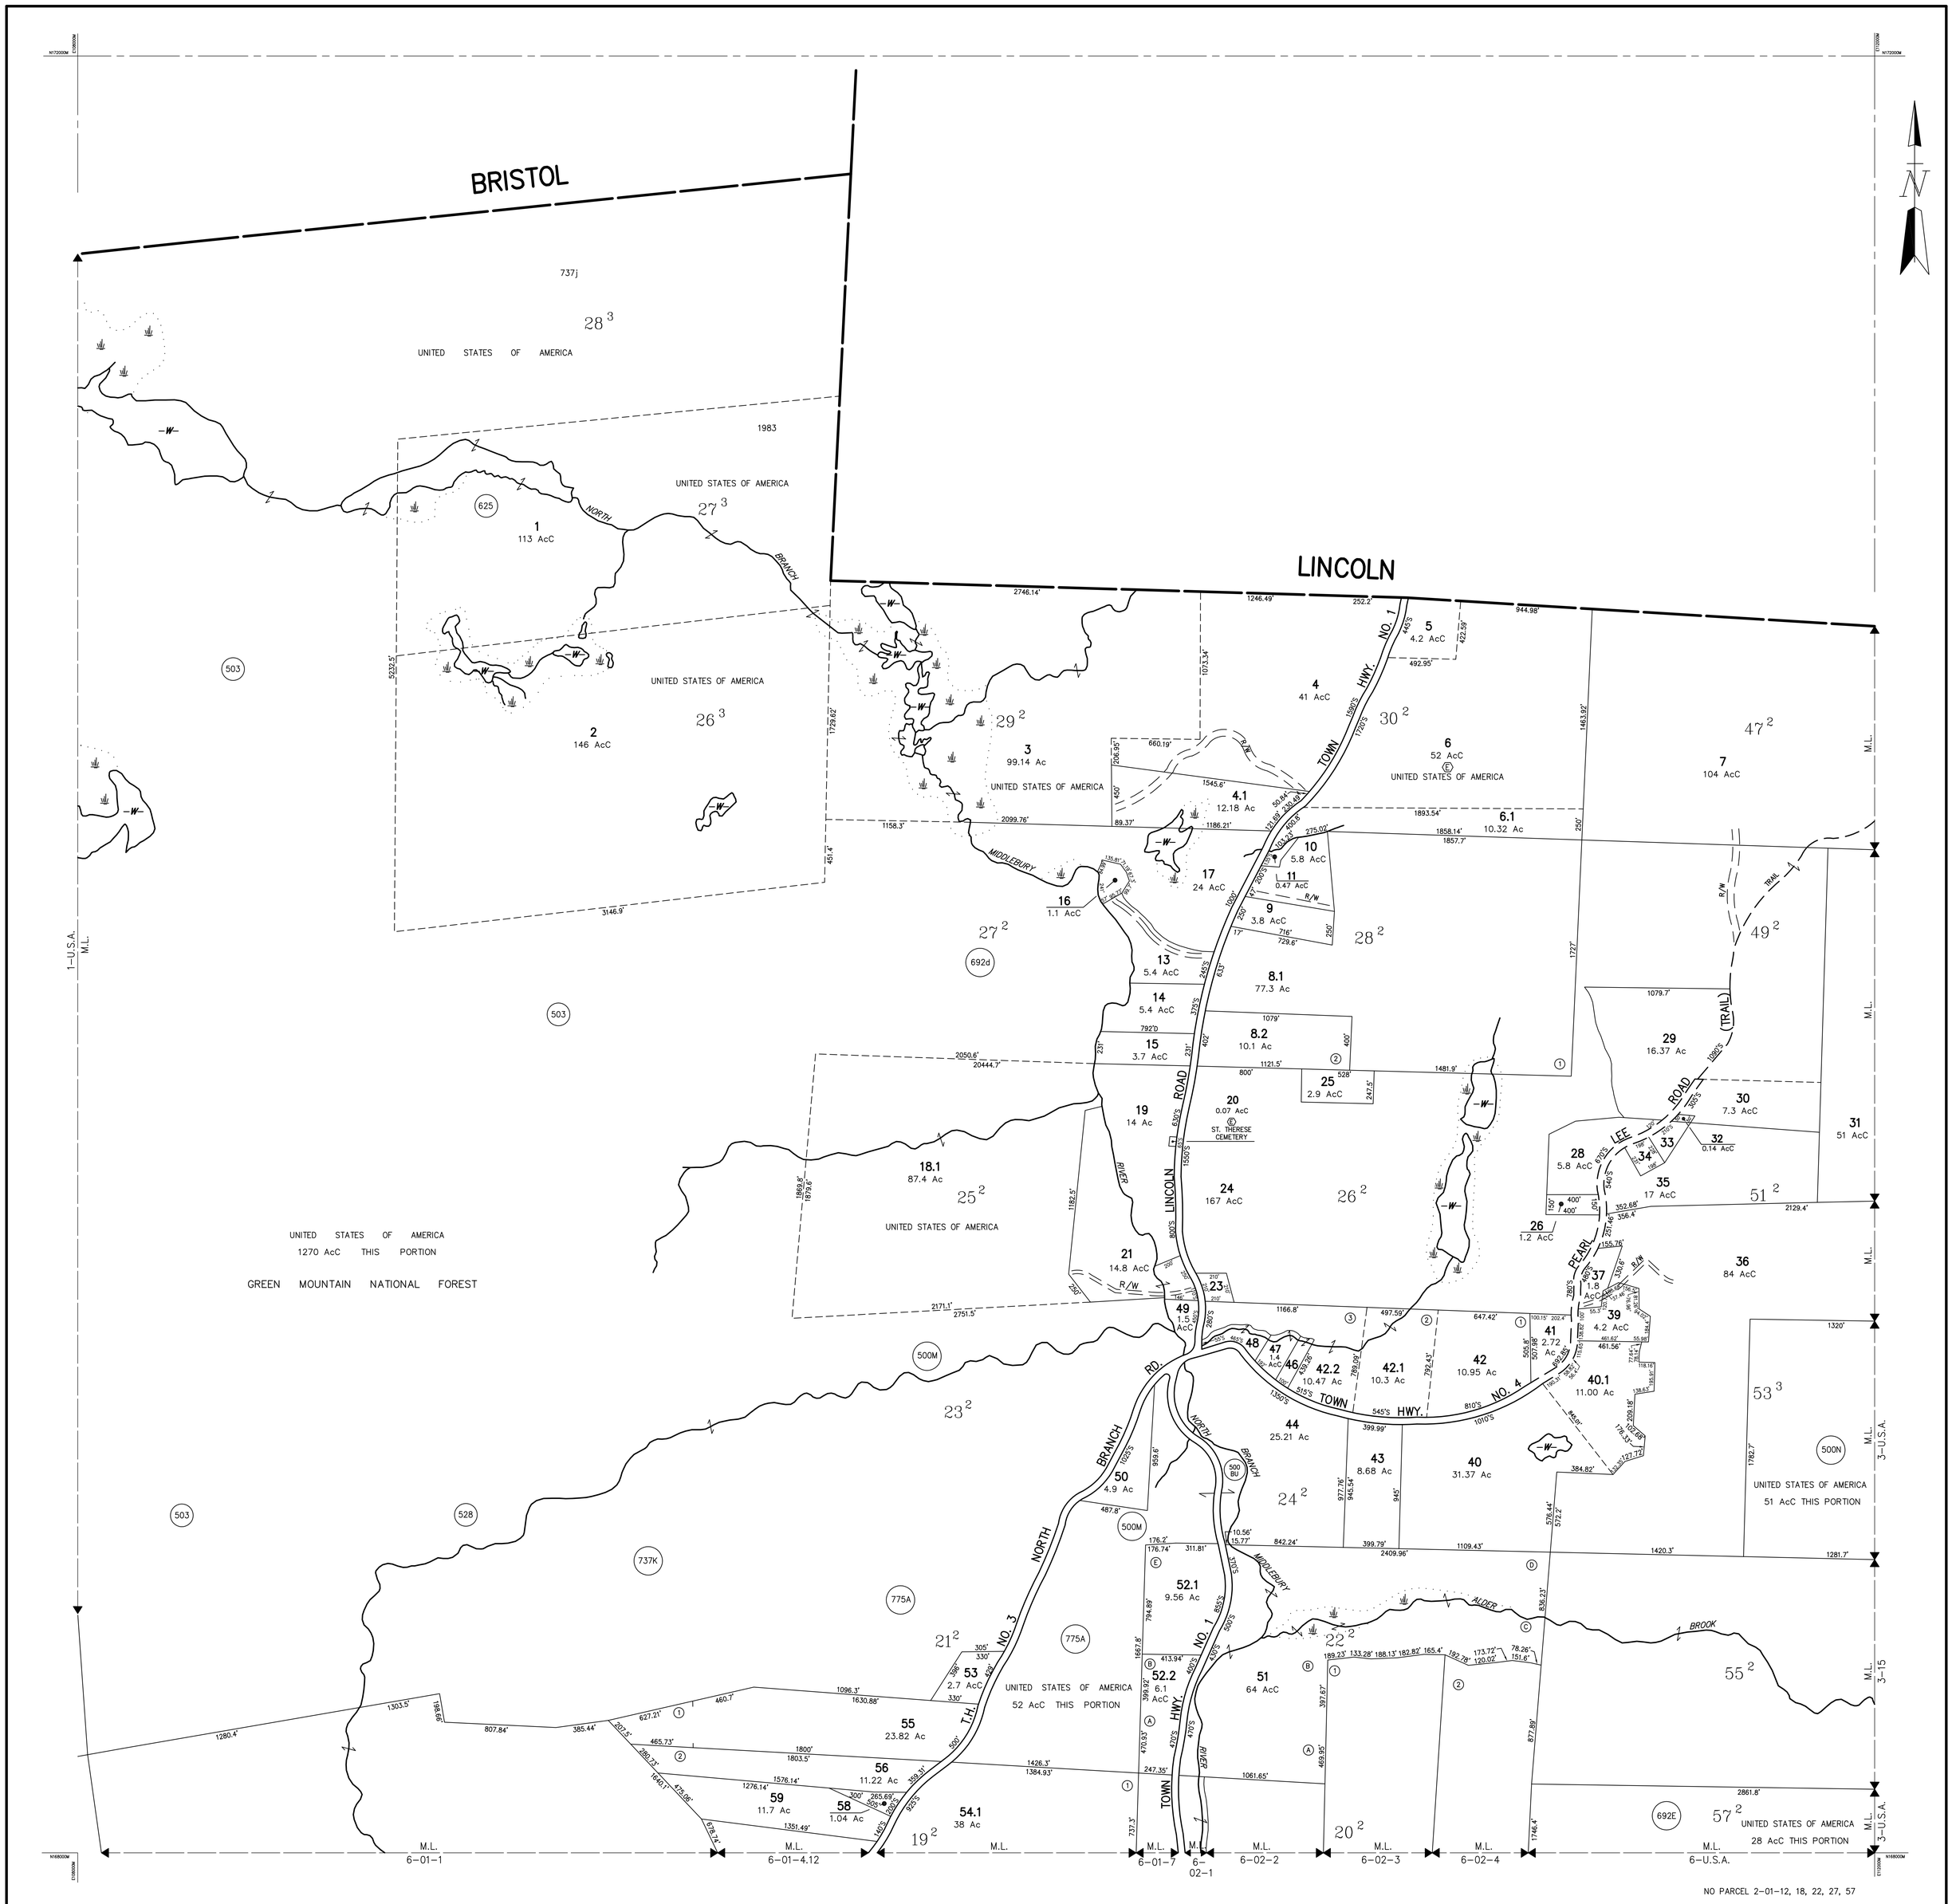

NO PARCEL 2-01-12, 18, 22, 27, 57

THIS MAP IS FOR ASSESSMENT PURPOSES ONLY. IT IS NOT VALID FOR LEGAL DESCRIPTION OR CONVEYANCE.

DIGITIZED IN 2007 BY
CARTOGRAPHIC ASSOC. INC.
PROFESSIONAL GIS CONSULTANTS
MUNICIPAL MAPPING – GIS – PUBLIC WORKS INFORMATION MANAGEMENT
11 PLEASANT STREET, LITTLETON, NEW HAMPSHIRE 03561
(603)444-6768 – 1(800)322-4540 – FAX (603)444-1366 – WWW.CAI-INFO.COM

LEGEND

AREA SURVEYED	Ac
AREA CALCULATED	AcC
RECORD DIMENSION	100'
SCALED DIMENSION	100'S
SUBDIVISION LOT NO.	(2)
TOWN HIGHWAY NO.	(9)
BLOCK LIMITS	
BLOCK NO.	02
MATCH LINE	M.L.
MAP LIMITS	
TOWN LOT NUMBER	98²
RIGHT OF WAY	R/W
COMMON OWNERSHIP	OR
WETLANDS	

SCALE – 1 : 5000
METERS 200 0 200 400
FEET 400 0 400 800 1200

REVISED AND REPRINTED TO

TOWN OF
RIPTON
VERMONT

MAP INDEX

1		3	4
5	6	7	8
9	10	11	12
	13	14	

LOCAL MAP NO. 2

STATE MAP NO. 108168