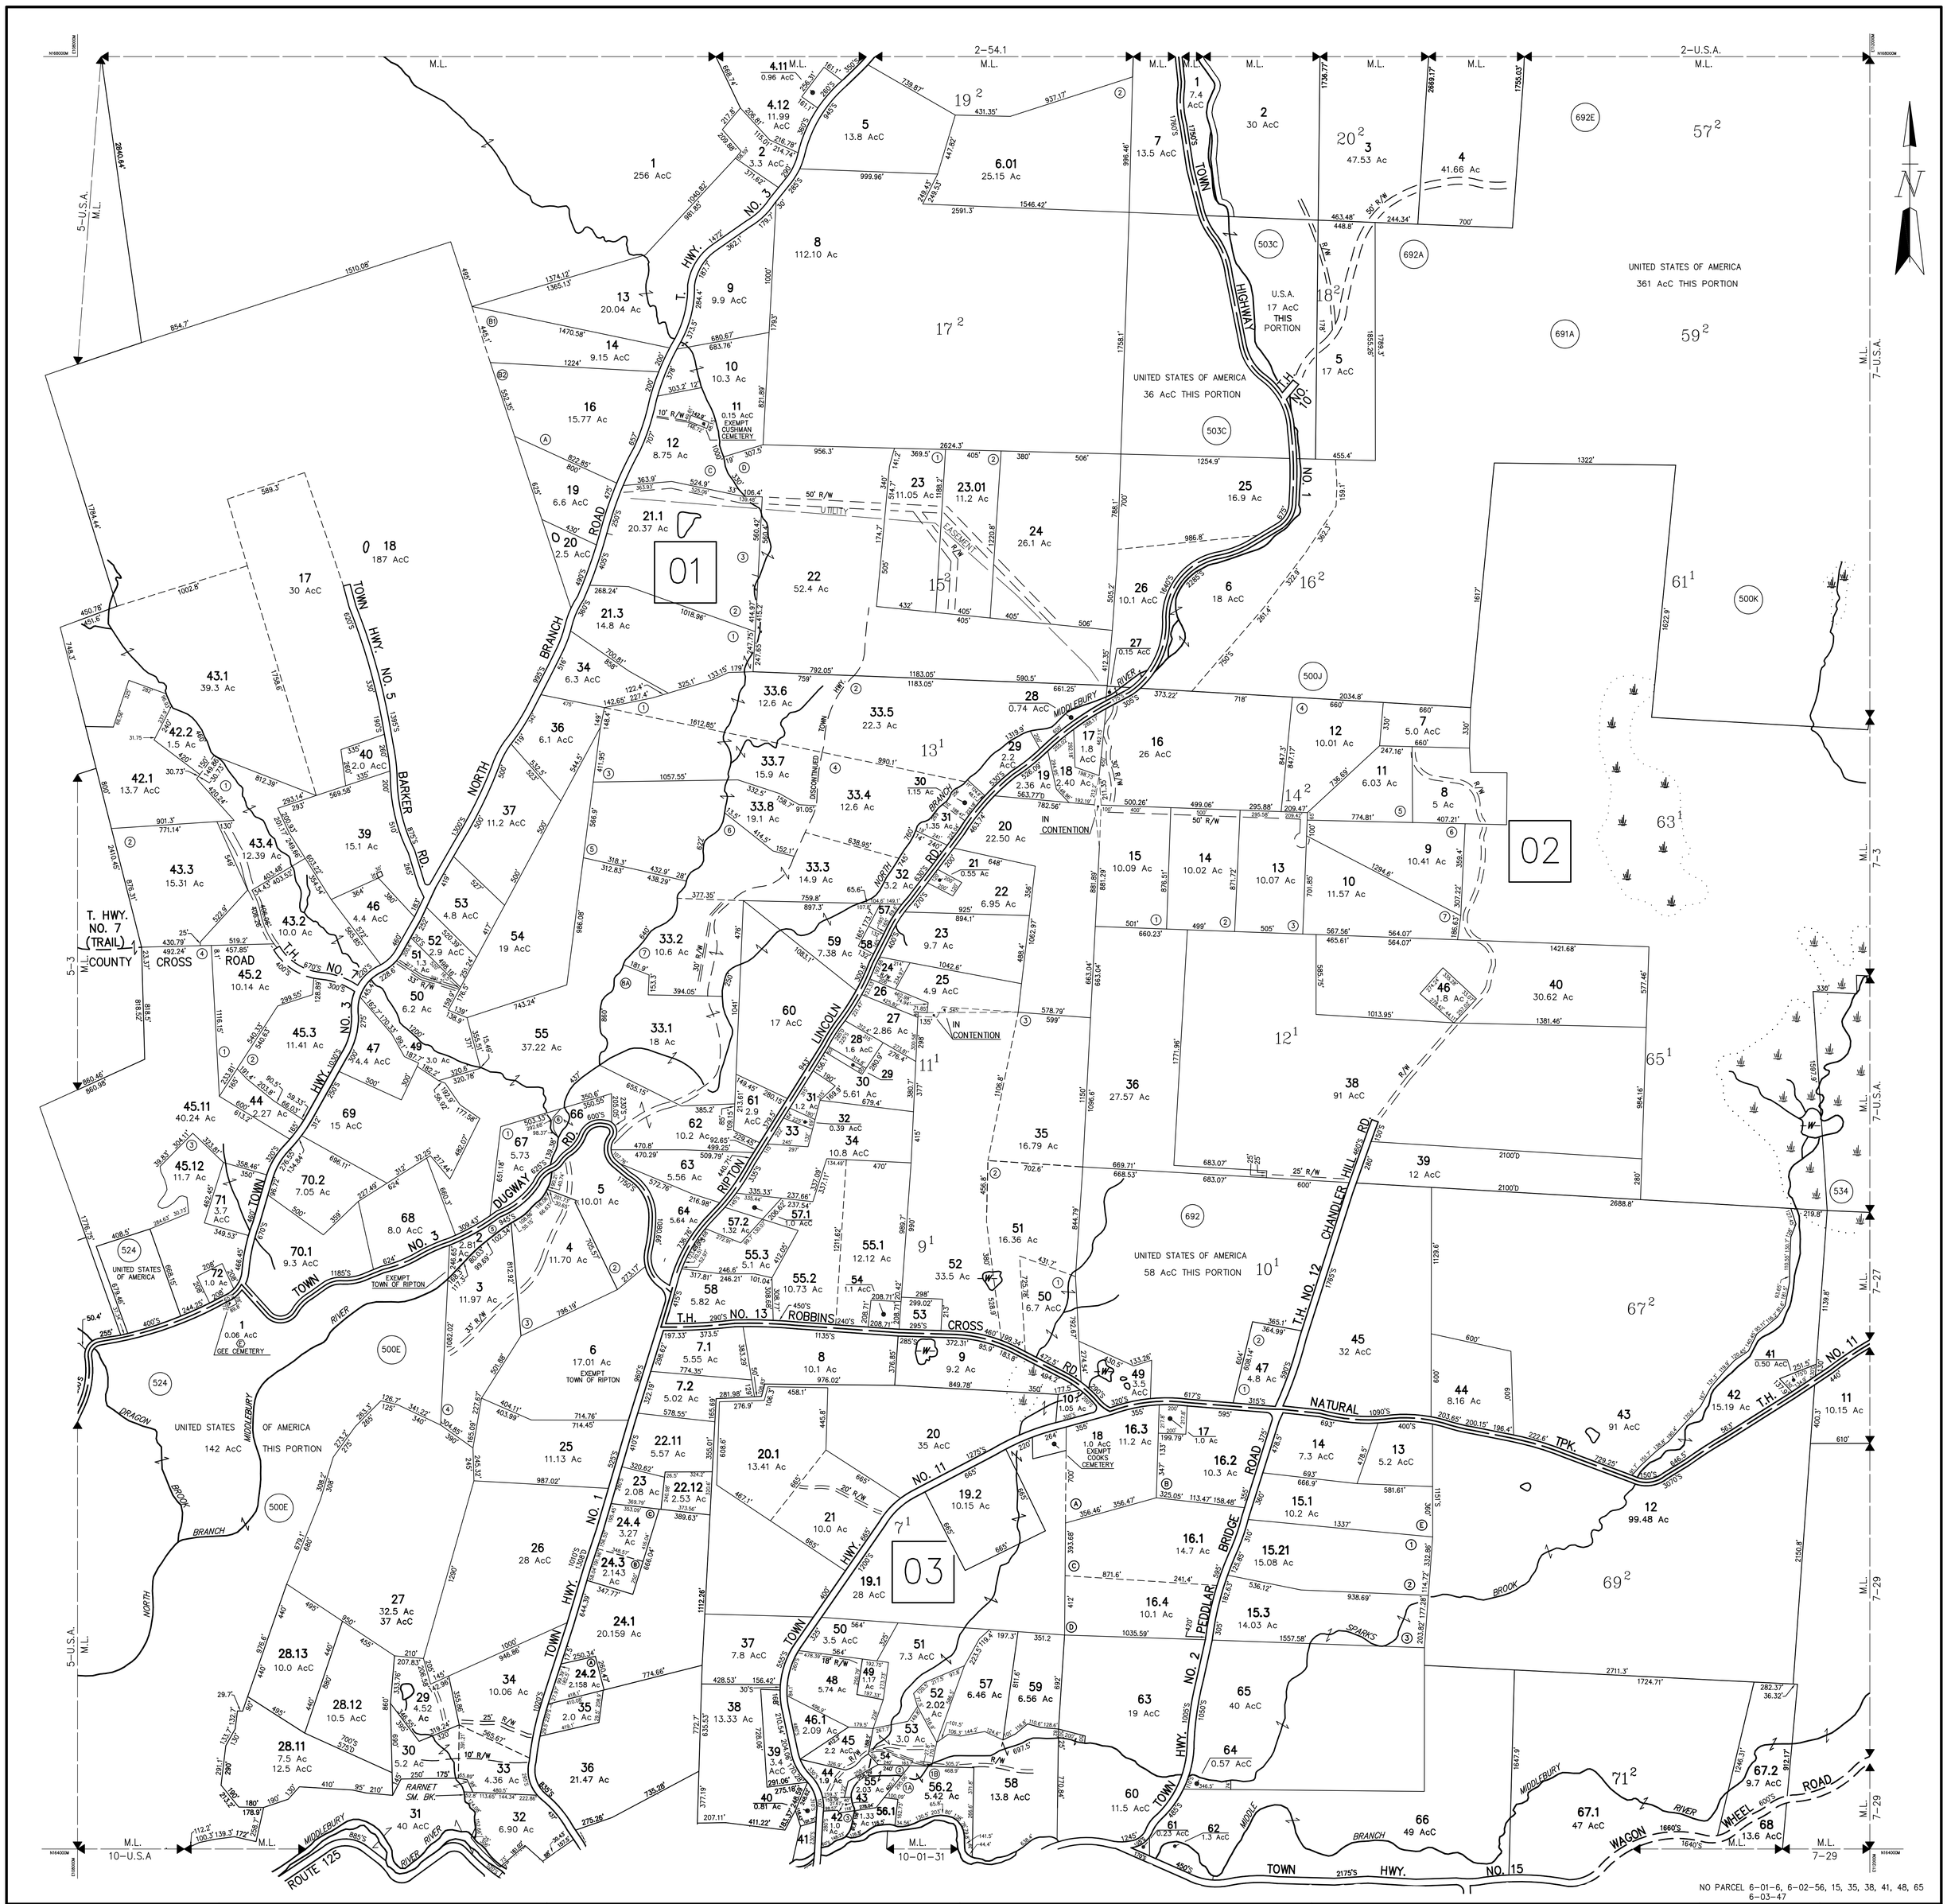

NO PARCEL 6-01-6, 6-02-56, 15, 35, 38, 41, 48, 65
6-03-47

THIS MAP IS FOR ASSESSMENT PURPOSES ONLY. IT IS NOT VALID FOR LEGAL DESCRIPTION OR CONVEYANCE.

DIGITIZED IN 2007 BY
CARTOGRAPHIC ASSOC. INC.
PROFESSIONAL GIS CONSULTANTS
MUNICIPAL MAPPING – GIS – PUBLIC WORKS INFORMATION MANAGEMENT
11 PLEASANT STREET, LITTLETON, NEW HAMPSHIRE 03561
(603)444-6768 – 1(800)322-4540 – FAX (603)444-1366 – WWW.CAI-INFO.COM

LEGEND

AREA SURVEYED	Ac
AREA CALCULATED	AcC
RECORD DIMENSION	100'
SCALED DIMENSION	100'S
SUBDIVISION LOT NO.	2
TOWN HIGHWAY NO.	(9)
BLOCK LIMITS	
BLOCK NO.	02
MATCH LINE	M.L.
MAP LIMITS	
TOWN LOT NUMBER	98^2
RIGHT OF WAY	R/W
COMMON OWNERSHIP	OR
WETLANDS	

SCALE – 1 : 5000
METERS 200 0 200 400
FEET 400 0 400 800 1200

REVISED AND REPRINTED TO

TOWN OF
RIPTON
VERMONT

MAP INDEX

1	2	3	4
5		7	8
9	10	11	12
	13	14	

LOCAL MAP NO. 6

STATE MAP NO. 108164