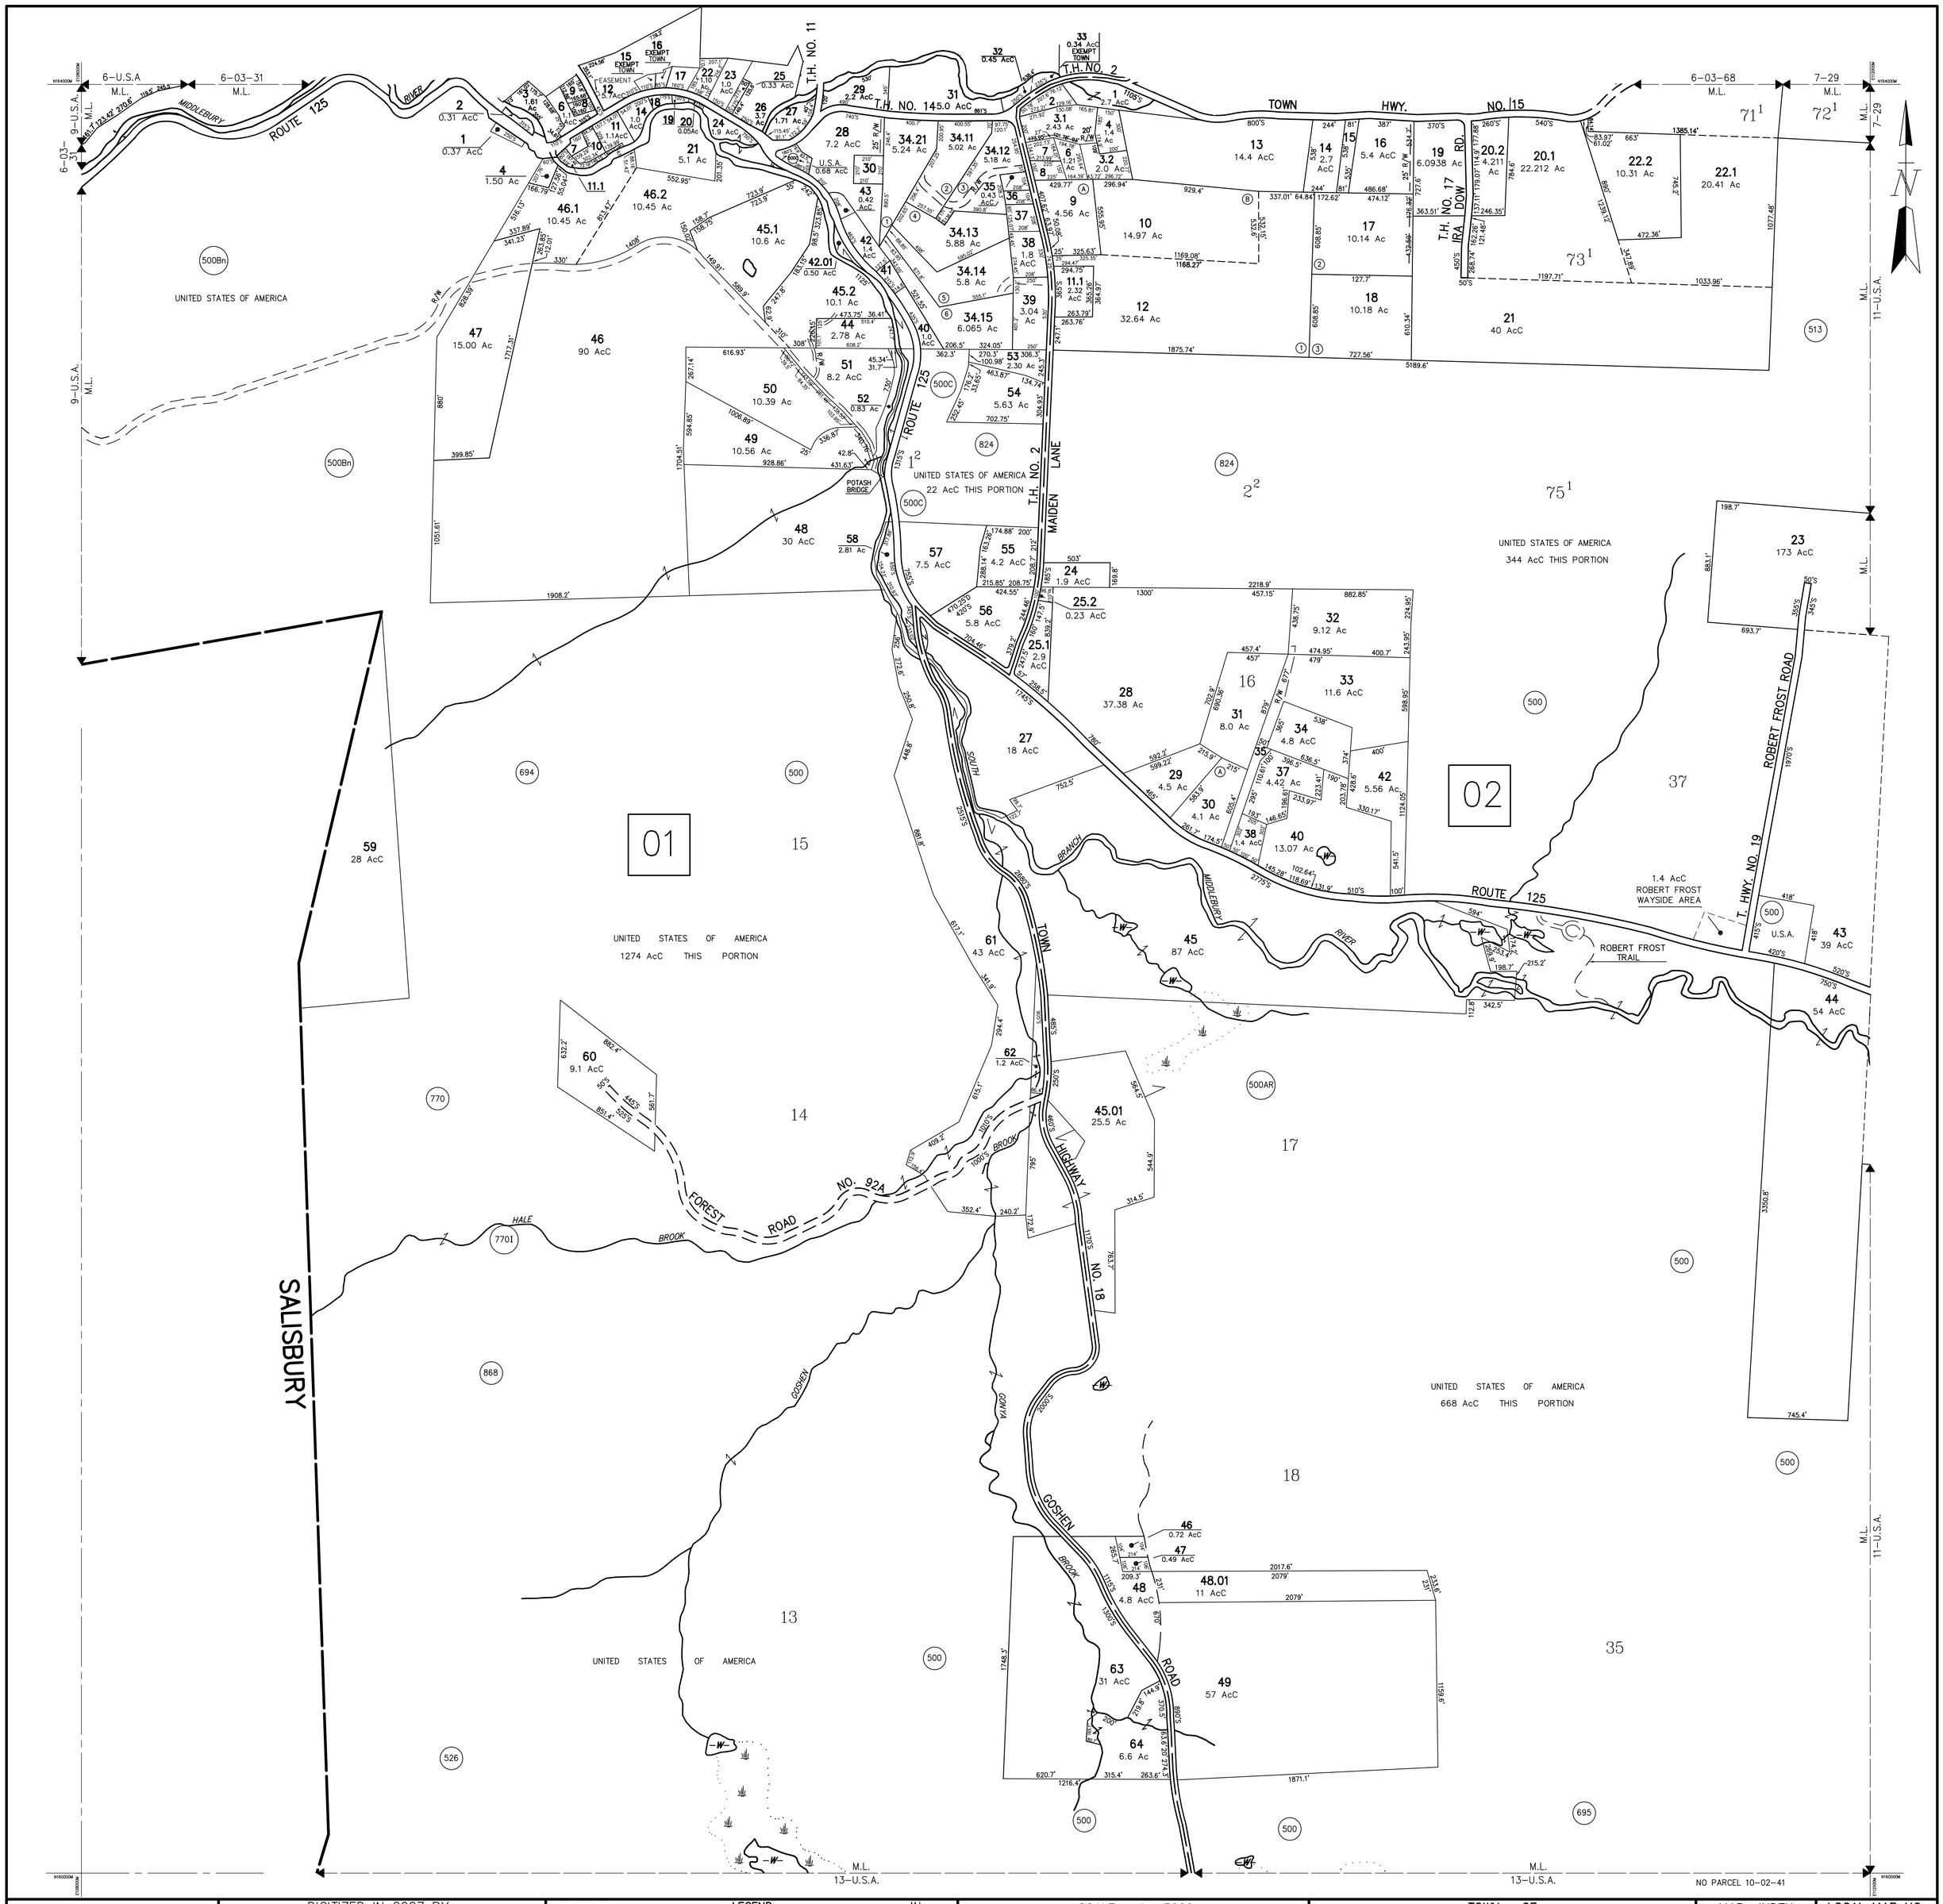


THIS MAP IS FOR ASSESSMENT PURPOSES ONLY. IT IS NOT VALID FOR LEGAL DESCRIPTION OR CONVEYANCE.

DIGITIZED IN 2007 BY
CARTOGRAPHIC ASSOC. INC.
PROFESSIONAL GIS CONSULTANTS
MUNICIPAL MAPPING – GIS – PUBLIC WORKS INFORMATION MANAGEMENT
11 PLEASANT STREET, LITTLETON, NEW HAMPSHIRE 03561
(603)444-6768 – 1(800)322-4540 – FAX (603)444-1366 – WWW.CAI-INFO.COM

LEGEND

| | |
|---|---|
| AREA SURVEYED | Ac |
| AREA CALCULATED | AcC |
| RECORD DIMENSION | 100' |
| SCALED DIMENSION | 100'S |
| SUBDIVISION LOT NO. | 2 |
| TOWN HIGHWAY NO. | (9) |
| BLOCK LIMITS | |
| BLOCK NO. | 02 |
| MATCH LINE | M.L. |
| MAP LIMITS | |
| TOWN LOT NUMBER | $98^2$ |
| RIGHT OF WAY | R/W |
| COMMON OWNERSHIP | OR |
| WETLANDS | |

SCALE – 1 : 5000
METERS 200 0 200 400
FEET 400 0 400 800 1200

REVISED AND REPRINTED TO

TOWN OF
# RIPTON
VERMONT

MAP INDEX

| | | | |
|---|---|---|---|
| 1 | 2 | 3 | 4 |
| 5 | 6 | 7 | 8 |
| 9 | | 11 | 12 |
| | 13 | 14 | |

LOCAL MAP NO. 10

STATE MAP NO. 108160